

BALI WALA

10 BIRCH LANE, WALDWICK, NJ

DRAWING LIST		BID SET	PERMIT SET
T-1	TITLE SHEET	•	•
G-1	SPECIFICATIONS	•	•
G-2	SPECIFICATIONS	•	•
G-3	SPECIFICATIONS	•	•
G-4	SPECIFICATIONS	•	•
G-5	SPECIFICATIONS	•	•
G-6	GENERAL NOTES	•	•
G-7	LEGEND AND ABBREVIATIONS	•	•
A-100	FOUNDATION PLAN	•	•
A-101	FIRST FLOOR PLAN	•	•
A-102	SECOND FLOOR PLAN	•	•
A-110	ROOF PLAN	•	•
A-112	WINDOW SCHEDULE	•	•
A-201	EXTERIOR ELEVATIONS	•	•
A-202	EXTERIOR ELEVATIONS	•	•
A-203	3D AXONOMETRIC	•	•
A-301	BUILDING SECTIONS	•	•
A-302	BUILDING SECTIONS	•	•
A-410	WALL SECTION, WALL DETAILS	•	•
A-411	DETAILS	•	•
A-601	STAIR PLANS & SECTIONS	•	•
A-604	PARTITION TYPES & RISER DIAGRAMS	•	•
A-801	SIDING & WINDOW DETAILS	•	•
A-802	ROOF DETAILS	•	•
A-803	STUCCO DETAILS	•	•
A-901	FINISH PLANS	•	•
S-100	FOUNDATION & FIRST FLOOR FRAMING PLAN	•	•
S-101	SECOND FLOOR FRAMING PLAN	•	•
S-102	SECOND FLOOR CEILING FRAMING PLAN	•	•
S-103	ROOF FRAMING PLAN	•	•
S-105	STRUCTURAL DETAILS	•	•
E-1	BASEMENT ELECTRICAL PLAN	•	•
E-2	1ST FLOOR ELECTRICAL PLAN	•	•
E-3	2ND FLOOR ELECTRICAL PLAN	•	•

THE FOLLOWING SECTIONS OF THE MECHANICAL CODE OF THE IRC IS INTENDED TO BE A GUIDE AND DOES NOT RELIEVE THE CONTRACTOR AND/OR SUBCONTRACTOR OF THEIR OBLIGATIONS TO BUILD, FABRICATE AND INSTALL PER THE CURRENT ADOPTED BUILDING CODES.

M1503.2 DOMESTIC COOKING EXHAUST.

WHERE DOMESTIC COOKING EXHAUST EQUIPMENT IS PROVIDED, IT SHALL COMPLY WITH ONE OF THE FOLLOWING:

1. THE FAN FOR OVERHEAD RANGE HOODS NOT DOWNDRAFT EXHAUST EQUIPMENT NOT INTEGRAL WITH THE COOKING APPLIANCE SHALL BE LISTED AND LABELED IN ACCORDANCE WITH UL 507.
2. OVERHEAD RANGE HOODS AND DOWNDRAFT EXHAUST EQUIPMENT WITH INTEGRAL FANS SHALL COMPLY WITH UL 507.
3. DOMESTIC COOKING APPLIANCES WITH INTEGRAL DOWNDRAFT EXHAUST EQUIPMENT SHALL BE LISTED AND LABELED IN ACCORDANCE WITH ANSI Z21.1 OR UL 858.
4. MICROWAVE OVENS WITH INTEGRAL EXHAUST FOR INSTALLATION OVER THE COOKING SURFACE SHALL BE LISTED AND LABELED IN ACCORDANCE WITH UL 923.

M1503.3 EXHAUST DISCHARGE.

DOMESTIC COOKING EXHAUST EQUIPMENT SHALL DISCHARGE TO THE OUTDOORS THROUGH A DUCT. THE DUCT SHALL HAVE A SMOOTH INTERIOR SURFACE, SHALL BE AIRTIGHT, SHALL BE EQUIPPED WITH A BACKDRAFT DAMPER AND SHALL BE INDEPENDENT OF ALL OTHER EXHAUST SYSTEMS. DUCTS SERVING DOMESTIC COOKING EXHAUST EQUIPMENT SHALL NOT TERMINATE IN AN ATTIC OR CRAWL SPACE OR AREAS INSIDE THE BUILDING.

EXCEPTION: WHERE INSTALLED IN ACCORDANCE WITH THE MANUFACTURE'S INSTRUCTIONS, AND WHERE MECHANICAL OR NATURAL VENTILATION IS OTHERWISE PROVIDED, LISTED AND LABELED DUCT-LESS RANGE HOODS SHALL NOT BE REQUIRED TO DISCHARGE TO THE OUTDOORS.

M1053.5 KITCHEN EXHAUST RATES.

WHERE DOMESTIC KITCHEN COOKING APPLIANCES ARE EQUIPPED WITH DUCTED RANGE HOODS OR DOWN-DRAFT EXHAUST SYSTEMS, THE FANS SHALL BE SIZED IN ACCORDANCE WITH SECTION M1505.4.4.

M1503.6 MAKEUP AIR REQUIRED

WHERE ONE OR MORE GAS, LIQUID OR SOLID FUEL-BURNING APPLIANCE THAT IS NEITHER DIRECT-VENT NOR USES A MECHANICAL DRAFT VENTING SYSTEM IS LOCATED WITHIN A DWELLING UNIT'S AIR BARRIER, EACH EXHAUST SYSTEM CAPABLE OF EXHAUSTING IN EXCESS OF 400 CUBIC FEET PER MINUTE (0.19 m3/s) SHALL BE MECHANICALLY OR PASSIVELY PROVIDED WITH MAKEUP AIR AT A RATE APPROXIMATELY EQUAL TO THE EXHAUST AIR RATE. SUCH MAKEUP AIR SYSTEM SHALL BE EQUIPPED WITH NOT FEWER THAN ONE DAMPER COMPLYING WITH SECTION M1503.6.2.

EXCEPTION: MAKEUP AIR IS NOT REQUIRED FOR EXHAUST SYSTEMS INSTALLED FOR THE EXCLUSIVE PURPOSE OF SPACE COOLING AND INTENDED TO BE OPERATED ONLY WHEN WINDOWS OR OTHER AIR INLETS ARE OPEN.

M1505.2 RECIRCULATION OF AIR

EXHAUST AIR FROM BATHROOMS AND TOILET ROOMS SHALL NOT BE RECIRCULATED WITH A RESIDENCE OR CIRCULATED TO ANOTHER DWELLING UNIT AND SHALL BE EXHAUSTED DIRECTLY TO THE OUTDOORS. EXHAUST AIR FROM BATHROOMS, TOILET ROOMS AND KITCHENS SHALL NOT DISCHARGE INTO AN ATTIC, CRAWL SPACE OR OTHER AREAS INSIDE THE BUILDING. THIS SECTION SHALL NOT PROHIBIT THE INSTALLATION OF DUCTLESS RANGE HOODS IN ACCORDANCE WITH THE EXCEPTION IN SECTION M1503.3.

M1505.3 EXHAUST EQUIPMENT.

EXHAUST FANS AND WHOLE-HOUSE MECHANICAL VENTILATION FANS SHALL BE LISTED AND LABELED AS PROVIDING THE MINIMUM REQUIRED AIRFLOW IN ACCORDANCE WITH ANSI / AMCA 210-ANSI / ASHRAE 51.

M1505.4 WHOLE-HOUSE MECHANICAL VENTILATION SYSTEM.

WHOLE-HOUSE MECHANICAL VENTILATION SYSTEM SHALL BE DESIGNED IN ACCORDANCE WITH SECTION M1505.4.1 THROUGH M1505.4.4

- M1505.4.1 SYSTEM DESIGN
THE WHOLE-HOUSE VENTILATION SYSTEM SHALL CONSIST OF ONE OR MORE SUPPLY OR EXHAUST FANS, OR A COMBINATION OF SUCH, AND ASSOCIATED DUCTS AND CONTROLS. LOCAL EXHAUST OR SUPPLY FANS ARE PERMITTED TO SERVE AS SUCH A SYSTEM. OUTDOOR AIR DUCTS CONNECTED TO THE RETURN SIDE OF AN AIR HANDLER SHALL BE CONSIDERED AS PROVIDING SUPPLY VENTILATION.
- M1505.4.2 SYSTEM CONTROLS
THE WHOLE-HOUSE MECHANICAL VENTILATION SYSTEM SHALL BE PROVIDED WITH CONTROLS THAT ENABLE MANUAL OVERRIDE. CONTROLS SHALL INCLUDE TEXT OR SYMBOL INDICATING THEIR FUNCTION.
- M1505.4.3 MECHANICAL VENTILATION RATE
THE WHOLE-HOUSE MECHANICAL VENTILATION SYSTEM SHALL PROVIDE OUTDOOR AIR AT A CONTINUOUS RATE NOT LESS THAN THAT DETERMINED IN ACCORDANCE WITH TABLE M1505.4.3(1) OR NOT LESS THAN THAT DETERMINED BY EQUATION 15-1.

Ventilation rate in cubic feet per minute = $(0.01 \times \text{total square foot area of house}) + [7.5 \times (\text{number of bedrooms} + 1)]$

EXCEPTIONS:
1. VENTILATION RATE CREDIT. THE MINIMUM MECHANICAL VENTILATION RATE DETERMINED IN ACCORDANCE WITH TABLE M1505.4.3(1) OR EQUATION 15-1 SHALL BE REDUCED BY 30 PERCENT, PROVIDED THAT BOTH OF THE FOLLOWING CONDITIONS APPLY"

1.1 A DUCTED SYSTEM SUPPLIES VENTILATION AIR DIRECTLY TO EACH BEDROOM AND TO ONE OR MORE OF THE FOLLOWING ROOMS:

- 1.1.1 LIVING ROOM.
- 1.1.2 DINING ROOM.

1.2 THE WHOLE-SHOPE VENTILATION SYSTEM IS A BALANCED VENTILATION SYSTEM.

2. PROGRAMMED INTERMITTENT OPERATION. THE WHOLE-SHOPE MECHANICAL VENTILATION SYSTEM IS PERMITTED TO OPERATE INTERMITTENTLY WHERE THE SYSTEM HAS CONTROLS THAT ENABLE OPERATION FOR NOT LESS THAN 25 PERCENT OF EACH 4-HOUR SEGMENT AND THE VENTILATION RATE PRESCRIBED IN TABLE M1505.4.3(1), BY EQUATION 15-1 OR BY EXCEPTION 1 IS MULTIPLIED BY THE FACTOR DETERMINED IN A CORRESPONDENCE WITH TABLE M1505.4.3(2)

THE FOLLOWING ARE THE PATHS AND OPTIONS FOR COMPLIANCE WITH THE ENERGY EFFICIENCY REQUIREMENTS OF THE INTERNATIONAL ENERGY CONSERVATION CODE OF NJ 2021 EDITION:

(any deviations from the list below, must be brought to the architects attention prior to any installation or field changes. Energy compliance must be recalculated with the proposed changes against what has already been submitted with the permit of these construction documents, any building system that has been modified or substituted without architects approval and such system installed and now does not comply, shall be replaced at no additional cost to the owner.)

FOR OUR COMPLIANCE WITH RESCHECK-web: The online program performs the calculations based on input about the shape and size of the building, the type of insulation and windows and the type of equipment that the applicant proposes to use. The program simply requires the input of the areas of the various components, the R-value of insulation, and the U-factor of windows and doors. Based on Section R402.1.5, entitled "Total UA Alternative," the program automatically gives tradeoffs. A compliance report is generated by the program, which is to be submitted with the permit application. It must meet or exceed the IECC-R ("passes" by zero percent or better) based on the applicable climate zone location specific for each municipality.

Regardless of the compliance method chosen, an **additional energy efficiency package** is required. At least one package from Section R408 IECC, must be included for compliance: For compliance with RESCheck, Z+ has chosen, " More efficient HVAC equipment performance option, from the list below.

- ☐ Enhanced envelope performance option;
- ☐ More efficient HVAC equipment performance option;
- ☐ Reduced energy use in service water-heating option;
- ☐ More efficient duct thermal distribution system option; or
- ☐ Improved air sealing and efficient ventilation system option

BUILDING THERMAL ENVELOPE	R-VALUE	U-FACTOR
FOUNDATION WALLS	R-5 RIGID + R-15 BATT	
FLOORS	R-47 (4" CLOSED CELL + R-21 BATT	
BASEMENT SLAB	(4"-0" OF R-10)	
EXTERIOR WALLS	R-3 ZIP + R-21 BATT	
ROOFS	R-47 (4" CLOSED CELL + R-21 BATT	
WINDOWS - DOUBLE HUNG		.30
WINDOWS - CASEMENT		.29

NOTE TO CONTRACTOR:

ANY DEVIATIONS FROM THIS SET OF CONSTRUCTION DRAWINGS SHALL NOT BE PERMITTED WITHOUT THE WRITTEN AUTHORIZATION BY THE ARCHITECT; NO EXCEPTIONS. ANY DEVIATION, BY THE CONTRACTOR AND / OR OWNER, THAT WILL REQUIRE THIS OFFICE TO REDESIGN ANY ASPECT OF THESE DRAWINGS OR REQUIRE THIS OFFICE TO ADDRESS ANY DEVIATIONS WITH THE LOCAL CODE OFFICIAL WILL BE DONE ON A TIME AND MATERIAL BASIS.



② 3D VIEW - TITLE SHEET

ARCHITECTS LLC

N +

240 WEST CRESCENT AVENUE
ALLENDALE, NJ 07401
TEL: 201.785.8855
www.zplusaarchitects.com

PROJECT TEAM:
CIVIL
SCHWANEWEDE, HALS, & VINCE
111 LITTLETON RD #200
PARSIPPANY-TROY HILLS, NJ
201-337-0053

Michael Scro
NJ LIC# 18626

BALIWALA
10 BIRCH LANE, WALDWICK, NJ
City, State Zip

Copyright © 2019, Z+ Architect, LLC

All dimensions and existing conditions shall be checked & verified by the contractor before proceeding with the work

[illegible]

SHEET TITLE:
TITLE SHEET

DESIGN DELIVERABLE PERMIT SET
ISSUE DATE: 06/23/25
PROJECT #: 2508
DRAWN BY: AR
CHECKED BY: MS

SHEET NUMBER:

T-1

[illegible][illegible]

SECTION 047300 - MANUFACTURED STONE MASONRY		2.03	FINISH	PART 3 EXECUTION		1.3	ACTION SUBMITTALS	E. Attach sheathing panels securely to substrate with manufacturer-approved fasteners in compliance with the following: 1. ICC-ES ESR-1539 or ICC-NES NER-272 for power-driven fasteners. 2. IBC: Table 2304.9.1 Fastening Schedule. 3. IRC: Table R602.3(1), "Fastener Schedule for Structural Members," and Table R602.3(2), "Alternate Attachments."			
PART 1 GENERAL		A.	Shop prime structural steel members. Do not prime surfaces that will be fireproofed, field welded, in contact with concrete, or high strength bolted.	3.01 INSTALLATION - GENERAL		A.	Product Data: For each type of sheathing product specified. B. Specifier: If required, retain "LEED Submittals" Paragraph below and edit to correspond to Project requirements.	F. Apply seam tape at all panel seams, penetrations, and face defects or cracks to form continuous weathertight surface. Apply tape according to manufacturer's written instructions and requirements of ICC-ES applicable to tape application.			
1.01	SUBMITTALS	A.	Product Data: Provide data for AMSMV units, lightweight synthetic stone veneer, mortar, lath, and water-resistive barrier, including: 1. Preparation instructions and recommendations. 2. Installation methods. B. Verification Samples: For each finish product specified, two samples, minimum size 12 inches (305 mm) square, representing actual product, color, patterns and texture.	PART 3 EXECUTION		1.4	INFORMATIONAL SUBMITTALS	F. Apply seam tape at all panel seams, penetrations, and face defects or cracks to form continuous weathertight surface. Apply tape according to manufacturer's written instructions and requirements of ICC-ES applicable to tape application.			
3.01	ERECTION	A.	Erect structural steel in compliance with AISC 303.	3.02 FRAMING INSTALLATION		A.	Evaluation Reports: From ICC-ES, for wood sheathing and seam tape. B. Product Certifications: From manufacturer, indicating that sheathing products comply with ICC-ES AC269 and ICC-ES AC310.	3.3			
END OF SECTION 051200		SECTION 061000 - ROUGH CARPENTRY		END OF SECTION 061000		C.	Certified Wood Certificates: Certificates indicating that manufacturer is currently certified by an SFI- or FSC- accredited certification body, and chain-of-custody certificates indicating that sheathing products comply with forest certification requirements.	SECTION 061733 - WOOD I-JOISTS			
PART 1 GENERAL		PART 1 GENERAL		PART 1 GENERAL		1.5	CLOSEOUT SUBMITTALS	PART 1 GENERAL			
1.01	SUBMITTALS	A.	Product Data: Provide technical data on wood preservative materials and application instructions.	1.01 SUBMITTALS		A.	Warranty: Executed copy of manufacturer special warranties.	1.01 SECTION INCLUDES			
1.02	WARRANTY	A.	See Section 017800 - Closeout Submittals, for additional warranty requirements. B. Correct defective work within a five-year period after Date of Substantial Completion. C. Provide 50-year manufacturer warranty for AMSMV.	1.02 Per National Design Specifications for wood construction by NFPA		B.	Manufacturer Qualifications: Provide wood products from manufacturer certified by SFI, FSC, or comparable sustainable forestry program acceptable to Architect. C. Provide wall sheathing products meeting requirements for water-resistive barrier in accordance with ICC-ES AC310.	1.02 RELATED REQUIREMENTS			
PART 2 PRODUCTS		2.01 GENERAL REQUIREMENTS		PART 2 PRODUCTS		1.6	QUALITY ASSURANCE	A.			
2.01	MANUFACTURERS	A.	Dimension Lumber: Comply with PS 20 and requirements of specified grading agencies. 1. Species: Douglas Fir-Larch, unless otherwise indicated. 2. If no species is specified, provide species graded by the agency specified; if no grading agency is specified, provide lumber graded by grading agency meeting the specified requirements. 3. Grading Agency: Grading agency whose rules are approved by the Board of Review, American Lumber Standard Committee at www.alsc.org, and who provides grading service for the species and grade specified; provide lumber stamped with grade mark unless otherwise indicated.	2.01 WOOD MATERIALS		A.	Manufacturer Qualifications: Provide wood products from manufacturer certified by SFI, FSC, or comparable sustainable forestry program acceptable to Architect. B. Provide wall sheathing products meeting requirements for water-resistive barrier in accordance with ICC-ES AC310.	B.			
2.02	ADHERED MANUFACTURED STONE MASONRY VENEER (AMSMV)	A.	AMSMV: Cast masonry units using a mixture of cement, lightweight aggregates, concrete additives and color pigments to replicate appearance of natural stone and designed to be applied with a cementitious mortar to a backing surface, complying with C1670/C1670M and ICC-ES AC51. 1. Style: As indicated on drawings. 2. Color, Texture, Range, Special Shapes: As indicated on drawings.	2.02 ACCESSORIES		B.	Provide wall sheathing products meeting requirements of ICC-ES AC269.	C.			
ASTM	1. Style: As indicated on drawings. 2. Color, Texture, Range, Special Shapes: As indicated on drawings.	2.02 DIMENSION LUMBER FOR CONCEALED APPLICATIONS		3.01 INSTALLATION - BOARD DECKING		1.7	DELIVERY, STORAGE, AND HANDLING	1.03 REFERENCE STANDARDS			
2.03	MORTAR APPLICATIONS	A.	Grading Agency: Northeastern Lumber Manufacturers Association; NELMA (SGR). B. Sizes: Nominal sizes as indicated on drawings. S4S. C. Moisture Content: S-dry or MC19. D. Stud Framing (2 by 2 through 2 by 6 (50 by 50 mm through 50 by 150 mm)): 1. Grade: No. 1. Joist, Rafter, and Small Beam Framing (2 by 6 through 4 by 16 (50 by 150 mm through 100 by 400 mm)): 1. Machine stress-rated (MSR) as follows: a. Fb-single; minimum extreme fiber stress in bending: 1350 psi (9,300 kPa). b. E: minimum modulus of elasticity: 1,900,000 psi (13,100 MPa). 2. Species: Douglas Fir-Larch. F. Miscellaneous Framing, Blocking, Nailers, Grounds, and Furring: 1. Lumber: S4S, No. 1 or Construction Grade. 2. Boards: Standard or No. 3.	END OF SECTION 061500		1.8	WARRANTY	A.	Special Manufacturer's Warranty: Manufacturer's standard form in which sheathing manufacturer agrees to repair or replace sheathing products that demonstrate deterioration or failure under normal use due to manufacturing defects within warranty period specified, when installed according to manufacturer's instructions. 1. Warranty Period for Sheathing Products: [30] years following date of Substantial Completion. 2. Warranty Conditions: Special warranties exclude deterioration or failure due to structural movement resulting in stresses on sheathing products exceeding manufacturer's written specifications, or due to air or moisture infiltration resulting from cladding failure or mechanical damage.	1.04 SUBMITTALS	
2.04	MORTAR MIXES	A.	Packaged Dry Material for Mortar for Unit Masonry: Premixed masonry cement and mason's sand; complying with ASTM C1714/C1714M and capable of producing mortar of the specified strength in accordance with ASTM C270 with the addition of water only. 1. Type: Type S. 2. Color: Standard gray.	PART 3 EXECUTION		A.	Composite Insulating Wall Sheathing: Oriented-strand-board Exposure 1 sheathing 7/16 inch (11.1 mm) thick, with factory-laminated water-resistive barrier exterior facer, and with rigid foam plastic insulating board laminated to interior face.	A.			
2.05	ACCESSORIES	A.	Metal Lath with Rainscreen Drainage Material: Factory-assembled combination of mesh drainage material and metal lath. B. Casing Beads, Weep Screeds, and Joint Accessories: As specified in Section 092236. C. Water-Resistive Barrier: ASTM D226/D226M or ASTM E2556/E2556M.	3.01 INSTALLATION - WATER-RESISTIVE BARRIER		B.	Oriented Strand Board: DOC PS 2, made with binder containing no added urea formaldehyde.	B.			
PART 3 EXECUTION		2.05 EXPOSED BOARDS		3.02 INSTALLATION - SCRATCH COAT		C.	Rigid Foam Plastic Insulating Board: Rigid polyisocyanurate foam core complying with ASTM C1289 Type II, Class 2, and ICC-ES AC12, with coated glass fiber facers on both sides, with the following characteristics: 1. Nominal Density: 2.0 pcf (32 kg/cu. m). 2. Compressive Strength, ASTM D1621: Not less than 20 psi (150 kPa). 3. Vapor Permeance, ASTM E96/E96M: Less than 1.0 perm. 4. Edge Configuration: Square finished.	C.			
3.01	INSTALLATION - WATER-RESISTIVE BARRIER	A.	Submit manufacturer's certificate that products meet or exceed specified requirements, in lieu of grade stamping. B. Moisture Content: Kiln-dry (15 percent maximum). C. Surfacing: S4S. D. Species: Douglas Fir Larch. E. Grade: No. 2, Common, or Construction.	3.02 INSTALLATION - MASONRY FLASHINGS		2.4	COMPOSITE INSULATING WALL SHEATHING	D.			
3.02	INSTALLATION - SCRATCH COAT	A.	Apply mortar scratch coat of 1/2 inch (12.5 mm) nominal to cover metal lath in accordance with ASTM C926. Scratch surface when somewhat firm. If scratch coat dries before applying setting bed mortar and AMSMV, moisten scratch coat by misting it with water.	A.		A.	Composite Insulating Wall Sheathing: Oriented-strand-board Exposure 1 sheathing 7/16 inch (11.1 mm) thick, with factory-laminated water-resistive barrier exterior facer, and with rigid foam plastic insulating board laminated to interior face.	E.			
3.03	INSTALLATION - AMSMV	A.	Install AMSMV with a cementitious mortar setting bed to a scratch coat backing surface, in accordance with AMSMV manufacturer's instructions, MVMA (AMSV), NCMA TEK 20-01, ASTM C1780 and ICC-ES AC51.	2.06 CONSTRUCTION PANELS		2.5	FASTENERS	A.			
3.04	INSTALLATION - MASONRY FLASHINGS	A.	Whether or not specifically indicated, install masonry flashing to divert water to exterior at all locations where downward flow of water will be interrupted.	A.		A.	Fasteners, General: Size and type complying with manufacturer's written instructions for Project conditions and requirements of authorities having jurisdiction. 1. Corrosion Resistance: Hot-dip zinc coating, ASTM A153/A 153M or Type 304 stainless steel. B. Nails, Brads, and Staples: ICC AC116 and ICC AC201. C. Power-Driven Fasteners: ICC-ES-1539 or NER-272. D. Wood Screws: ASME B18.6.1.	B.			
END OF SECTION 047300		2.06 CONSTRUCTION PANELS		D.		2.6	SHEATHING JOINT-AND-PENETRATION TREATMENT MATERIAL	C.			
SECTION 051200 - STRUCTURAL STEEL FRAMING		A.		E.		A.	Self-Adhering Seam and Flashing Tape: Pressure-sensitive, self-adhering, cold-applied, seam tape consisting of polyolefin film with acrylic adhesive, meeting ICC AC148. 1. Basis-of-Design Product: Provide Huber Engineered Woods; ZIP System Tape . 2. Thickness: 0.012 inch (0.3 mm).	D.			
PART 1 GENERAL		A.		F.		B.	Fasteners, General: Size and type complying with manufacturer's written instructions for Project conditions and requirements of authorities having jurisdiction. 1. Corrosion Resistance: Hot-dip zinc coating, ASTM A153/A 153M or Type 304 stainless steel. B. Nails, Brads, and Staples: ICC AC116 and ICC AC201. C. Power-Driven Fasteners: ICC-ES-1539 or NER-272. D. Wood Screws: ASME B18.6.1.	E.			
1.01	SUBMITTALS	A.	Shop Drawings: 1. Indicate profiles, sizes, spacing, locations of structural members, openings, attachments, and fasteners. 2. Connections. 3. Indicate loads. 4. Indicate welded connections with AWS A2.4 welding symbols. Indicate net weld lengths. B. Designer's Qualification Statement. C. Fabricator's Qualification Statement.	F.		C.	Power-Driven Fasteners: ICC-ES-1539 or NER-272. D. Wood Screws: ASME B18.6.1.	END OF SECTION 061733			
1.02	QUALITY ASSURANCE	A.	Fabricate structural steel members in accordance with AISC (MAN) "Steel Construction Manual." B. Structural steel members designated as architecturally-exposed structural steel (AESS) to also comply with Section 051213.	F.		D.	Power-Driven Fasteners: ICC-ES-1539 or NER-272. D. Wood Screws: ASME B18.6.1.	PART 3 EXECUTION			
PART 2 PRODUCTS		2.02 FABRICATION		G.		3.1	EXAMINATION	3.01 EXAMINATION			
2.01	MATERIALS	A.	Steel Angles and Plates: ASTM A36/A36M. B. Steel W Shapes and Tees: ASTM A992/A992M. C. Cold-Formed Structural Tubing: ASTM A500/A500M, Grade B. D. Pipe: ASTM A53/A53M, Grade B, Finish black. E. Structural Bolts and Nuts: Carbon steel, ASTM A307, Grade A and galvanized in compliance with ASTM A153/A153M Class C. F. Grout: ASTM C1107/C1107M. Non-shrink; premixed compound consisting of non-metallic aggregate, cement, water reducing and plasticizing agents. G. Shop and Touch-Up Primer: Fabricator's standard, complying with VOC limitations of authorities having jurisdiction.	G.		3.2	SHEATHING INSTALLATION	3.02 ERECTION			
A.	Steel Angles and Plates: ASTM A36/A36M.	A.		H.		A.	Install sheathing panels in accordance with manufacturer's written instructions, requirements of applicable Evaluation Reports, and requirements of authorities having jurisdiction.	A.			
B.	Steel W Shapes and Tees: ASTM A992/A992M.	B.		I.		B.	Air and Moisture Barrier: Coordinate sheathing installation with flashing and joint sealant installation and with adjacent building air and moisture barrier components to provide complete, continuous air- and moisture-barrier.	B.			
C.	Cold-Formed Structural Tubing: ASTM A500/A500M, Grade B.	C.		J.		C.	Do not bridge expansion joints; allow joint spacing equal to spacing of structural supports.	C.			
D.	Pipe: ASTM A53/A53M, Grade B, Finish black.	D.		K.		D.	Install panels with laminated facer to exterior. Stagger end joints of adjacent panel runs.	D.			
E.	Structural Bolts and Nuts: Carbon steel, ASTM A307, Grade A and galvanized in compliance with ASTM A153/A153M Class C.	E.		L.		E.		E.			
F.	Grout: ASTM C1107/C1107M. Non-shrink; premixed compound consisting of non-metallic aggregate, cement, water reducing and plasticizing agents.	F.		M.				F.			
G.	Shop and Touch-Up Primer: Fabricator's standard, complying with VOC limitations of authorities having jurisdiction.	G.		N.				G.			
2.02	FABRICATION	A.		O.				H.			
A.	Shop fabricate to greatest extent possible.	A.		P.				I.			
B.	Continuously seal joined members by continuous welds. Grind exposed welds smooth.	B.		Q.				J.			
C.	Fabricate connections for bolt, nut, and washer connectors.	C.		R.				K.			
		D.		S.				L.			
		E.		T.				M.			
		F.		U.				N.			
		G.		V.				O.			
		H.		W.				P.			
		I.		X.				Q.			
		J.		Y.				R.			
		K.		Z.				S.			
		L.		AA.				T.			
		M.		AB.				U.			
		N.		AC.				V.			
		O.		AD.				W.			
		P.		AE.				X.			
		Q.		AF.				Y.			
		R.		AG.				Z.			
		S.		AH.				AA.			
		T.		AI.				AB.			
		U.		AJ.				AC.			
		V.		AK.				AD.			
		W.		AL.				AE.			
		X.		AM.				AF.			
		Y.		AN.				AG.			
		Z.		AO.				AH.			
		AA.		AP.				AI.			
		AB.		AQ.				AJ.			
		AC.		AR.				AK.			
		AD.		AS.				AL.			
		AE.		AT.				AM.			
		AF.		AU.				AN.			
		AG.		AV.				AO.			
		AH.		AW.				AP.			
		AI.		AX.				AQ.			
		AJ.		AY.				AR.			
		AK.		AZ.				AS.			
		AL.		BA.				AT.			
		AM.		BB.				AU.			
		AN.		BC.				AV.			
		AO.		BD.				AW.			
		AP.		BE.				AX.			
		AQ.		BF.				AY.			
		AR.		BG.				AZ.			
		AS.		BH.				BA.			
		AT.		BI.				BB.			
		AU.		BJ.				BC.			
		AV.		BK.				BD.			
		AW.		BL.				BE.			
		AX.		BM.				BF.			
		AY.		BN.				BG.			
		AZ.		BO.				BH.			
		BA.		BP.				BI.			
		BB.		BQ.				BJ.			
		BC.		BR.				BK.			
		BD.		BS.				BL.			
		BE.		BT.				BM.			
		BF.		BU.				BN.			
		BG.		BV.				BO.			
		BH.		BW.				BP.			
		BI.		BX.				BQ.			
		BJ.		BY.				BR.			
		BK.		BZ.				BS.			
		BL.		CA.				BT.			
		BM.		CB.				BU.			
		BN.		CC.				BV.			
		BO.		CD.				BW.			
		BP.		CE.				BX.			
		BQ.		CF.				BY.			
		BR.		CG.				BZ.			
		BS.		CH.				CA.			
		BT.		CI.				CB.			
		BU.		CJ.				CC.			
		BV.		CK.				CD.			
		BW.		CL.				CE.			
		BX.		CM.				CF.			
		BY.		CN.				CG.			
		BZ.		CO.				CH.			
		CA.		CP.				CI.			
		CB.		CQ.				CJ.			
		CC.		CR.				CK.			
		CD.		CS.				CL.			
		CE.		CT.				CM.			
		CF.		CU.				CN.			
		CG.		CV.				CO.			
		CH.		CW.				CP.			
		CI.		CX.				CQ.			
		CJ.		CY.				CR.			
		CK.		CZ.				CS.			
		CL.		DA.				CT.			
		CM.		DB.				CU.			
		CN.		DC.				CV.			
		CO.		DD.				CW.			
		CP.		DE.				CX.			
		CQ.		DF.				CY.			
		CR.		DG.				CZ.			
		CS.		DH.				DA.			
		CT.		DI.				DB.			
		CU.		DJ.				DC.			
		CV.		DK.				DD.			
		CW.		DL.				DE.			
		CX.		DM.				DF.			
		CY.		DN.				DG.			
		CZ.		DO.				DH.			
		DA.									

2.04	ACCESSORIES	A. Roofing Nails: Standard round wire shingle type, galvanized steel, stainless steel, aluminum roofing nails, or copper roofing nails, minimum 3/8 inch (9.5 mm) head diameter, 12 gauge, 0.109 inch (2.77 mm) nail shank diameter, 1-1/2 inch (38 mm) long and complying with ASTM F1667.	PART 3 EXECUTION	3.01	INSTALLATION - EAVE PROTECTION MEMBRANE	A. Install eave protection membrane from eave edge to minimum 4 ft (1200 mm) up-slope beyond interior face of exterior wall.	3.02	INSTALLATION - UNDERLAYMENT	3.03	INSTALLATION - VALLEY PROTECTION	A. At Exposed Valleys: Install one layer of sheet metal flashing, minimum 24 inches (600 mm) wide, centered over open valley and crimped to guide water flow, weather lap joints minimum 2 inch (50 mm) wide band of lap cement along each edge of first layer, press roll roofing into cement, nail in place minimum 18 inches (450 mm) on center and 1 inch (25 mm) from edges.	3.04	INSTALLATION - SHINGLES	A. Install shingles in accordance with manufacturer's instructions manufacturer's instructions and NRCA (RM) applicable requirements.	B. Place shingles in straight coursing pattern with 5 inch (125 mm) weather exposure to produce double thickness over full roof area, and provide double course of shingles at eaves.	END OF SECTION 071113	SECTION 074113 - METAL ROOF PANELS	PART 1 GENERAL	1.01	SUBMITTALS	A. Shop Drawings: Include layouts of roof panels, details of edge and penetration conditions, spacing and type of connections, flashings, underlayments, and special conditions.	B. Verification Samples: For each roofing system specified, submit samples of minimum size 12 inches (305 mm) square, representing actual roofing metal, thickness, profile, color, and texture.	1.02	WARRANTY	A. Finish Warranty: Provide manufacturer's special warranty covering failure of factory-applied exterior finish on metal roof panels and agreeing to repair or replace panels that show evidence of finish degradation, including significant fading, chalking, cracking, or peeling within specified warranty period of twenty years from Date of Substantial Completion.	PART 2 PRODUCTS	2.01	PERFORMANCE REQUIREMENTS	A. Metal Roof Panels: Provide complete roofing assemblies, including roof panels, clips, fasteners, connectors, and miscellaneous accessories, tested for compliance with the following minimum standards: 1. Structural Design Criteria: Provide panel assemblies designed to safely support design loads at support spacing indicated, with deflection not to exceed L/180 of span length(L) when tested in accordance with ASTM E1592. Overall: Complete weathertight system tested and approved in accordance with ASTM E1592. 2. Wind Uplift: Class 90 wind uplift resistance of UL 580. 3. Air Infiltration: Maximum 0.06 cfm/sq ft (1.1 cubic meters/hr/sq m) at air pressure differential of 6.24 lb/sq ft (300 Pa), when tested according to ASTM E1680. 4. Water Penetration: No water penetration when tested according to procedures and recommended test pressures of ASTM E1646. Perform test immediately following air infiltration test. 5. Thermal Movement: Design system to accommodate without deformation anticipated thermal movement over ambient temperature range of 100 degrees F (56 degrees C).	2.02	ARCHITECTURAL METAL ROOF PANELS	A. Architectural Metal Roof Panels: Provide complete engineered system complying with specified requirements and capable of remaining weathertight while withstanding anticipated movement of substrate and thermally induced movement of roofing system.	B. Architectural Metal Panels: Factory-formed panels with factory-applied finish. 1. Aluminum Panels: a. Alloy and Temper: Aluminum complying with ASTM A B209 (ASTM B209M); temper as required for forming. b. Thickness: Minimum 20 gauge, 0.032 inch (0.81 mm). 2. Profile: Batten seam, with separate snap-on battens of same metal as panels; concealed fastener system or as indicated on construction drawings. 3. Texture: Smooth. 4. Width: Maximum panel coverage of 16 inches (406 mm).	C. Metal Soffit Panels: 1. Profile: Style as indicated, with venting provided. 2. Material: Pre-coated aluminum sheet, 20 gauge, 0.032 inch (0.81 mm) minimum thickness. 3. Color: As selected by Architect from manufacturer's standard line.	2.03	ATTACHMENT SYSTEM	A. Concealed System: Provide manufacturer's standard stainless steel or nylon-coated aluminum concealed anchor clips designed for specific roofing system and engineered to meet performance requirements, including anticipated thermal movement.	2.04	FINISHES	A. Fluoropolymer Coil Coating System: Manufacturer's standard multi-coat aluminum coil coating system complying with AAMA 2605, including at least 70 percent polyvinylidene fluoride (PVDF) resin, and at least 80 percent of coil coated aluminum surfaces having minimum total dry film thickness (DFT) of 0.9 mil, 0.0009 inch (0.023 mm); color and gloss to match sample. B. Fluoropolymer Coil Coating System: Polyvinylidene fluoride (PVDF) multi-coat superior performing organic coatings system complying with AAMA 2605, including at least 70 percent PVDF resin, and at least 80 percent of coil coated aluminum surfaces having minimum total dry film thickness (DFT) of 0.9 mil, 0.0009 inch (0.023 mm); color and gloss as selected by Architect from manufacturer's standard line.	2.05	ACCESSORIES	A. Underlayment for Wood Substrate: ASTM D226/D226M roofing felt, perforated type; covered by water-resistant rosin-sized building paper.	B. Underlayment: Self-adhering rubber-modified asphalt sheet complying with ASTM D1970/D1970M; 22 mil (0.55 mm) total thickness; with strippable release film and woven polypropylene sheet top surface.	PART 3 EXECUTION	3.01	INSTALLATION	A. Install in accordance with manufacturer's instructions and recommendations. 1. Read warranty and comply with terms necessary to maintain warranty coverage.	
------	-------------	---	------------------	------	---	--	------	-----------------------------	------	----------------------------------	---	------	-------------------------	---	---	-----------------------	------------------------------------	----------------	------	------------	--	--	------	----------	--	-----------------	------	--------------------------	---	------	---------------------------------	---	--	---	------	-------------------	--	------	----------	---	------	-------------	---	--	------------------	------	--------------	---	------------------	------	--------------	---	------------------	------	--------------	---	------------------	------	--------------	---	------------------	------	--------------	---	------------------	------	--------------	---	------------------	------	--------------	---	------------------	------	--------------	---	------------------	------	--------------	---	------------------	------	--------------	---	------------------	------	--------------	---	------------------	------	--------------	---	------------------	------	--------------	---	------------------	------	--------------	---	------------------	------	--------------	---	------------------	------	--------------	---	------------------	------	--------------	---	------------------	------	--------------	---	------------------	------	--------------	---	------------------	------	--------------	---

ARCHITECTS

240 WEST CRESCENT AVENUE
ALLENDALE, NJ 07401
TEL: 201-785-8855
www.zpusarchitects.com

PROJECT TEAM:

CIVIL
SCHWANEWEDE, HALS, & VINCE
111 LITTLETON RD #200
PARSIPPANY-TROY HILLS, NJ
201-337-0053

10 BIRCH LANE, WALDWICK, NJ
City, State Zip

Copyright © 2019, Z+ Architect, LLC
All dimensions and existing conditions shall be
checked & verified by the contractor before
proceeding with the work

Michael Scro
NJ LIC# 18626

REV

DATE

DESCRIPTION

DESIGN
DELIVERABLE:

PERMIT SET

ISSUE DATE:

06/23/25

PROJECT #:

2508

DRAWN BY:

AR

CHECKED BY:

MS

SHEET NUMBER:

G-4

2.05 ACCESSORIES A. Wood Door Frames: As specified in Section 062000. B. Glazed Openings: 1. Heat-Strengthened and Fully Tempered Glass: ASTM C1048. 2. Fire-Protection-Rated Glass: Safety Certification, 16 CFR 1201, Category II. 3. Tint: Clear. C. Metal Louvers: As specified in Section 081113. PART 3 EXECUTION 3.01 INSTALLATION A. Install doors in accordance with manufacturer's instructions and specified quality standards. 1. Install fire-rated doors in accordance with NFPA 80 requirements. 2. Install exterior doors in accordance with ASTM E2112. B. Coordinate installation of doors with installation of frames and hardware. 3.02 TOLERANCES A. Comply with specified quality standard for fit, clearance, and joinery tolerances.	3.03 BOARD INSTALLATION A. Comply with ASTM C840, GA-216, and manufacturer's instructions. Install to minimize butt end joints, especially in highly visible locations. B. Single-Layer Nonrated: Install gypsum board perpendicular to framing, with ends and edges occurring over firm bearing. C. Fire-Resistance-Rated Construction: Install gypsum board in strict compliance with requirements of assembly listing. D. Cementitious Backing Board: Install over wood framing members and plywood substrate where indicated, in accordance with ANSI A108.11 and manufacturer's instructions. E. Installation on Wood Framing: For rated assemblies, comply with requirements of listing authority. For nonrated assemblies, install as follows: 3.04 JOINT TREATMENT A. Finish gypsum board in accordance with levels defined in ASTM C840, as follows: 1. Level 5: Walls and ceilings to receive semi-gloss or gloss paint finish and other areas specifically indicated. 2. Level 4: Walls and ceilings to receive paint finish or wall coverings, unless otherwise indicated. 3. Level 3: Walls to receive textured wall finish. 4. Level 2: In utility areas, behind cabinetry, and on backing board to receive tile finish. 5. Level 1: Fire-resistance-rated wall areas above finished ceilings, whether or not accessible in the completed construction.	2. Peel-and-Stick Sheet Type: a. Material: Rubberized membrane laminated to reinforcing fabric, 40 mils (1 mm), thick, minimum. D. Waterproofing Membrane Under Thick Mortar Bed at Showers and Tiled Tubs: 1. Material: Chlorinated polyethylene sheet, 40 mils (1.0 mm) thick, minimum; complying with ASTM D4068. E. Backer Board: Cementitious type complying with ANSI A118.9; high density, glass fiber reinforced, 1/2 inch (12.7 mm) thick; 2 inch (51 mm) wide coated glass fiber tape for joints and corners. PART 3 EXECUTION 3.01 INSTALLATION - GENERAL A. Install tile, thresholds, and stair treads and grout in accordance with applicable requirements of ANSI A108.1a through ANSI A108.19, manufacturer's instructions, and TCNA (HB) recommendations. B. Lay tile to pattern indicated. Do not interrupt tile pattern through openings. 3.02 INSTALLATION - FLOORS - THIN-SET METHODS A. Over exterior concrete substrates, install in accordance with TCNA (HB) Method F102, with standard grout. B. Over interior concrete substrates, install in accordance with TCNA (HB) Method F113, dry-set or latex-Portland cement bond coat, with standard grout, unless otherwise indicated. C. Over wood substrates, install in accordance with TCNA (HB) Method F142, with standard grout, unless otherwise indicated. 3.03 INSTALLATION - FLOORS - MORTAR BED METHODS A. Over exterior concrete substrates, install in accordance with TCNA (HB) Method F101, bonded, with standard grout. B. Over interior concrete substrates, install in accordance with TCNA (HB) Method F111, with cleavage membrane, unless otherwise indicated. C. Over wood substrates, install in accordance with TCNA (HB) Method F141, with standard grout, unless otherwise indicated. 3.04 INSTALLATION - SHOWERS AND BATHTUB WALLS A. At tiled shower receptors install in accordance with TCNA (HB) Method B415, mortar bed floor, and W244, thin-set over cementitious backer unit walls. B. At bathtub walls install in accordance with TCNA (HB) Method B412, over cementitious backer units with waterproofing membrane. C. Grout with standard grout as specified above. 3.05 INSTALLATION - WALL TILE A. On exterior walls install in accordance with TCNA (HB) Method W244, thin-set over cementitious backer units, with waterproofing membrane. B. Over cementitious backer units on studs, install in accordance with TCNA (HB) Method W244, using membrane at toilet rooms.	1.02 SUBMITTALS A. Shop Drawings: Indicate special details associated with fireproofing and acoustic seals. B. Product Data: Provide data on gypsum board, accessories, joint finishing system, and wood framing. C. Product Data: Provide manufacturer's data on partition head to structure connectors, showing compliance with requirements. D. Samples: Submit two samples of gypsum board finished with proposed texture application, 12 by 12 inches (300 by 300 mm) in size, illustrating finish color and texture. PART 2 PRODUCTS 2.01 GYPSUM BOARD ASSEMBLIES A. Provide completed assemblies complying with ASTM C840 and GA-216. B. Fire-Resistance-Rated Assemblies: Provide completed assemblies with the following characteristics: 1. Fire-Resistance-Rated Partitions: as shown on construction drawings. 2.02 BOARD MATERIALS A. Gypsum Wallboard: Paper-faced gypsum panels as defined in ASTM C1396/C1396M; sizes to minimize joints in place; ends square cut. 1. Application: Use for vertical surfaces and ceilings, unless otherwise indicated. 2. Mold Resistance: Score of 10, when tested in accordance with ASTM D3273. a. Mold-resistant board is required whenever board is being installed before the building is enclosed and conditioned. b. Mold resistant board is required as shown on construction drawings. 3. Thickness: a. Vertical Surfaces: 1/2 inch (13 mm). B. Backing Board For Wet Areas: One of the following products: 1. Application: Surfaces behind tile in wet areas including tub and shower surrounds and shower ceilings. 2. Application: Horizontal surfaces behind tile in wet areas including countertops. 3. Mold Resistance: Score of 10, when tested in accordance with ASTM D3273. 4. ANSI Cement-Based Board: Non-gypsum-based; aggregated Portland cement panels with glass fiber mesh embedded in front and back surfaces complying with ANSI A118.9 or ASTM C1325. 5. ASTM Cement-Based Board: Non-gypsum-based, cementitious board complying with ASTM C1288. C. Backing Board For Non-Wet Areas: Water-resistant gypsum backing board as defined in ASTM C1396/C1396M; sizes to minimum joints in place; ends square cut. 1. Application: Vertical surfaces behind thinstet tile, except in wet areas. 2. Mold Resistance: Score of 10, when tested in accordance with ASTM D3273. 3. At Assemblies Indicated with Fire-Resistance Rating: Use type required by indicated tested assembly; if no tested assembly is indicated, use Type X board, UL or WH listed. 4. Type: Regular and Type X, in locations indicated. 5. Type X Thickness: 5/8 inch (16 mm). 6. Type C Thickness: 1/2 inch (13 mm). 7. Regular Board Thickness: 1/2 inch (13 mm). 8. Edges: Tapered.	2.03 Gypsum Wallboard ACCESSORIES A. Acoustic Insulation: See Section 072100. B. Acoustical Shielding: Recycled ethylene vinyl acetate (EVA) sheet membrane; applied between studs and gypsum board. 1. Sound Transmission Class (STC): Minimum of 45, calculated in accordance with ASTM E413, based on tests conducted in accordance with ASTM E90. C. Finishing Accessories: ASTM C1047, extruded aluminum alloy (6063 T5) or galvanized steel sheet ASTM A924/A924M G90, unless noted otherwise. 1. Types: As detailed or required for finished appearances. 2. Special Shapes: In addition to conventional corner bead and control joints, provide U-bead at exposed panel edges. D. Beads, Joint Accessories, and Other Trim: ASTM C1047, rigid plastic, galvanized steel, or rolled zinc, unless noted otherwise. 1. Corner Beads: Low profile, for 90 degree outside corners. 2. Corner Beads: Low profile, for archways. 3. Architectural Reveal Beads: a. Reveal Depth: 1/2 inch (12 mm). b. Reveal Width: 1/2 inch (12 mm). c. Shapes: As indicated on drawings. 4. Expansion Joints: E. Joint Materials: ASTM C475/C475M and as recommended by gypsum board manufacturer for project conditions. 1. Fiberglass Tape: 2 inch (50 mm) wide, coated glass fiber tape for joints and corners, except as otherwise indicated. 2. Paper Tape: 2 inch (50 mm) wide, creased paper tape for joints and corners, except as otherwise indicated. 3. Joint Compound: Drying type, vinyl-based, ready-mixed. 4. Joint Compound: Setting type, field-mixed. F. Nails for Attachment to Wood Members: ASTM C514. G. Anchorage to Substrate: Tie wire, nails, screws, and other metal supports, of type and size to suit application; to rigidly secure materials in place.	2.03 PAINT SYSTEMS - INTERIOR A. Interior Surfaces to be Painted, Unless Otherwise Indicated: Including gypsum board, concrete, concrete masonry units, wood, plaster, uncoated steel, shop primed steel, galvanized steel, and aluminum. PART 3 EXECUTION 3.01 EXAMINATION A. Measure moisture content of surfaces using an electronic moisture meter. Do not apply finishes unless moisture content of surfaces are below the following maximums: 1. Gypsum Wallboard: 12 percent. 2. Plaster and Stucco: 12 percent. 3. Masonry, Concrete, and Concrete Masonry Units: 12 percent. 4. Interior Wood: 15 percent, measured in accordance with ASTM D4442. 3.02 PREPARATION A. Clean surfaces thoroughly and correct defects prior to application. B. Prepare surfaces using the methods recommended by the manufacturer for achieving the best result for the substrate under the project conditions. 3.03 APPLICATION A. Apply products in accordance with manufacturer's written instructions and recommendations in "MPI Architectural Painting Specification Manual". Do not apply finishes to surfaces that are not dry. Allow applied coats to dry before next coat is applied. B. Apply each coat to uniform appearance in thicknesses specified by manufacturer.	END OF SECTION 09133 SECTION 09300 - GYPSUM BOARD ASSEMBLIES PART 1 GENERAL 1.01 SUBMITTALS A. Shop Drawings: Indicate special details associated with fireproofing and acoustic seals. B. Product Data: Provide data on gypsum board, accessories, joint finishing system, and wood framing. C. Product Data: Provide manufacturer's data on partition head to structure connectors, showing compliance with requirements. D. Samples: Submit two samples of gypsum board finished with proposed texture application, 12 by 12 inches (300 by 300 mm) in size, illustrating finish color and texture. PART 2 PRODUCTS 2.01 GYPSUM BOARD ASSEMBLIES A. Provide completed assemblies complying with ASTM C840 and GA-216. B. Fire-Resistance-Rated Assemblies: Provide completed assemblies with the following characteristics: 1. Fire-Resistance-Rated Partitions: as shown on construction drawings. 2.02 BOARD MATERIALS A. Gypsum Wallboard: Paper-faced gypsum panels as defined in ASTM C1396/C1396M; sizes to minimize joints in place; ends square cut. 1. Application: Use for vertical surfaces and ceilings, unless otherwise indicated. 2. Mold Resistance: Score of 10, when tested in accordance with ASTM D3273. 3. Thickness: a. Vertical Surfaces: 1/2 inch (13 mm). B. Backing Board For Wet Areas: One of the following products: 1. Application: Surfaces behind tile in wet areas including tub and shower surrounds and shower ceilings. 2. Application: Horizontal surfaces behind tile in wet areas including countertops. 3. Mold Resistance: Score of 10, when tested in accordance with ASTM D
--	--	---	---	---	---	--



ARCHITECTS 31

240 WEST CRESCENT AVENUE
ALLENDALE, NJ 07401
TEL.: 201.785.8855
www.zplusarchitects.com

PROJECT TEAM:

CIVIL
SCHWANEWEDE, HALS, & VINCE
111 LITTLETON RD #200
PARSIPPANY-TROY HILLS, NJ
201-337-0053

seal: _____

Michael Scro
NJ LIC# 1862

all be
e

Architect, LLC

BALIV
10 BIRCH LANE
City, State Zip
Copyright © 2019, Z. Z. Z.
All dimensions and ex
checked & verified by
proceeding with the

[illegible]


SHEET TITLE:

SPECIFICATIONS

DESIGN DELIVERABLE:	SHEET NUMBER:
PERMIT SET	G-5
ISSUE DATE: 06/23/25	
PROJECT #: 2508	
DRAWN BY: AR	
CHECKED BY: MS	

GENERAL NOTES: ANY DEVIATION FROM THE DRAWINGS WITHOUT PRIOR WRITTEN CONFIRMATION WILL VOID ANY RELATED RESPONSIBILITY

1. THE CONTRACTORS ARE RESPONSIBLE FOR ALL REQUIREMENTS OUTLINED IN THE I.B.C. CODE, STATE UNIFORM CONSTRUCTION CODE, MUNICIPAL CODES AND ORDINANCES, AND SHALL COMPLY WITH GOVERNING CODE AS ADMINISTERED BY MUNICIPAL BUILDING OFFICIALS AND SHALL BE CONSIDERED AS PART OF THESE CONSTRUCTION DOCUMENTS. WHERE DRAWINGS CONFLICT WITH CODES, CODE REQUIREMENTS SHALL TAKE PRECEDENCE.
2. THE CONTRACTOR SHALL INVESTIGATE AND VERIFY ALL DIMENSIONS AND EXISTING CONDITIONS BEFORE ORDERING MATERIALS AND PREFABRICATED ITEMS. THE CONTRACTOR SHALL PROVIDE ALL EQUIPMENT, LABOR AND MATERIALS NECESSARY FOR THE PROPER EXECUTION AND COMPLETION OF THE WORK IN ACCORDANCE WITH THESE PLANS.
3. ALL WORK SHALL BE DONE IN A FIRST-CLASS MANNER BY EXPERIENCED MECHANICS SKILLED IN THEIR TRADE.
4. ALL CONTRACTORS SHALL CARRY INSURANCE AS WILL PROTECT THE OWNER FROM CLAIMS FOR DAMAGES AND PERSONAL INJURIES, INCLUDING DEATH, WHICH MAY ARISE IN CONNECTION WITH THIS PROJECT.
5. THE GENERAL CONTRACTOR SHALL BE RESPONSIBLE FOR OBTAINING ALL LOCAL AND STATE PERMITS NEEDED FOR CONSTRUCTION AND COMPLETION OF PROJECT.
6. IT WILL BE THE CONTRACTOR'S RESPONSIBILITY TO KEEP THE SPACE SECURE AND LOCKED DURING ALL PHASES OF CONSTRUCTION.
7. THE BUILDING AND SITE SHALL BE KEPT CLEAN AT ALL TIMES. AFTER COMPLETION OF THE WORK THE CONTRACTOR SHALL REMOVE ALL EXCESS MATERIALS, ALL TRASH AND DEBRIS CAUSED BY HIS WORK.
8. THESE DRAWINGS DO NOT CONTAIN COMPLETE SPECIFICATIONS, DETAILS AND INFORMATION REQUIRED FOR THE INTERIOR FINISHES OF THE PROJECT. ADDITIONAL INFORMATION SHALL BE OBTAINED FROM THE OWNER.
9. ALL DIMENSIONS ARE MEASURED TO FINISH CONSTRUCTION UNLESS OTHERWISE NOTED.
10. DRAWINGS ARE NOT TO BE SCALED, NOTIFY THIS OFFICE OF ANY DIMENSIONAL DISCREPANCIES.
11. THE ARCHTECT WILL BE, IN THE FIRST INSTANCE, THE INTERPRETER OF THE REQUIREMENTS OF THE CONTRACT DOCUMENTS. THE ARCHITECT WILL ALSO HAVE THE AUTHORITY TO REJECT WORK WHICH DOES NOT CONFORM TO THE CONTRACT DOCUMENTS.
12. THESE DRAWINGS ARE INTENDED TO PROVIDE COMPLETE FABRICATION AND INSTALLATION OF ALL UNITS DESCRIBED, READY FOR THE OWNER'S USE. THE CONTRACTOR SHALL BE RESPONSIBLE FOR NOTIFYING THE OWNER'S ARCHITECT DURING THE BID PERIOD IF, IN HIS OPINION, ANY UNIT IS INCOMPLETE WITH THE INFORMATION GIVEN HEREIN. FAILURE TO SO NOTIFY THE ARCHITECT SHALL MEAN THE CONTRACTOR UNDERSTANDS THE DOCUMENTS AND THEIR INTENT, AND ALL ITEMS WILL BE COMPLETE IN EVERY DETAIL.
13. THE ARCHITECT WILL MAKE PERIODIC VISITS TO THE SITE TO FAMILIARIZE HIMSELF GENERALLY WITH PROGRESS AND QUALITY OF THE WORK AND TO DETERMINE, IN GENERAL, IF THE WORK IS PROCEEDING IN ACCORDANCE WITH THE CONTRACT DOCUMENTS. ON THE BASIS OF HIS OR HER ON-SITE OBSERVATION AS AN ARCHITECT, HE WILL KEEP THE OWNER INFORMED OF THE PROGRESS OF THE WORK AND WILL ENDEAVOR TO GUARD THE OWNER AGAINST DEFECTS BUT IS NOT RESPONSIBLE FOR CONSTRUCTION MEAN, METHODS, TECHNIQUES, SEQUENCES, PROCEDURES, SAFETY PRECAUTIONS, NOR FOR THE CONTRACTOR'S FAILURE TO CARRY OUT THE WORK IN ACCORDANCE WITH THE CONTRACT DOCUMENTS.
14. THE GENERAL CONTRACTOR SHALL FURNISH AND INSTALL ALL ITEMS SHOWN HEREIN UNLESS SPECIFICALLY NOTED AS BEING FURNISHED BY OTHERS. SHOULD THERE BE ANY QUESTION CONCERNING RESPONSIBILITY, THEY SHALL BE SETTLED BEFORE BID SUBMISSION AND CONTRACT SIGNING. NO EXTRA CHARGES WILL BE ALLOWED. THE ARCHITECT WILL NOT BE RESPONSIBLE WHERE CONSTRUCTION DEVIATES FROM THESE DRAWINGS.
15. ALL INSTALLATIONS AFTER CONSTRUCTION SHALL BE ACCURATELY FIELD MEASURED BEFORE FABRICATION.
16. ANY FORM OF DIRECT REPRODUCTION OF THESE DRAWINGS AND DESIGN IN WHOLE OR PART IS PROHIBITED UNLESS AUTHORIZED IN WRITING BY Z + ARCHITECTS .
17. THE CONTRACTOR SHALL FULLY ACQUAINT HIMSELF WITH THE EXISTING CONDITIONS AND SHALL HAVE VISITED AND INSPECTED THE JOB SITE AND BE FULLY INFORMED AS TO THE NATURE OF THE JOB SITE BE FULLY INFORMED AS TO THE NATURE OF EQUIPMENT AND FACILITIES NEEDED FOR THE PROPER EXECUTION OF THE WORK. STARTING OF DEMOLITION AND REMOVAL OPERATIONS WILL BE CONSTRUED AS EVIDENCE THAT THE CONTRACTOR HAS COMPLIED WITH THESE REQUIREMENTS. ANY LATER CLAIMS FOR DIFFICULTIES ENCOUNTERED, WHICH COULD HAVE BEEN FORESEEN, WILL NOT BE RECOGNIZED.
18. VERIFY ALL EXISTING ELEVATIONS, CONDITIONS AND DIMENSIONS AT THE SITE, AGAINST THE DRAWINGS, AND INFORM THE ARCHITECT OF ANY DISCREPANCIES PRIOR TO COMMENCING WITH WORK AND SUBMISSION OF ANY SHOP DRAWINGS.
19. ALL WORK, WHETHER SHOWN OR IMPLIED, UNLESS SPECIFICALLY QUESTIONED, SHALL BE CONSIDERED FULLY UNDERSTOOD IN ALL RESPECTS BY THE CONTRACTOR. THE CONTRACTOR WILL BE HELD RESPONSIBLE FOR ANY MISINTERPRETATIONS AND/OR CONSEQUENCES THEREOF, FOR ALL WORK ON ALL DRAWINGS.
20. CONTRACTOR SHALL FOLLOW ACCEPTED TRADE PROCEDURES AND MANUFACTURER'S STANDARDS AND SHALL PRODUCE THE PROJECT IN A GOOD AND WORKMANLIKE MANNER. ALL MATERIALS ARE TO BE NEW, UNLESS OTHERWISE NOTED IN THE DRAWINGS. AND CONTRACTOR SHALL NOT SUBSTITUTE ANY STRUCTURAL GRADE MATERIALS WITHOUT PRIOR WRITTEN APPROVAL FROM THE ARCHITECT.
21. THE CONTRACTOR AND ALL RESPECTIVE TRADES SHALL GIVE THEIR PERSONAL SUPERINTENDENCE TO THE WORK AND SHALL FURNISH ALL LABOR, MATERIALS, TRANSPORTATION, APPARATUS AND EQUIPMENT REQUIRED FOR A COMPLETE INSTALLATION. THE CONTRACTORS SHALL INSTALL ALL MATERIALS IN A MANNER SUBJECT TO APPROVAL OF THE OWNER AND THE ARCHITECT.
22. THE CONTRACTORS SHALL LEAVE THE PREMISES IN A NEAT, CLEAN AND SAFE CONDITION AT THE COMPLETION OF WORK EACH DAY.
23. ALL CONDITIONS WHICH OCCUR AND WHICH ARE NOT IN CONFORMANCE WITH THESE SPECIFICATIONS AND ADJACENT DRAWINGS SHALL BE BROUGHT TO THE IMMEDIATE ATTENTION OF THE ARCHITECT FOR PROMPT RESOLUTION. FAILURE TO DO SUCH SHALL BE THE SOLE RESPONSIBILITY OF THE CONTRACTOR.
24. NO MATERIAL SUBSTITUTIONS SHALL BE MADE. THE ARCHITECT WILL CONSIDER MATERIAL CHANGE REQUESTS ON AN INDIVIDUAL BASIS. CONTRACTOR SHALL SUBMIT SAMPLES AND CUTS FOR WRITTEN APPROVAL BY THE ARCHITECT PRIOR TOTE START OF ANY WORK.
25. THE CONTRACTOR SHALL BE RESPONSIBLE FOR COORDINATION OF WORK AND ESTABLISHING SCHEDULES FOR ALL TRADES. HE SHALL AFFORD OTHER SUB-CONTRACTORS REASONABLE OPPORTUNITY FOR THE INTRODUCTION AND STORAGE OF THEIR MATERIALS AND EQUIPMENT AND THE EXECUTION OF THEIR WORK.
26. ALL MANUFACTURED ARTICLES, MATERIALS AND EQUIPMENT SHALL BE INSTALLED, CONNECTED, ERECTED, USED, CLEANED AND CONDITIONED AS DIRECTED BY THE MANUFACTURER, UNLESS OTHERWISE SPECIFIED ON THE DRAWINGS.
27. EACH SUBTRADE WILL BE RESPONSIBLE FOR REVIEWING THE ENTIRE SET OF DRAWINGS AND NOTING HIS WORK AS APPLICABLE. WORK INDICATED OR INFERRED ON THE DRAWINGS WILL BE DEEMED AND INCLUDED IN SUB-CONTRACTOR'S COSTS.
28. THE CONTRACTOR SHALL SUBMIT, IN WRITING, ALL PROPOSALS FOR ADDITIONAL WORK TO THE ARCHITECT'S OFFICE FOR REVIEW AND APPROVAL. NO WORK IS TO PROCEED UNTIL A SIGNED PROPOSAL IS RETURNED TO THE GENERAL CONTRACTOR.
29. PERMITS: THE CONTRACTOR WILL SECURE REQUIRED BUILDING PERMITS PRIOR TO START OF WORK. INDIVIDUAL SUBCONTRACTORS ARE TO SECURE NECESSARY PERMITS PRIOR TO START OF THEIR RESPECTIVE WORK.
30. TEMPORARY PROTECTION: PARTICULAR ATTENTION SHALL BE GIVEN TO THE PROTECTION OF EXISTING STRUCTURE AND FINISHES SO AS TO PREVENT ANY DAMAGE OF EXISTING FINISHES NOT DESIGNATED FOR DEMOLITION. PROVIDE ALL NECESSARY, TEMPORARY CONSTRUCTION AND DUSTPROOF PROTECTION. PROTECTIONS SHALL BE IN COMPLIANCE WITH BUILDING STANDARDS. TYPE AND LOCATION OF PROTECTION SHALL BE REVIEWED WITH OWNER PRIOR TO COMMENCING WORK. CONTRACTOR SHALL FULLY BRACE AND OTHERWISE PROTECT ALL WORK IN PROGRESS UNTIL THE BUILDING IS COMPLETED.
31. ANY EXISTING WORK DAMAGED BY THE CONTRACTOR OR SUB-CONTRACTORS SHALL BE RETURNED TO ITS ORIGINAL CONDITION AT THE CONCLUSION OF THE PROJECT, AT NO ADDITIONAL COST TO THE OWNER.
32. IT IS THE RESPONSIBILITY OF THE CONTRACTOR & IT'S SUB-CONTRACTORS TO KEEP THE BUILDING WEATHERTIGHT AND MAINTAIN ALL BARRICADES, SHORING, BRACING AND OTHER SAFETY MEASURES REQUIRED TO PROTECT THE BUILDING, WORKMEN AND THE PUBLIC.
33. CLEAN-UP: ALL MATERIALS DEMOLISHED, EXCEPT AS INDICATED ON THE DRAWINGS TO BE SALVAGED, SHALL BECOME THE PROPERTY OF THE CONTRACTOR AND SHALL BE REMOVED AND DISPOSED OF, OFF THE SITE WITH SUCH DILIGENCE AS TO CAUSE NO INTERFERENCE WITH HOME OWNERS DAILY ROUTINE, OR ANY UNSIGHTLY ACCUMULATION OF DEBRIS CONSTRUCTION DEBRIS SHALL BE REMOVED DAILY.
34. UPON COMPLETION OF ALL DEMOLITION AND REMOVAL WORK, REMOVE ALL TOOLS AND APPARATUS FROM THE PREMISES. REMOVE FROM THE AREA OF WORK ALL DEMOLISHED MATERIAL NOT DESIGNATED FOR RE-USE. REMOVE ALL TEMPORARY SHORING, BRACING, LINTELS PROTECTION, ETC., AS DIRECTED. LEAVE THE AREA OF WORK, BROOM-CLEAN, NEAT AND ORDERLY, TO THE SATISFACTION OF THE OWNER. STORAGE OF MATERIALS SHALL NOT INTERFERE WITH THE MEANS OF EGRESS OF THE EXISTING CORRIDOR SPACES.
35. THE CONTRACTOR SHALL OBTAIN AND PAY FOR COMPREHENSIVE LIABILITY INSURANCE COVERING THE ENTIRE WORK AND COMPENSATION INSURANCE, IN ACCORDANCE WITH APPLICABLE CURRENT LAWS, PRIOR TO THE COMMENCEMENT OF THE WORK. THE SUB-CONTRACTOR SHALL SUBMIT TO THE CONTRACTOR COPIES OF ALL REQUIRED CERTIFICATES OF INSURANCE.
36. 013000 ADMINISTRATIVE REQUIREMENTS SPECIFICATIONS INDICATED WHICH SHOP DRAWINGS OF FABRICATED WORK SHALL BE SUBMITTED. IF CORRECTIONS ARE REQUIRED, THIS PROCEDURE SHALL BE FOLLOWED FOR SUBSEQUENT SUBMISSIONS UNTIL FINAL APPROVAL.
37. G.C. TO COORDINATE DELIVERY OF MILLWORK / CABINETRY OR CASEWORK WITH SUB-CONTRACTOR WHERE CASEWORK IS BEING INSTALLED, ROOM SHALL BE SUBSTANTIALLY COMPLETED, TYP.
38. ALL COLOR SELECTIONS SHALL BE MADE AND COORDINATED THROUGH THE OFFICE OF THE ARCHITECT, EXCEPT AS OTHERWISE DIRECTED BY THE OWNER. COLOR: UNLESS THE PRECISE COLOR AND PATTERN IS SPECIFICALLY DESCRIBED IN THE CONTRACT DOCUMENTS, WHENEVER A CHOICE OF COLOR OR PATTERN IS AVAILABLE IN A SPECIFIED PRODUCT, SUBMIT ACCURATE COLOR CHARTS AND PATTERN CHARTS TO THE ARCHITECT FOR HIS REVIEW AND SELECTION.
39. THE CONTRACTOR SHALL SUBMIT THE SAMPLES IN SUFFICIENT TIME TO PERMIT CHECKING, RESUBMISSION, RECHECKING, APPROVAL FABRICATION AND DELIVERY. FAILURE TO DO SO WILL NOT JUSTIFY A DELAY IN THE TIME OF COMPLETION OF WORK.
40. DETAILS SHOWN IN ANY SECTION APPLY TO ALL SIMILAR SECTIONS UNLESS OTHERWISE NOTED.
41. WHEN CERTAIN ITEMS OF EQUIPMENT, APPLIANCES AND / OR FIXTURES ARE INDICATED AS "NIC" (NOT IN CONTRACT) OR TO BE FURNISHED AND INSTALLED UNDER OTHER CONTRACTS, ANY REQUIREMENTS FOR PREPARATION OF OPENINGS, PROVISION OF BACKING, ETC., FOR RECEIPT OF SUCH "NIC" WORK, SHALL BE PROVIDED TO THE GENERAL CONTRACTOR, WHO SHALL PROPERLY FORM AND OTHERWISE PREPARE HIS WORK IN A SATISFACTORY MANNER TO RECEIVE SUCH "NIC" WORK.
42. IT WILL BE THE GENERAL CONTRACTOR'S RESPONSIBILITY TO SEE THAT THE BUILDING AREAS ARE MADE READY TO RECEIVE AND INSTALL THE OWNERS' FIXTURES AND/OR APPLIANCES, IN ACCORDANCE WITH THE DELIVERY SCHEDULE AND SPECIFIC REQUIREMENTS FURNISHED. FAILURE TO MEET THE SCHEDULE ON ITEMS OF THE OWNER-FURNISHED EQUIPMENT WILL BE CONSIDERED AS IMPORTANT TO THE COMPLETION SCHEDULE AS ANY OTHER PART OF THE WORK.
44. ALL CUTTING AND PATCHING OF OPENINGS SHALL BE POINTED UP, AND SURFACE REPAIRED FOR AN AIRTIGHT SEAL.ALL EXISTING WALL FINISHES OR EQUIPMENT, APPLIANCES FIXTURES, ETC. WHICH ARE DISTURBED DURING CONSTRUCTION AND PROVE NOT TO BE NECESSARY AND NOT BE SPECIFICALLY INDICATED TO REMAIN, SHALL BE REMOVED, PATCHED, REPAIRED OR COVERED. EITHER AS INDICATED ON THE PLANS OR TO CREATE A FLUSH, UNIFORM SURFACE HAVING THE INTEGRITY OF SUCH.
45. ALL SUBSTRATES SHALL BE PREP AS PER FINISH MANUFACTURE SPECIFICATIONS, TYP.
46. ALIGNMENT OF NEW CONSTRUCTION TO EXISTING WALLS AND COLUMNS SHALL BE DONE IN A MANNER AS TO VISIBLY ELIMINATE THE POINT OF CONTACT OR JOINT OF NEW AND EXISTING MATERIALS. NEW CONSTRUCTION SHALL BE FLUSHED WITH EXISTING.
47. PATCH ALL FLOOR AND WALL CRACKS AND SURFACE IRREGULARITIES AS REQUIRED, PRIOR TO FINISH INSTALLATION SHOWN. FLASH PATCH AREAS AS REQUIRED TO PROVIDE A SMOOTH FLUSH SURFACE FOR SAME.
48. ALL INFILL PATCHING SHALL BE FURRED OUT AS REQUIRED AND FINISHED FLUSH WITH EXISTING.
49. THE GENERAL CONTRACTOR SHALL PATCH ALL CUTTING BY MECHANICAL AND ELECTRICAL TRADES AND ALL ADDITIONAL CUTTING BY OTHERS. COORDINATE THE WORK PRIOR TO THESE TRADES PROCEEDING. NO EXTRAS WILL BE ALLOWED. DUE TO FAILURE TO COORDINATE SUCH, OR PROCEEDING WITH WORK THAT COULD HAVE BEEN AVOID WITH SUCH/PROPER PLANNING. REQUIRED.
50. HEAT DETECTORS, SMOKE DETECTROS AND CARBON MONOXIDE ARE TO BE PROVIDED WHERE SHOWN AND INSTALLED IN STRICT ACCORDANCE WITH MANUFACTURER'S ACTUAL INSTRUCTIONS AND APPLICABLE CODE(S).
51. FIRE ALARM AND EMERGENCY LIGHTING ARE TO BE PROVIDED, MEETING ALL CODE REQUIREMENTS. ALL EXIT AREAS SHALL BE PROPERLY IDENTIFIED AND SUPPLIED WITH EMERGENCY EXIT LIGHTING TO MAINTAIN A MINIMUM OF ONE (1) FOOTCANDLE IN ACCORDANCE WITH LOCAL CODE.
52. THE ELECTRICAL OUTLETS AND PLUMBING SHOWN ON THE ARCHITECTURAL DRAWING ARE ONLY THOSE WHICH HELP TO CLARIFY THE SUGGESTED FUNCTIONAL PATTERNS OF THE ROOMS. IN ALL CASES THE CONTRACTOR SHALL REFER TO THE MECHANICAL AND ELECTRICAL DRAWINGS FOR THE COMPLETE LAYOUT OF EACH RESPECTIVE SERVICE. IN ALL CASES, OR IN THE EVENT OF A CONFLICT, THE ARCHITECTURAL DRAWINGS SHALL TAKE PRECEDENCE.
53. PROVIDE NEW ELECTRICAL WIRING/LIGHTING AS CLOSE AS POSSIBLE TO LAYOUTS SHOWN ON PLANS, UNLESS OTHERWISE DIRECTED BY ARCHITECT. ELECTRICAL WIRING AND DEVICES TO MEET ALL CODE REQUIREMENTS. SUB-CONTRACTOR TO PROVIDE ALL HOOKUPS TO EXISTING, AS REQUIRED AFTER VERIFYING IF MAIN SERVICE IS SUFFICIENT TO CARRY INCREASED LOAD. REPLACE AS REQUIRED AND /OR UPGRADE IF NOT ADEQUATE.
54. NEW WORK IS TO MEET OR EXCEED ALL APPLICABLE NATIONAL AND LOCAL CODE FOR ENERGY, ELECTRICAL, PLUMBING, MECHANICAL, AND FIRE, OSHA (WHERE APPLICABLE), AND ALL UL REQUIREMENTS. THE MOST RECENT PUBLICATION DATE OF ALL AFOREMENTIONED CODES SHALL APPLY.
55. GUARANTEES: ALL MATERIALS AND WORKMANSHIP SHALL BE GUARANTEED FOR A PERIOD OF ONE (1) YEAR FROM THE DATE OF FINAL ACCEPTANCE, UNLESS SPECIFIED OTHERWISE FOR A LONGER PERIOD OF TIME FOR SPECIFIC ITEMS. EACH SUB-CONTRACTOR SHALL BE RESPONSIBLE FOR ALL COSTS INCIDENTAL THERETO, INCLUDING DAMAGE TO OTHER WORK, FURNISHINGS OR EQUIPMENT IF THE SUB-CONTRACTOR, AFTER NOTICE IN WRITING FROM THE CM AND ARCHITECT, FAILS TO PROCEED PROMPTLY TO COMPLY WITH THE TERMS OF THE GUARANTEE. THE CM MAY HAVE THE DEFECTS CORRECTED AND THE SUB-CONTRACTOR WILL BE RESPONSIBLE FOR ALL EXPENSES INCURRED.
56. A CONTRACTOR MAKING A BID FOR WORK ON THIS PROJECT IS MADE AWARE BY THIS NOTE THAT IT IS THE INTENT OF THE OWNER TO HAVE A COMPLETELY INSTALLED JOB. THE CONTRACTOR MAKING A BID FOR THIS WORK FOR EQUIPMENT, APPLIANCES, FIXTURES, ETC, SHOWN AND / OR DETAILED ON ANY PROJECT DRAWINGS OR SPECIFICATIONS AND NOT JUST THOSE COMMONLY REFERRED TO AS A SINGLE TRADE DRAWING UNLESS SPECIFICALLY IDENTIFIED ELSEWHERE AS WORK OF OTHER TRADES.
57. ACCEPTANCE OF BID WILL BE CONSTRUED AS EVIDENCE THAT THE SUB-CONTRACTOR HAS COMPLIED WITH ALL REQUIREMENTS STATED ABOVE.
58. ALL WORK SHALL CONFORM TO THE REQUIREMENTS OF THE LOCAL AUTHORITY HAVING JURISDICTION, AND THE BEST TRADE PRACTICES.
59. BEFORE COMMENCING WORK, THE CONTRACTOR SHALL FILE ALL REQUIRED INSURANCE CERTIFICATES WITH THE DEPARTMENT OF BUILDING, OBTAIN ALL REQUIRED PERMITS, AND PAY ALL FEES REQUIRED BY LOCAL JURISDICTION.
60. G.C. TO SUPPLY TRANSITION STRIP AT ALL LOCATIONS WHERE FLOORING FINISH CHANGES. ALL TRANSITION STRIPS ARE TO BE APPROVED BY ARCHITECT PRIOR TO ORDERING.
61. ALL FINISHES TO BE INSTALLED AS PER MANUFACTURERS RECOMMENDATIONS.
62. ALL WALLS THROUGHOUT TO RECEIVE (1) COAT OF PRIMER AND (2) COATS OF SPECIFIED PAINT. REFERENCE FINISH SCHEDULE FOR MORE INFORMATION.
63. ALL FLOORING MATERIAL TO RUN UNDER MILLWORK ITEMS, UNLESS NOTED OTHERWISE.
64. ALL CARPET TO BE INSTALLED AS PER FINISH SCHEDULE. COORDINATE WITH ARCHITECT FOR START POINT AND DIRECTION PRIOR TO INSTALLATION.
65. AT ANY EDGE WHERE RAW TILE IS EXPOSED, G.C. TO INSTALL METAL TRANSITION STRIP. SEE FINISH SCHEDULE FOR MORE INFORMATION.
66. G.C. TO COORDINATE ALL APPLIANCES WITH MILLWORK PRIOR TO ORDER AND SHOP DRAWINGS. REFERENCE APPLIANCE SCHEDULE FOR MORE INFORMATION.
67. VERIFY FINAL LOCATION OF ALL LIGHT FIXTURES.
68. G.C. IS TO FIRE PROOF ALL PENETRATIONS THROUGH RATED WALLS AND FLOORS DUE TO PIPING, CONDUIT, DUCTWORK, ETC. PROVIDE RATING AS REQUIRED, TYP.
69. G.C. TO PATCH, REPAIR, AND PREPARE ALL DAMAGED OR UNLEVEL FLOOR AREAS TO RECEIVE NEW FLOOR FINISH. COORDINATE TREATMENT OF EXISTING SURFACE WITH FINAL FINISH. REFERENCE INTERIOR ELEVATIONS AND FINISH SCHEDULE FOR MORE INFORMATION.
70. STAGING AREAS FOR DEMOLITION AND DEBRIS REMOVAL SHALL BE COORDINATED WITH THE OWNER.
71. CONTRACTOR TO PROVIDE LINTELS AT ALL NEW MASONRY OPENING. REFERENCE STRUCTURAL DRAWINGS FOR SIZING.
72. ALL JOINTS BETWEEN DISSIMILAR MATERIALS SHALL BE CAULKED WHERE REQUIRED PROVIDE CLOSED CELL BACKER ROD AND CAULK WHERE DISSIMILAR MATERIALS COME INTO DIRECT CONTACT WITH EACH OTHER, PROVIDE A BOND BREAK.
73. THE CONTRACTORS SHALL FOLLOW ACCEPTED TRADE PROCEDURES AND MANUFACTURER'S STANDARDS AND SHALL PRODUCE THE PROJECT IN A GOOD AND WORKMANLIKE MANNER. ALL MATERIALS ARE TO BE NEW UNLESS OTHERWISE NOTED IN THE DRAWINGS. THE CONTRACTOR SHALL NOT SUBSTITUTE ANY STRUCTURAL GRADE MATERIALS WITHOUT PRIOR WRITTEN APPROVAL FROM THE ARCHITECT.
74. ALL TAGGED DETAILS ARE TYPICAL FOR THE ITEM OR SYSTEM INDICATED. THE SCOPE OF WORK INDICATED AS PART OF THE TAG OR DETAIL MARK SHALL APPLY TO ALL OTHER SIMILAR SYMBOLS OR ITEMS.
75. THE TERM "TYP." FOLLOWING A NOTE, TAG, OR DETAIL FLAG INDICATES THAT ALL LIKE, SIMILAR, OR INDICATED ITEMS SHALL BE PROVIDED WITH THE SPECIFIED DETAIL, NOTE, OR SPECIFICATION.
76. ALL WORK, WHETHER SHOWN OR IMPLIED, UNLESS SPECIFICALLY QUESTIONED, SHALL BE CONSIDERED FULLY UNDERSTOOD IN ALL RESPECTS BY THE CONTRACTOR. THE CONTRACTOR WILL BE HELD RESPONSIBLE FOR ANY MISINTERPRETATIONS AND/OR CONSEQUENCES THEREOF, FOR ALL WORK ON ALL DRAWINGS.
77. ALL MANUFACTURED ARTICLES, MATERIALS , AND EQUIPMENT SHALL BE SUPPLIED, INSTALLED, CONNECTED, ERECTED, USED, CLEANED AND CONDITIONED AS DIRECTED BY THE MANUFACTURER, UNLESS OTHERWISE SPECIFIED ON THE DRAWINGS.
78. ALL SITE WORK AND LANDSCAPING IS TO BE ESTABLISHED AND DESIGNED BY OTHERS. UNLESS SHOWN ON THESE DRAWINGS, ALL MECHANICAL WORK, SUCH AS, BUT NOT LIMITED TO, ELECTRICAL, PLUMBING, HEATING, AIR CONDITIONING ,VENTILATING, ETC., ARE TO BE ESTABLISHED AND DESIGNED BY OTHERS.
79. ALL PATIOS AND PORCHES TO BE SLOPED 1/8" PER 1'-0" IN DIRECTION INDICATED ON THE PLANS, OR CALL ARCHITECT FOR MORE INFORMATION ON SLOPE DIRECTION.
80. ALL OPENINGS IN PARTITIONS OR BLOCK WALLS INCLUDING, BUT NOT LIMITED TO, DUCTWORK, PENETRATIONS, DOOR OPENINGS, ETC. SHALL BE SUPPORTED BY STEEL LINTEL UNLESS OTHERWISE INDICATED. CONTRACTOR IS TO FURNISH AND INSTALL ALL ANGLES, STRUTS, BRACKETS, TOGGLES, EYE BOLTS, ETC. WHEREVER NECESSARY TO PROPERLY SUPPORT, BRACE OR REINFORCE ALL FINISHES, FRAMES, EQUIPMENT, ETC.

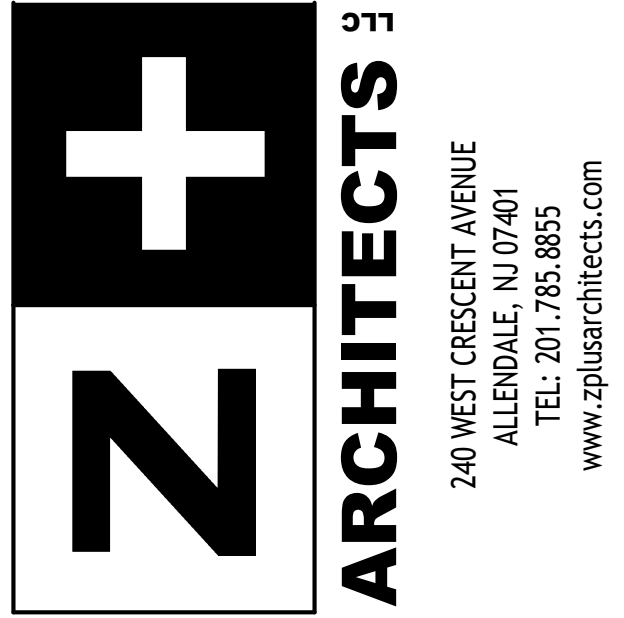

PROJECT TEAM:
CIVIL
SCHWANEWED, HALS, & VINCE
111 LITTLETON RD #200
PARSIPPANY-TROY HILLS, NJ
201-337-0053

Shall
Michael Scro
NJ LIC# 18626

BALIWALA
10 BIRCH LANE, WALDWICK, NJ
City, State Zip
Copyright © 2019 - Z+ Architect, LLC
All dimensions and existing conditions shall be
checked and confirmed by the contractor before
proceeding with the work.

REV	DATE	DESCRIPTION


SHEET TITLE:
GENERAL NOTES

DESIGN DELIVERABLE: PERMIT SET	SHEET NUMBER: G-6
ISSUE DATE: 06/23/25	
PROJECT #: 2508	
DRAWN BY: AR	
CHECKED BY: MS	


ABBREVIATIONS LEGEND				MATERIALS		SYMBOLS LEGEND		
ABBREVIATIONS WHEN USED IN COMPOSITION MAY INCLUDE PERIODS FOR CLARIFICATION								
AB A/C ACS PNL ACST AD ADH ADJ AFF AGGR AHR ALT ANOD APPROX ARC ARCH ASPH B BD BD BITUM BLDG BLK BLKG BM BOT BOT/ BR (BR-) BRG BSMT BUR CAB CB CEM CFS CH (CH-) CIP CJ CL CLG CLO CLR CMU COL CONC CONSTR CONT CONTR COORD CORR CPT (CPT-) CSK CT (CT-) CTR CU CW D DBL DEG DEMO DET DIA DIAG DIFF DIM DL DN DR DS DW DWG DWV E EA EIFS EJ EL ELAST ELEC ELEV ENCL ENGR ENTR EO EOS EP EQ EQUIP (EQUIP.) EXC EXH EXIST EXP EXPO EXT	ANCHOR BOLT AIR CONDITION(ING)(ED) ACCESS PANEL ACOUSTIC(AL) AREA DRAIN ADHESIVE ADJUSTABLE ABOVE FINISHED FLOOR AGGREGATE ANCHOR ALTERNATE ANODIZE(D) APPROXIMATE ARCHITECTURAL CAST CONCRETE ARCHITECT(URAL), ARCHITECT ASPHALT BASE BOARD BOARD BITUMINOUS BUILDING BLOCK BLOCKING BEAM BOTTOM BOTTOM OF BRICK BEARING BASEMENT BUILT-UP ROOFING CABINET CATCH BASIN CEMENT CONCRETE FLOOR SEALER COAT HOOK CAST-IN-PLACE CONTROL JOINT CENTER LINE CEILING CLOSET CLEAR CONCRETE MASONRY UNIT COLUMN CONCRETE CONSTRUCTION CONTINUOUS CONTRACTOR COORDINATE CORRIDOR CARPET COUNTERSUNK CERAMIC TILE CENTER CUBIC COLD WATER DEEP, DEPTH DOUBLE DEGREE DEMOLISH, DEMOLITION DETAIL DIAMETER DIAGONAL DIFFUSER DIMENSION DEAD LOAD DOWN DOOR DOWNSPOUT DISHWATER DRAWING DRAINAGE, WASTE AND VENT EAST EACH EXTERIOR INSULATION AND FINISH SYSTEM EXPANSION JOINT ELEVATION ELASTOMERIC ELECTRIC(AL) ELEVATOR ENCLOSURE ENGINEER ENTRANCE ELECTRIC OUTLET EDGE OF SLAB ELECTRICAL PANEL EQUAL, EQUIVALENT EQUIPMENT EXCAVATION, EXCAVATE EXHAUST EXISTING EXPANSION EXPOSED EXTERIOR, EXTERNAL	F/ FAB (FAB-) FABR FD FDTN FF FIN FIXT FL FLEX FLR (FLR.) FO FP FT FTG FTR FURN FURG GA GALV GEN GL (GL-) GD GFMU GLU LAM GR GWB GWT GYP H HB HDW HDWD HORIZ HP HT HTG HTR HVAC HW ID IN INS (INSUL-) INT INV JT KIT LAM LAQ LB(S) LF LL LP LT(S) LTG LVL	FACE OF FABRIC FABRICATE(D) FLOOR DRAIN FOUNDATION FINISHED FLOOR FINISH(ED) FIXTURE FLASHING FLEXIBLE FLOOR, FLOORING FINISHED OPENING FIRE PROOFING FOOT (FEET) FOOTING FINNED TUBE RADIATION FURNISH, FURNITURE FURNISHING GAUGE GALVANIZED GENERAL GLASS GROUND GROUND FACE MASONRY UNIT GLUE LAMINATED WOOD GRADE GYPSUM WALL BOARD GLAZED WALL TILE GYPSUM HIGH HOSE BIBB HARDWARE HARDWOOD HORIZONTAL HIGH POINT HEIGHT HEATING HEATER HEATING, VENTILATION, AIR CONDITIONING HOT WATER INSIDE DIAMETER INCH(ES) INSULATION INTERIOR INVERT JOINT KITCHEN LAMINATE(D) LAQUER POUND(S) LINEAR FOOT, (FEET) LIVE LOAD LOW POINT LIGHT(S) LIGHTING LEVEL	m MAS MAX MDF MECH MEMB MEZZ MEP MFR MIN MIRR (MIRR-) MISC MO MTD MTG MTL MULL MVLB N N/A NIC NO NOM NTS O/O OA OC OD OF/CI OF/OI OFF OH OPH OPNG OPP PAV PBD PC PCC (PCC-) PERF PERP PL PLAM (PLAM-) PLA PLBG PLYWD PNL POL PAIR PREFAB PROP PSF QTY R RAD RB (RB-) RD REC REF REFR REINF REQD RESIL REV RFG RF (RF-) RH RM RO RS RTF (RTF-) RUB RVL	METER MASONRY MAXIMUM MEDIUM DENSITY FIBERBOARD MECHANICAL MEMBRANE MEZZANINE MECHANICAL, ELECTRICAL, PLUMBING MANUFACTURER MINIMUM MIRROR MISCELLANEOUS MASONRY OPENING MOUNTED MEETING METAL MULLION MOVABLE NORTH NOT APPLICABLE NOT IN CONTRACT NUMBER NOMINAL NOT TO SCALE OUT TO OUT OVERALL ON CENTER OUTSIDE DIAMETER OWNER FURNISHED, CONTRACTOR INSTALLED OWNER FURNISHED, OWNER INSTALLED OFFICE OVERHEAD OPPOSITE HAND OPENING OPPOSITE PAVER PARTICLE BOARD PRE-CAST PERFORATED PERPENDICULAR PLATE PLASTIC LAMINATE PLASTER PLUMBING PLYWOOD PANEL POLISHED PAIR PREFABRICATE(D) PROPERTY POUNDS PER SQUARE FOOT POUNDS PER SQUARE INCH PAINT PAPER TOWEL DISPENSER PARTITION PAVING QUARRY TILE QUANTITY RISER THERMAL RESISTANCE RADIUS RESILIENT BASE REFLECTED CEILING PLAN ROOF DRAIN RECESSED REFERENCE REFRIGERATOR REINFORCE, REINFORCING REQUIRED RESILIENT REVISION ROOFING RESILIENT FLOORING RIGHT HAND ROOM ROUGH OPENING ROOFING SYSTEMS RUBBER TILE FLOOR RUBBER REVEAL	S SAB SAN SC SCHED SE SECT SF SGL SHR SHT SIM (SNDU-) SSM (SSM-) SST ST STC STD STL STN (STN-) STOR STRUCT SUSP SV (SV-) SYMM T T/ T&B T&G TEMP TER (TER-) THK THRES TLT TMPD TOPO TRTD TS TYP UC UCL (UCL-) UGND UL UNEXC UNFIN UNO UON US UTIL VB (VB-) VCT (VCT-) VENT VERT VEST VIF VOL VNR (VNR-) VR VT (VT-) VWC (VWC-) W W/ W/O WB WCV WD (WD-) WDFL WG (WG-) WF WH WI WIN WP WPS W RECPT WSCT WT WV WWF YD ZN	SOUTH SOUND ATTENUATION BATTS SANITARY SOLID CORE SCHEDULE SEALANT SECTION SQUARE FOOT(FEET) SINGLE SHOWER SHEET SIMILAR DISPOSAL UNIT SOLID SURFACE MATERIAL STAINLESS STEEL STONE SOUND TRANSMISSION CLASS STANDARD STONE STORAGE STRUCTURE, STRUCTURAL SUSPENDED SHEET VINYL SYMMETRICAL TREAD TOP OF TOP & BOTTOM TONGUE & GROOVE TEMPORARY TERRAZZO THICK THRESHOLD TOILET TEMPERED TOPOGRAPHY, TOPOGRAPHIC TREATED TUBE STEEL TYPICAL UNDER CABINET UNDER CABINET LIGHTING UNDERGROUND UNDERWRITER'S LABORATORIES UNEXCAVATED UNFINISHED UNLESS NOTED OTHERWISE UNLESS NOTED OTHERWISE UNDERSLAB UTILITY VINYL BASE VINYL COMPOSITION TILE VENTILATION VERTICAL VESTIBULE VERIFY IN FIELD VOLUME VENEER VAPOR RETARDER VINYL TILE VINYL WALL COVERING WEST WITH WITHOUT WOOD BASE WALL COVERING WOOD WOOD FLOOR WALL GUARD WIDE FLANGE WATER HEATER WROUGHT IRON WINDOW WATERPROOFING WATERPROOFING SYSTEMS WASTE RECEPTACLE WAINSCOT WINDOW TREATMENT WOOD VENEER WELDED WIRE FABRIC YARD ZINC.	COMPACTED SOIL UNDISTURBED SOIL COURSE POROUS FILL SAND BITUMINOUS PAVING CONCRETE TERRAZZO CUT STONE BRICK MASONRY CONCRETE MASONRY UNIT STRUCTURAL CLAY TILE UNIT MASONRY STEEL ALUMINUM ORNAMENTAL METAL EXISTING WOOD FRAMING WOOD BLOCKING FINISH WOODWORK PLYWOOD MDF / PARTICLE BOARD (SEE SPEC) GYPSUM WALLBOARD WATERPROOFING RIGID INSULATION BATT INSULATION CARPETING RESILIENT FLOORING PLASTIC LAMINATE GLAZING SEALANT AND BACKER ROD A 1 COLUMN SYMBOLS & CENTER LINES LEVEL 2 FRE 18'-6" SECOND FLOOR EL. 18'-6" VERTICAL ELEVATION SPOT ELEVATION MATCH LINE MATCH LINE SEE XX'X-XXX SHEET NUMBER ON WHICH CONTINUATION IS FOUND PROPERTY LINE PROPERTY LINE DRAWING REVISION INDICATES REVISION OF DOCUMENT SINCE PREVIOUS ISSUE BREAK LINE BREAK LINE DATUM POINT INDICATES REVISION OF DOCUMENT SINCE PREVIOUS ISSUE SAMPLE ROOM TAG LAB 2101 ROOM NAME ROOM NUMBER SAMPLE ROOM FINISH TAG W1 F1 B1 WALL FINISH BASE FINISH FLOOR FINISH FOR INFORMATION SEE MATERIALS LEGEND CONSTRUCTION LEGEND NEW DOOR EXISTING DOOR TO REMAIN EXISTING CONSTRUCTION NEW WALL CONSTRUCTION NEW MASONRY CONSTRUCTION NEW GLASS WINDOW DIMENSION TAKEN TO FINISHED CONSTRUCTION DIMENSION TAKEN TO CENTER LINE OF FRAMING LINTEL. REFER TO LINTEL SCHEDULE FOR ADDITIONAL INFORMATION. CONTINUE MASONRY TO UNDERSIDE OF DECK. DEMOLITION LEGEND EXISTING DOOR TO BE REMOVED ITEM TO BE REMOVED ENTIRELY EXISTING WALL TO BE REMOVED ENTIRELY WALL, WALL PORTION, OR ITEM TO REMAIN PARTITION TYPE REFER TO SPECIFICATION VOLUME V FOR PARTITION SCHEDULE SECTION DESIGNATION 1 A1.01 SHEET NUMBER BUILDING SECTION CALLOUT SECTION DESIGNATION 1 A1.01 SHEET NUMBER DETAIL/WALL SECTION CALLOUT SECTION DESIGNATION 1 A1.01 SHEET NUMBER PARTIAL PLAN AND DETAIL CALLOUT PLAN OR DETAIL DESIGNATION 1 A1.01 SHEET NUMBER EXTERIOR ELEVATION CALLOUT ELEVATION DESIGNATION 2 A-301 SHEET NUMBER INTERIOR ELEVATION CALLOUT ELEVATION DESIGNATION 2 A-201 SHEET NUMBER MISC. TAG DOOR No. 000 DOOR DESIGNATION (SEE DOOR SCHEDULE) WINDOW No. W17 WINDOW DESIGNATION (SEE WINDOW SCHEDULE) TAG No. CONSTRUCTION KEYNOTES TAG No. DEMOLITION KEYNOTES DESIGN DELIVERABLE: PERMIT SET ISSUE DATE: 06/23/25 PROJECT #: 2508 DRAWN BY: AR CHECKED BY: MS SHEET NUMBER: G-7 PROJECT TEAM: CIVIL SCHWANENEDE, HALS, & VINCE 111 LITTLETON RD #200 PARSIPPANY-TROY HILLS, NJ 201-337-0053 Michael Scro NJ LIC# 18626 SHEET TITLE: LEGEND AND ABBREVIATIONS DESIGN DELIVERABLE: PERMIT SET ISSUE DATE: 06/23/25 PROJECT #: 2508 DRAWN BY: AR CHECKED BY: MS SHEET NUMBER: <

BASEMENT DOOR SCHEDULE				
MARK	TYPE	DOOR PANEL		COMMENTS
		WIDTH'	HEIGHT	
001	D-2	6' - 0"	7' - 0"	TEMPERED GLASS DOOR
002	D-3	2' - 8"	7' - 0"	
003	D-3	2' - 8"	7' - 0"	
005	K	5' - 0"	6' - 8"	
006	K	5' - 0"	6' - 8"	
007	K	5' - 0"	6' - 8"	
008	K	5' - 0"	6' - 8"	


- G.C. TO FIELD VERIFY ALL ROUGH OPENINGS AND SPECIFIED MODEL #'S PRIOR TO ORDERING.
- PROVIDE 3 BALL BEARING BUTT HINGES PER SWING DOOR. FINAL FINISH TO BE SELECTED BY OWNER.
- EMTEK LOCKSET - HERMES LEVER WITH RECTANGULAR ROSETTE. MATTE BLACK FINISH. VERIFY WITH HOME OWNER
- ALL INTERIOR DOORS TO BE LOCATED 6" OFF HINGE SIDE WALL (U.O.N.).
- G.C. TO PROVIDE \$400 ALLOWANCE FOR INTERIOR SOLID CORE DOORE & HARDWARE, TYP.

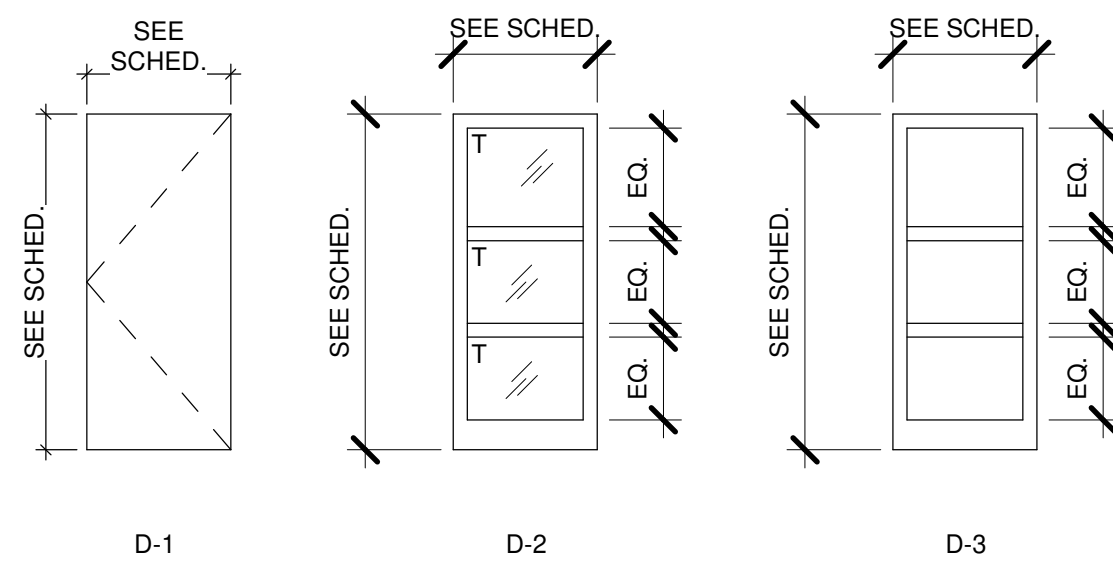

DOOR LEGEND
1/4" = 1'-0"

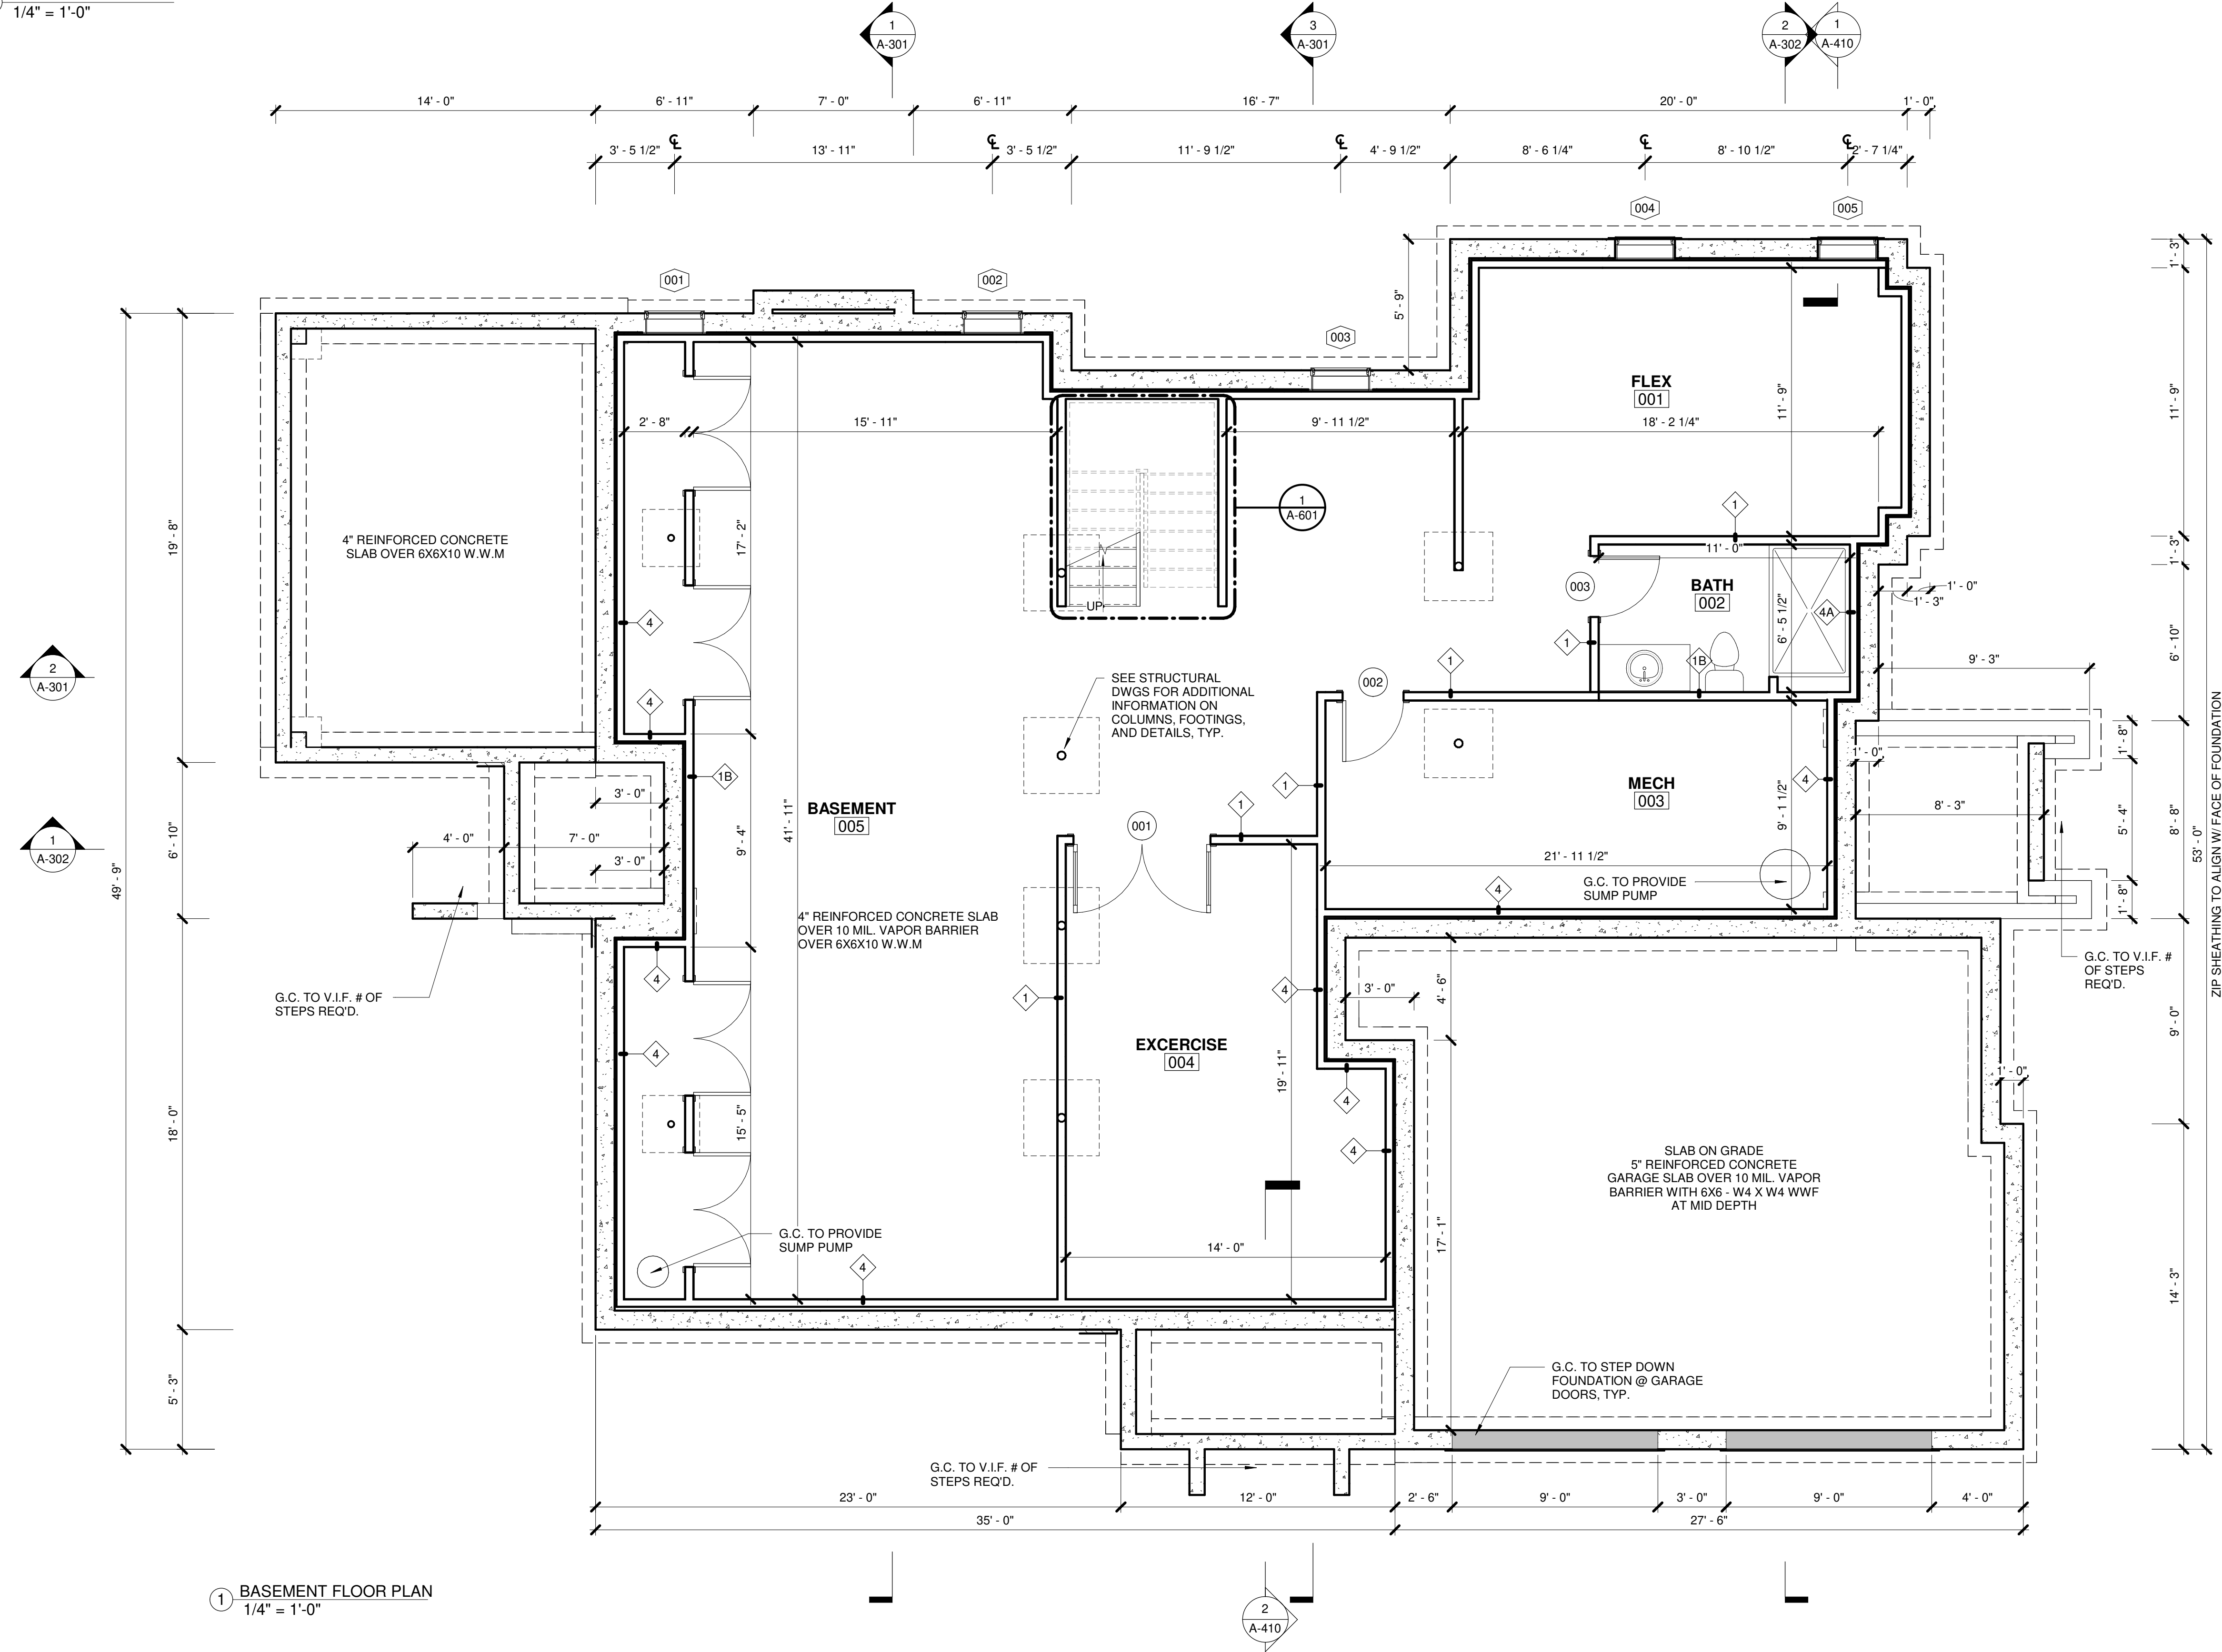

1 BASEMENT FLOOR PLAN
1/4" = 1'-0"

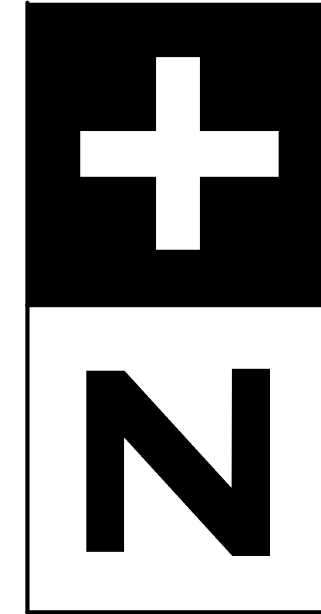

ARCHITECTS
240 WEST CRESCENT AVENUE
ALLENDALE, NJ 07401
TEL: 201.785.8855
www.zplusarchitects.com

PROJECT TEAM:
CIVIL
SCHWANENEDE, HALS, & VINCE
111 LITTLETON RD #200
PARSIPPANY-TROY HILLS, NJ
201-337-0053

Shall: Michael Scro
NJ LIC# 18626

BALIWALA

10 BIRCH LANE, WALDWICK, NJ
City, State Zip

Copyright © 2019 - Z+ Architect, LLC
All dimensions and existing conditions shall be
checked by the contractor before
proceeding with the work.

REV	DATE	DESCRIPTION

SHEET TITLE:
FOUNDATION PLAN

DESIGN
DELIVERABLE:
PERMIT SET

ISSUE DATE:
06/23/25

PROJECT #:
2508

DRAWN BY:
AR


CHECKED BY:
MS

REVISION NUMBER:


A-100

2ND FLOOR DOOR SCHEDULE				
MARK	TYPE	DOOR PANEL		COMMENTS
		WIDTH'	HEIGHT'	
201	D-5	2' - 6"	7' - 0"	DOUBLE, FROSTED, POCKET DOOR
202	D-3	2' - 8"	7' - 0"	
203	D-3	2' - 6"	7' - 0"	
204	D-3	2' - 8"	7' - 0"	
205	D-3	4' - 0"	7' - 0"	
206	D-3	2' - 8"	7' - 0"	
207	D-3	5' - 0"	7' - 0"	
208	D-3	5' - 0"	7' - 0"	
209	D-3	2' - 8"	7' - 0"	
210	D-3	2' - 8"	7' - 0"	
211	D-3	2' - 8"	7' - 0"	
212	D-3	2' - 8"	7' - 0"	
213	D-3	2' - 8"	7' - 0"	
214	D-3	2' - 8"	7' - 0"	
215	D-3	2' - 8"	7' - 0"	
217	D4	2' - 8"	7' - 0"	
218	D-3	2' - 8"	7' - 0"	
219	D-3	2' - 8"	7' - 0"	

- DOOR NOTES
- G.C. TO FIELD VERIFY ALL ROUGH OPENINGS AND SPECIFIED MODEL #'S PRIOR TO ORDERING.
 - PROVIDE 3 BALL BEARING BUTT HINGES PER SWING DOOR. FINAL FINISH TO BE SELECTED BY OWNER.
 - EMTEK LOCKSET - HERMES LEVER WITH RECTANGULAR ROSETTE. MATTE BLACK FINISH. VERIFY WITH HOME OWNER.
 - ALL INTERIOR DOORS TO BE LOCATED 6" OFF HINGE SIDE WALL (U.O.N.).
 - G.C. TO PROVIDE \$400 ALLOWANCE FOR INTERIOR SOLID CORE DOORE & HARDWARE, TYP.

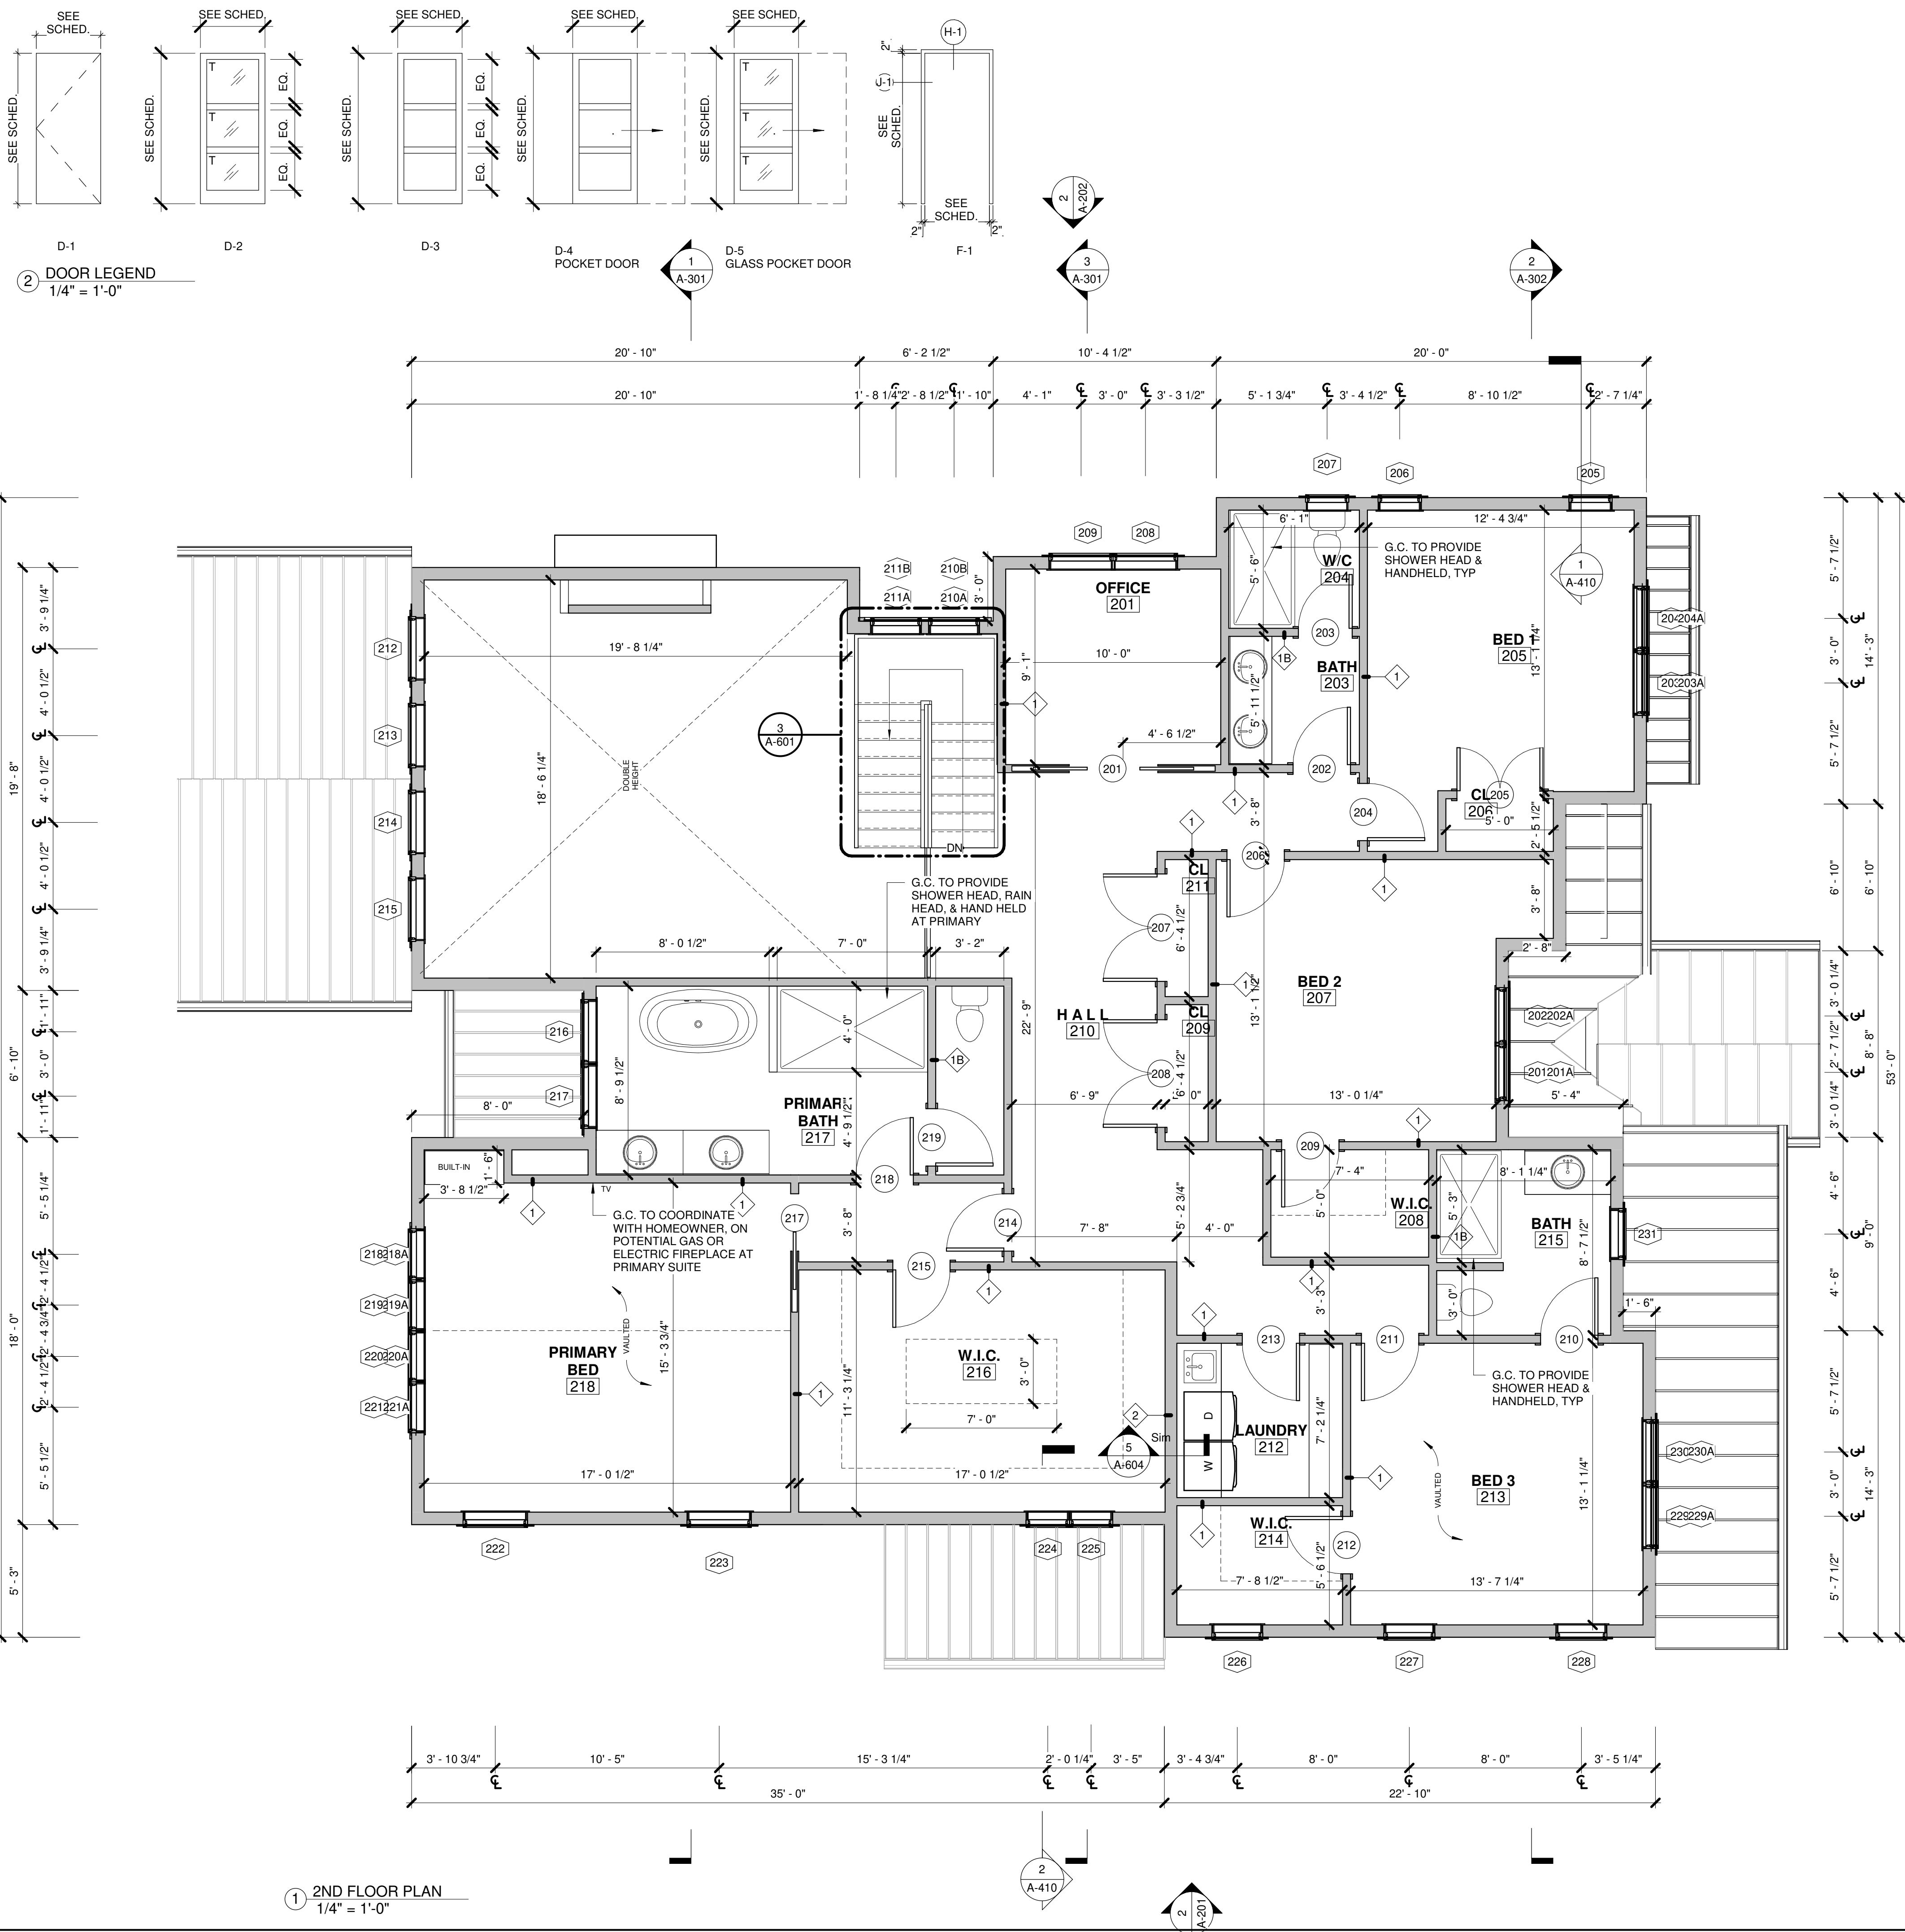

1 2ND FLOOR PLAN
1/4" = 1'-0"

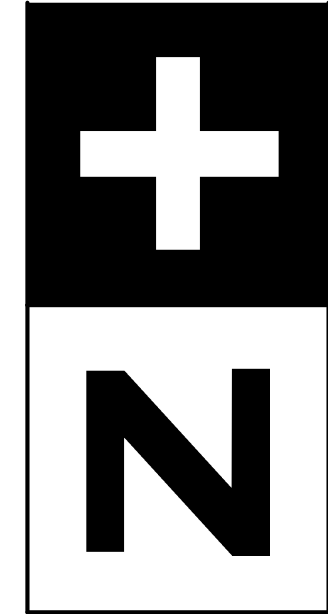

ARCHITECTS
240 WEST CRESCENT AVENUE
ALLENDALE, NJ 07401
TEL: 201.785.8855
www.zplusarchitects.com

PROJECT TEAM:
CIVIL
SCHWANENEDE, HALS, & VINCE
111 LITTLETON RD #200
PARSIPPANY-TROY HILLS, NJ
201-337-0053

Scale:
Michael Scro
NJ LIC# 18626

BALIWALA

10 BIRCH LANE, WALDWICK, NJ
City, State Zip

Copyright © 2019 - Z+ Architect, LLC
All dimensions and existing conditions shall be
verified by the contractor before
proceeding with the work.

REV	DATE	DESCRIPTION

SHEET TITLE:
SECOND FLOOR PLAN

DESIGN
DELIVERABLE:
PERMIT SET

ISSUE DATE:
06/23/25


PROJECT #:
2508

DRAWN BY:
AR

CHECKED BY:
MS

REVISION NUMBER:

A-102

 

1. ALL ROOF PENETRATIONS (I.E. MECHANICAL, CONDUIT WIRING, ETC.) SHALL BE SLEEVED, BOOTED AND FLASHED PER TYPICAL DETAILS; WHETHER INDICATED ON DOCUMENTS OR OMITTED FOR CLARITY.
2. PROVIDE ROOF CRICKETS AS INDICATED TO DIRECT WATER TO ROOF DRAINS.


DESIGN DELIVERABLE: PERMIT SET	SHEET NUMBER:
ISSUE DATE: 06/23/25	A-110
PROJECT #: 2508	
DRAWN BY: AR	
CHECKED BY: MS	

BALIWALA

10 BIRCH LANE, WALDWICK, NJ
City, State Zip

Copyright © 2019, Zr. Architect, LLC

All dimensions and existing conditions shall be
checked & verified by the contractor before
proceeding with the work

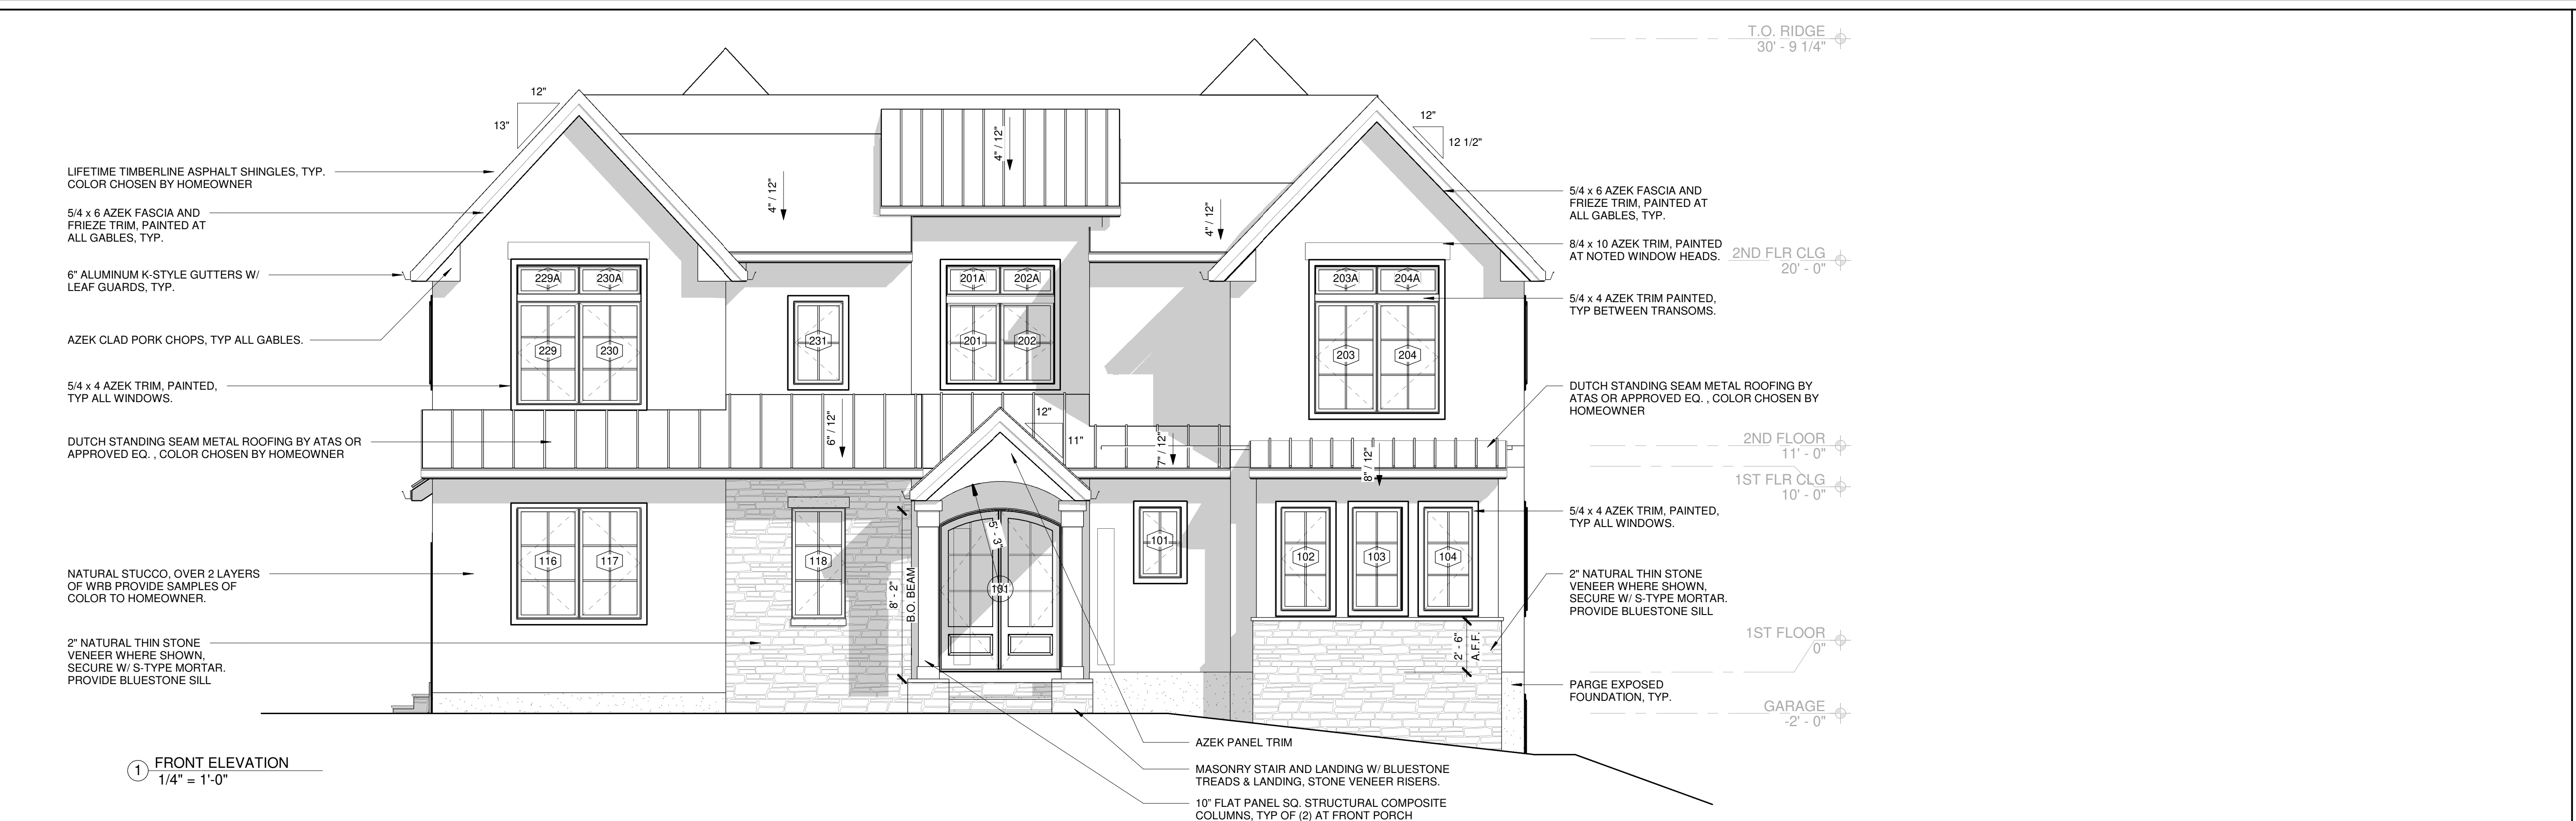

1 FRONT ELEVATION
1/4" = 1'-0"



2 LEFT ELEVATION
1/4" = 1'-0"

ARCHITECTS

240 WEST CRESCENT AVENUE
ALLENTOWN, NJ 07401
TEL: 201.785.8855
www.zplusarchitects.com

PROJECT TEAM:
CIVIL
SCHWANEWEDE, HALS, & VINCE
111 LITTLETON RD #200
PARSIPPANY-TROY HILLS, NJ
201-337-0053

Michael Scro
NJ LIC# 18626

BALIWALA

10 BIRCH LANE, WALDWICK, NJ
City, State Zip

Copyright © 2019 - Z+ Architect, LLC
All dimensions and existing conditions shall be
verified by the contractor before
proceeding with the work.

REV	DATE	DESCRIPTION

SHEET TITLE:
EXTERIOR ELEVATIONS

DESIGN
DELIVERABLE:

PERMIT SET

ISSUE DATE:
06/23/25

PROJECT #:
2508

DRAWN BY:
AR


CHECKED BY:
MS

SHEET NUMBER:


A-201



1 3D VIEW - FRONT RIGHT

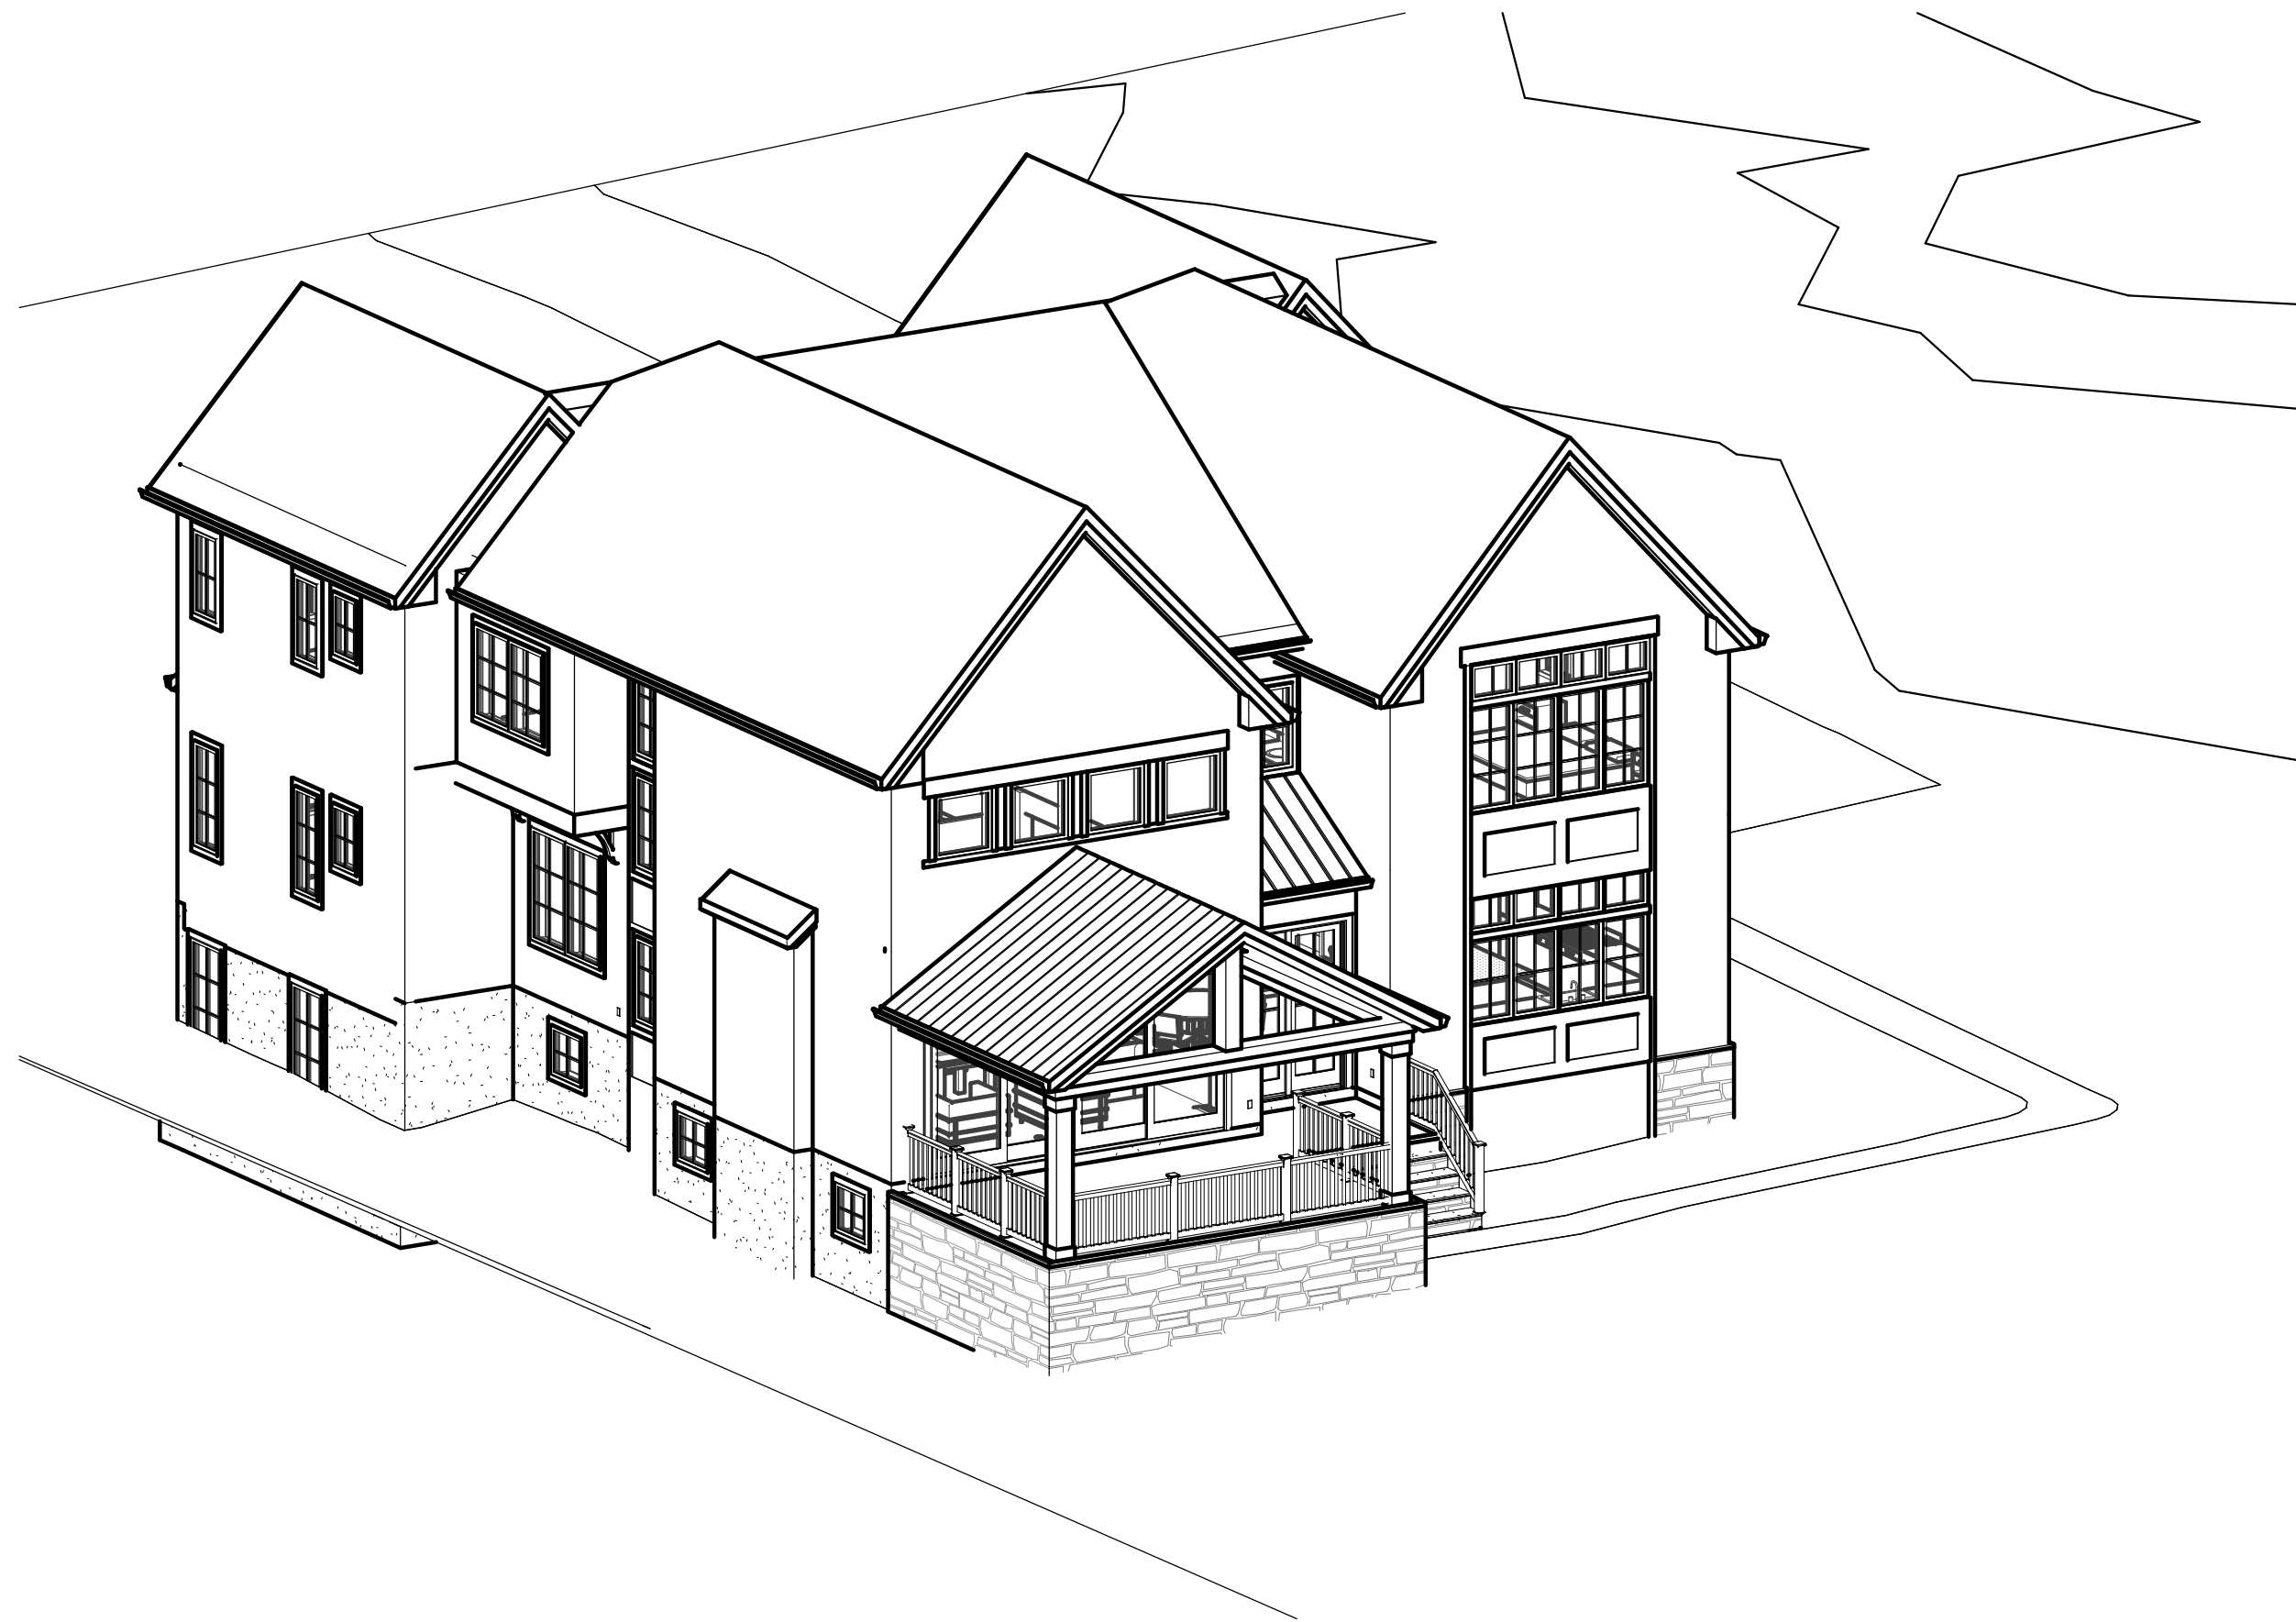


2 3D VIEW - REAR RIGHT

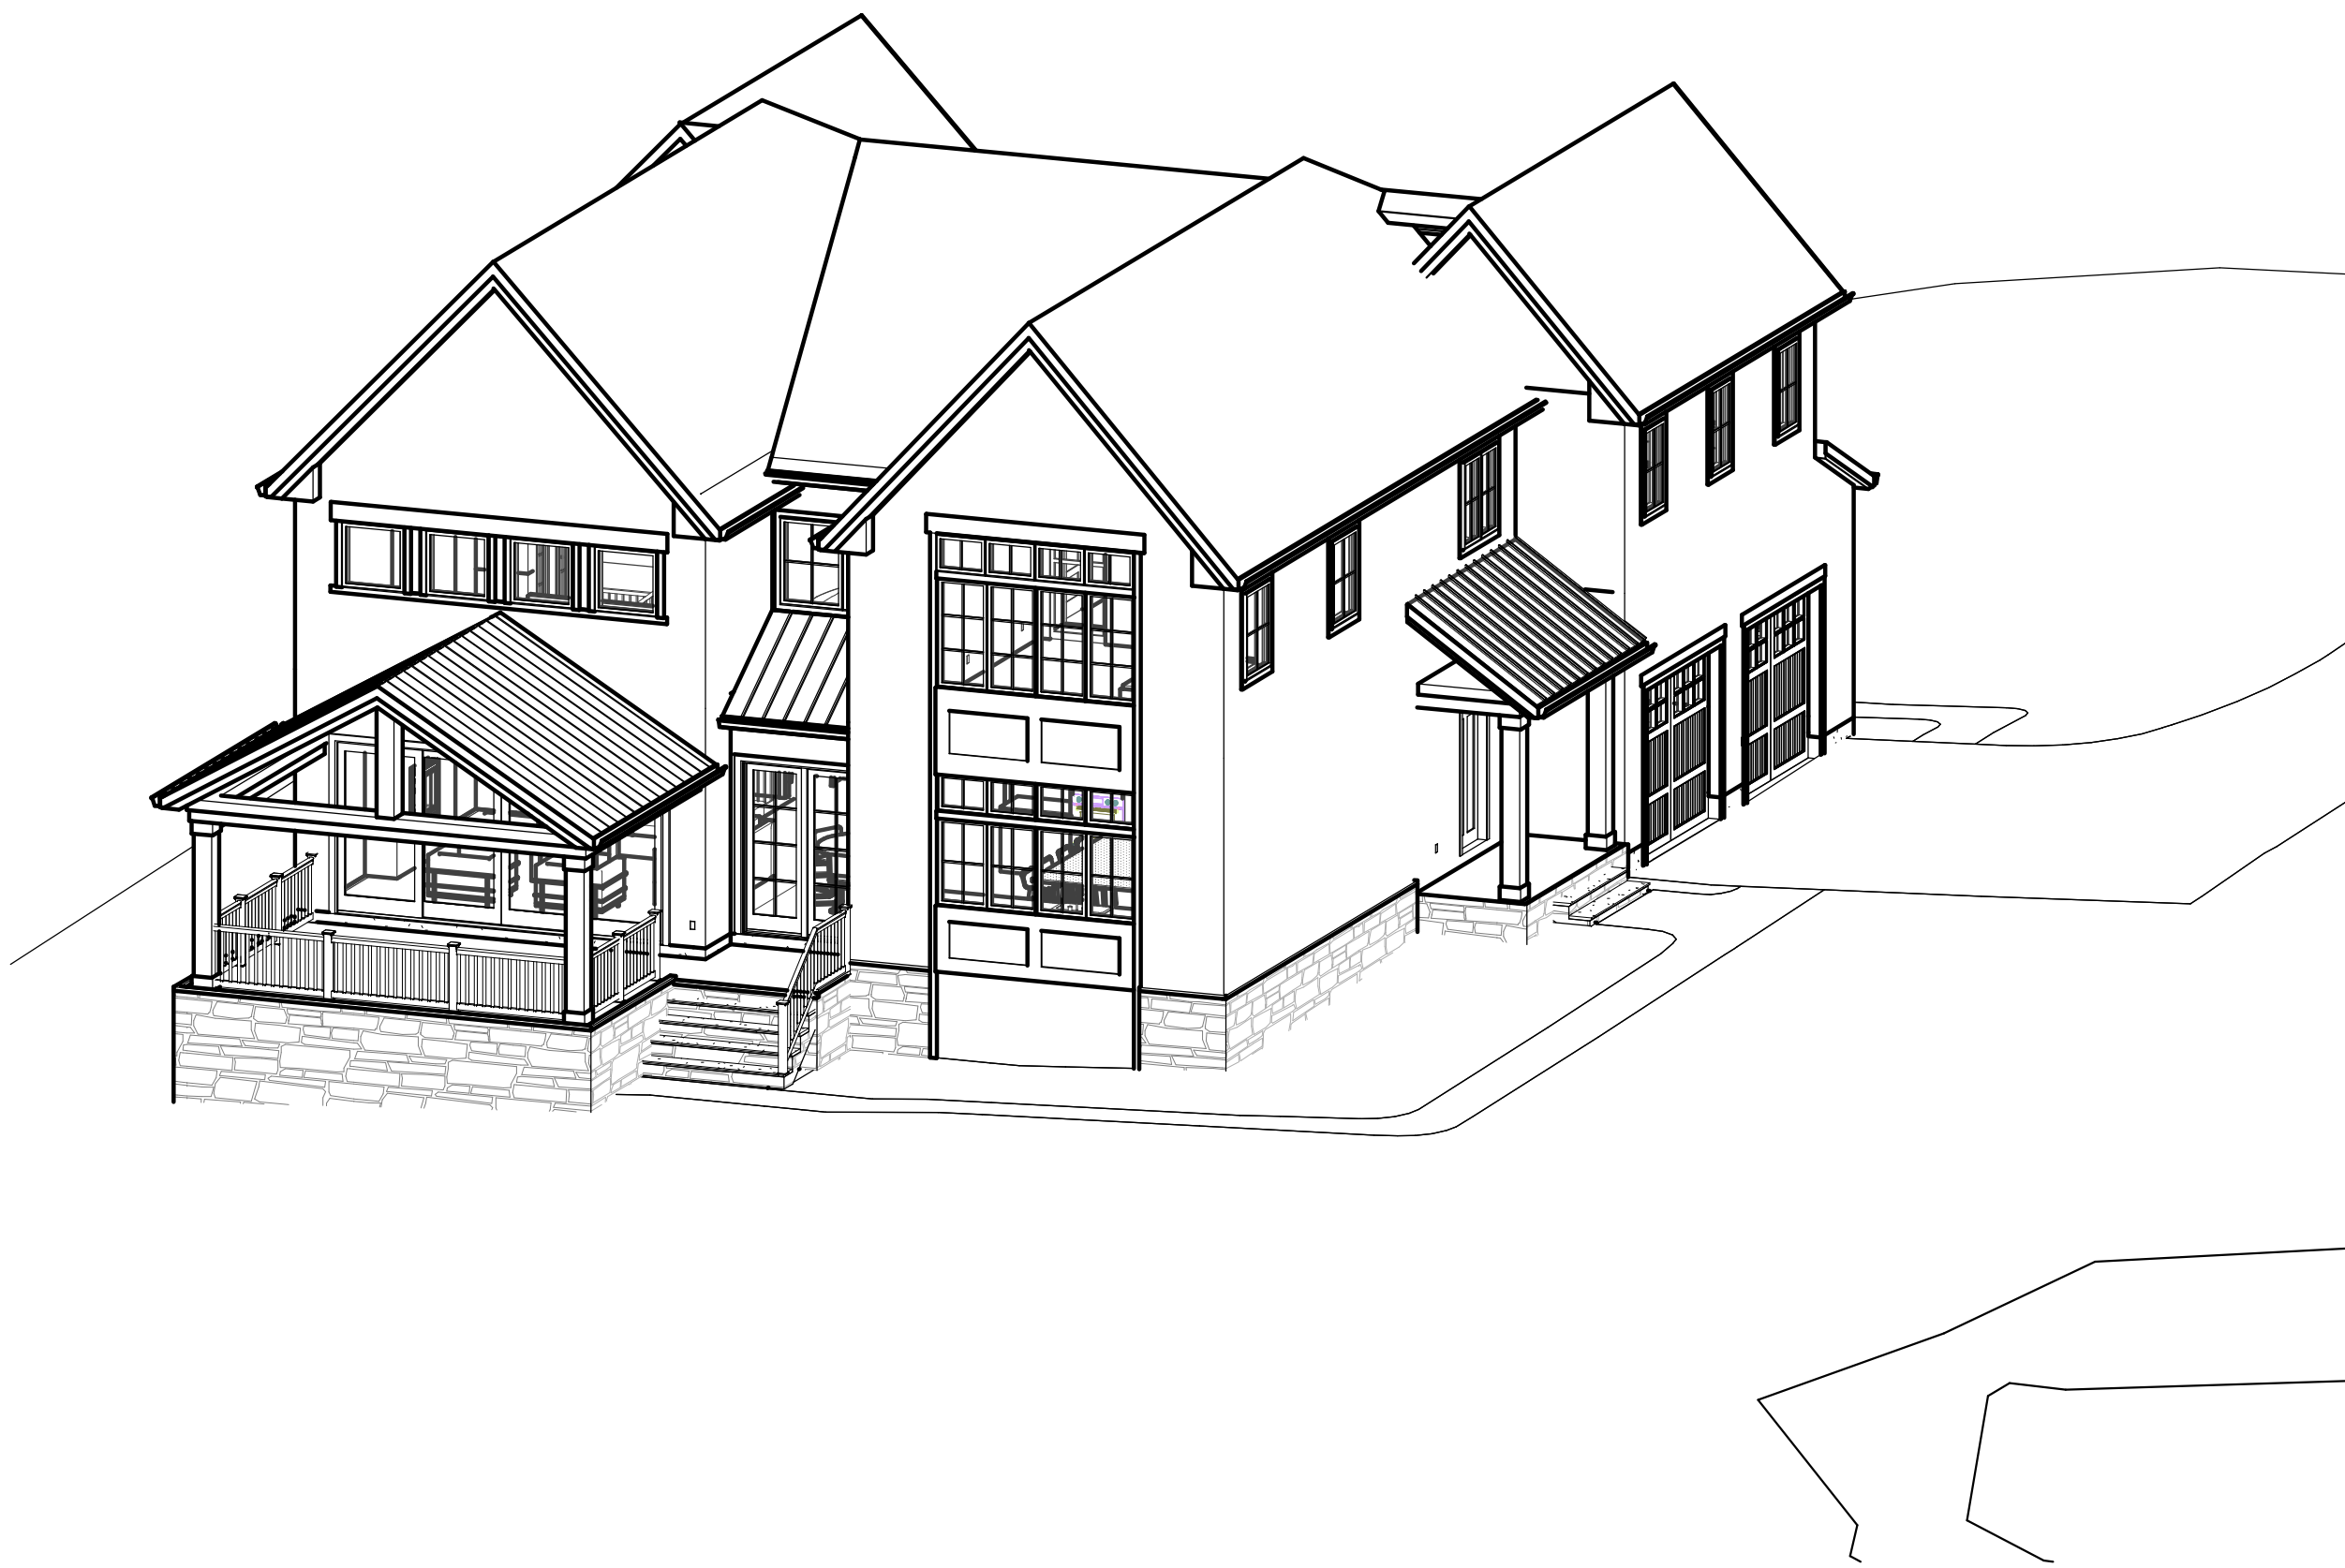

3 3D VIEW - REAR LEFT



4 3D VIEW - FRONT LEFT

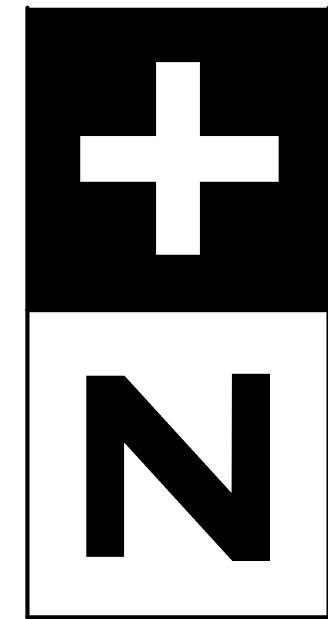

240 WEST CRESCENT AVENUE
ALLENDALE, NJ 07401
TEL: 201.785.8855
www.zplusarchitects.com

PROJECT TEAM:
CIVIL
SCHWANEWEDE, HALS, & VINCE
111 LITTLETON RD #200
PARSIPPANY-TROY HILLS, NJ
201-337-0053

Seal:
Michael Scro
NJ LIC# 18626

BALIWALA

10 BIRCH LANE, WALDWICK, NJ
City, State Zip

Copyright © 2019 - Z+ Architect, LLC
All dimensions and existing conditions shall be
verified by the contractor before
proceeding with the work.

REV	DATE	DESCRIPTION

SHEET TITLE:
3D AXONOMETRIC

DESIGN
DELIVERABLE:
PERMIT SET

ISSUE DATE:
06/23/25

PROJECT #:
2508

DRAWN BY:
AR


CHECKED BY:
MS

SHEET NUMBER:


A-203



1 SECTION THRU PRIMARY
1/4" = 1'-0"

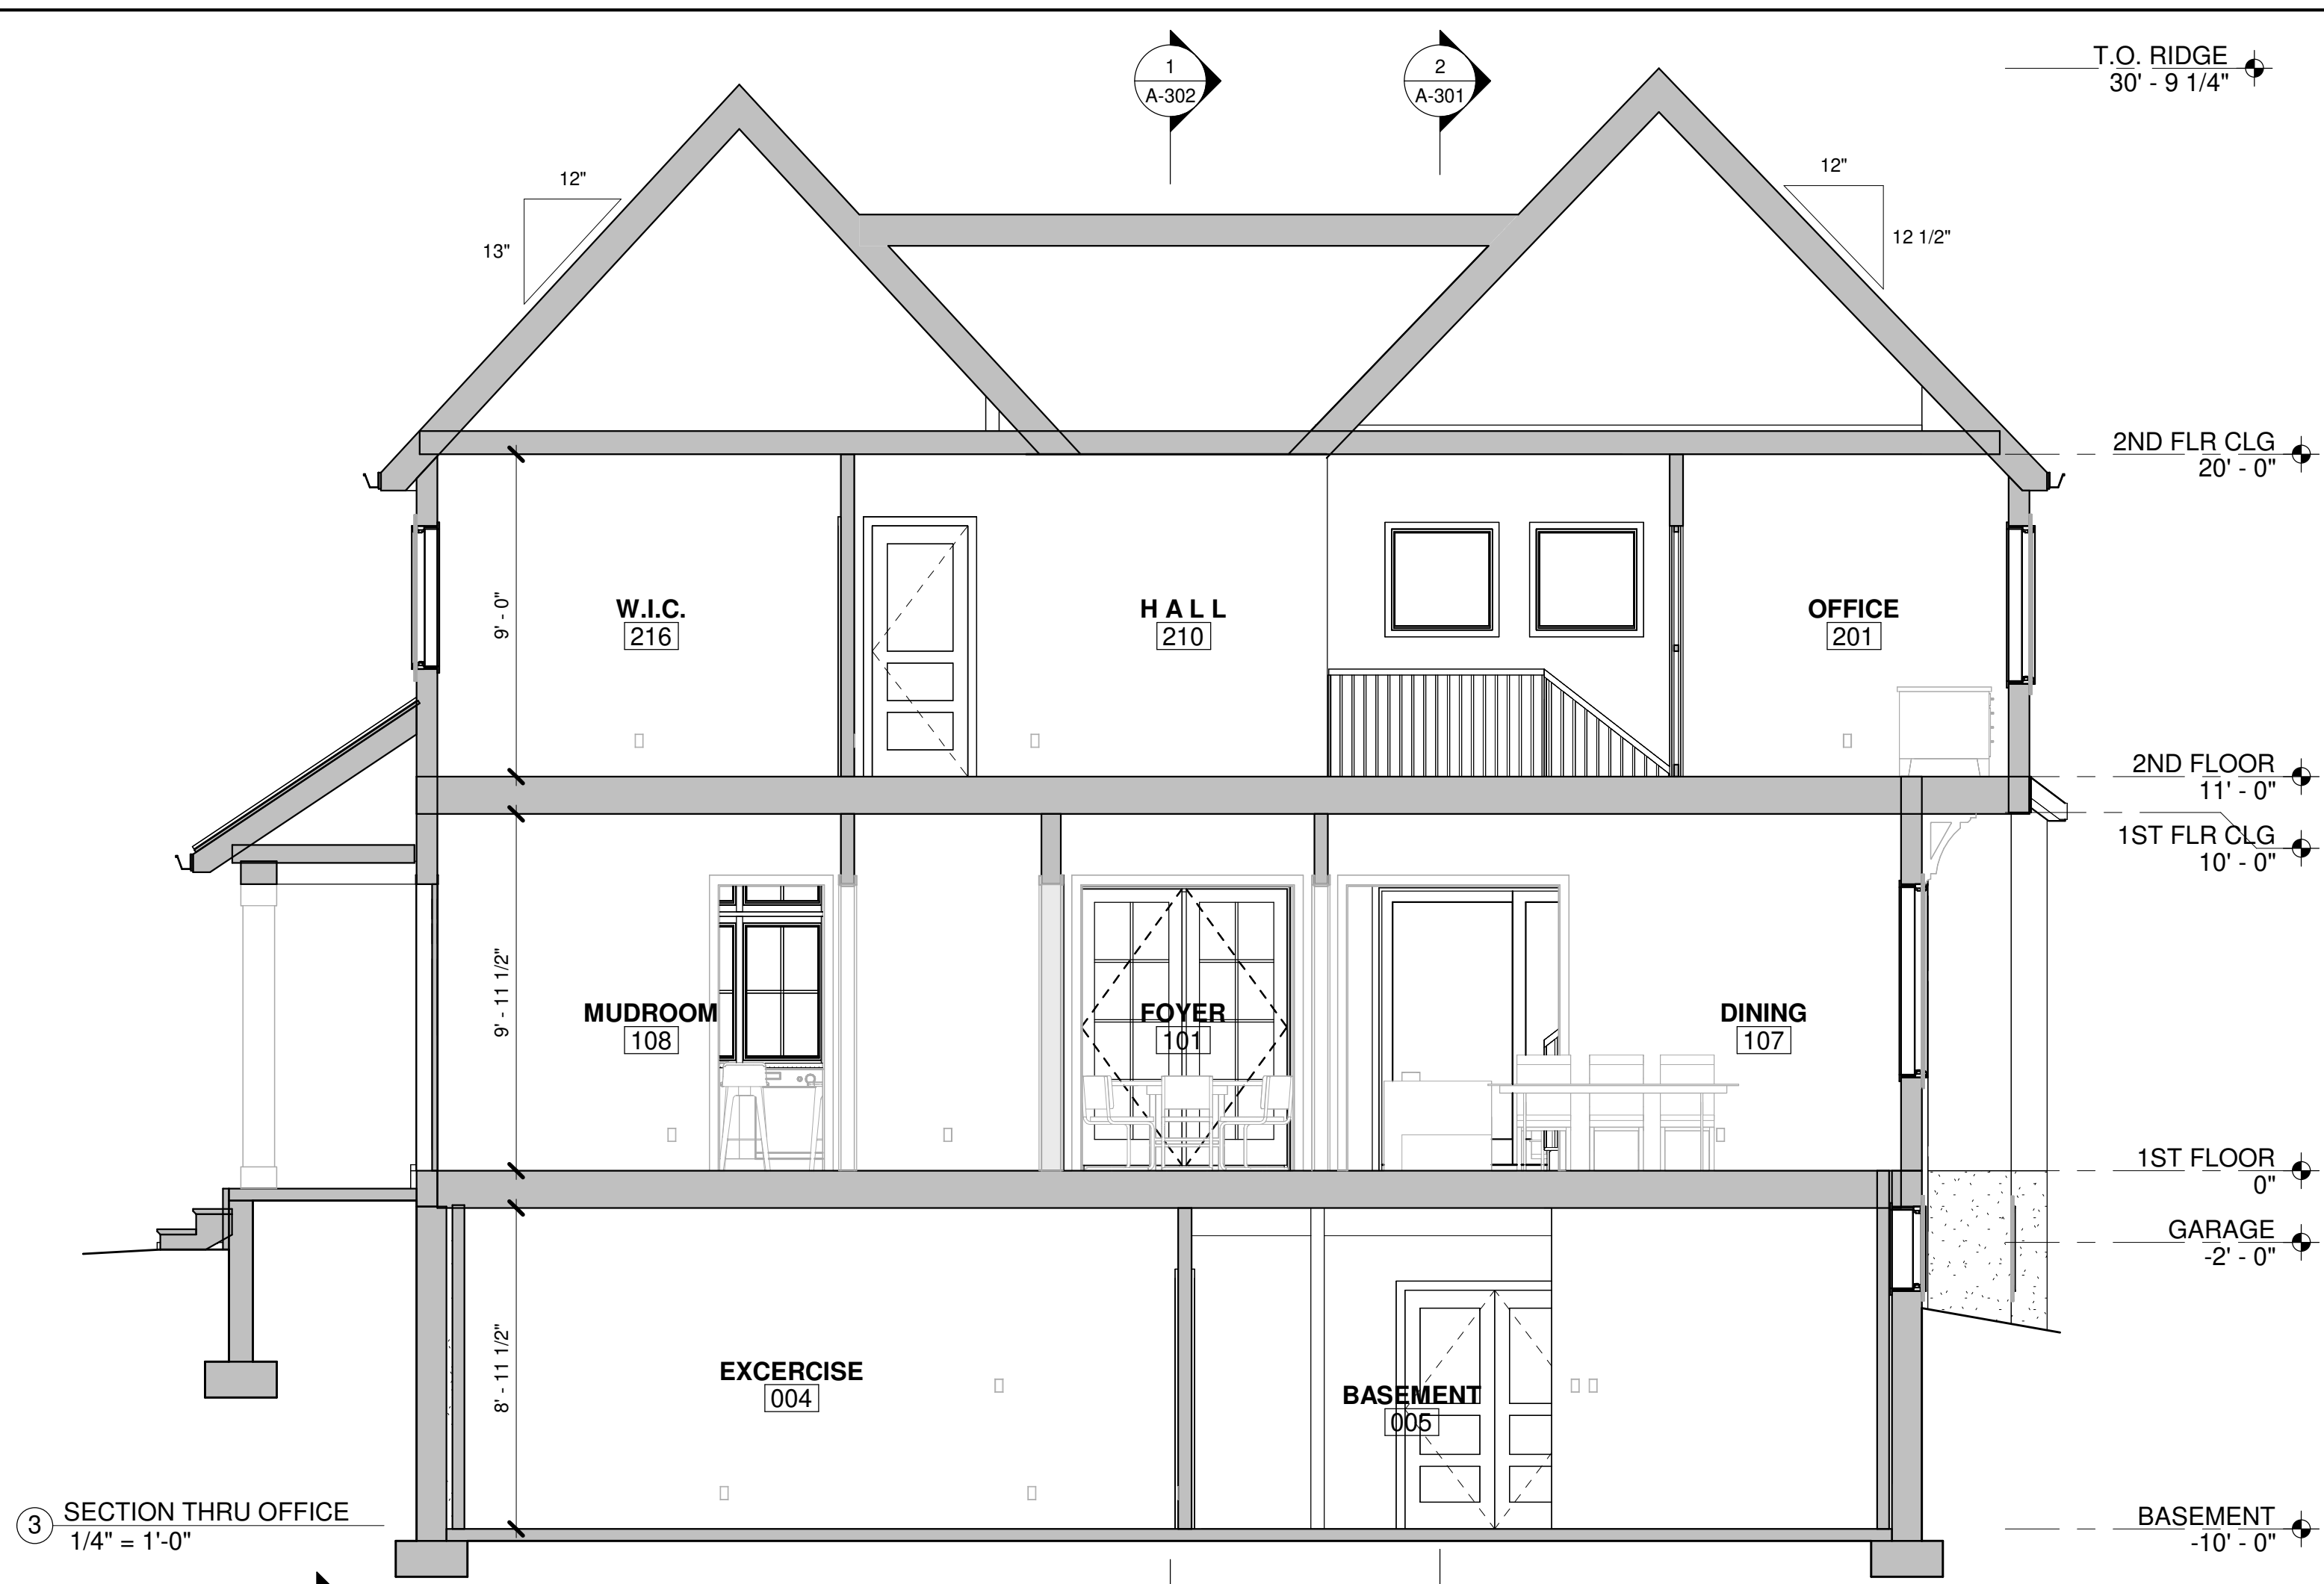

2 SECTION THRU OFFICE
1/4" = 1'-0"

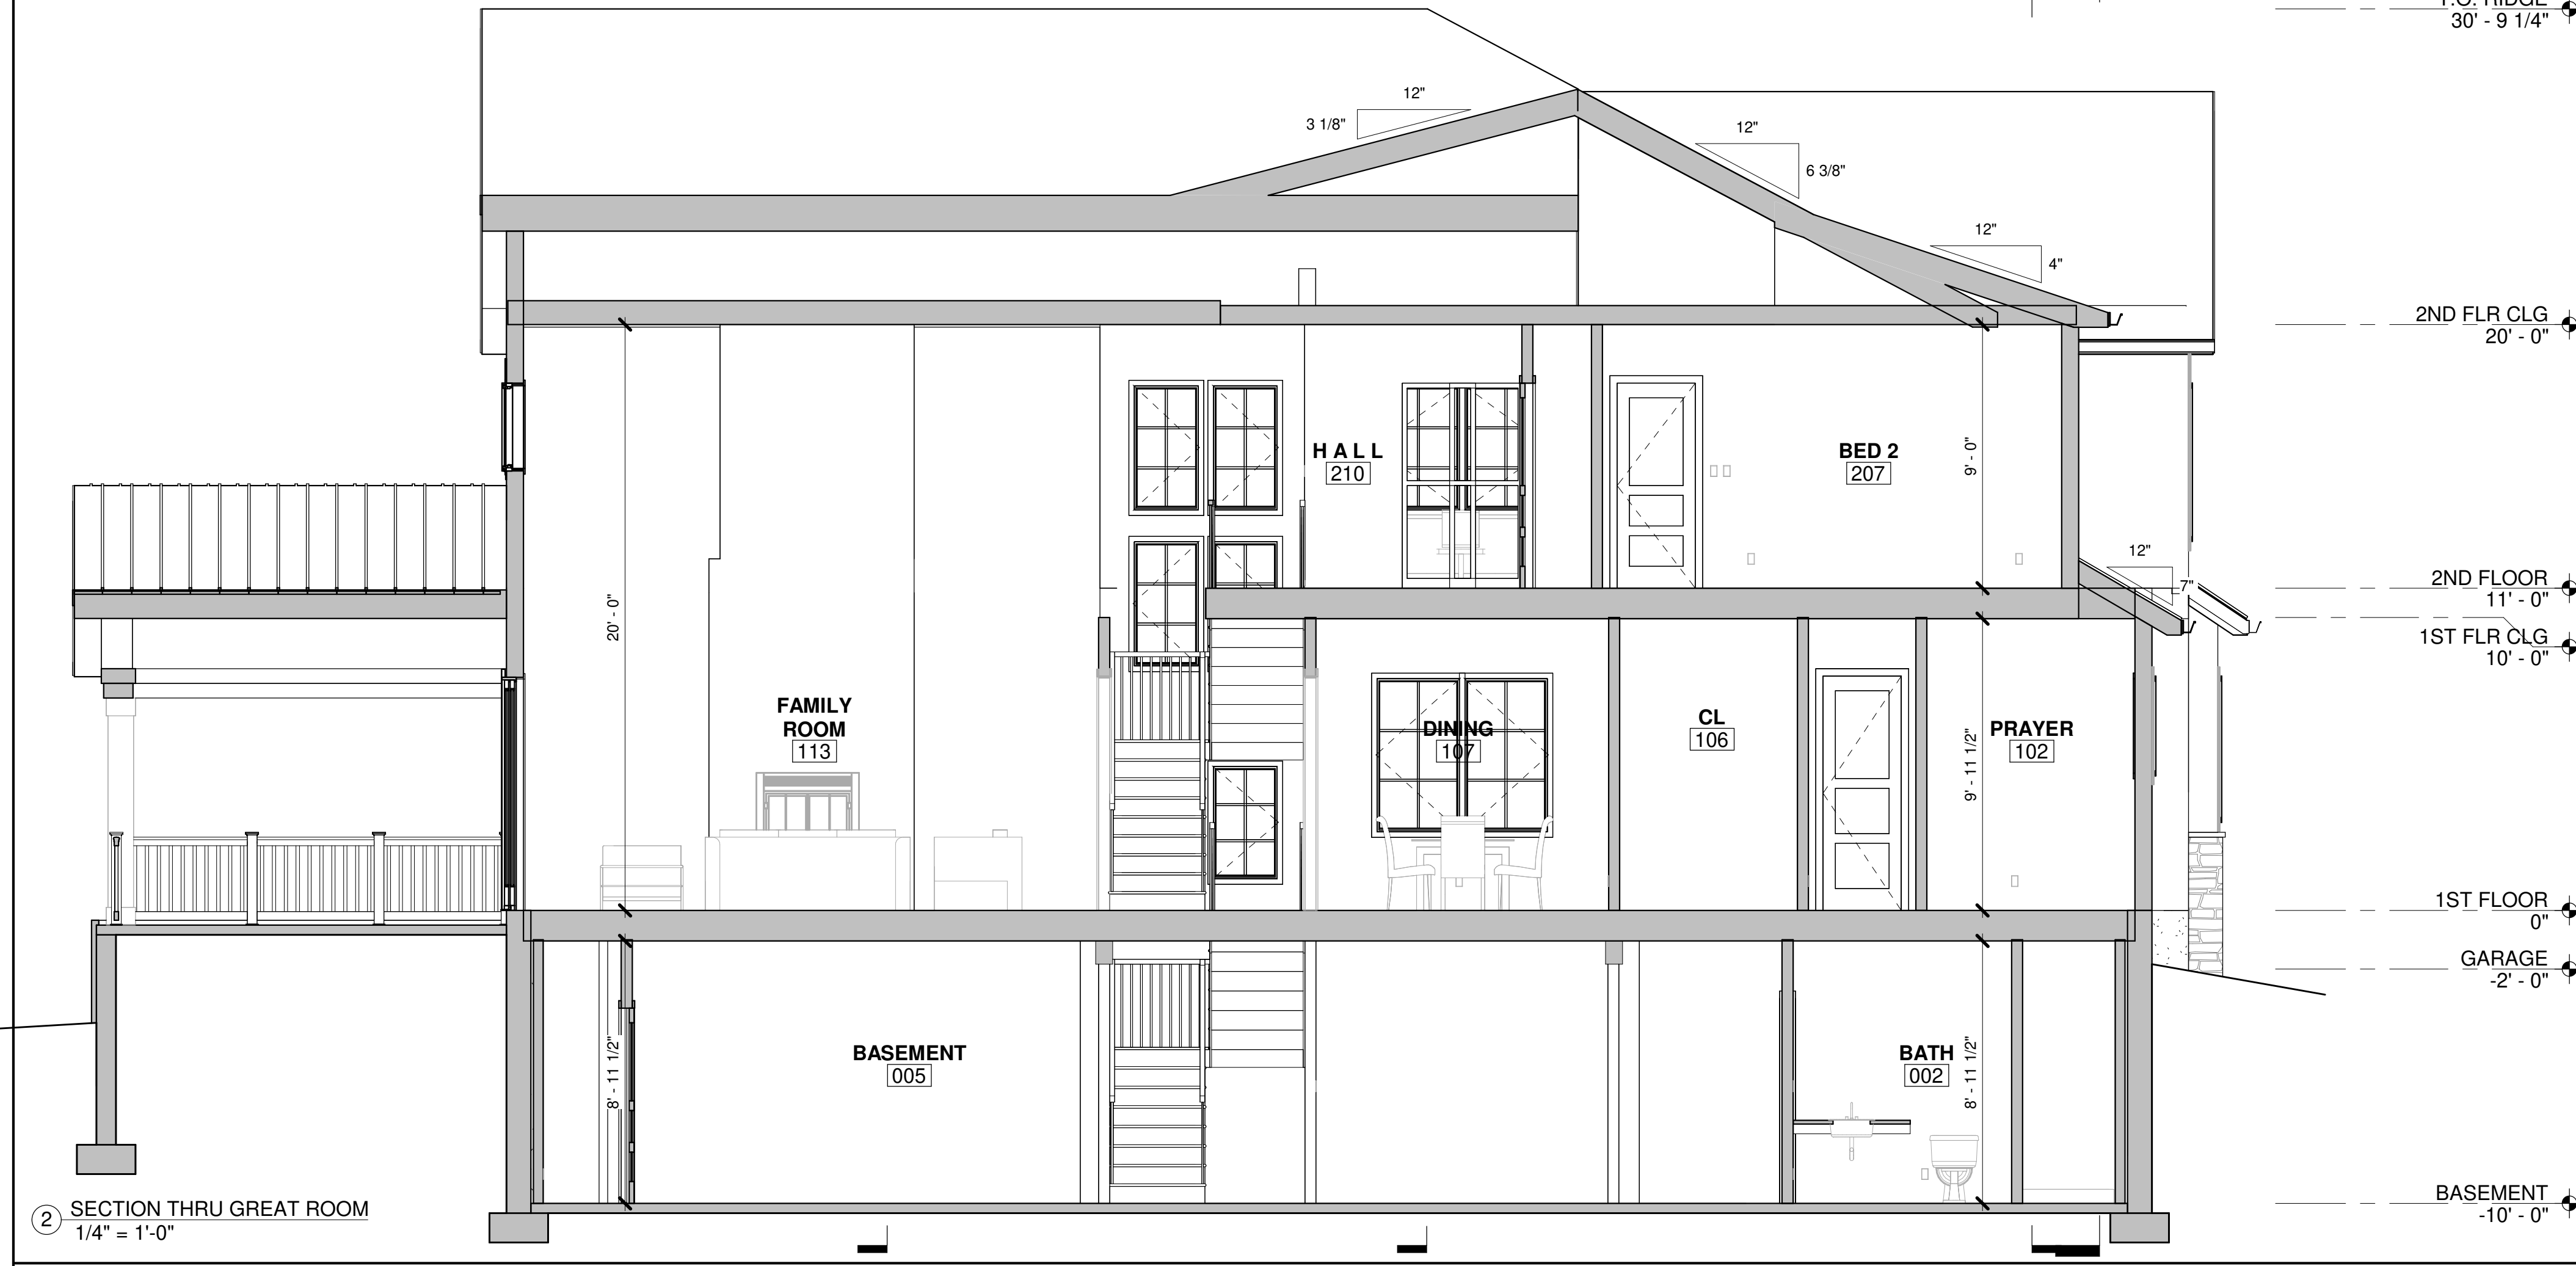

3 SECTION THRU GREAT ROOM
1/4" = 1'-0"

ARCHITECTS

240 WEST CRESCENT AVENUE
ALLENTOWN, NJ 07401
TEL: 201.785.8855
www.zplusarchitects.com

PROJECT TEAM:
CIVIL
SCHWANEWEDE, HALS, & VINCE
111 LITTLETON RD #200
PARSIPPANY-TROY HILLS, NJ
201-337-0053


Michael Scro
NJ LIC# 18626

BALIWALA
10 BIRCH LANE, WALDWICK, NJ
City, State Zip
Copyright © 2019 - Z+ Architect, LLC
All dimensions and existing conditions shall be
checked and verified by the contractor before
proceeding with the work.

REV	DATE	DESCRIPTION

SHEET TITLE:
BUILDING SECTIONS


DESIGN DELIVERABLE: PERMIT SET	ISSUE DATE: 06/23/25	A-301
PROJECT #: 2508	DRAWN BY: AR	
CHECKED BY: MS		

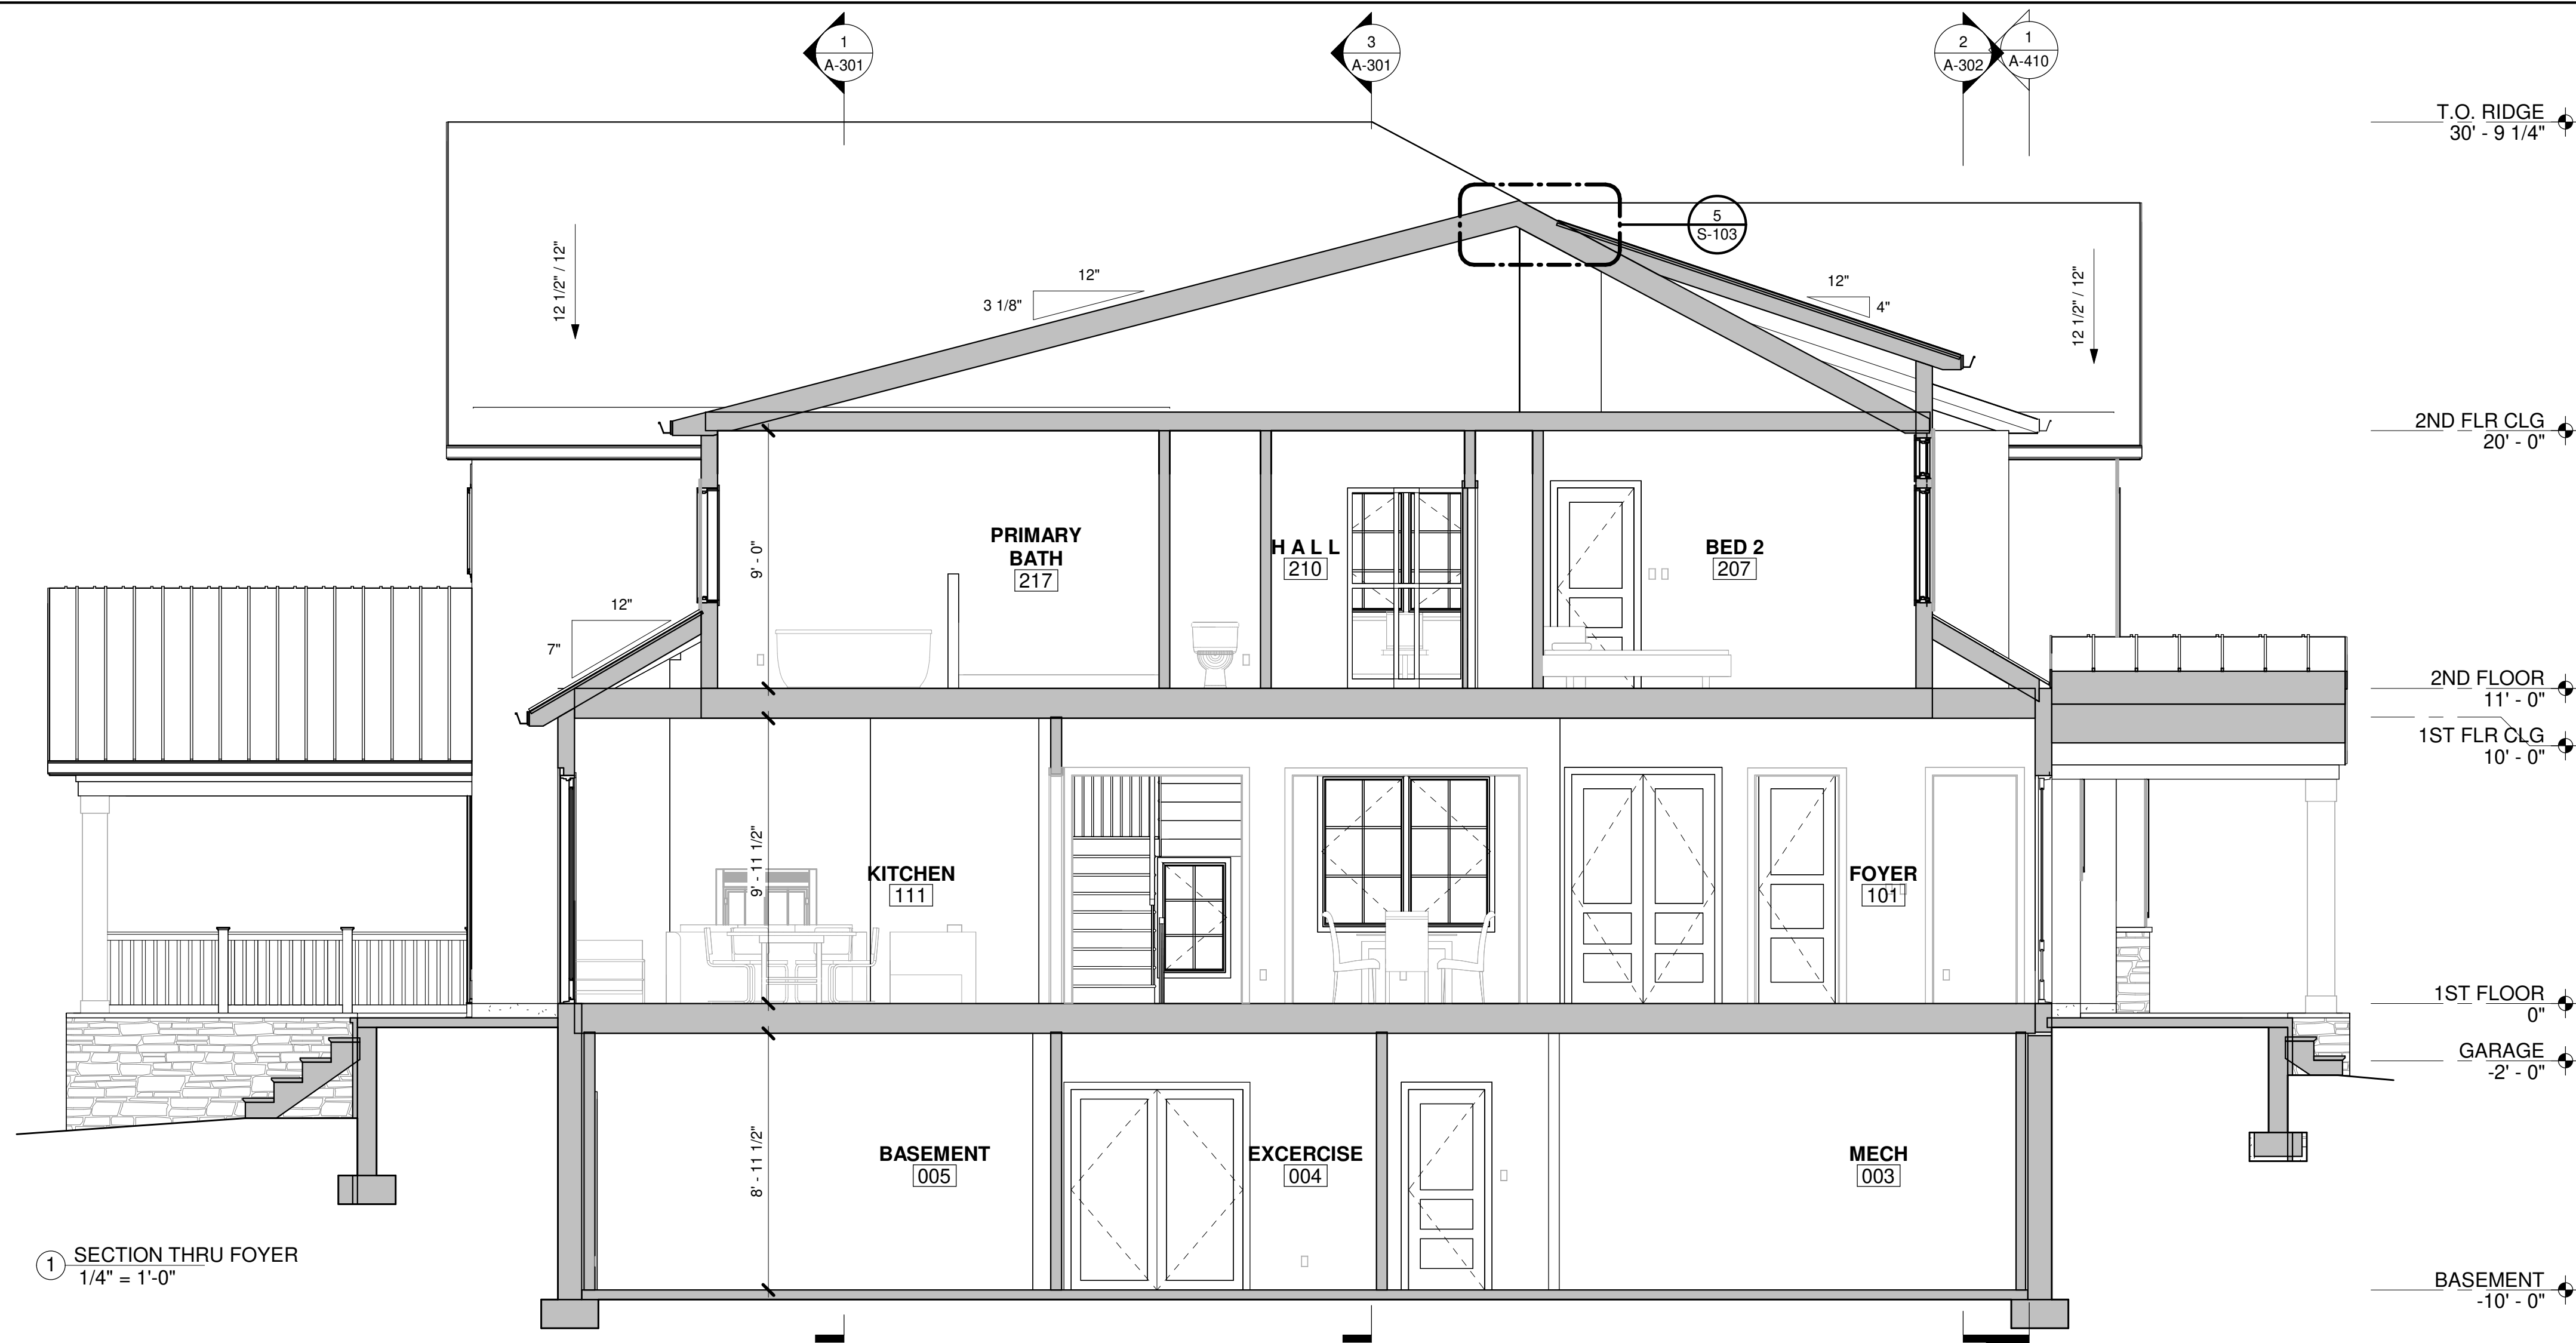

1 SECTION THRU FOYER
1/4" = 1'-0"



2 SECTION THRU BED
1/4" = 1'-0"

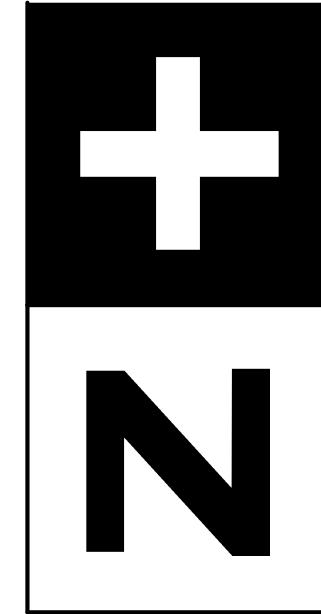

ARCHITECTS
240 WEST CRESCENT AVENUE
ALLENDALE, NJ 07401
TEL: 201.785.8855
www.zplusarchitects.com

PROJECT TEAM:
CIVIL
SCHWANEWEDE, HALS, & VINCE
111 LITTLETON RD #200
PARSIPPANY-TROY HILLS, NJ
201-337-0053

Sheel: Michael Scro
NJ LIC# 18626

BALIWALA

10 BIRCH LANE, WALDWICK, NJ
City, State Zip

Copyright © 2019 - Z+ Architect, LLC
All dimensions and existing conditions shall be
verified by the contractor before
proceeding with the work.

REV	DATE	DESCRIPTION

SHEET TITLE:
BUILDING SECTIONS

DESIGN
DELIVERABLE:
PERMIT SET

ISSUE DATE:
06/23/25


PROJECT #:
2508


DRAWN BY:
AR

CHECKED BY:
MS


SHEET NUMBER:

A-302


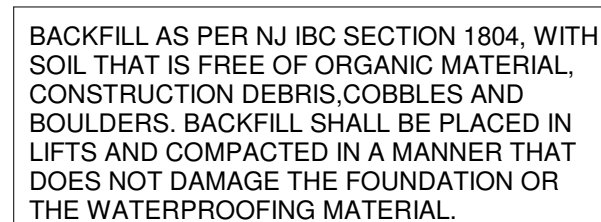


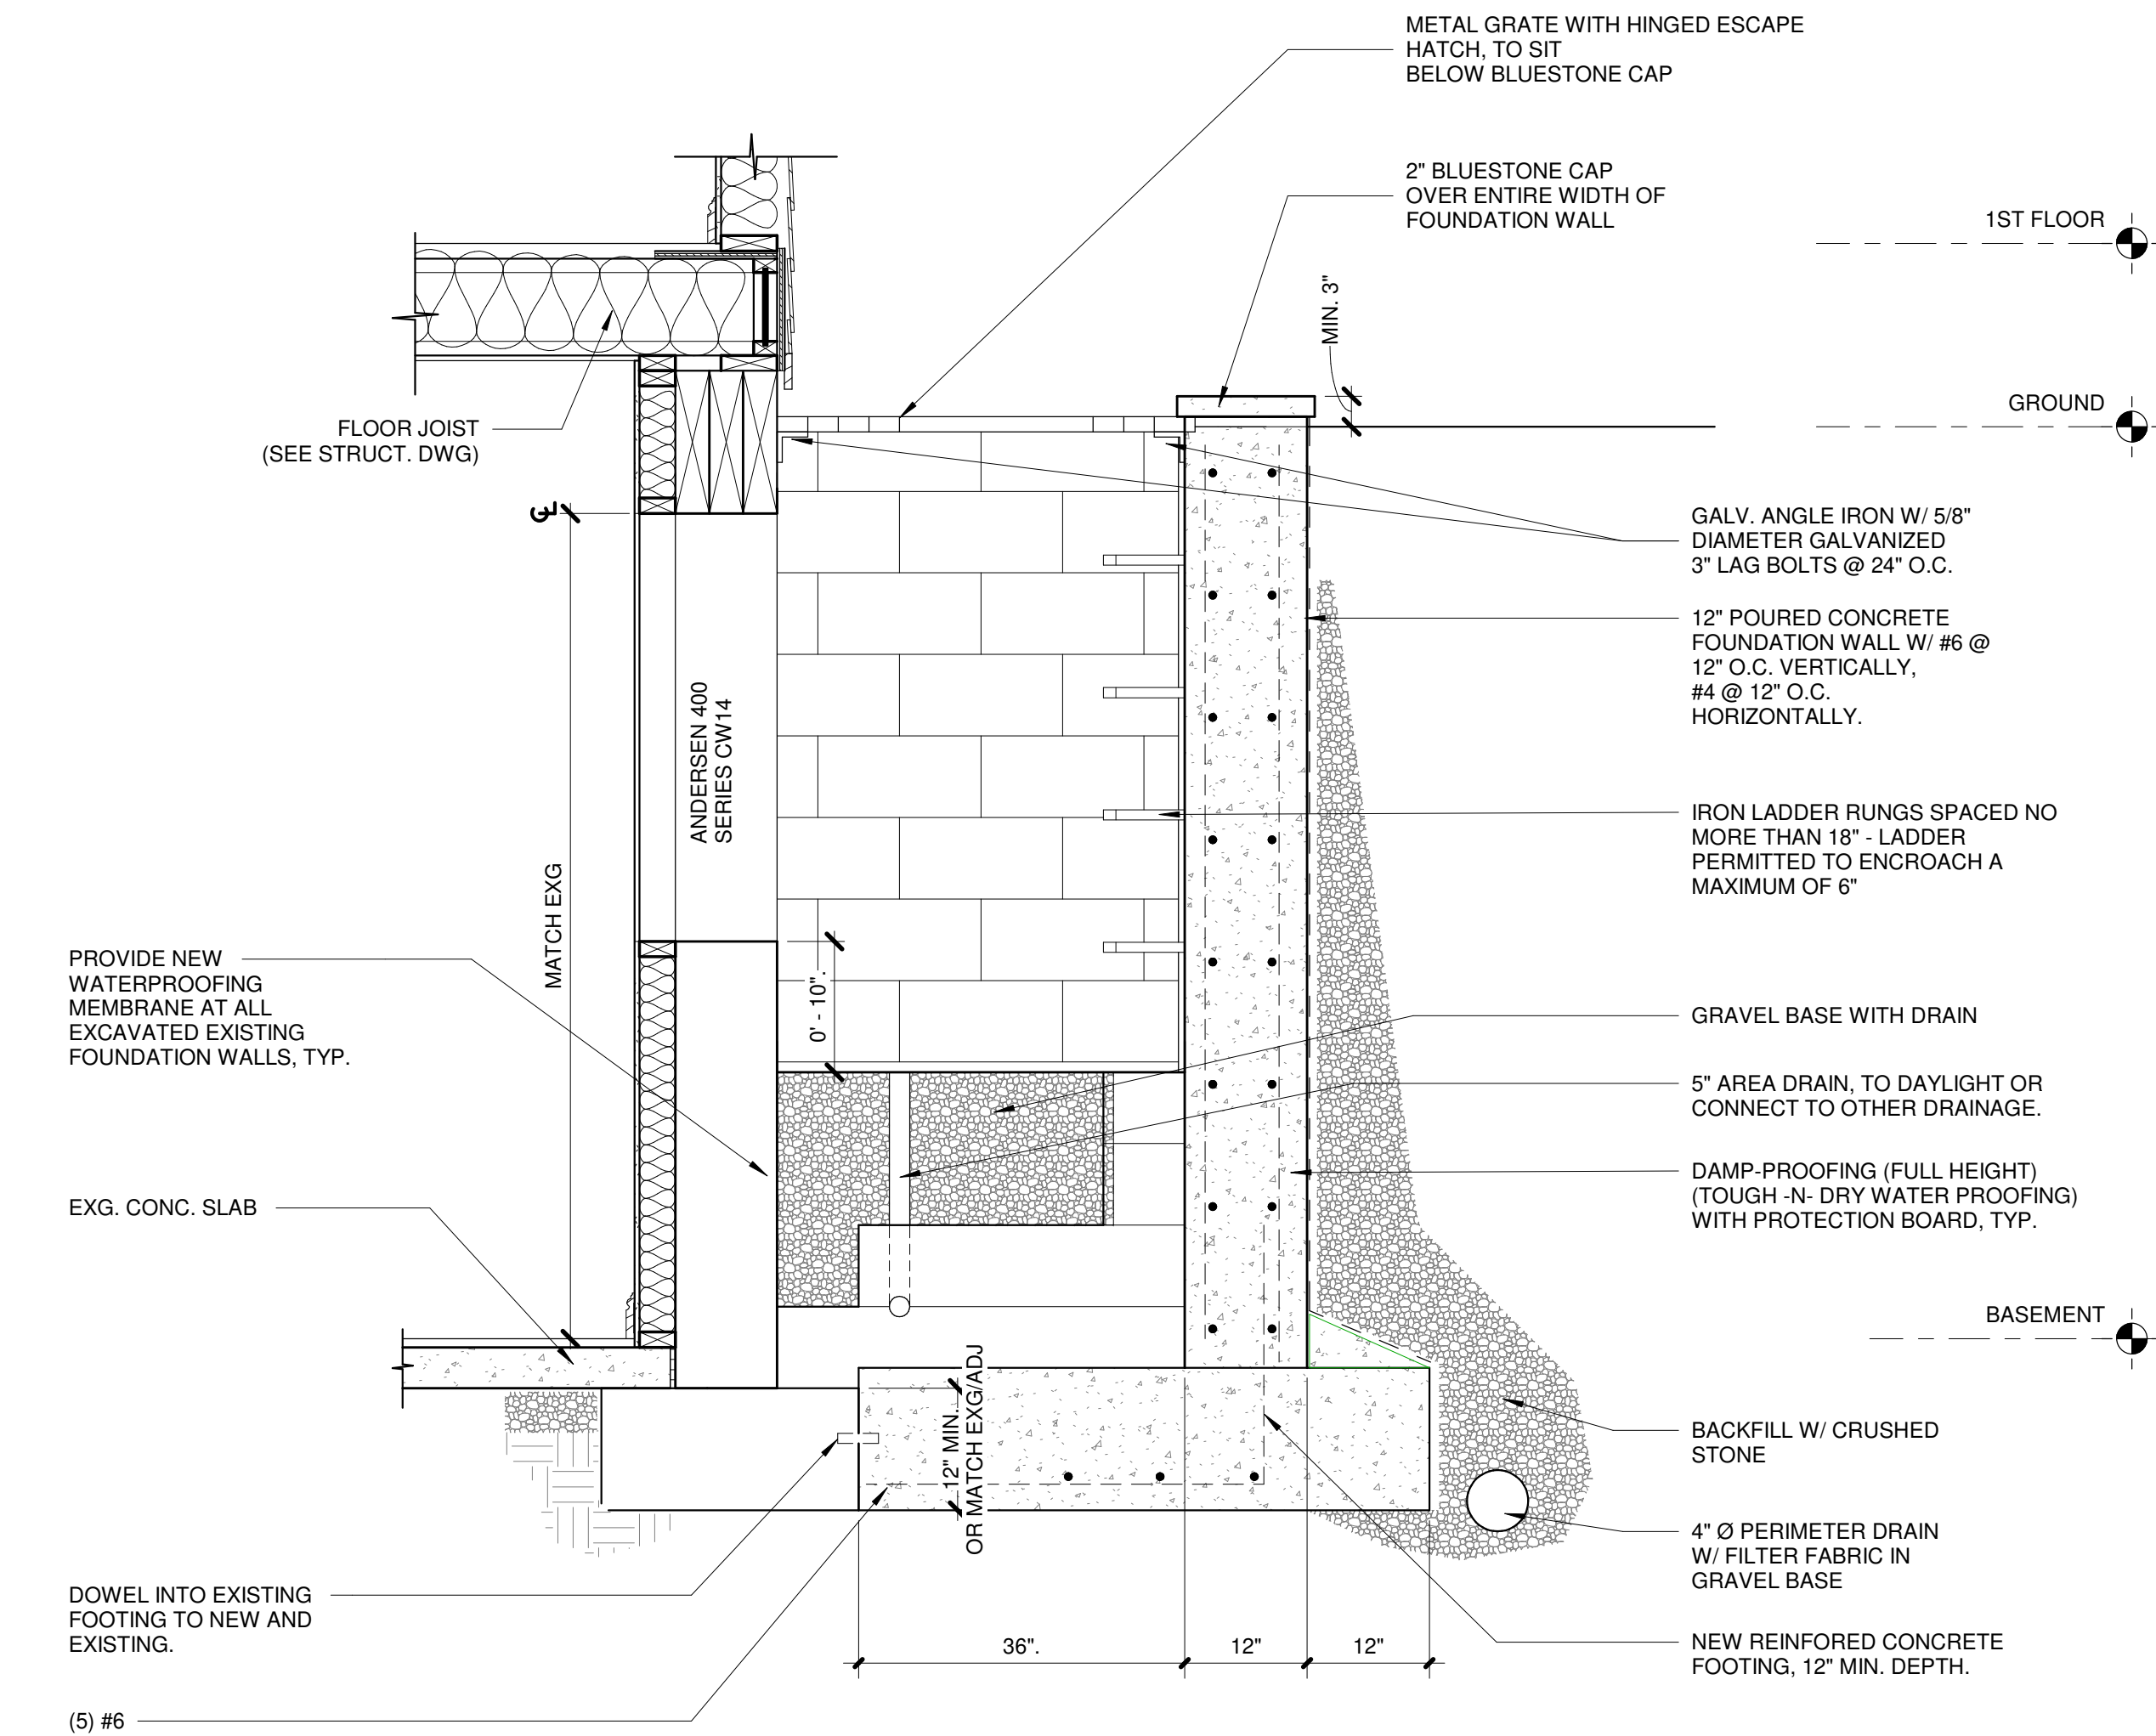

1 WINDOW WELL DETAIL - EGRESS
3/4" = 1'-0"

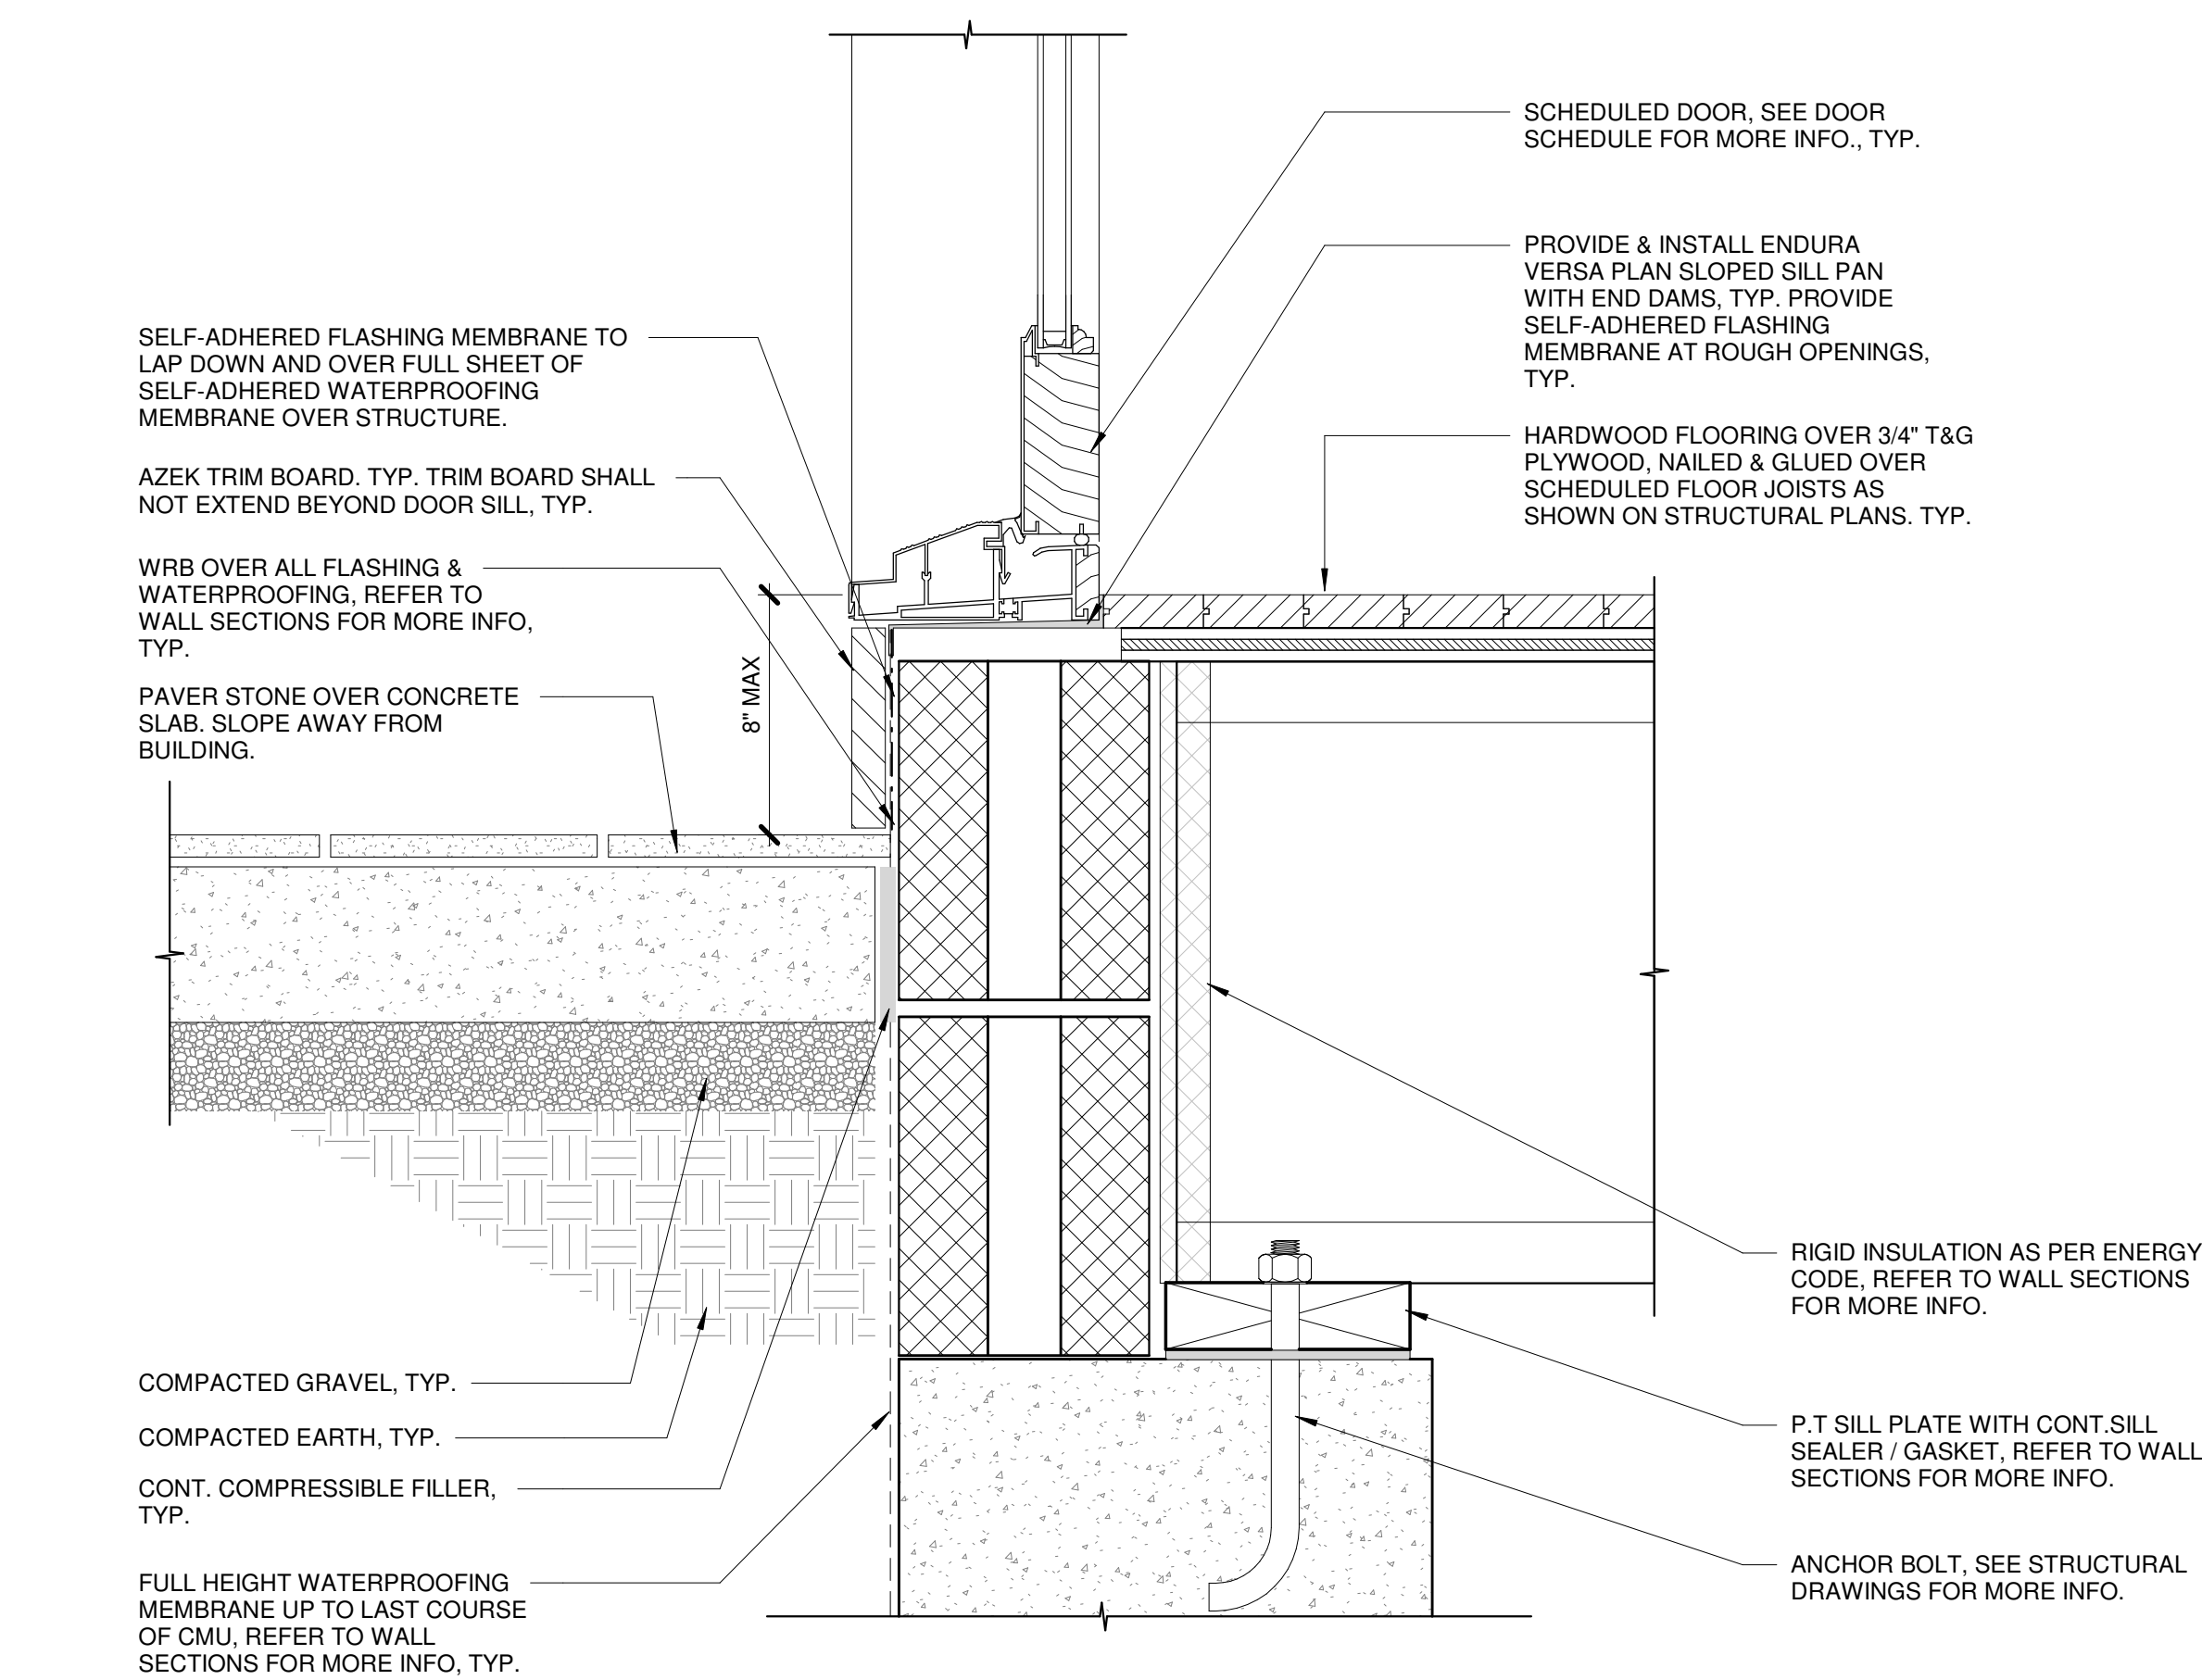

2 THRESHOLD - EXTERIOR - @ STONE ENTRY WAY
3" = 1'-0"

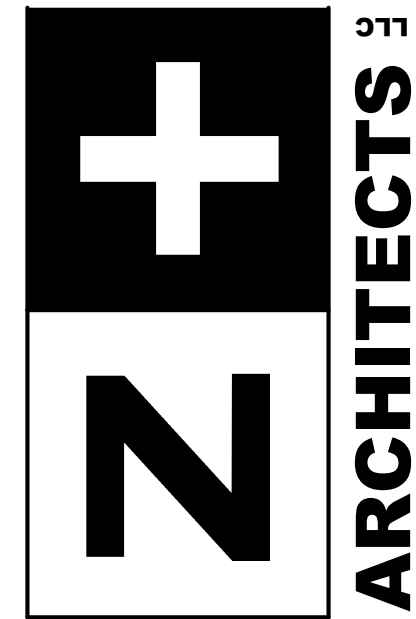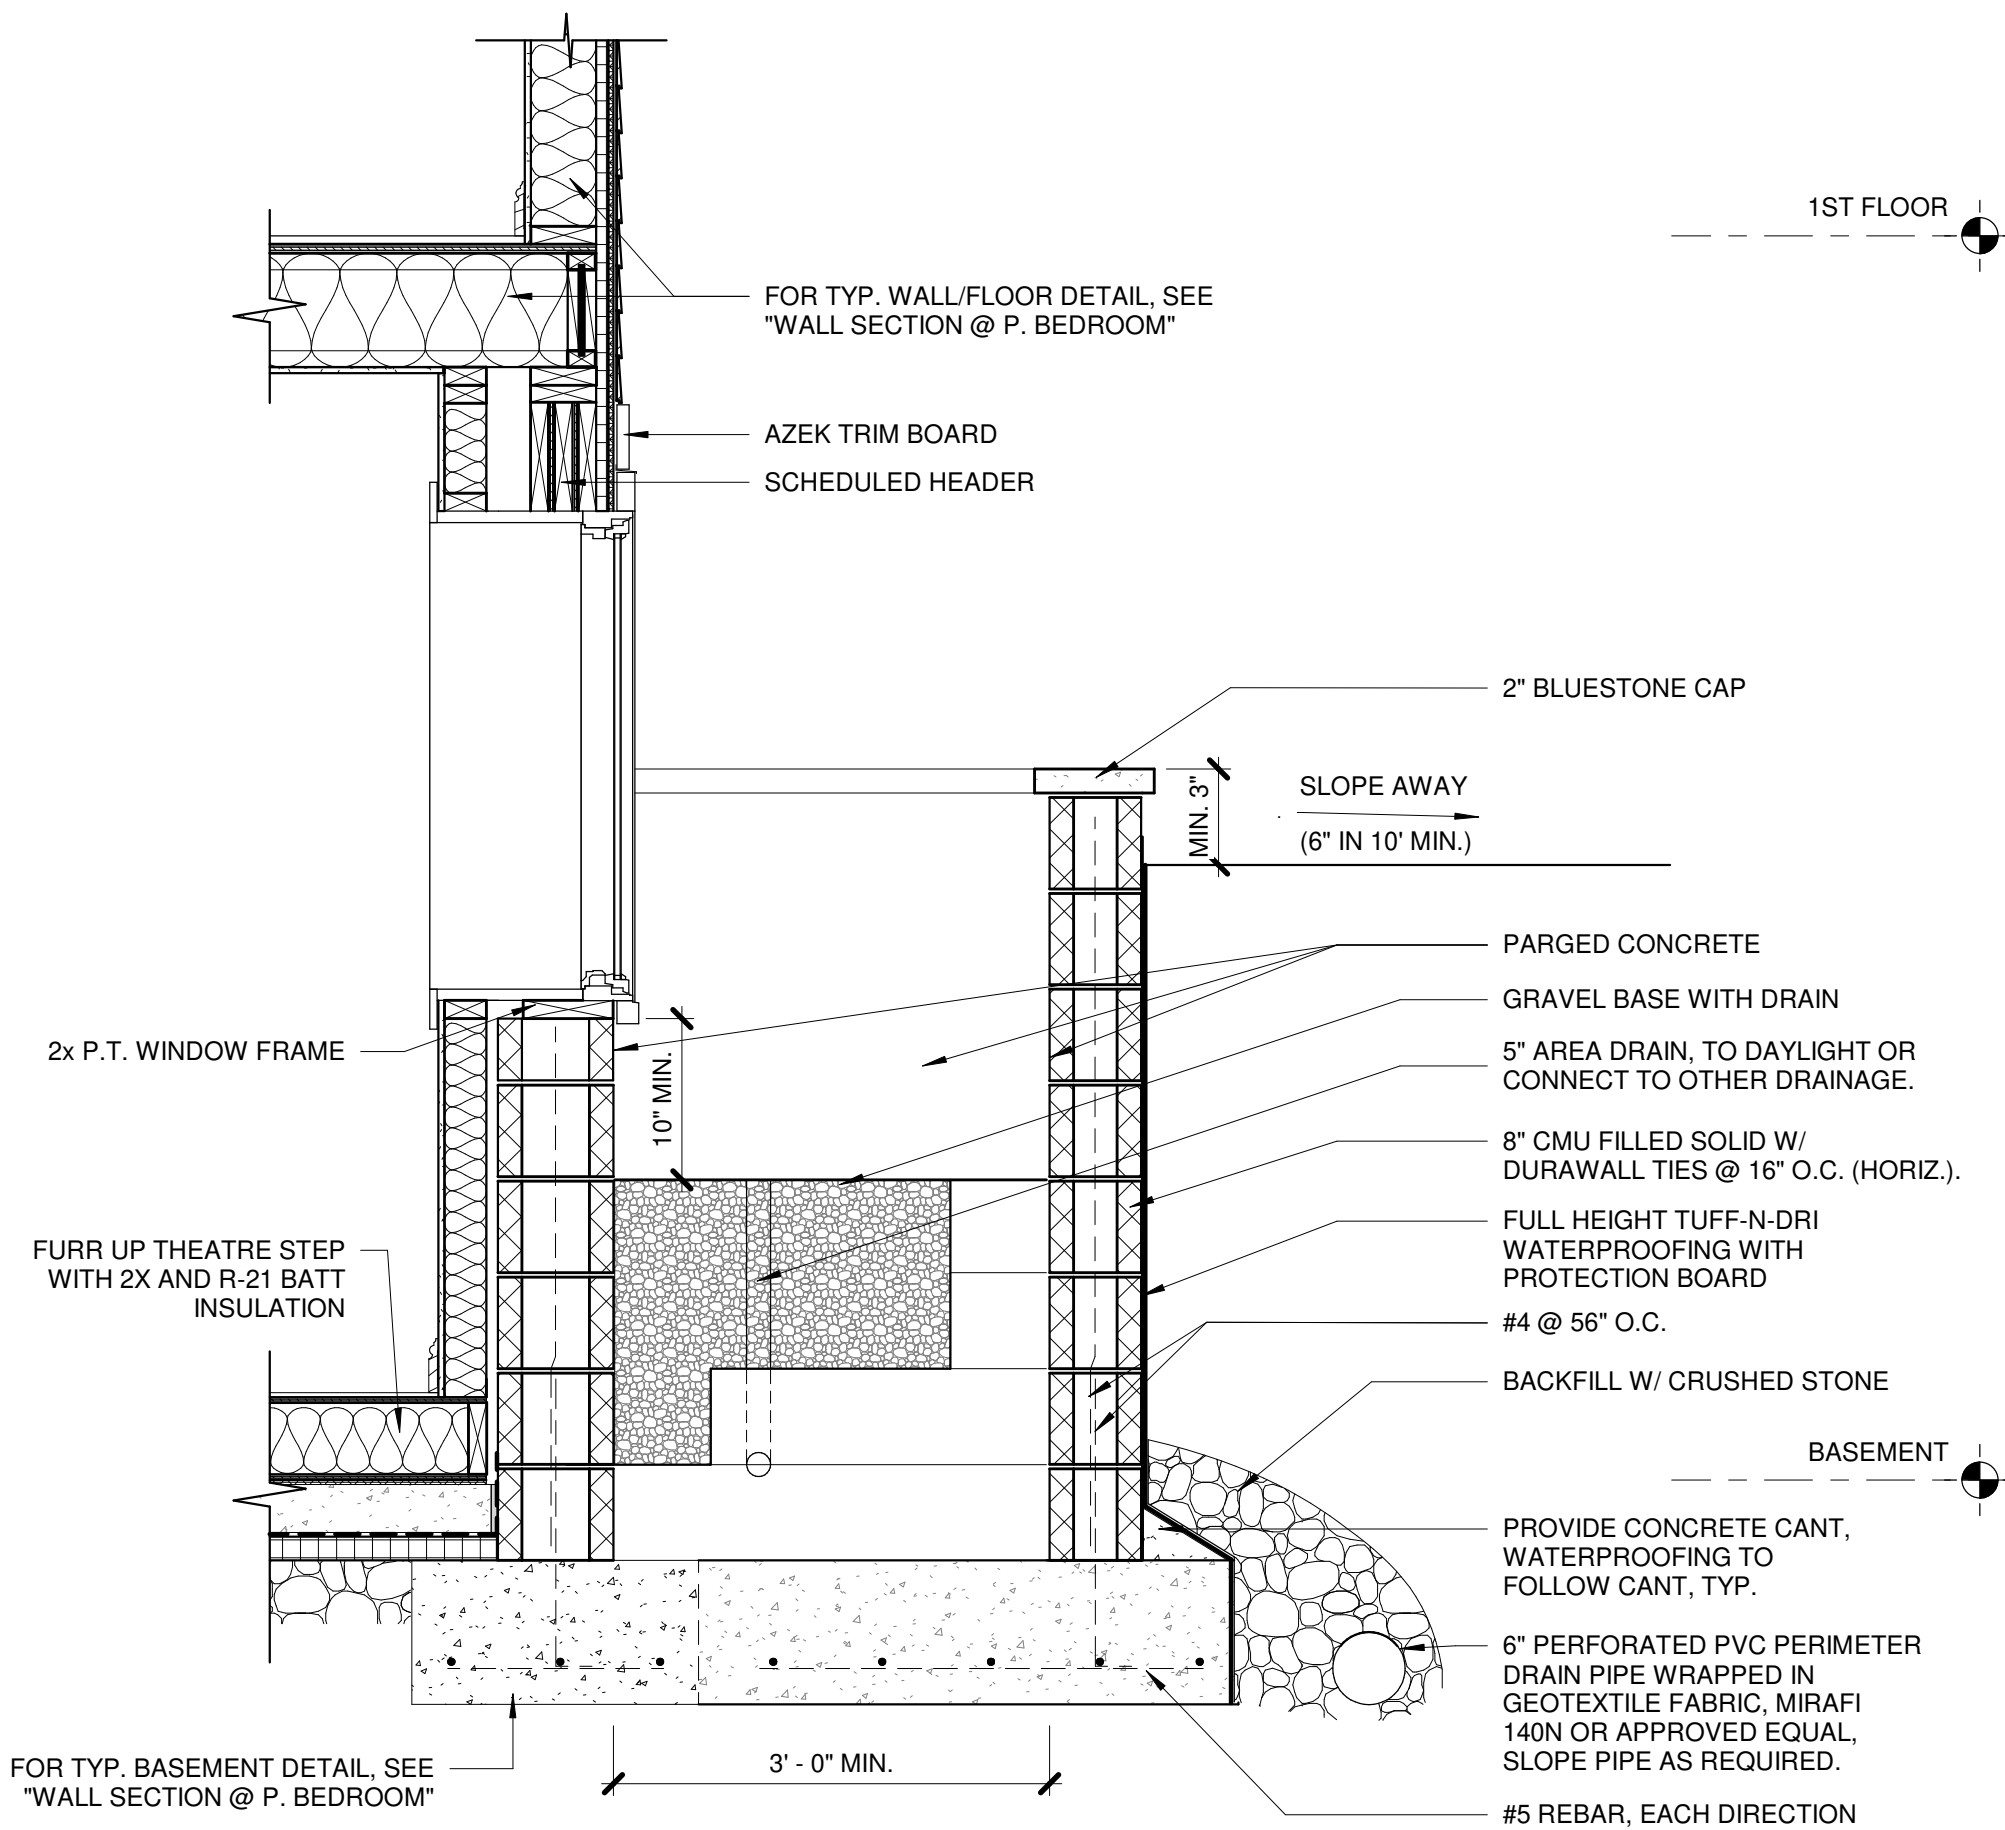

240 WEST CRESCENT AVENUE
ALLENDALE, NJ 07401
TEL: 201.785.8855
www.zplusarchitects.com

PROJECT TEAM:
CIVIL
SCHWANEWEDE, HALS, & VINCE
111 LITTLETON RD #200
PARSIPPANY-TROY HILLS, NJ
201-337-0053

Scale:

Michael Scro
NJ LIC# 18626

BALIWALA

10 BIRCH LANE, WALDWICK, NJ
City, State Zip

Copyright © 2019 - Z+ Architect, LLC
All dimensions and existing conditions shall be
verified by the contractor before
proceeding with the work.

REV	DATE	DESCRIPTION

SHEET TITLE:

DETAILS

DESIGN
DELIVERABLE:

PERMIT SET

ISSUE DATE:

06/23/25

PROJECT #:

2508

DRAWN BY:

AR

CHECKED BY:

MS

SHEET NUMBER:

A-411

PROJECT TEAM:
CIVIL
SCHWANEWEDE, HALS, & VINCE
111 LITTLETON RD #200
PARSIPPANY-TROY HILLS, NJ
201-337-0053

Seal: Michael Scro
NJ LIC# 18626

BALIWALA

10 BIRCH LANE, WALDWICK, NJ
City, State Zip

Copyright © 2019 - Z+ Architect, LLC
All dimensions and existing conditions shall be
checked by the architect & contractor before
proceeding with the work.

REV	DATE	DESCRIPTION

SHEET TITLE:
STAIR PLANS &
SECTIONS

DESIGN
DELIVERABLE:
PERMIT SET

ISSUE DATE:
06/23/25




PROJECT #:
2508

DRAWN BY:
AR

CHECKED BY:
MS


SHEET NUMBER:

A-601

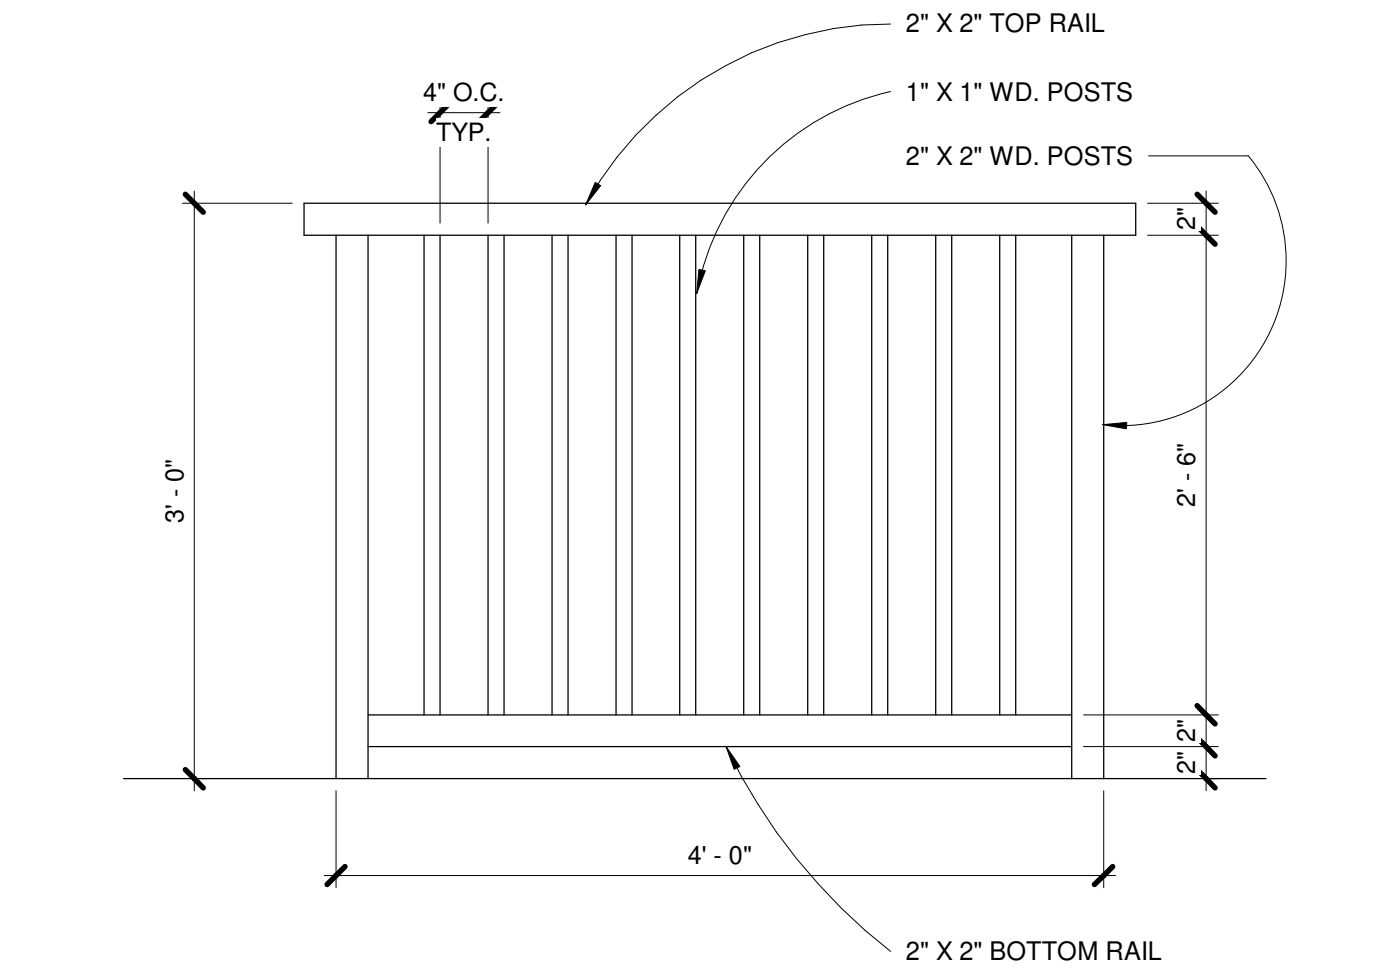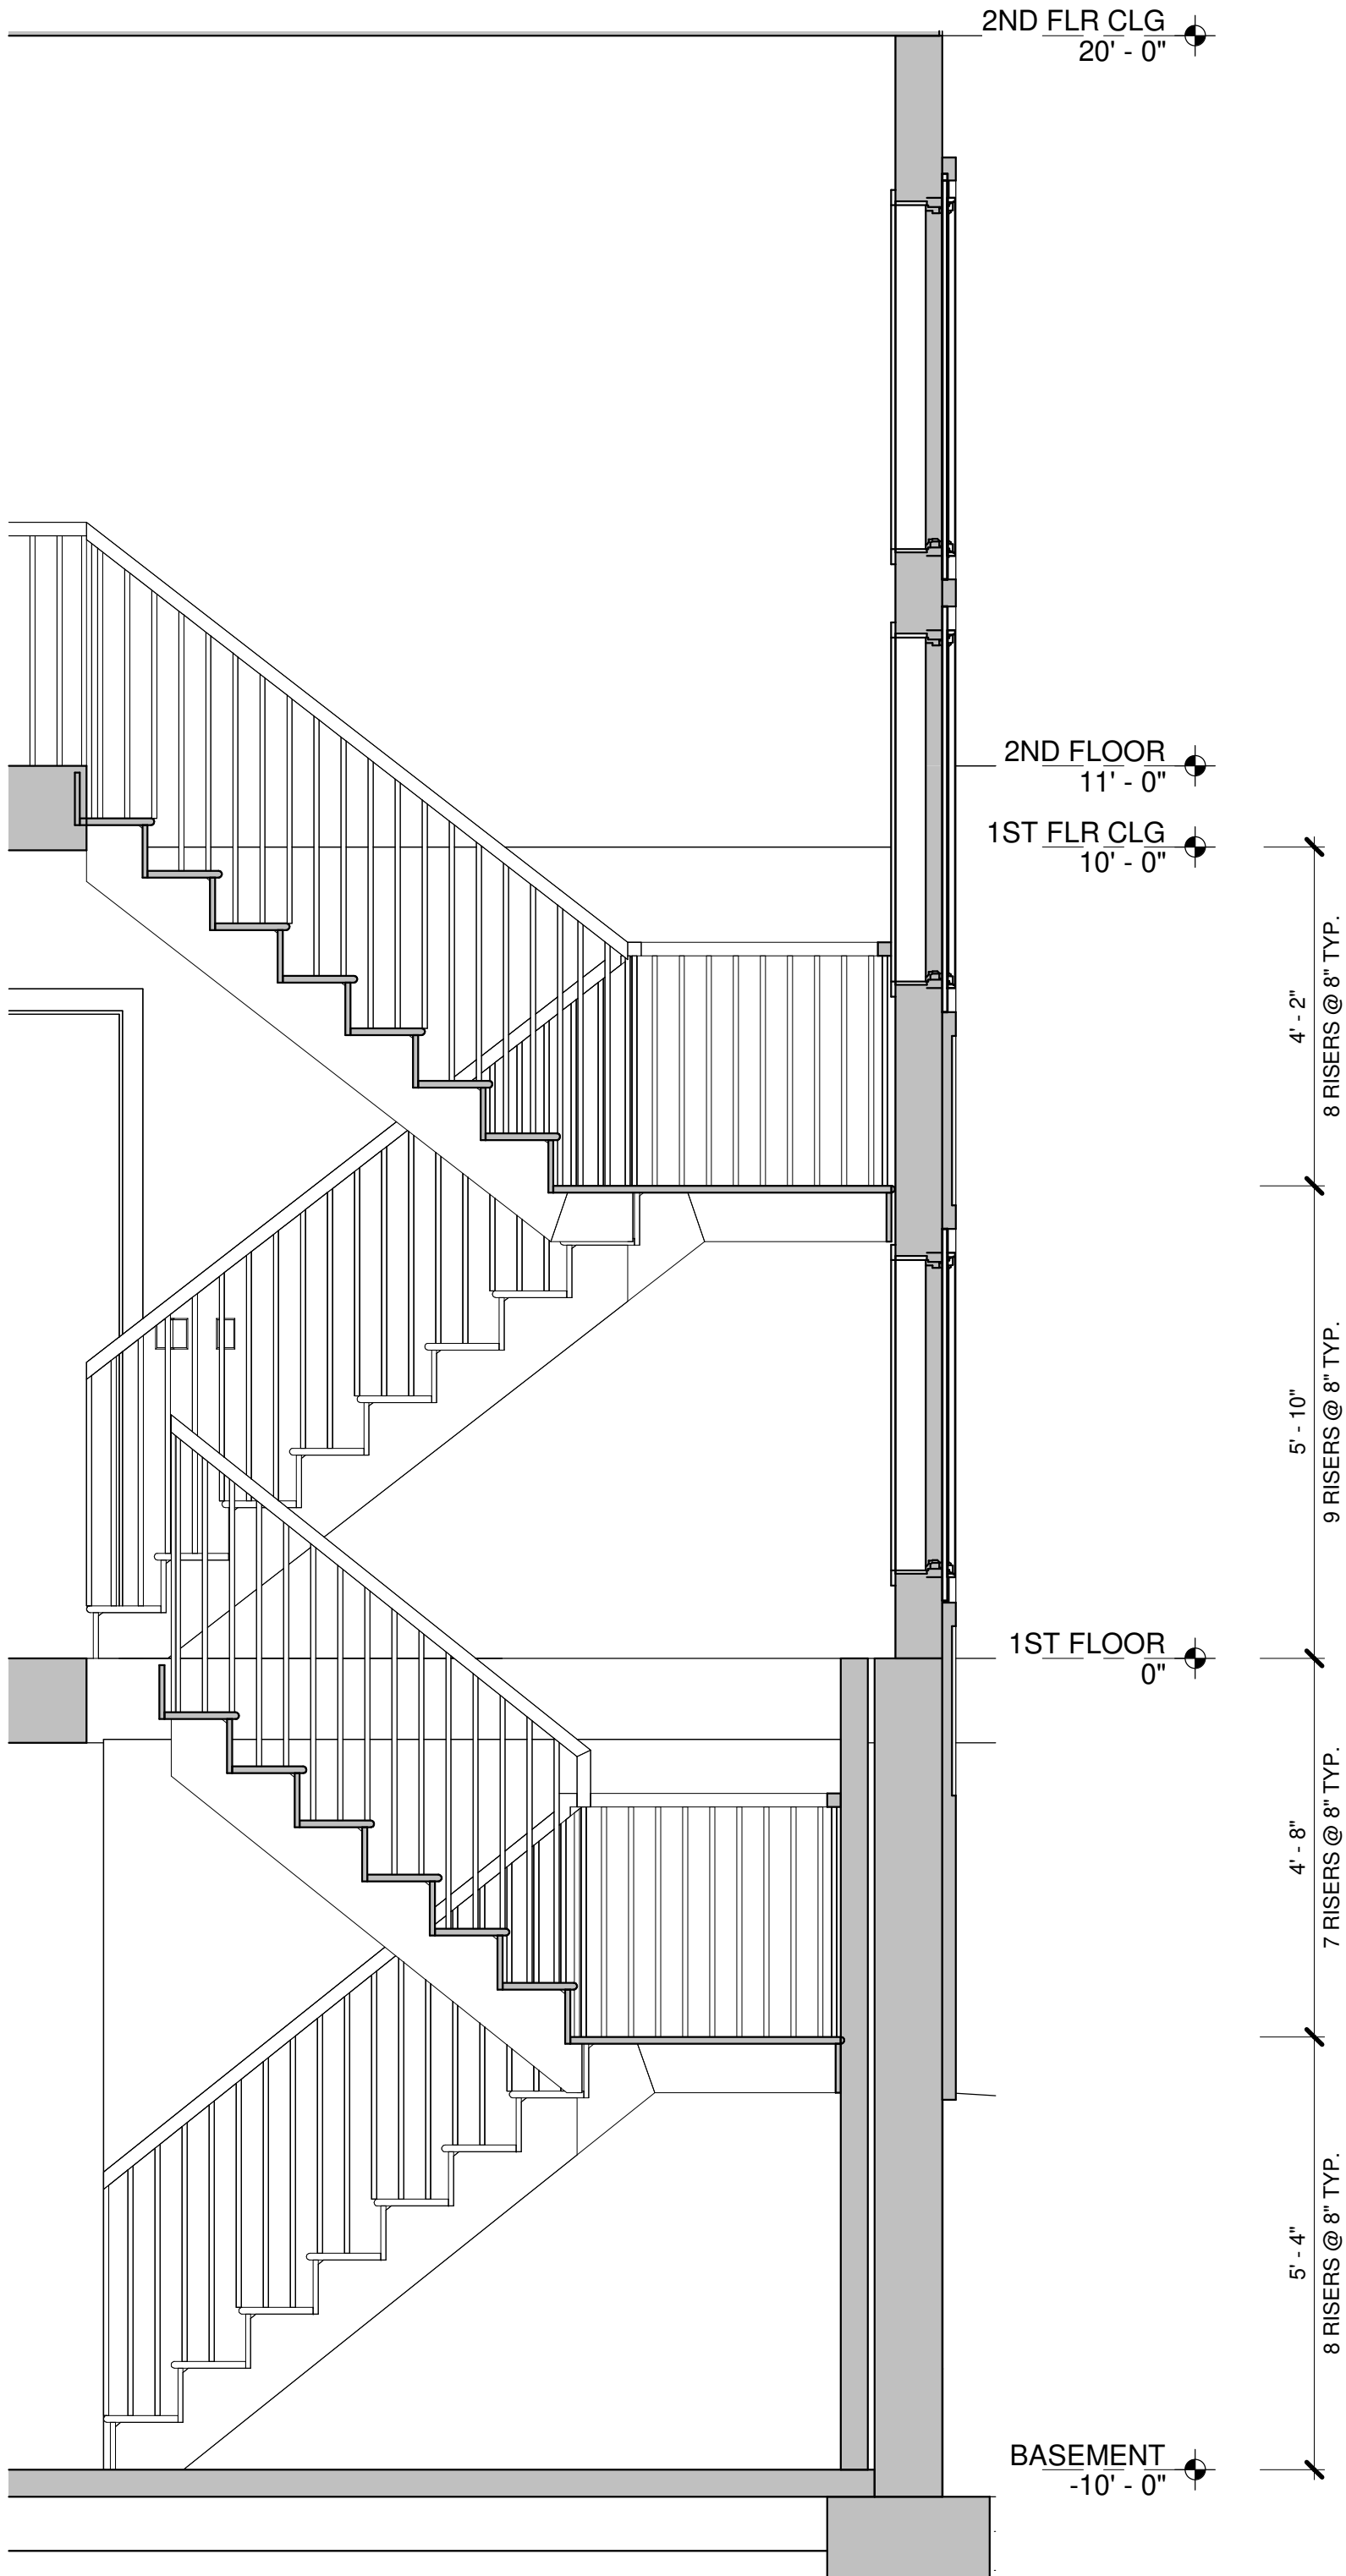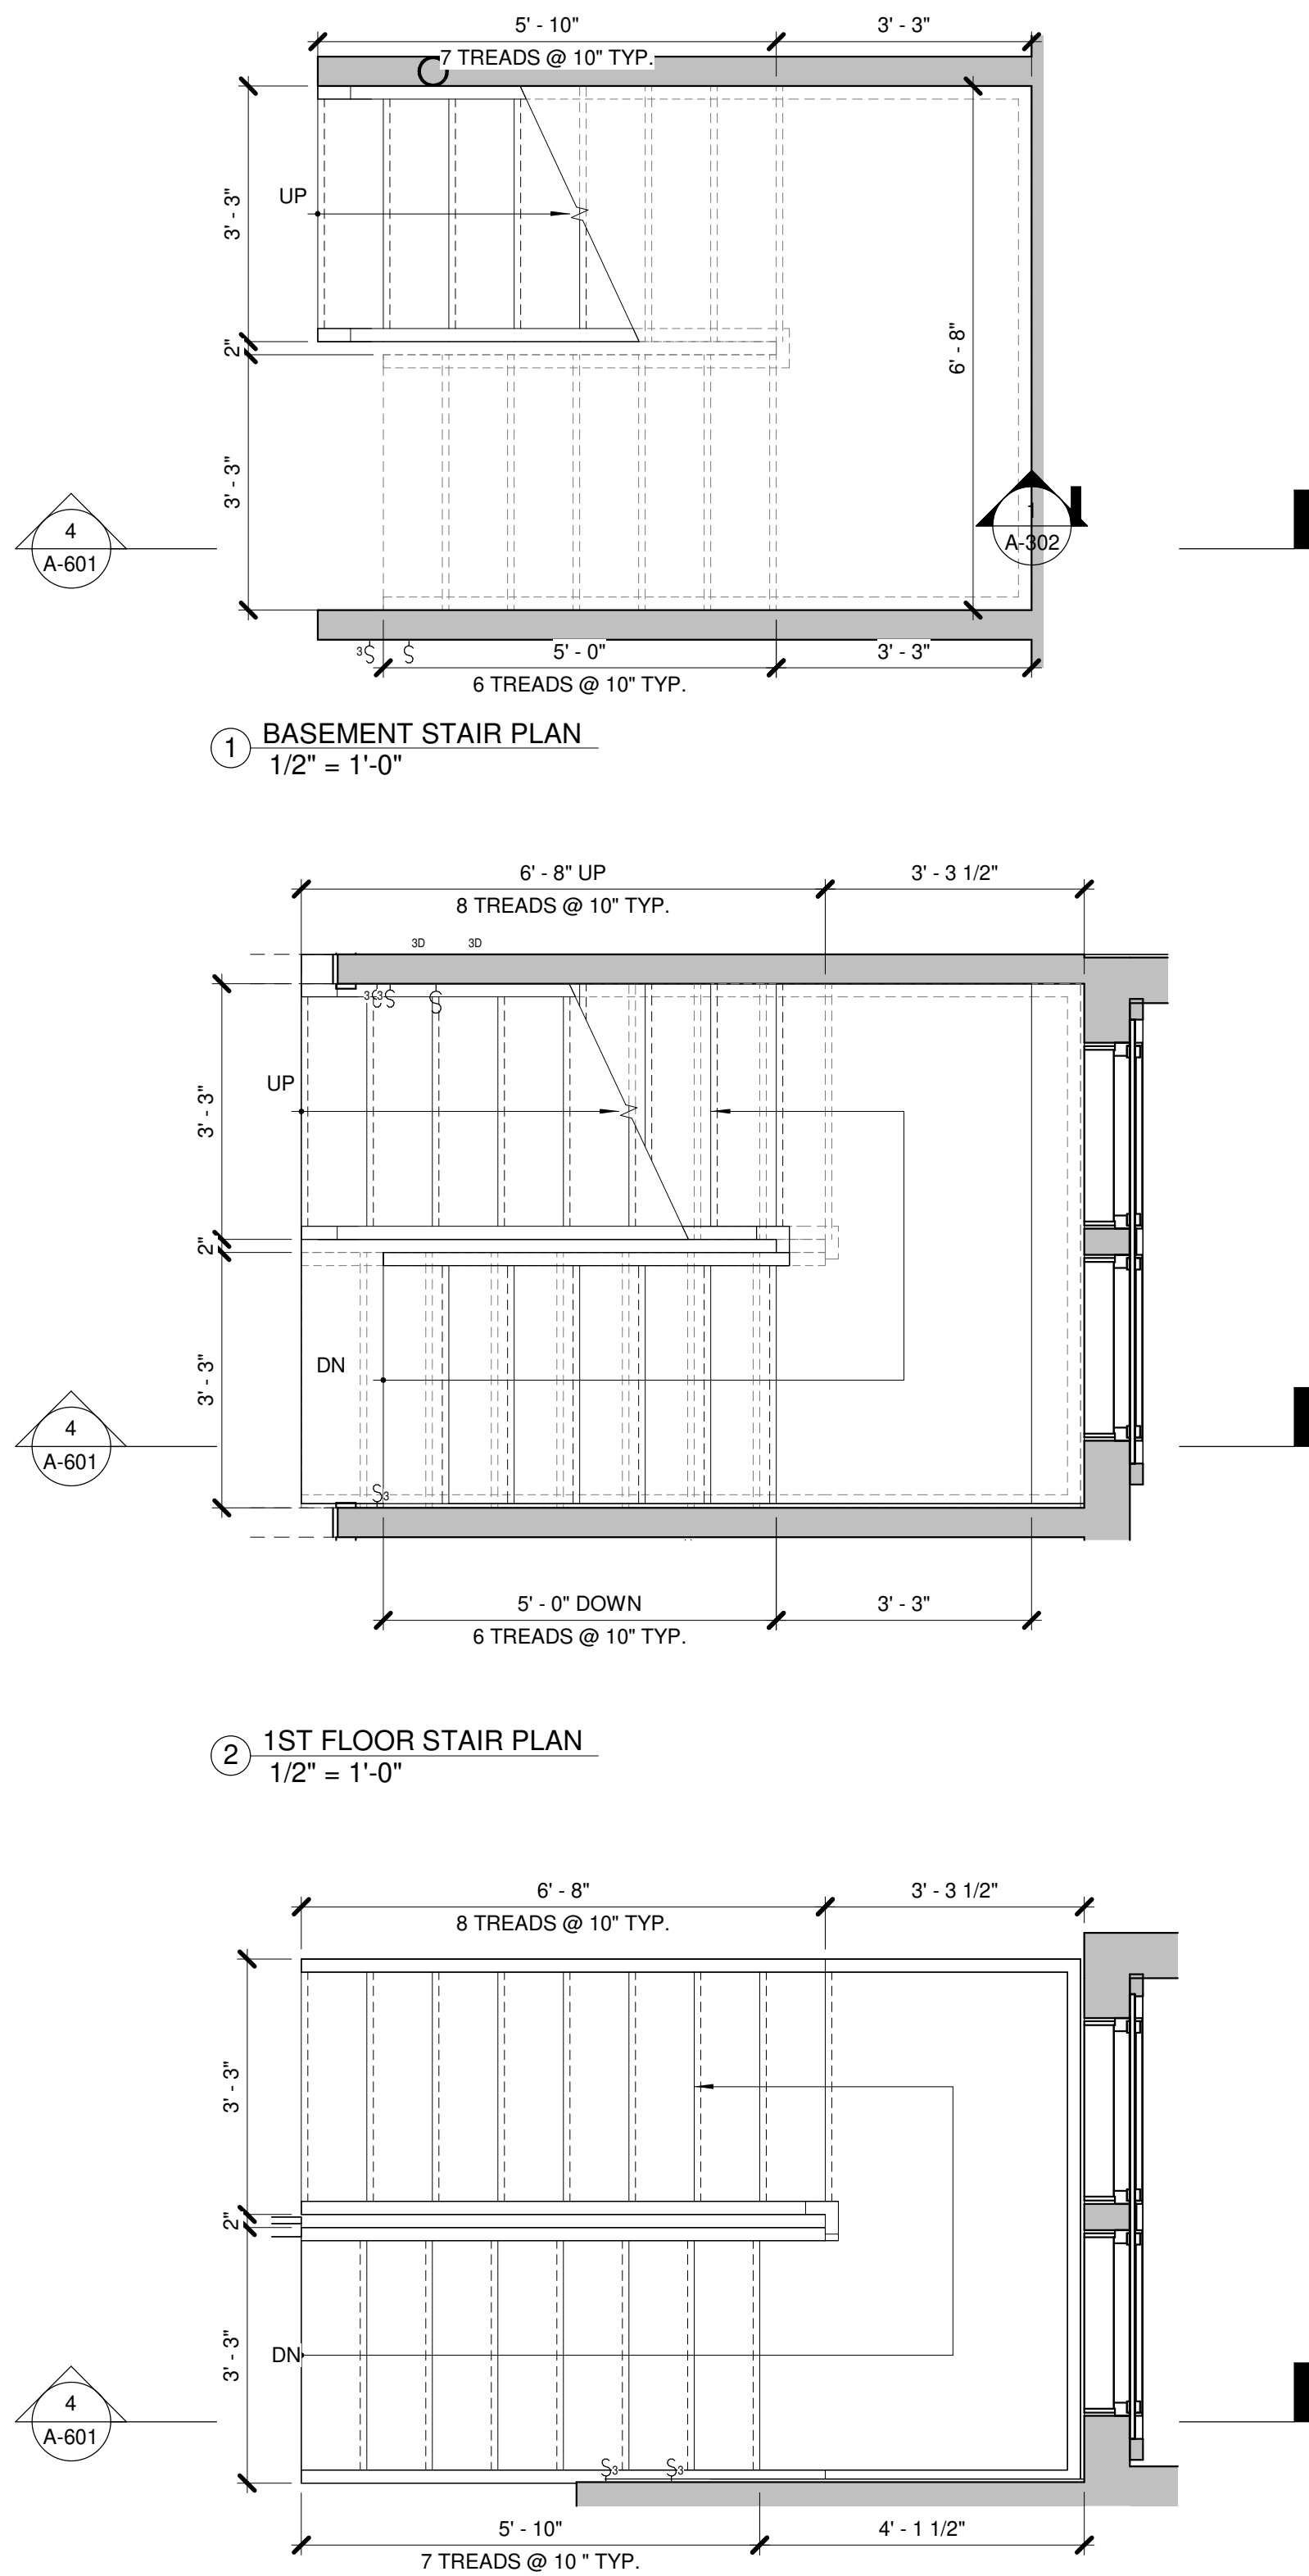

GENERAL STAIR NOTES:

1. STAIRS WITH FOUR OR MORE RISERS SHALL HAVE RAILINGS ON ALL OPEN SIDES.
2. THE GREATEST RISER HEIGHT WITHIN ANY FLIGHT OF STAIRS SHALL NOT EXCEED THE SMALLEST BY MORE THAN 3/8".
3. THERE SHALL BE A FLOOR OR LANDING AT THE TOP AND BOTTOM OF EACH STAIRWAY. THE SIZE OF THE LANDING SHALL NOT BE LESS THAN THE STAIRWAY OR DOOR SERVED. EVERY LANDING SHALL HAVE A MINIMUM DIMENSION OF 36" MEASURED IN THE DIRECTION OF TRAVEL.
4. OPEN RISERS ARE PERMITTED PROVIDED THAT THE OPENING BETWEEN TREADS DOES NOT PERMIT THE PASSAGE OF A 4" DIAMETER SPHERE.
5. THE TRIANGULAR OPENING FORMED BY RISER TREAD AND BOTTOM RAIL SHALL NOT PERMIT THE PASSAGE OF A 6" DIAMETER SPHERE.
6. STAIRWAYS SHALL NOT BE LESS THAN 36" IN CLEAR WIDTH AT ALL POINTS ABOVE PERMITTED HANDRAIL HEIGHT. HANDRAILS SHALL NOT PROJECT MORE THAN 4 1/2" ON EITHER SIDE OF STAIRWAY.

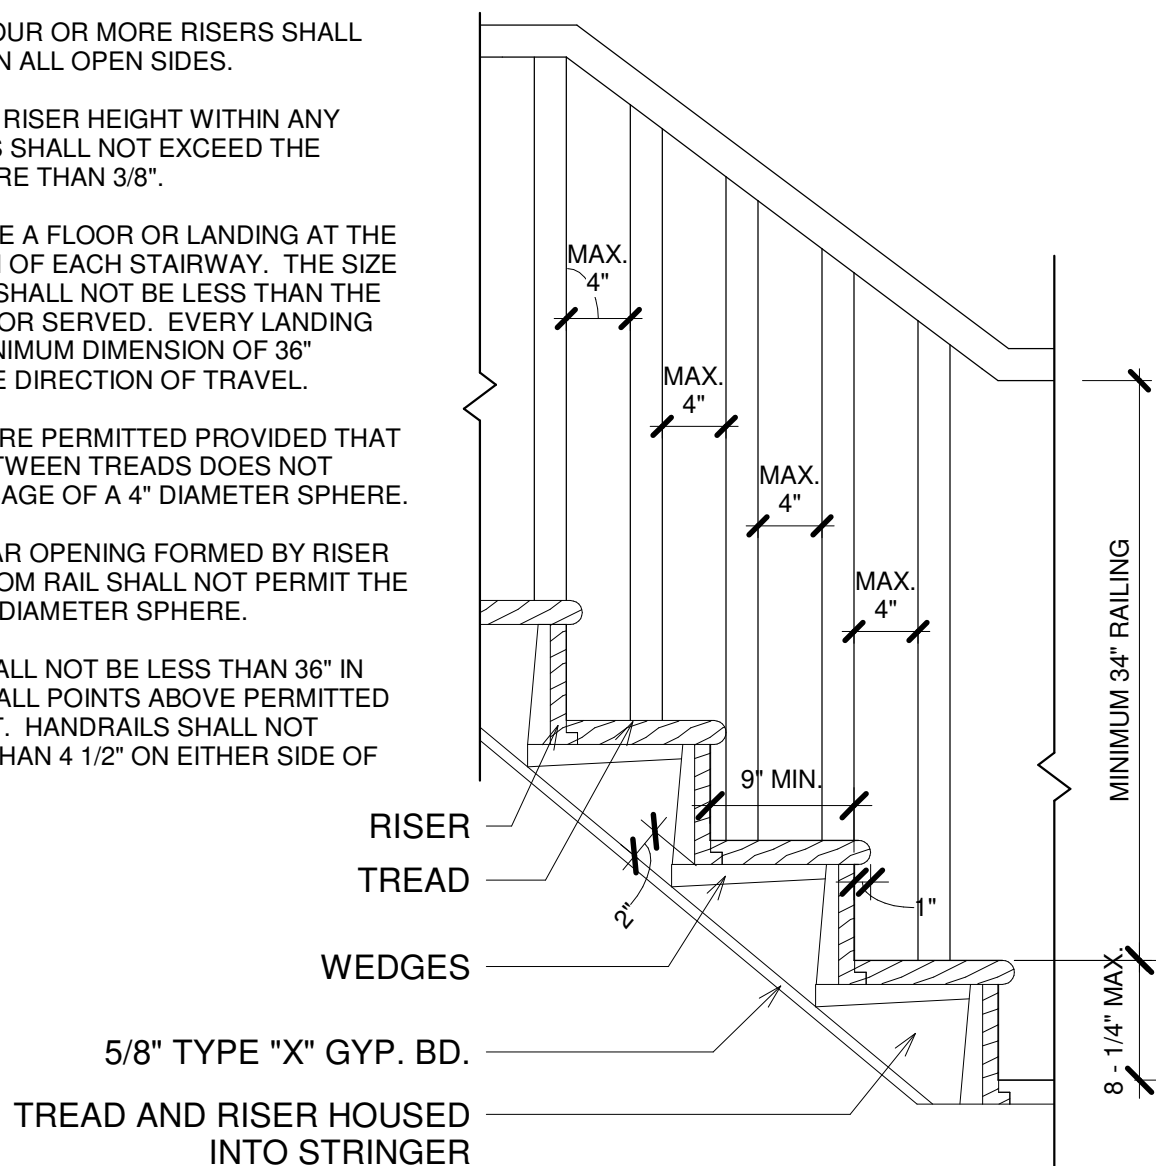

CLOSED RISERS WITH SAWTOOTH STRINGER
VERTICAL WOOD RAILING


STAIR & RAILING DETAILS
1" = 1'-0"

SECTION THRU STAIRS
1/2" = 1'-0"

2ND FLOOR STAIR PLAN
1/2" = 1'-0"

1ST FLOOR STAIR PLAN
1/2" = 1'-0"

BASEMENT STAIR PLAN
1/2" = 1'-0"

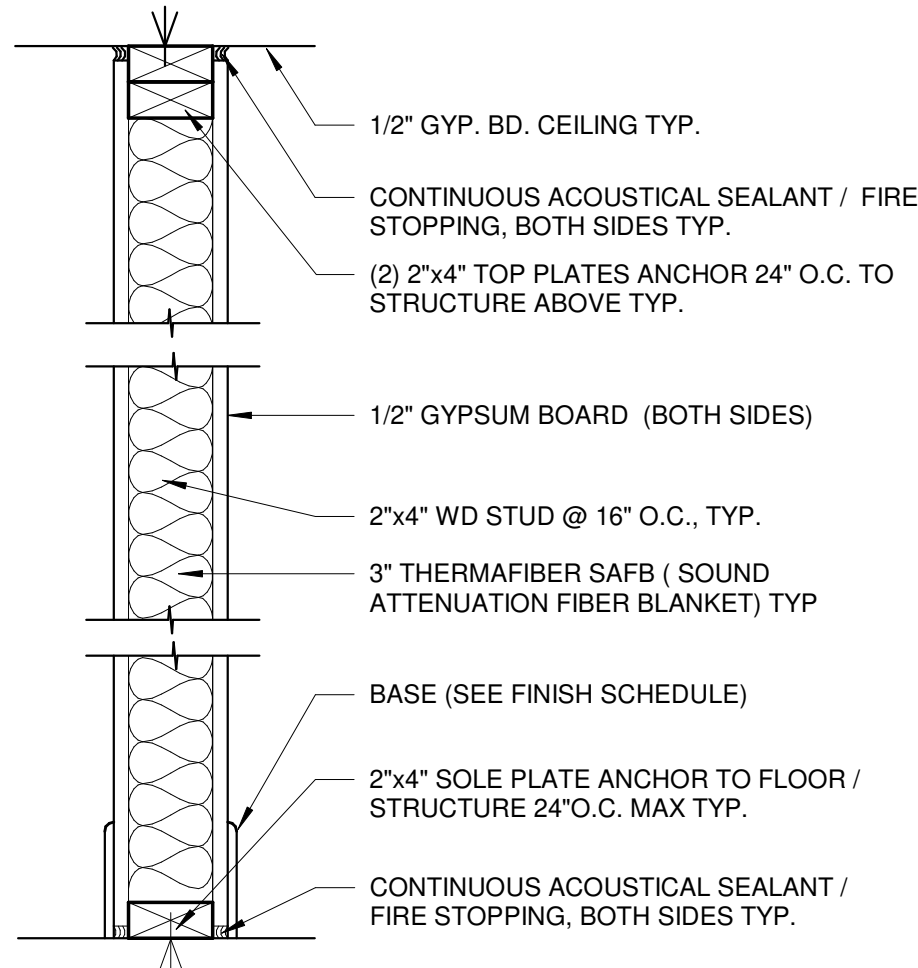


1 PARTITION TYPE 1
SCALE: 1 1/2" = 1'-0"
STANDARD NON-LOAD BEARING STUD PARTITION


1A PARTITION TYPE 1A (UL DES. U305)
SIMILAR TO TYPE 1 - W/ 1/2" CEMENTIOUS BOARD BOTH SIDES. PROVIDE FULL HEIGHT WATERPROOFING MEMBRANE IN SHOWER AREA, NO EXCEPTIONS. PROVIDE FULL HEIGHT WATERPROOFING MEMBRANE IN SHOWER AREA, NO EXCEPTIONS

1B PARTITION TYPE 1B
SIMILAR TO TYPE 1 - W/ 1/2" CEMENTIOUS BOARD 1 SIDE, 1/2" GYP OTHER SIDE. PROVIDE FULL HEIGHT WATERPROOFING MEMBRANE IN SHOWER AREA, NO EXCEPTIONS


1 PARTITION TYPE 1
1 1/2" = 1'-0"

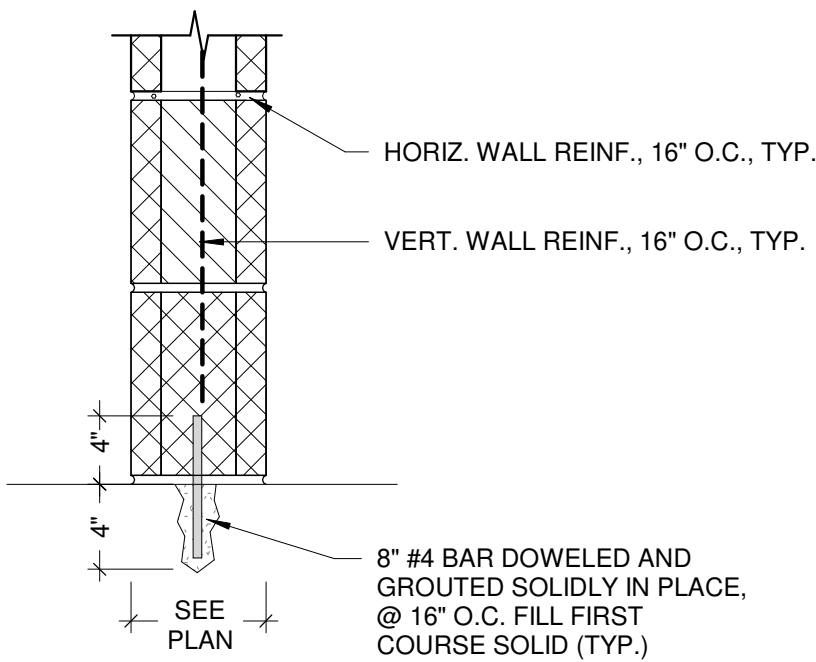

4 TYP WALL ANCHORING DETAIL
1 1/2" = 1'-0"

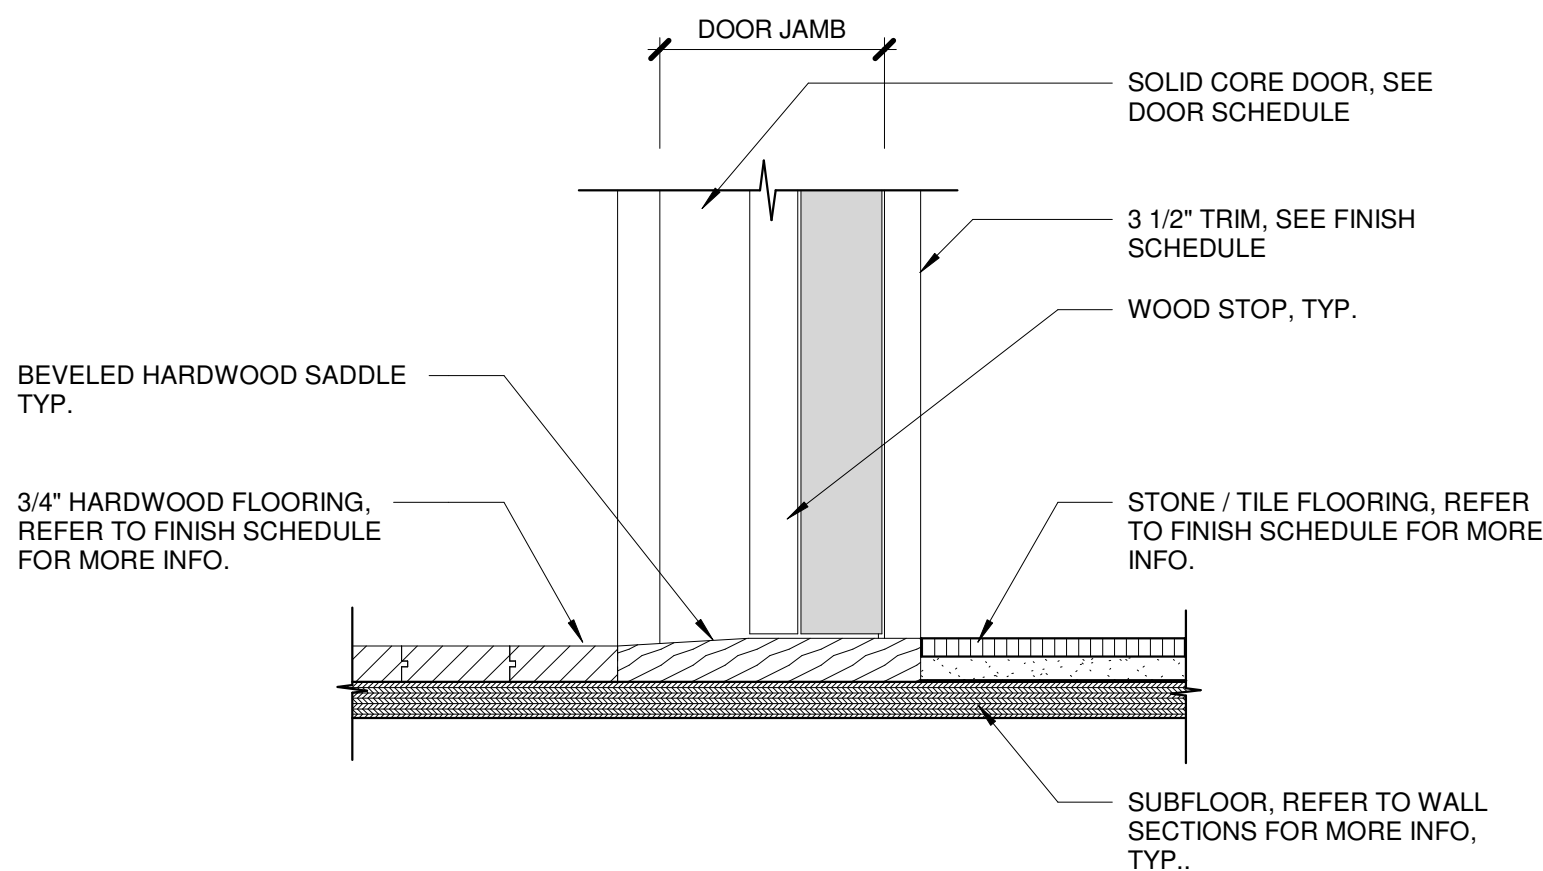


6 THRESHOLD 03 - WOOD TO STONE/TILE
3" = 1'-0"

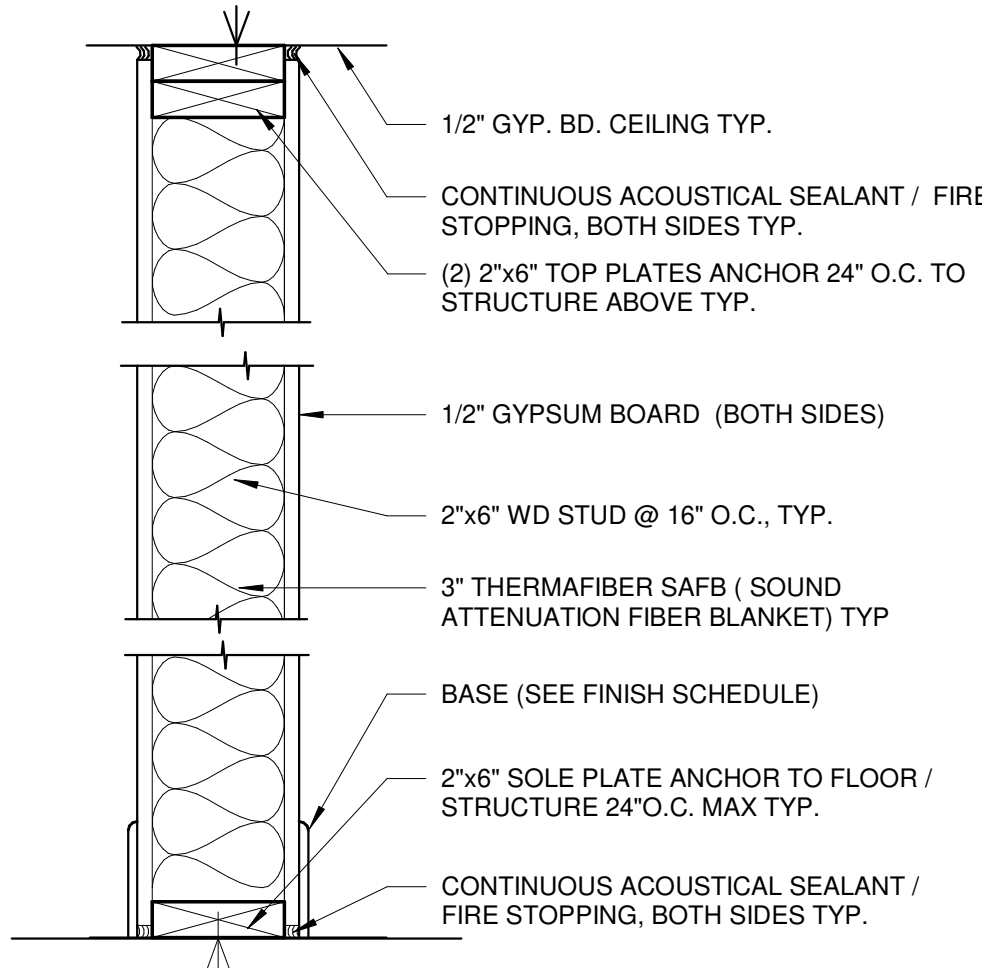


2 PARTITION TYPE 2
SCALE: 1 1/2" = 1'-0"
STANDARD NON-LOAD BEARING. PROVIDE FULL HEIGHT WATERPROOFING MEMBRANE IN SHOWER AREA, NO EXCEPTIONS.

2A PARTITION TYPE 2A
STANDARD NON-LOAD BEARING STUD PARTITION W/ 5/8" TYP 'X' GYP BD AT GARAGE


2 PARTITION TYPE 2
1 1/2" = 1'-0"

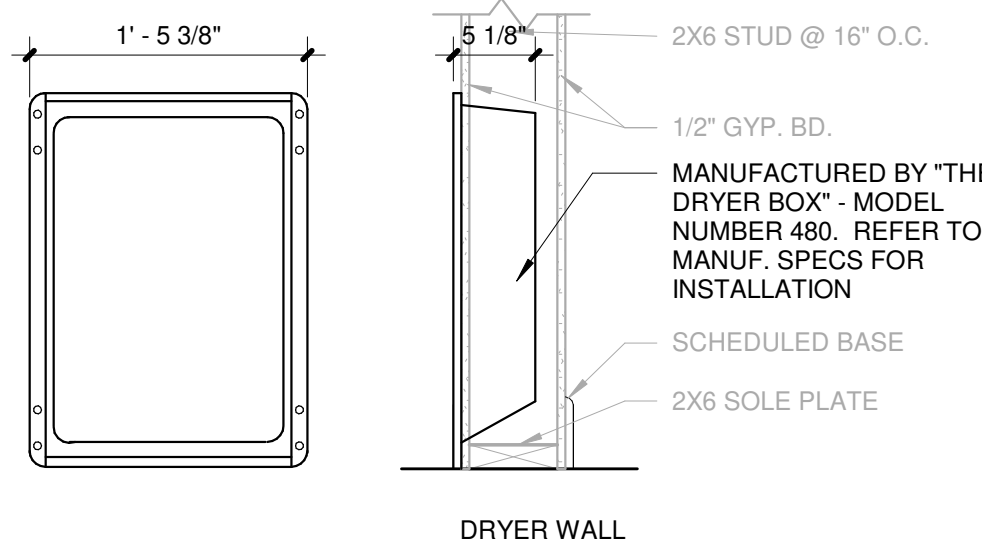

5 DRYER BOX DETAIL
1" = 1'-0"

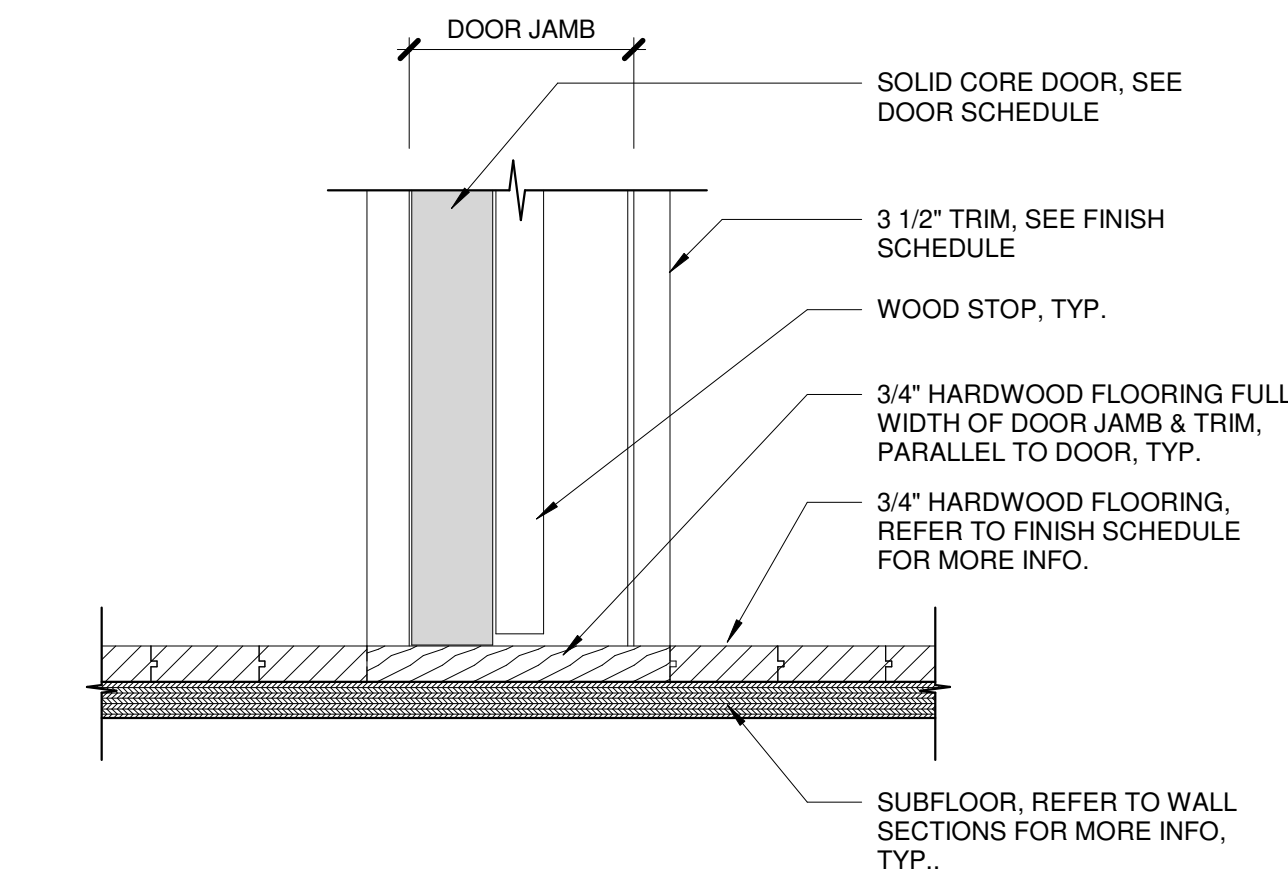


7 THRESHOLD 02 - WOOD TO WOOD
3" = 1'-0"

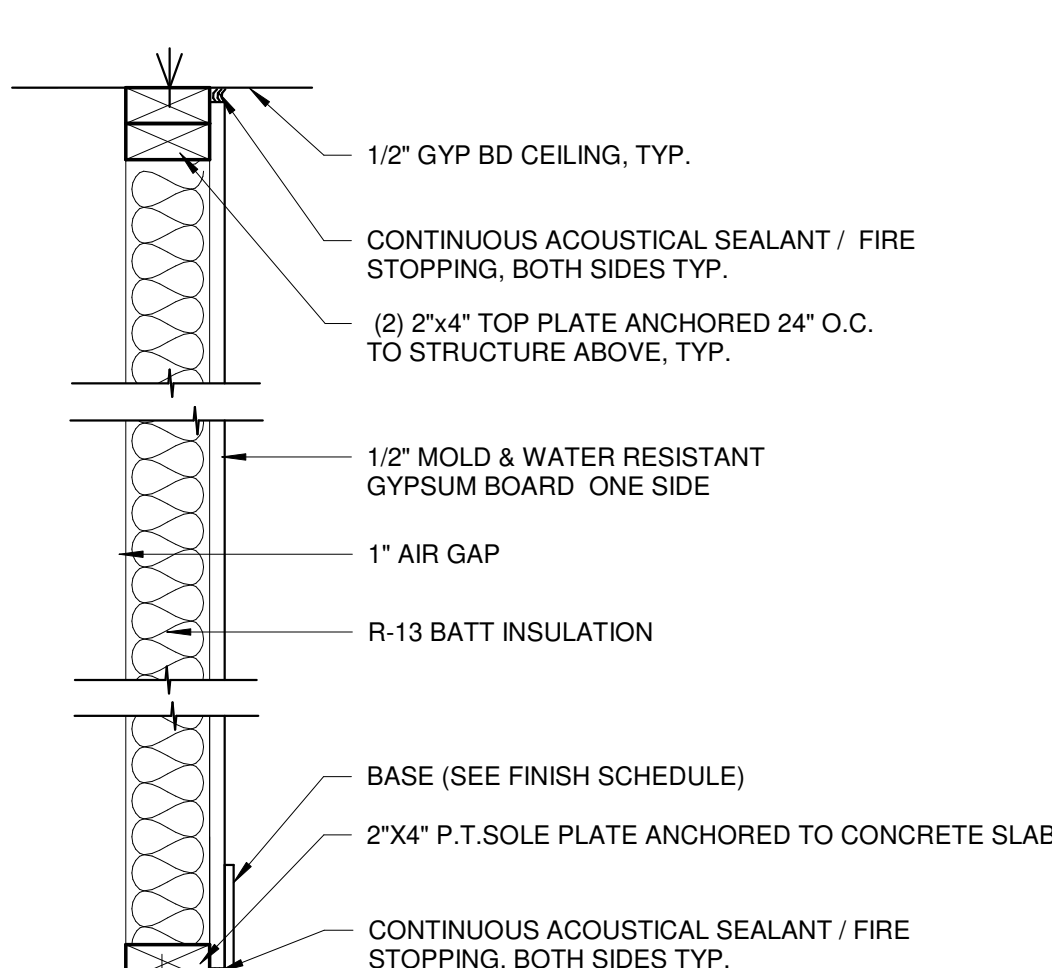


4 PARTITION TYPE 4
SCALE: 1 1/2" = 1'-0"
STANDARD NON-LOAD BEARING, NON-RATED STUD PARTITION, W/ 1/2" GYP ON ONE SIDE.

4A PARTITION TYPE 4A
STANDARD NON-LOAD BEARING, NON-RATED LOW HEIGHT STUD PARTITION, W/ 1/2" CEMENTIOUS BOARD ONE SIDE.


3 PARTITION TYPE 4
1 1/2" = 1'-0"

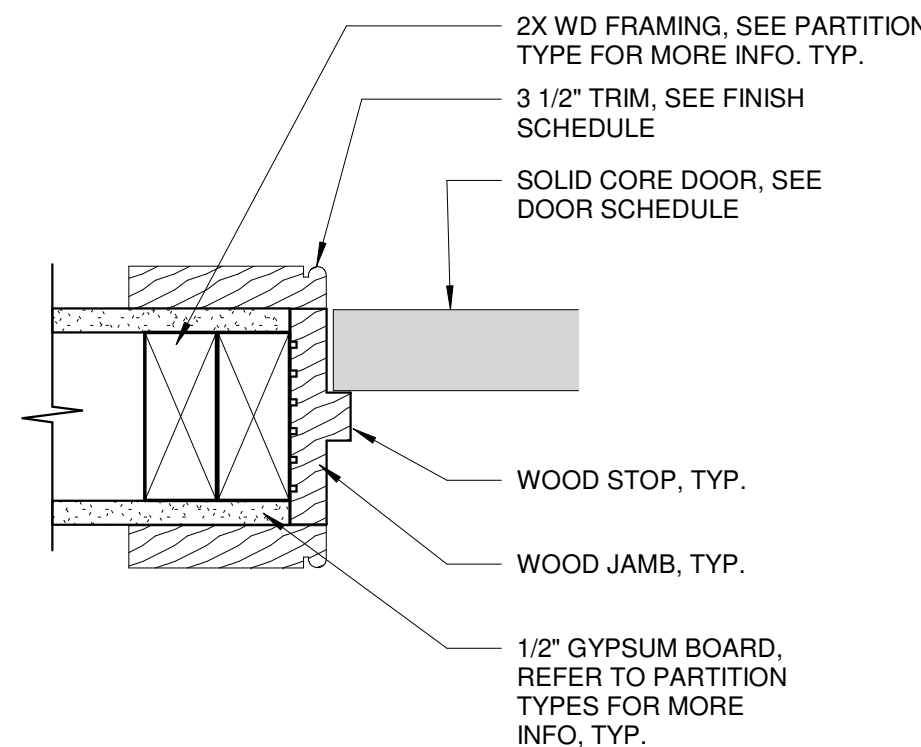

8 J-7 / H-7. TYP WOOD DOOR JAMB / HEAD
3" = 1'-0"

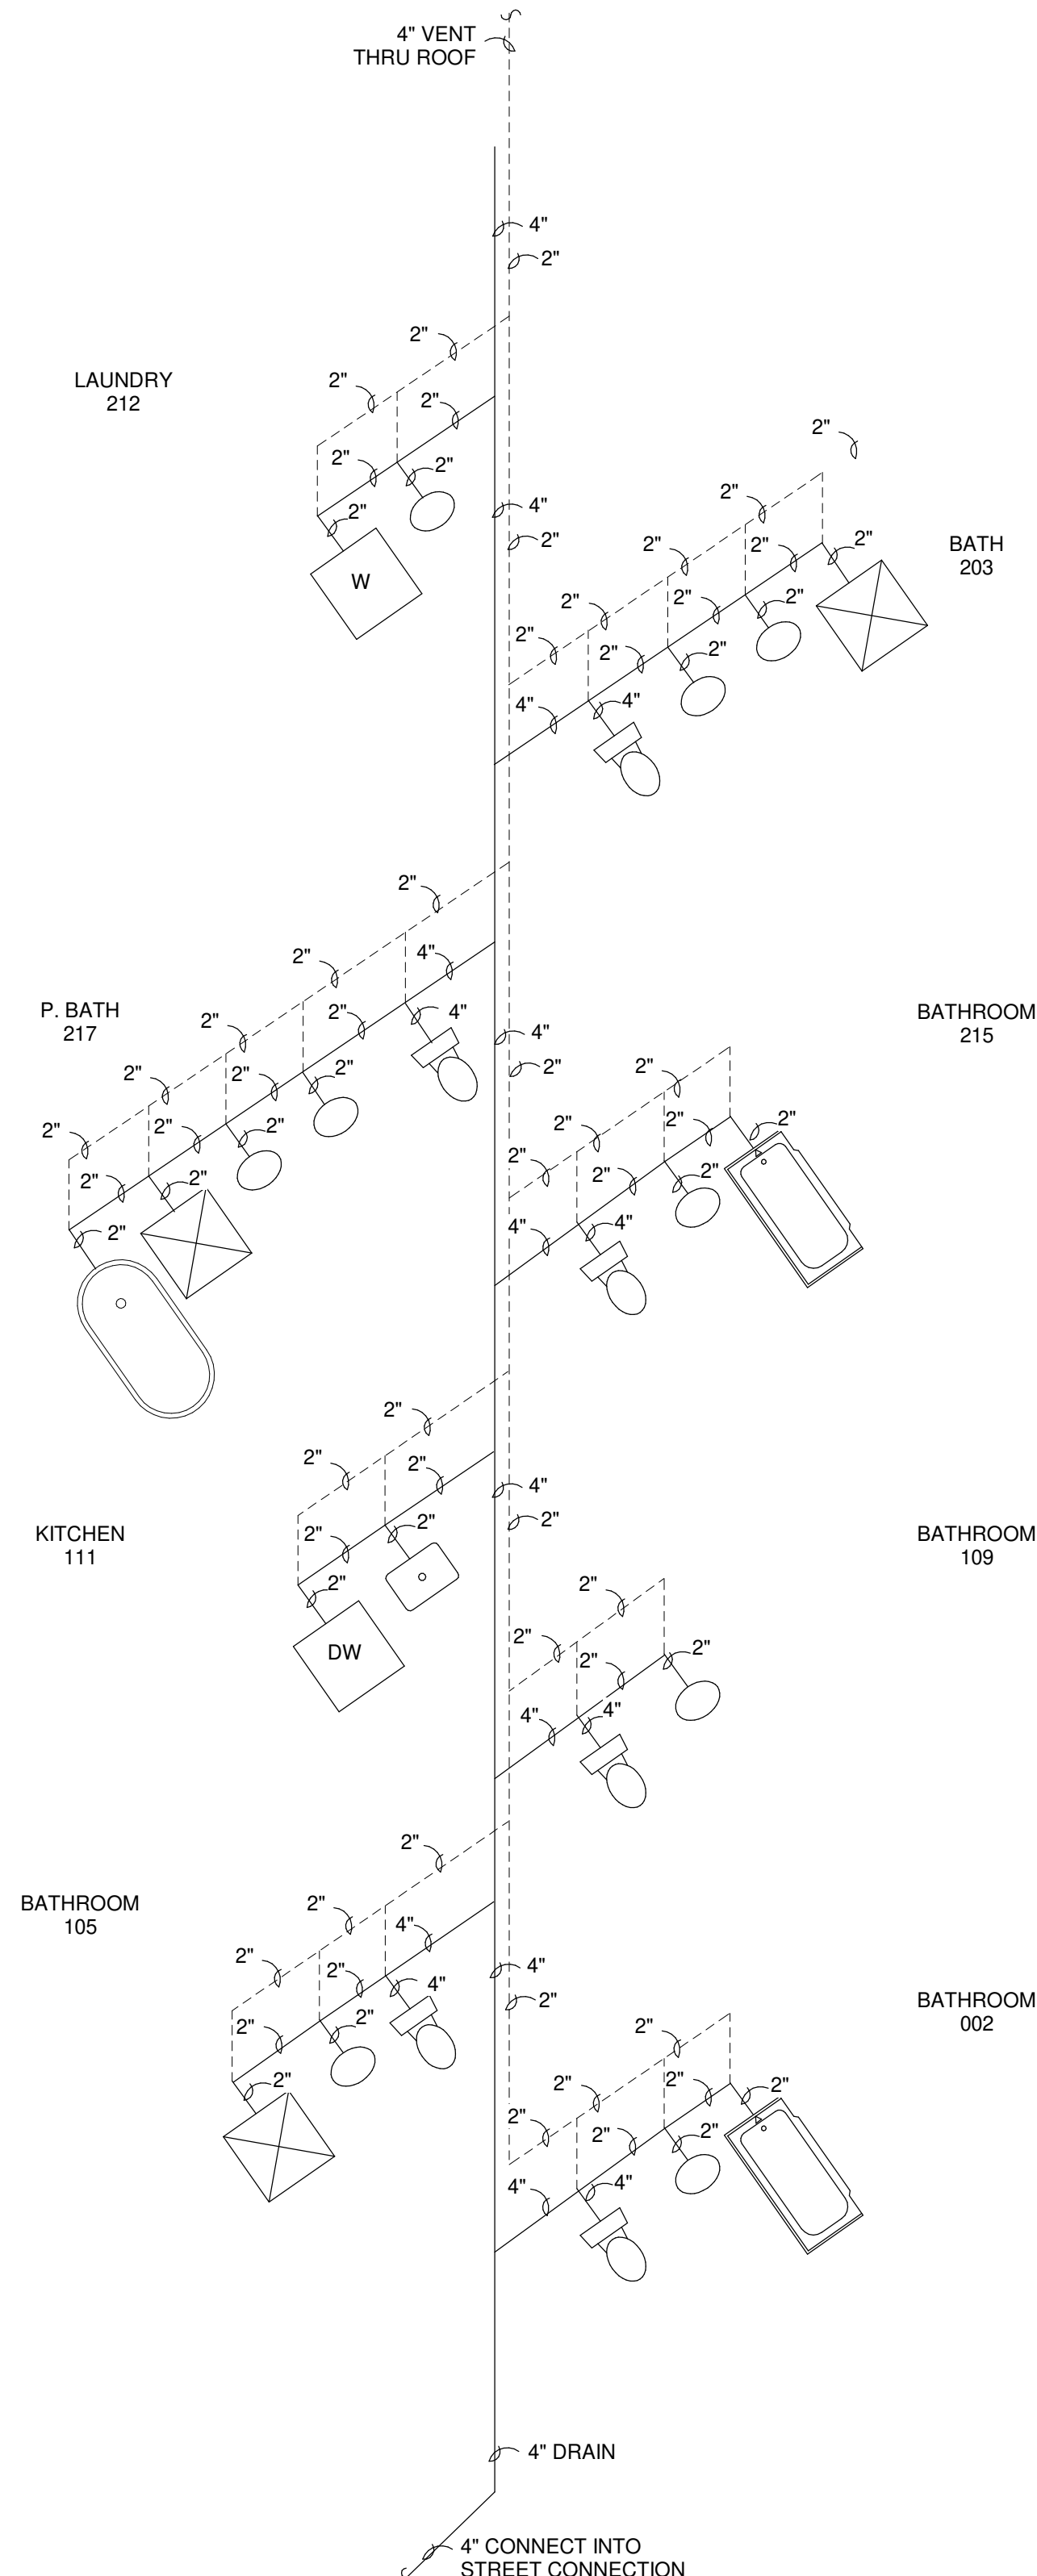

9 PLUMBING RISER DIAGRAM
3/16" = 1'-0"

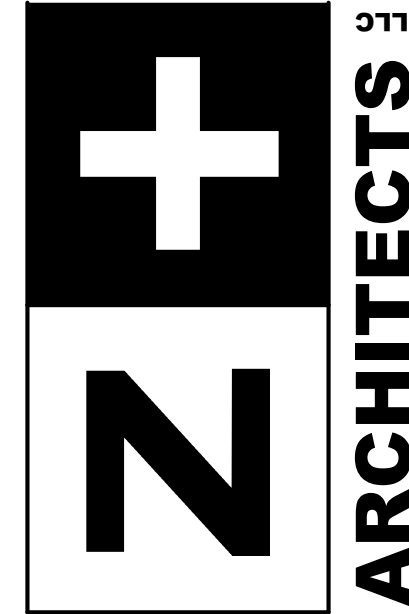

240 WEST CRESCENT AVENUE
ALLENDALE, NJ 07401
TEL: 201.785.8855
www.zplusarchitects.com

PROJECT TEAM:
CIVIL
SCHWANENEDE, HALS, & VINCE
111 LITTLETON RD #200
PARSIPPANY-TROY HILLS, NJ
201-337-0053

Michael Scro
NJ LIC# 18626

BALIWALA

10 BIRCH LANE, WALDWICK, NJ
City, State Zip

Copyright © 2019 - Z+ Architect, LLC
All dimensions and existing conditions shall be
checked by the contractor before
proceeding with the work.

REV	DATE	DESCRIPTION

SHEET TITLE:
**PARTITION TYPES &
RISER DIAGRAMS**

DESIGN
DELIVERABLE:
PERMIT SET

ISSUE DATE:
06/23/25


PROJECT #:
2508

DRAWN BY:
AR


CHECKED BY:
MS

SHEET NUMBER:


A-604

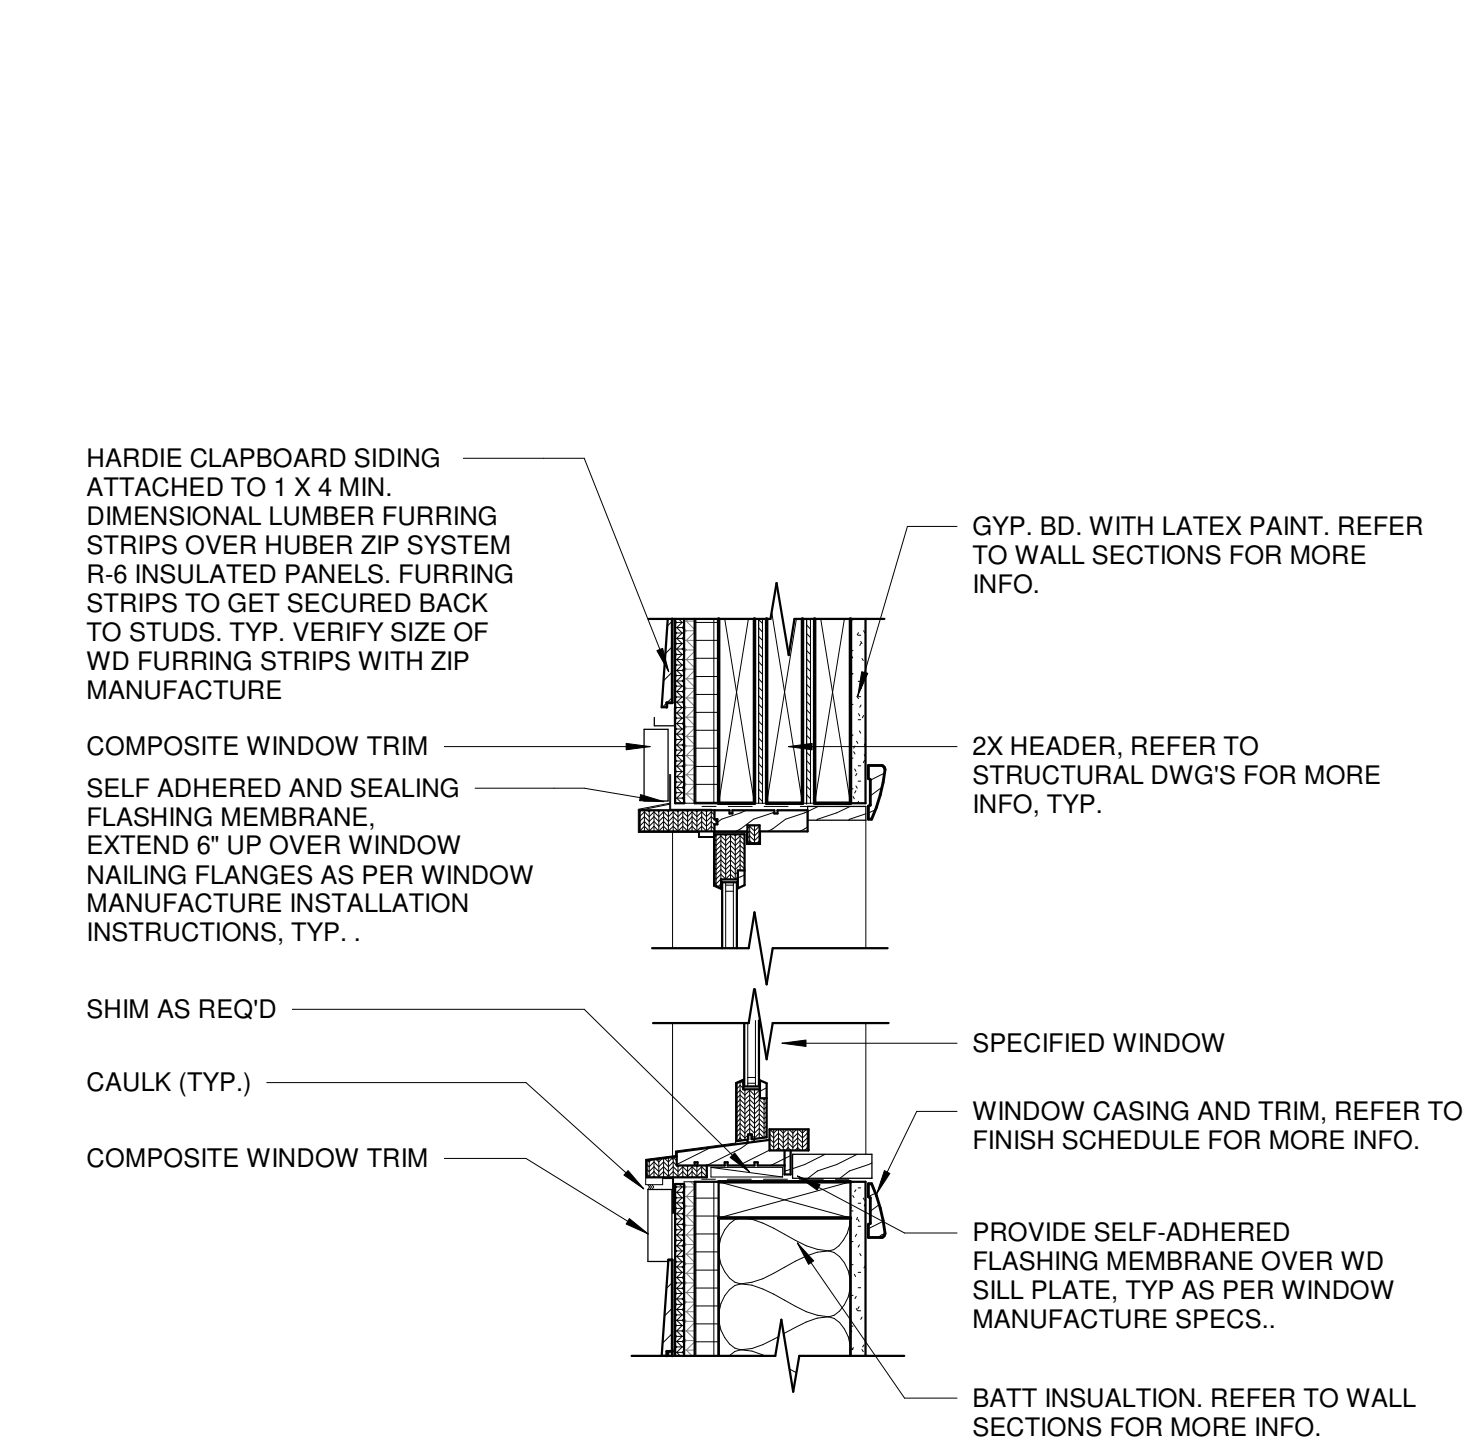


1 WINDOW HEAD & SILL DETAIL - NO STONE WITH ZIP SYSTEM
1 1/2" = 1'-0"

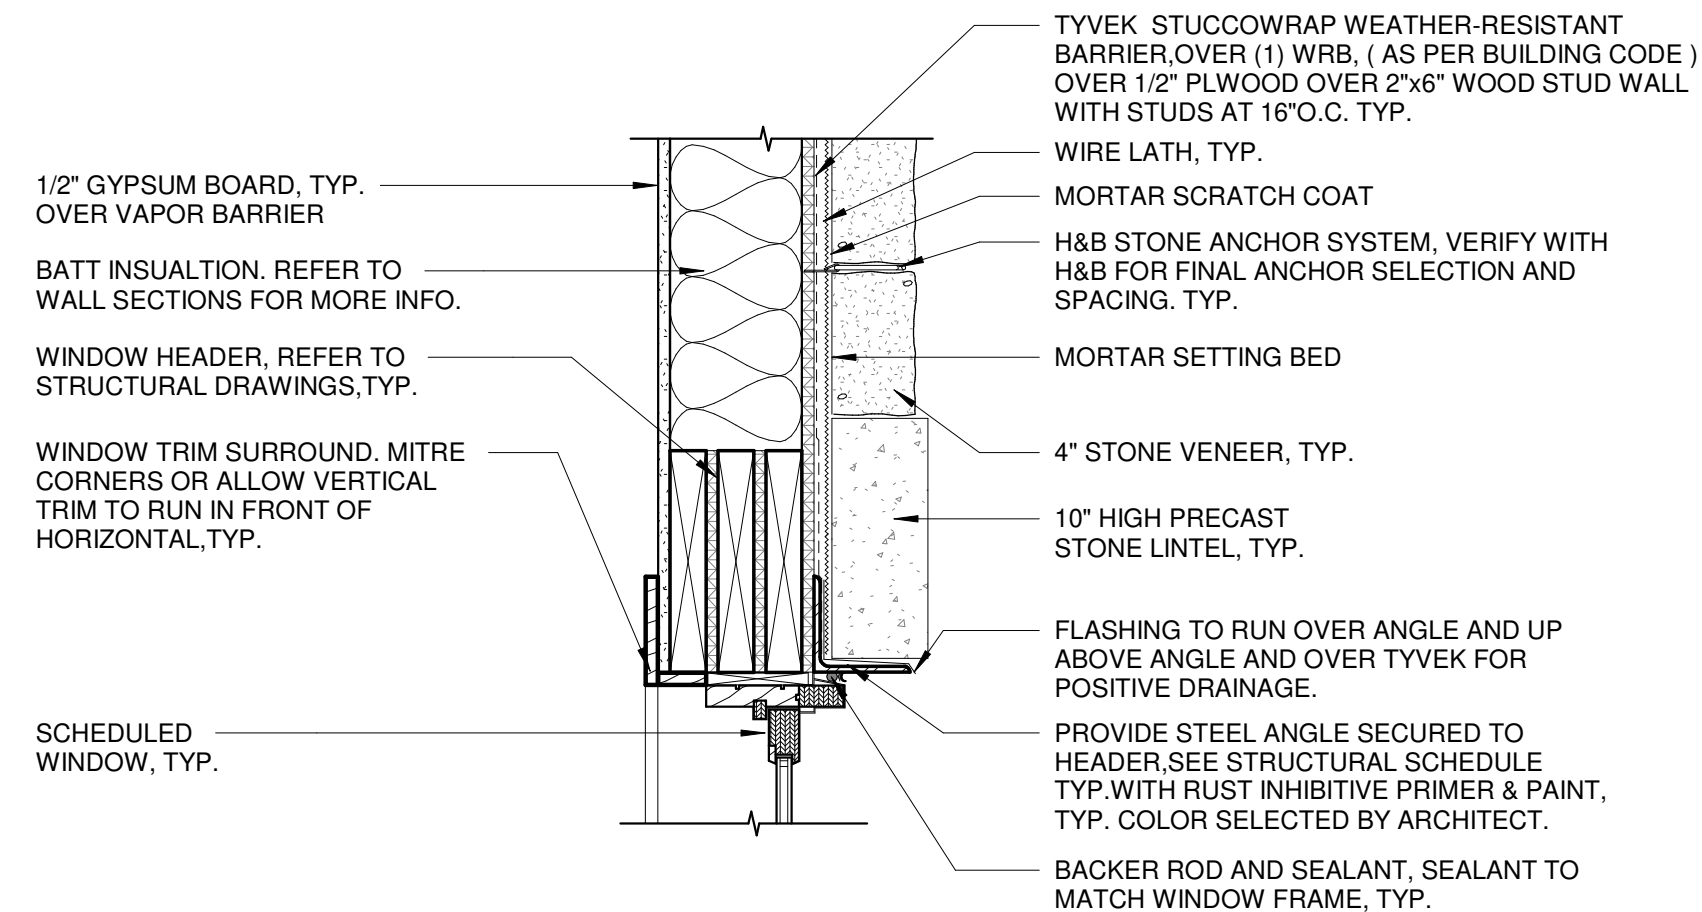


2 WINDOW HEAD - STONE DETAIL
1 1/2" = 1'-0"

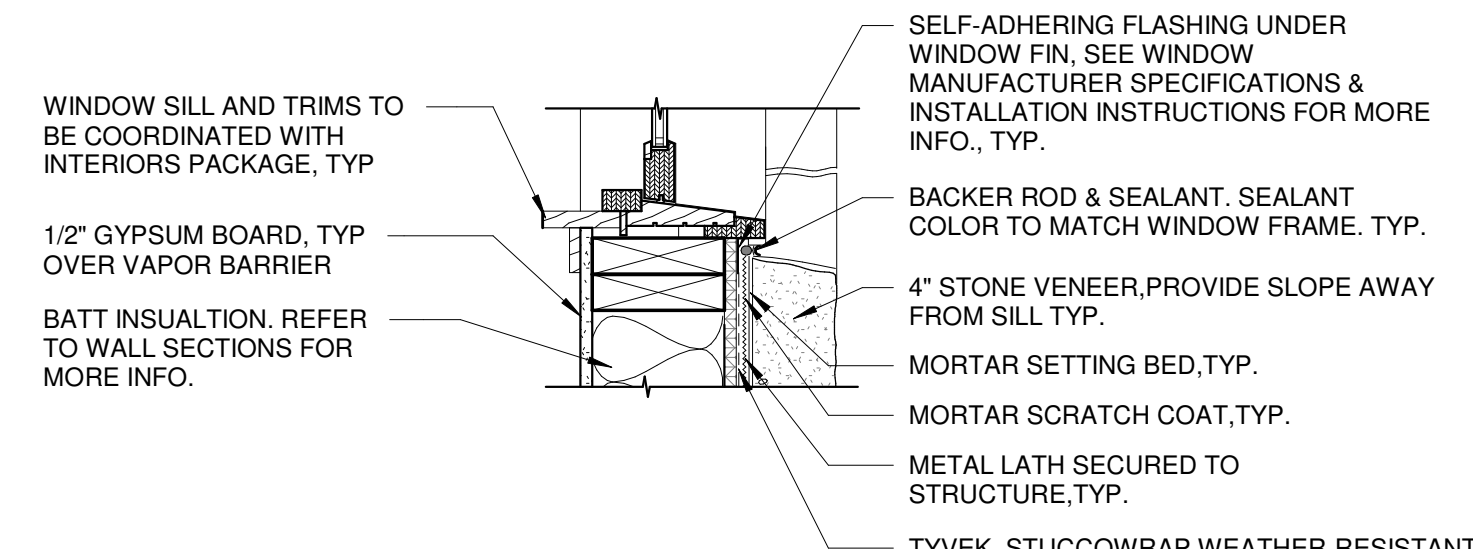


3 WINDOW SILL - STONE DETAIL
1 1/2" = 1'-0"

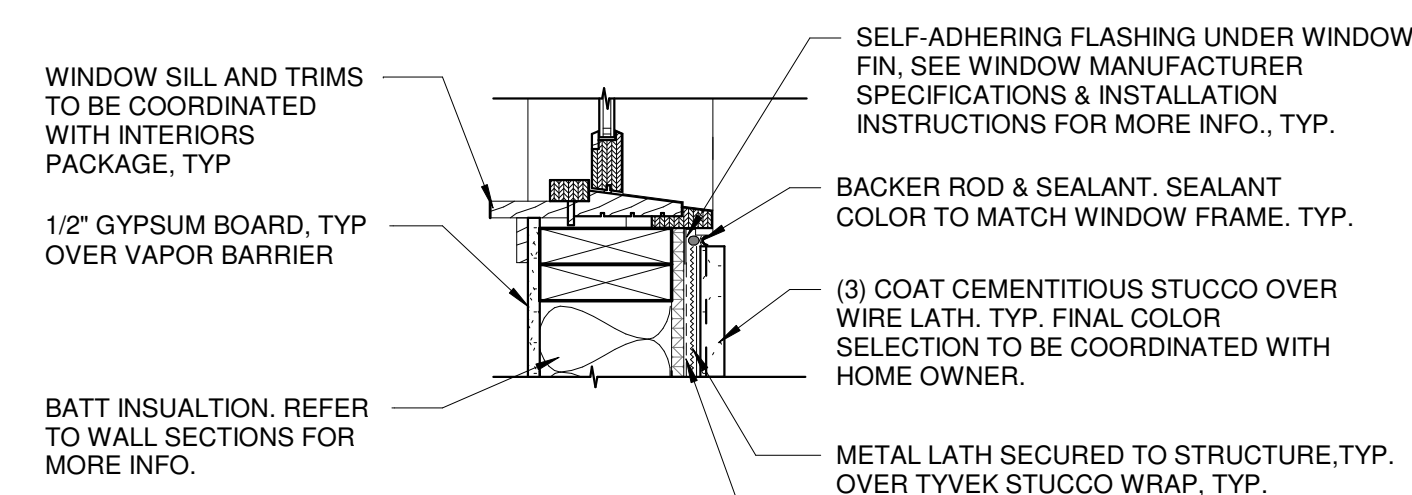


4 WINDOW SILL - STUCCO DETAIL
1 1/2" = 1'-0"

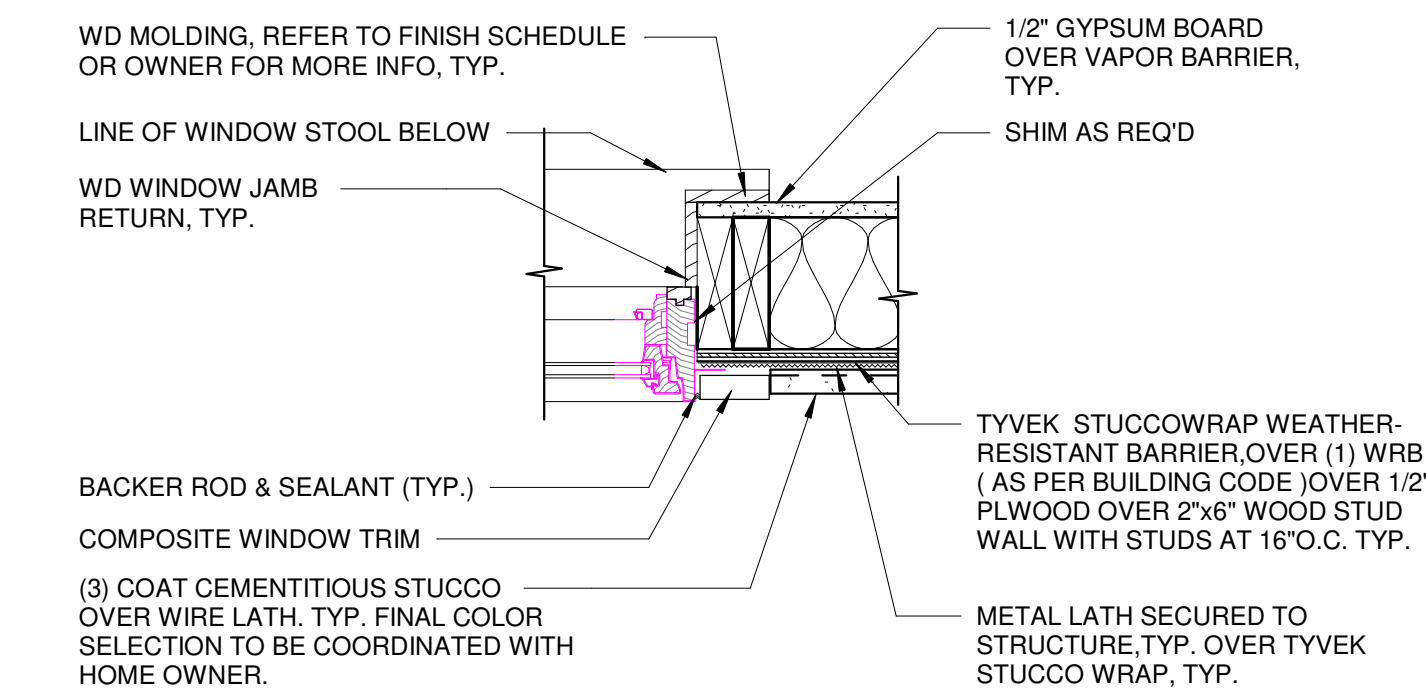


5 WINDOW JAMB STUCCO DETAIL - NO GYPSUM RETURN
1 1/2" = 1'-0"

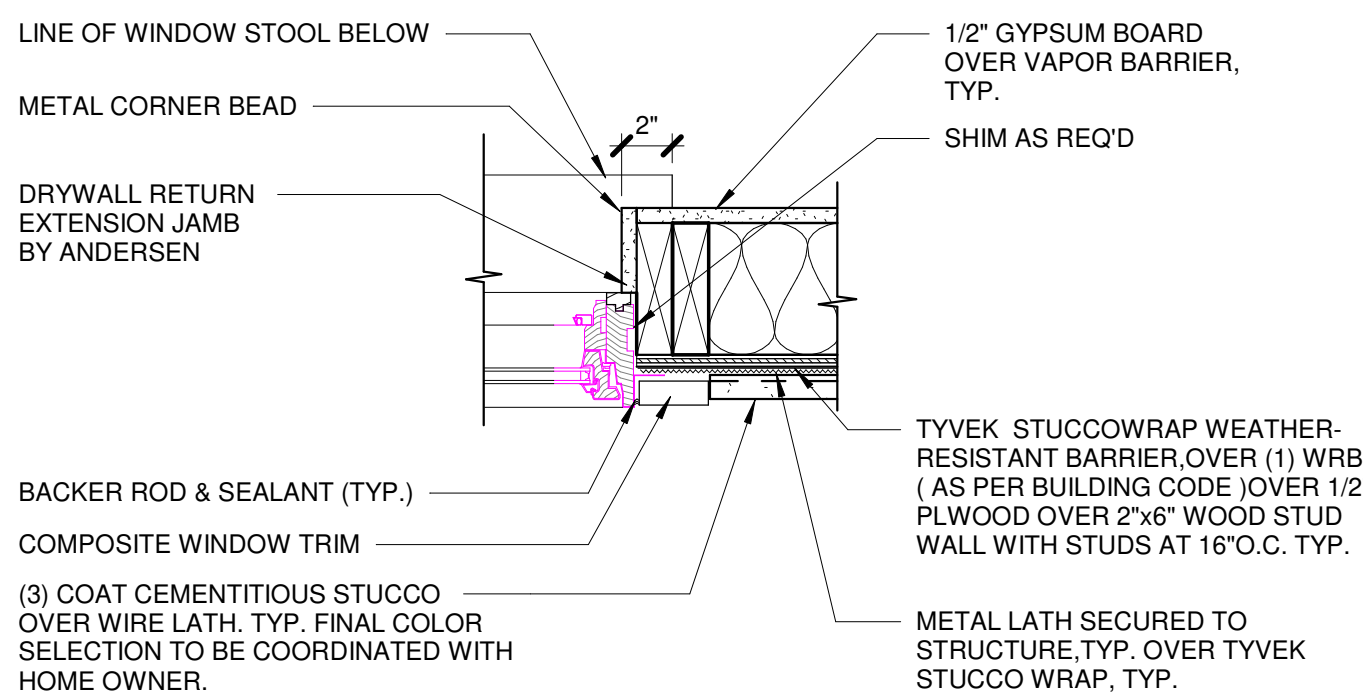

6 WINDOW JAMB STUCCO DETAIL
1 1/2" = 1'-0"


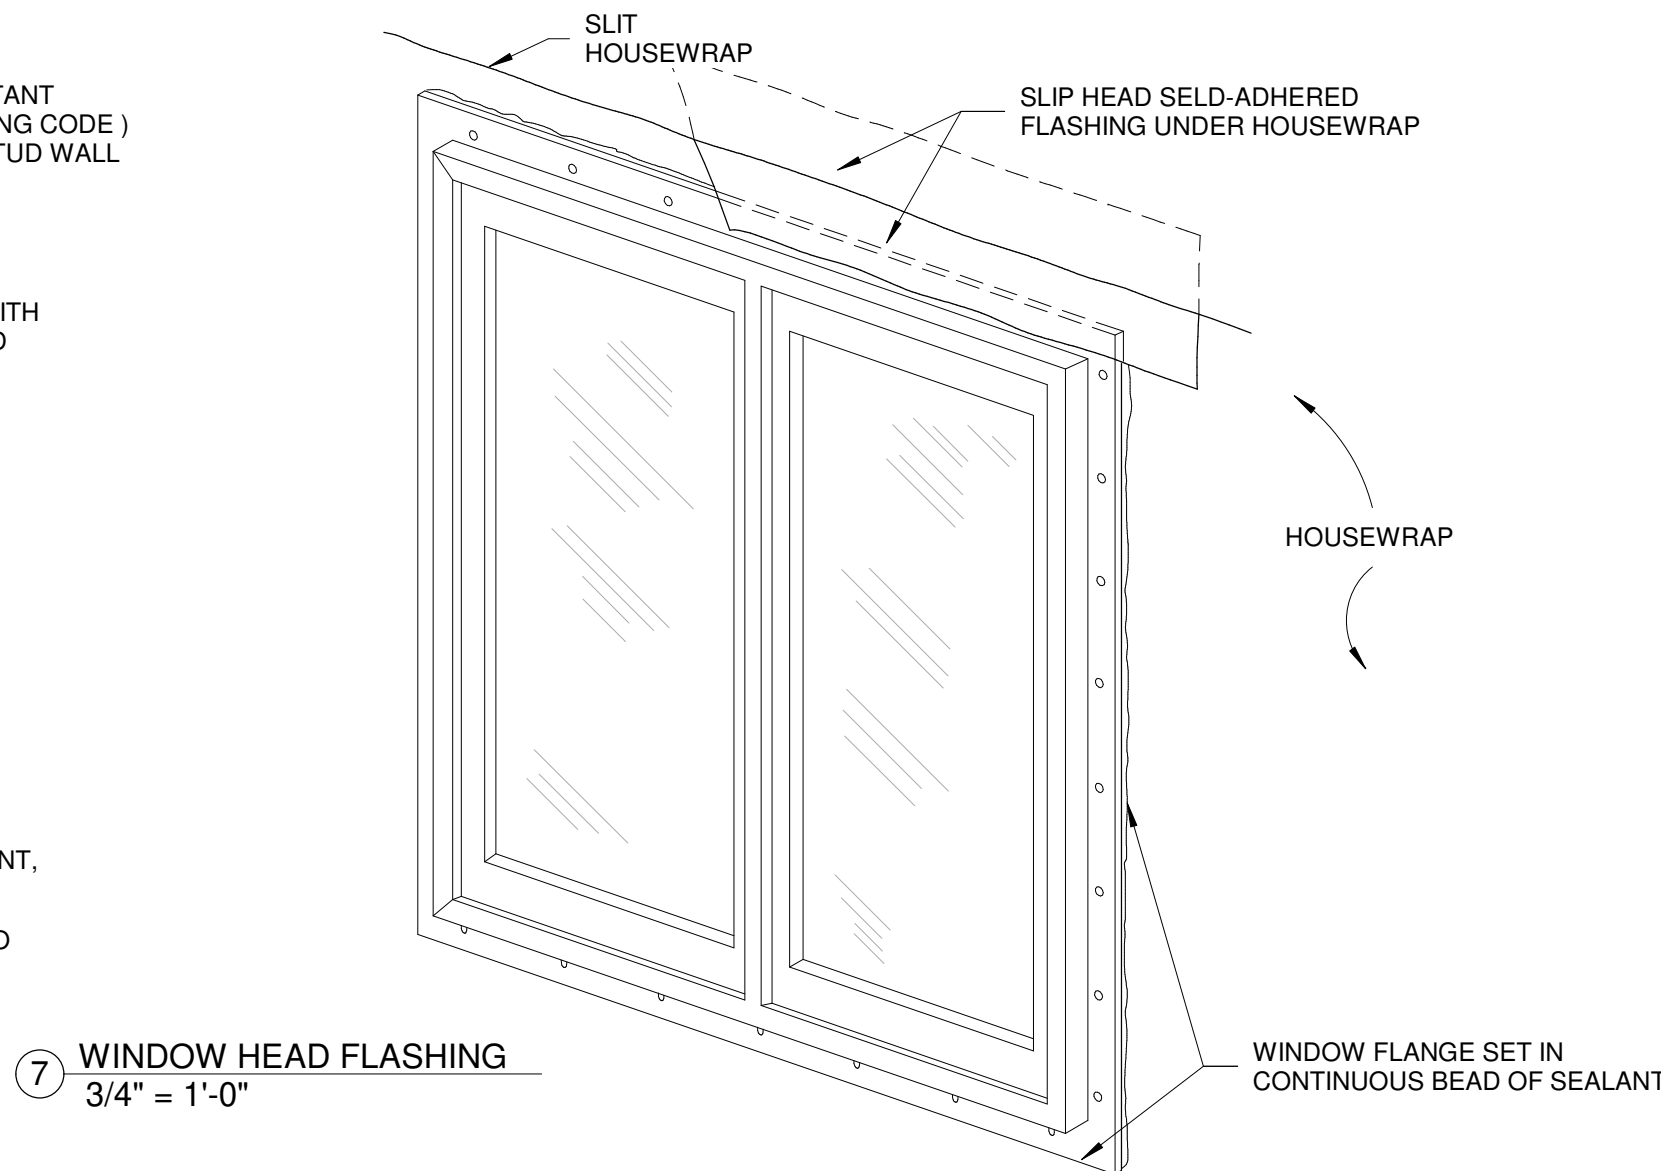


7 WINDOW HEAD FLASHING
3/4" = 1'-0"

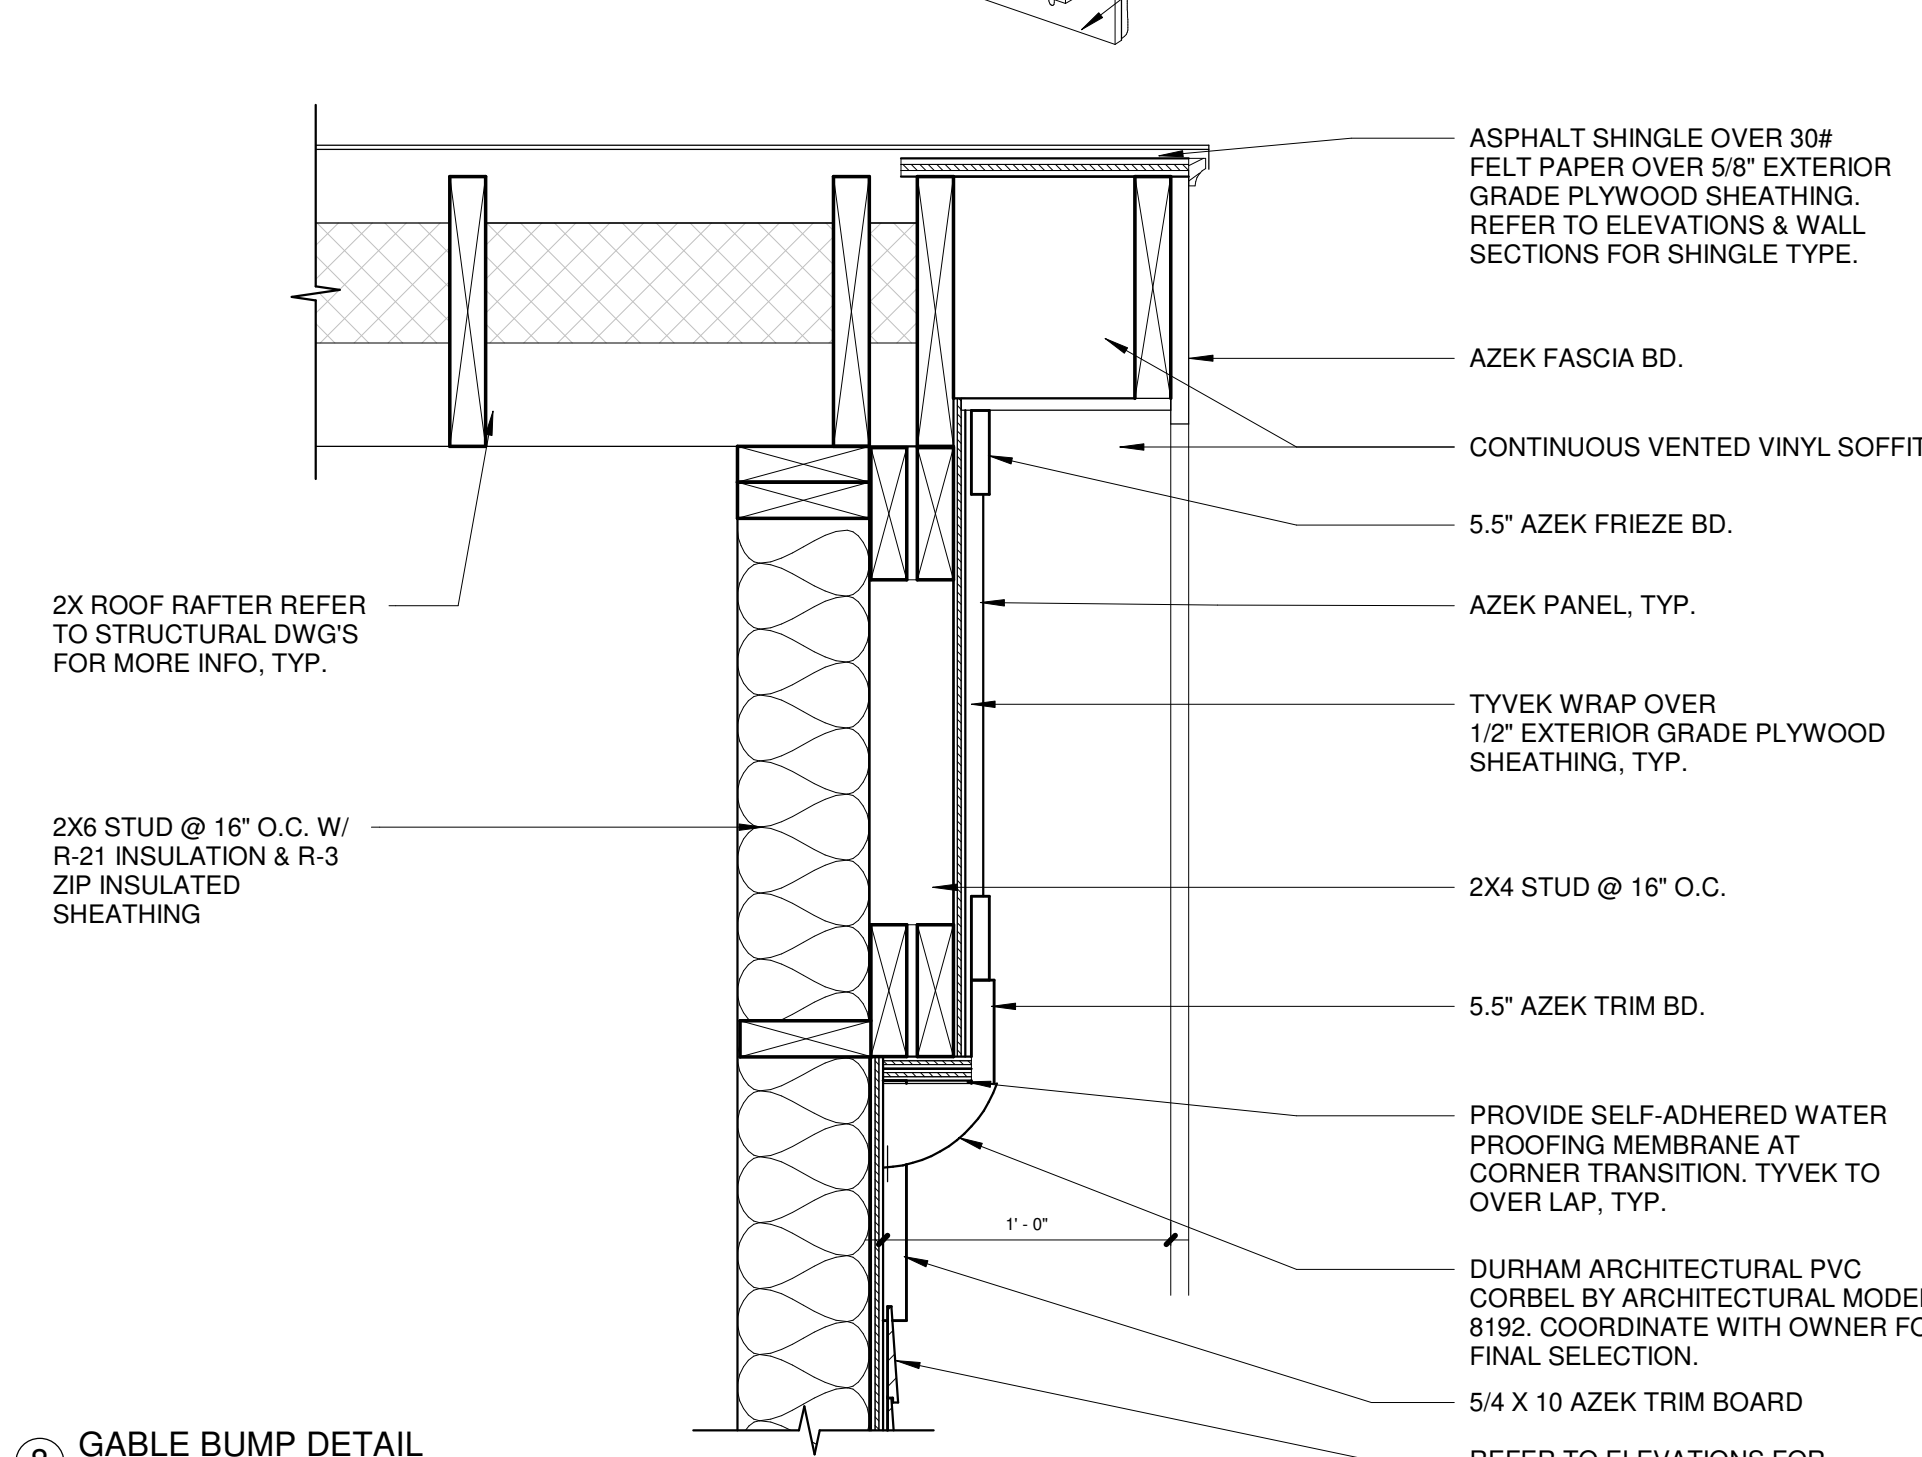


8 GABLE BUMP DETAIL
1 1/2" = 1'-0"

OUTSIDE CORNER

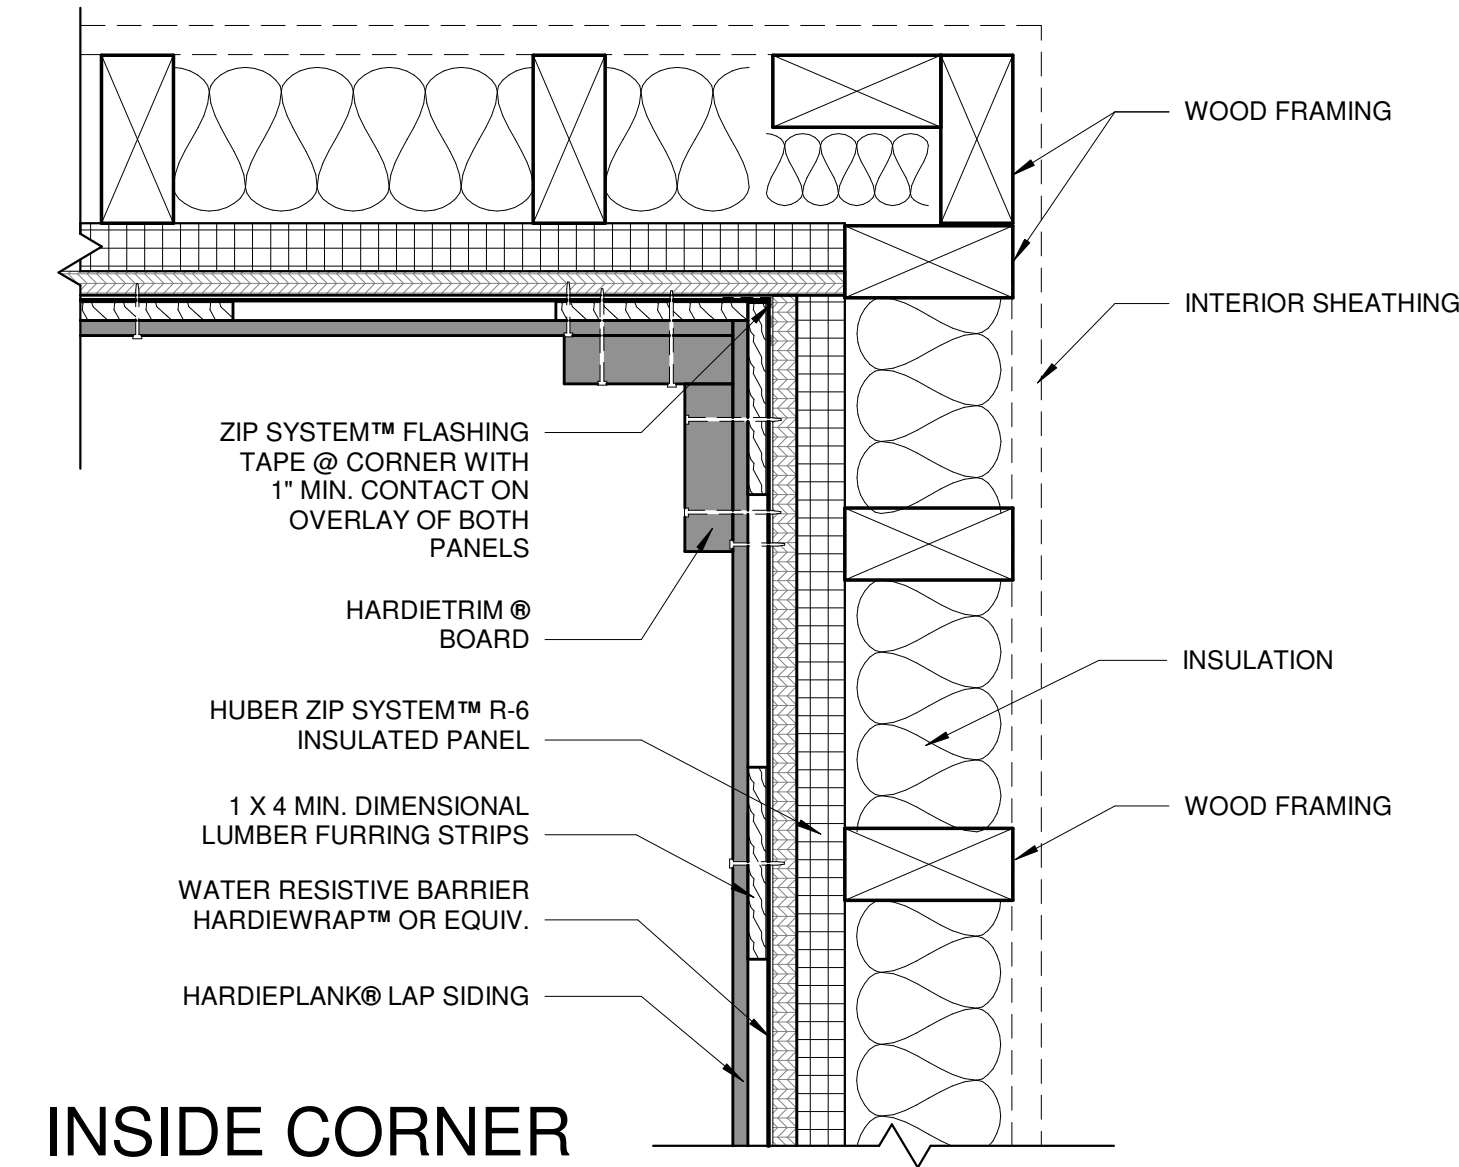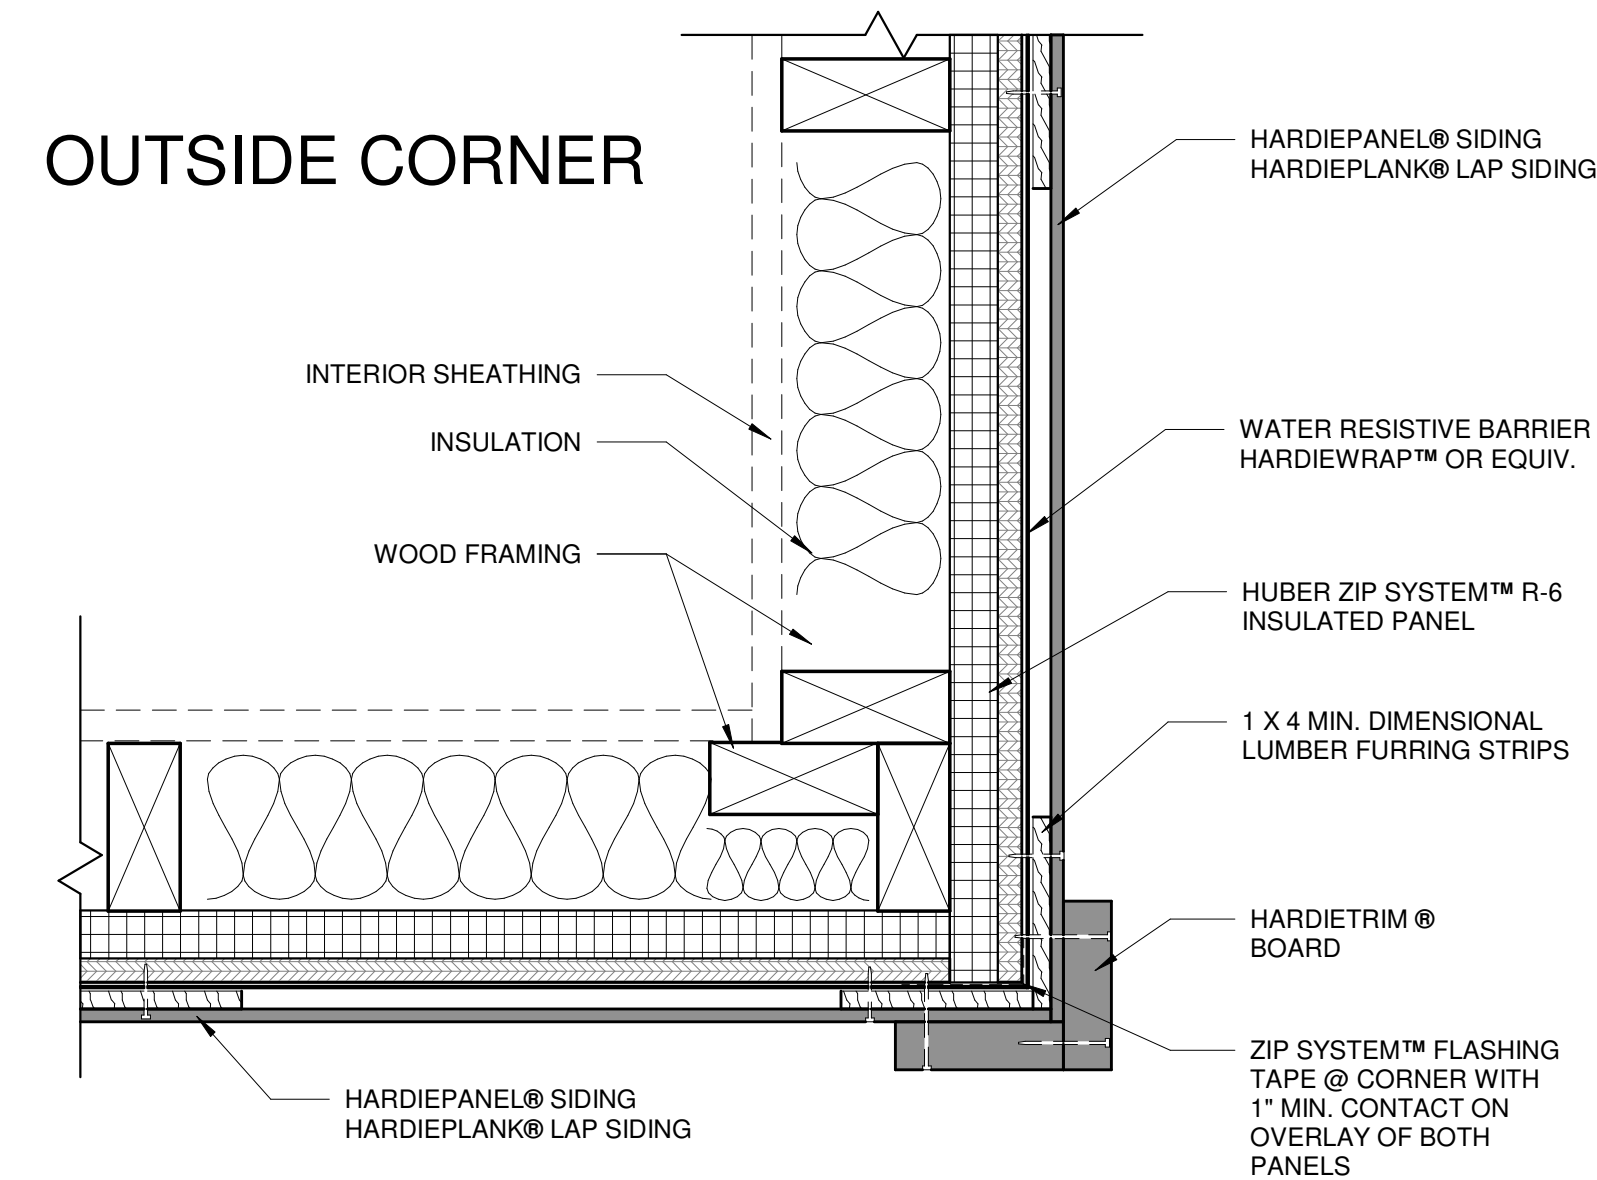


INSIDE CORNER

9 SIDING - HARDIE SIDING - CORNERS WITH ZIP SYSTEM
3" = 1'-0"

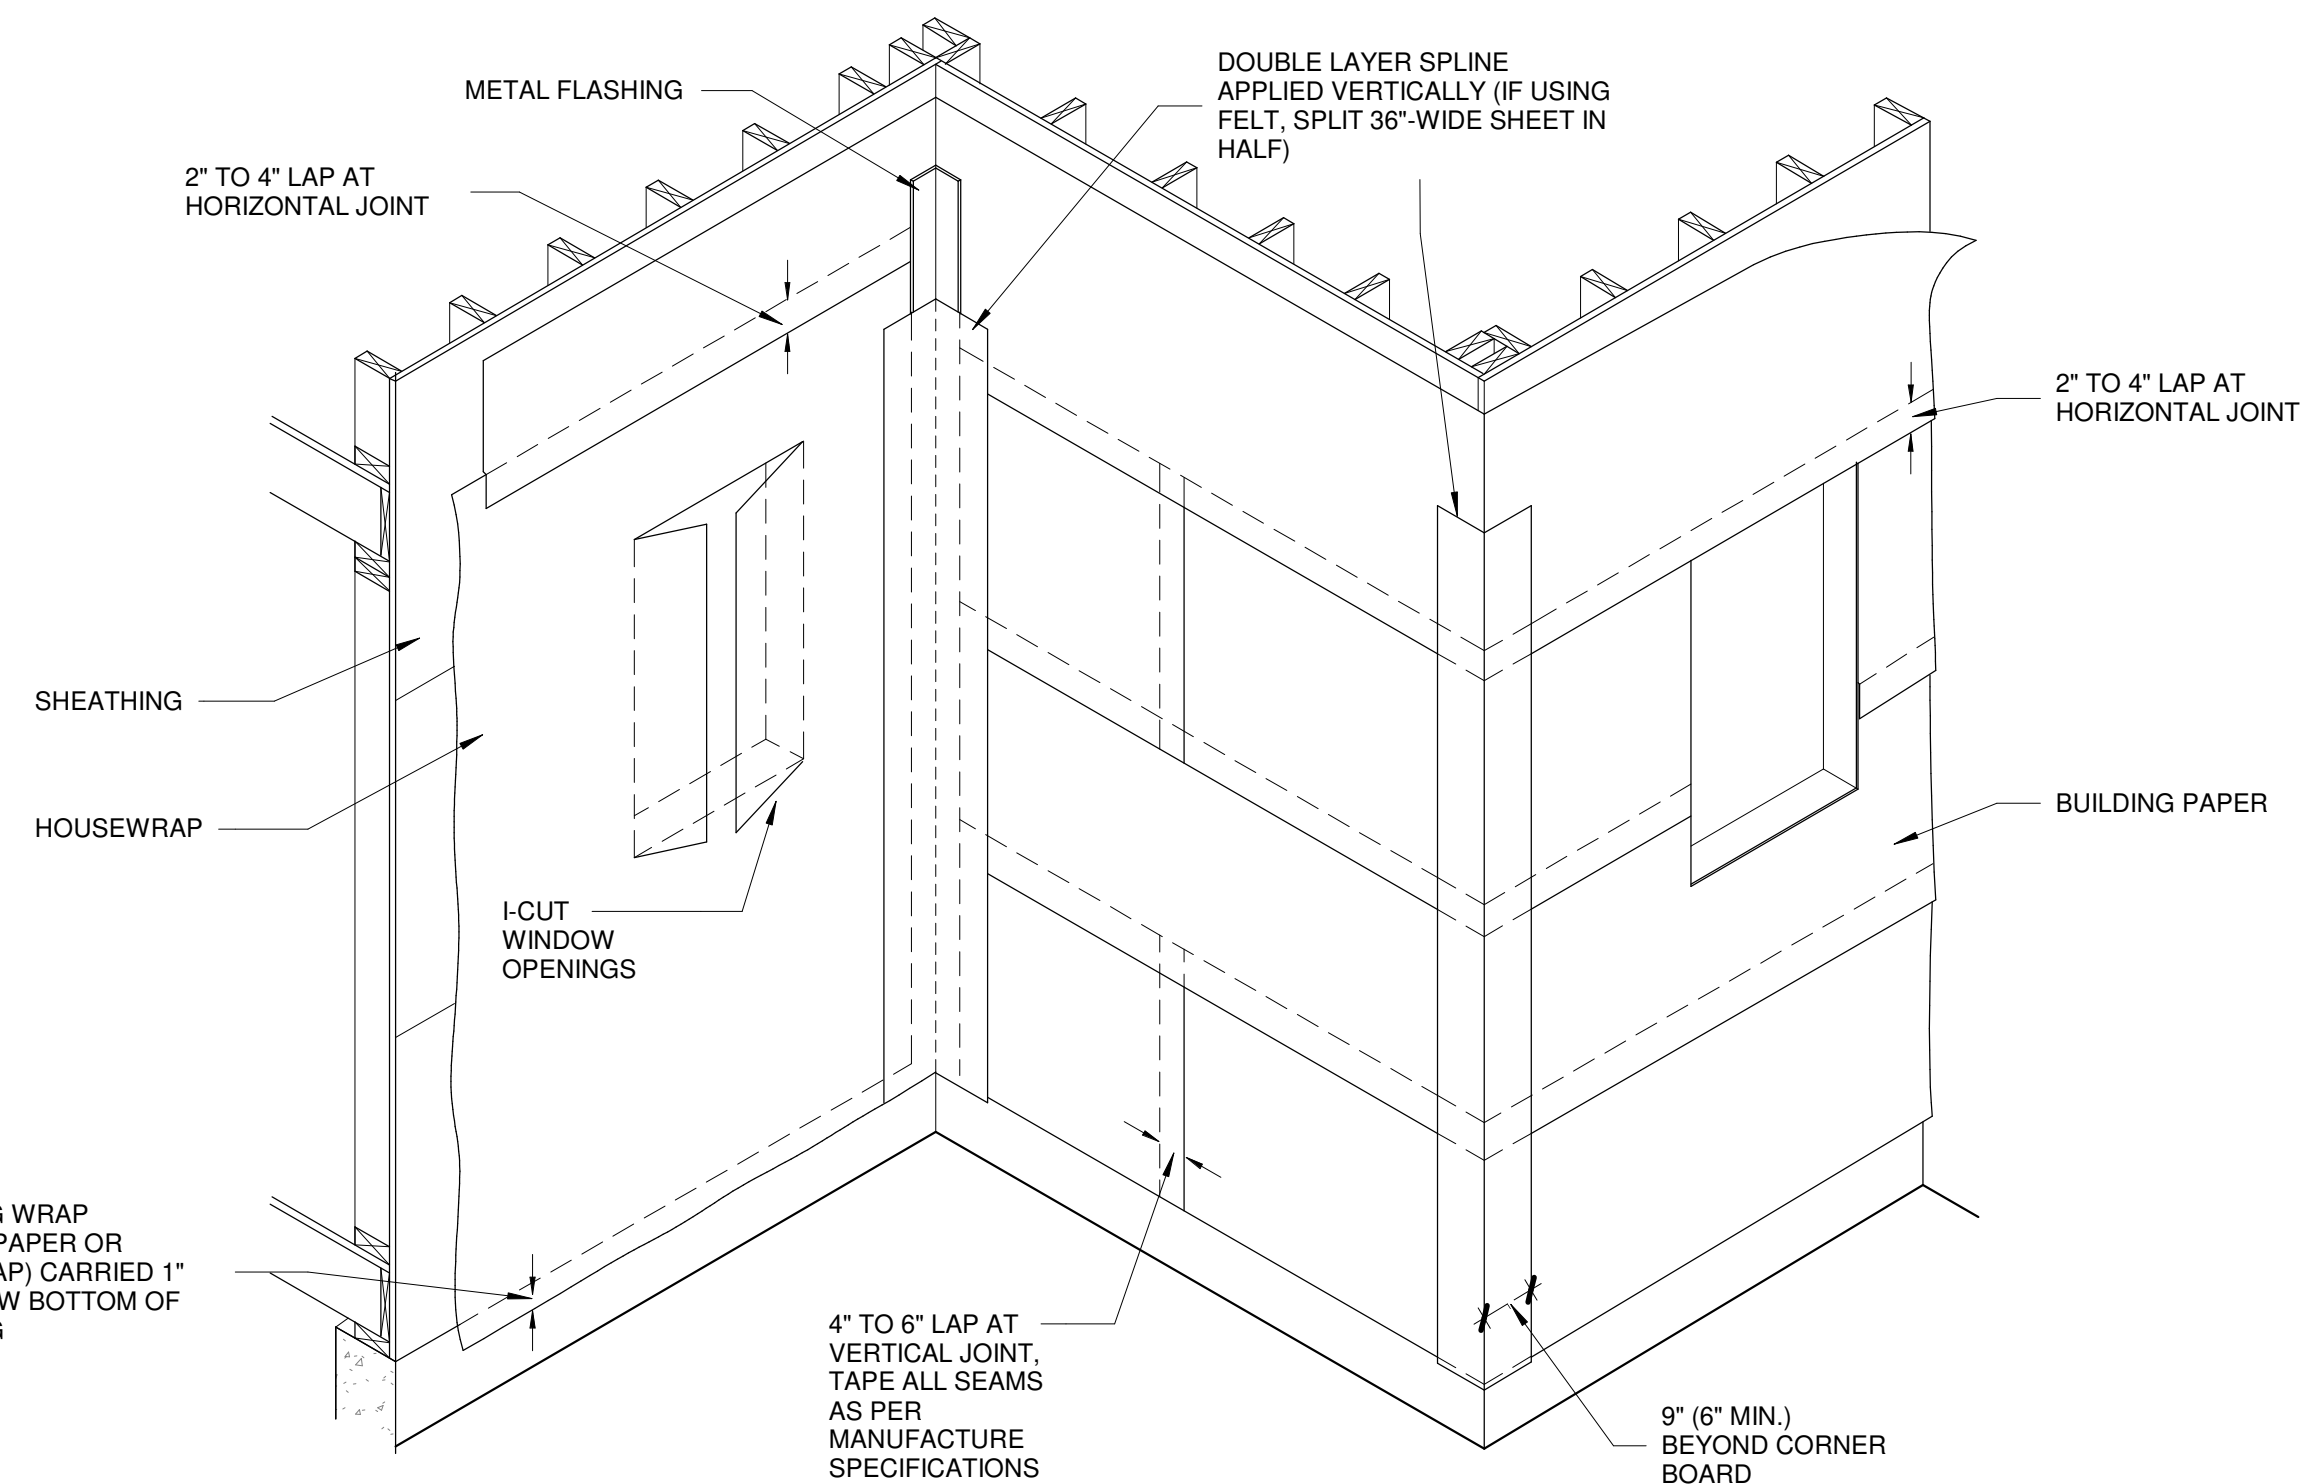

SHEATHING WRAP DETAILS
1/2" = 1'-0"

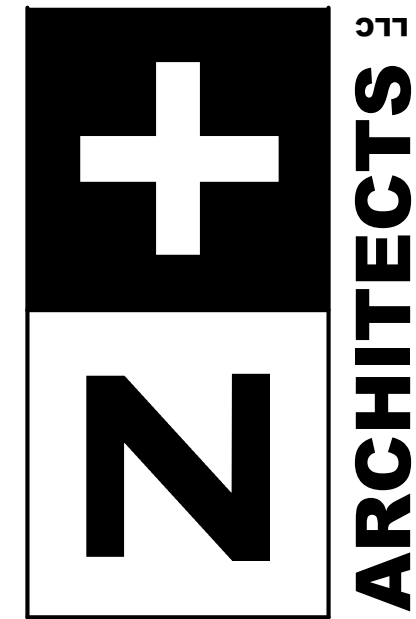

240 WEST CRESCENT AVENUE
ALLENDALE, NJ 07401
TEL: 201.785.8855
www.zplusarchitects.com

PROJECT TEAM:
CIVIL
SCHWANEWEDE, HALS, & VINCE
111 LITTLETON RD #200
PARSIPPANY-TROY HILLS, NJ
201-337-0053

Scale:

Michael Scro
NJ LIC# 18626

BALIWALA

10 BIRCH LANE, WALDWICK, NJ
City, State Zip

Copyright © 2019, Z+ Architect, LLC
All dimensions and existing conditions shall be
verified by the contractor before
proceeding with the work.

REV	DATE	DESCRIPTION

SHEET TITLE:
**SIDING & WINDOW
DETAILS**

DESIGN
DELIVERABLE:
PERMIT SET

ISSUE DATE:
06/23/25



PROJECT #:
2508

DRAWN BY:
AR

CHECKED BY:
MS

SHEET NUMBER:

A-801

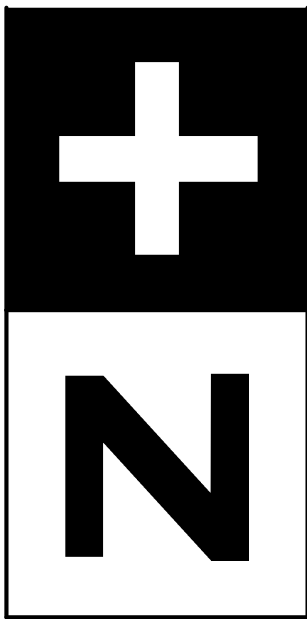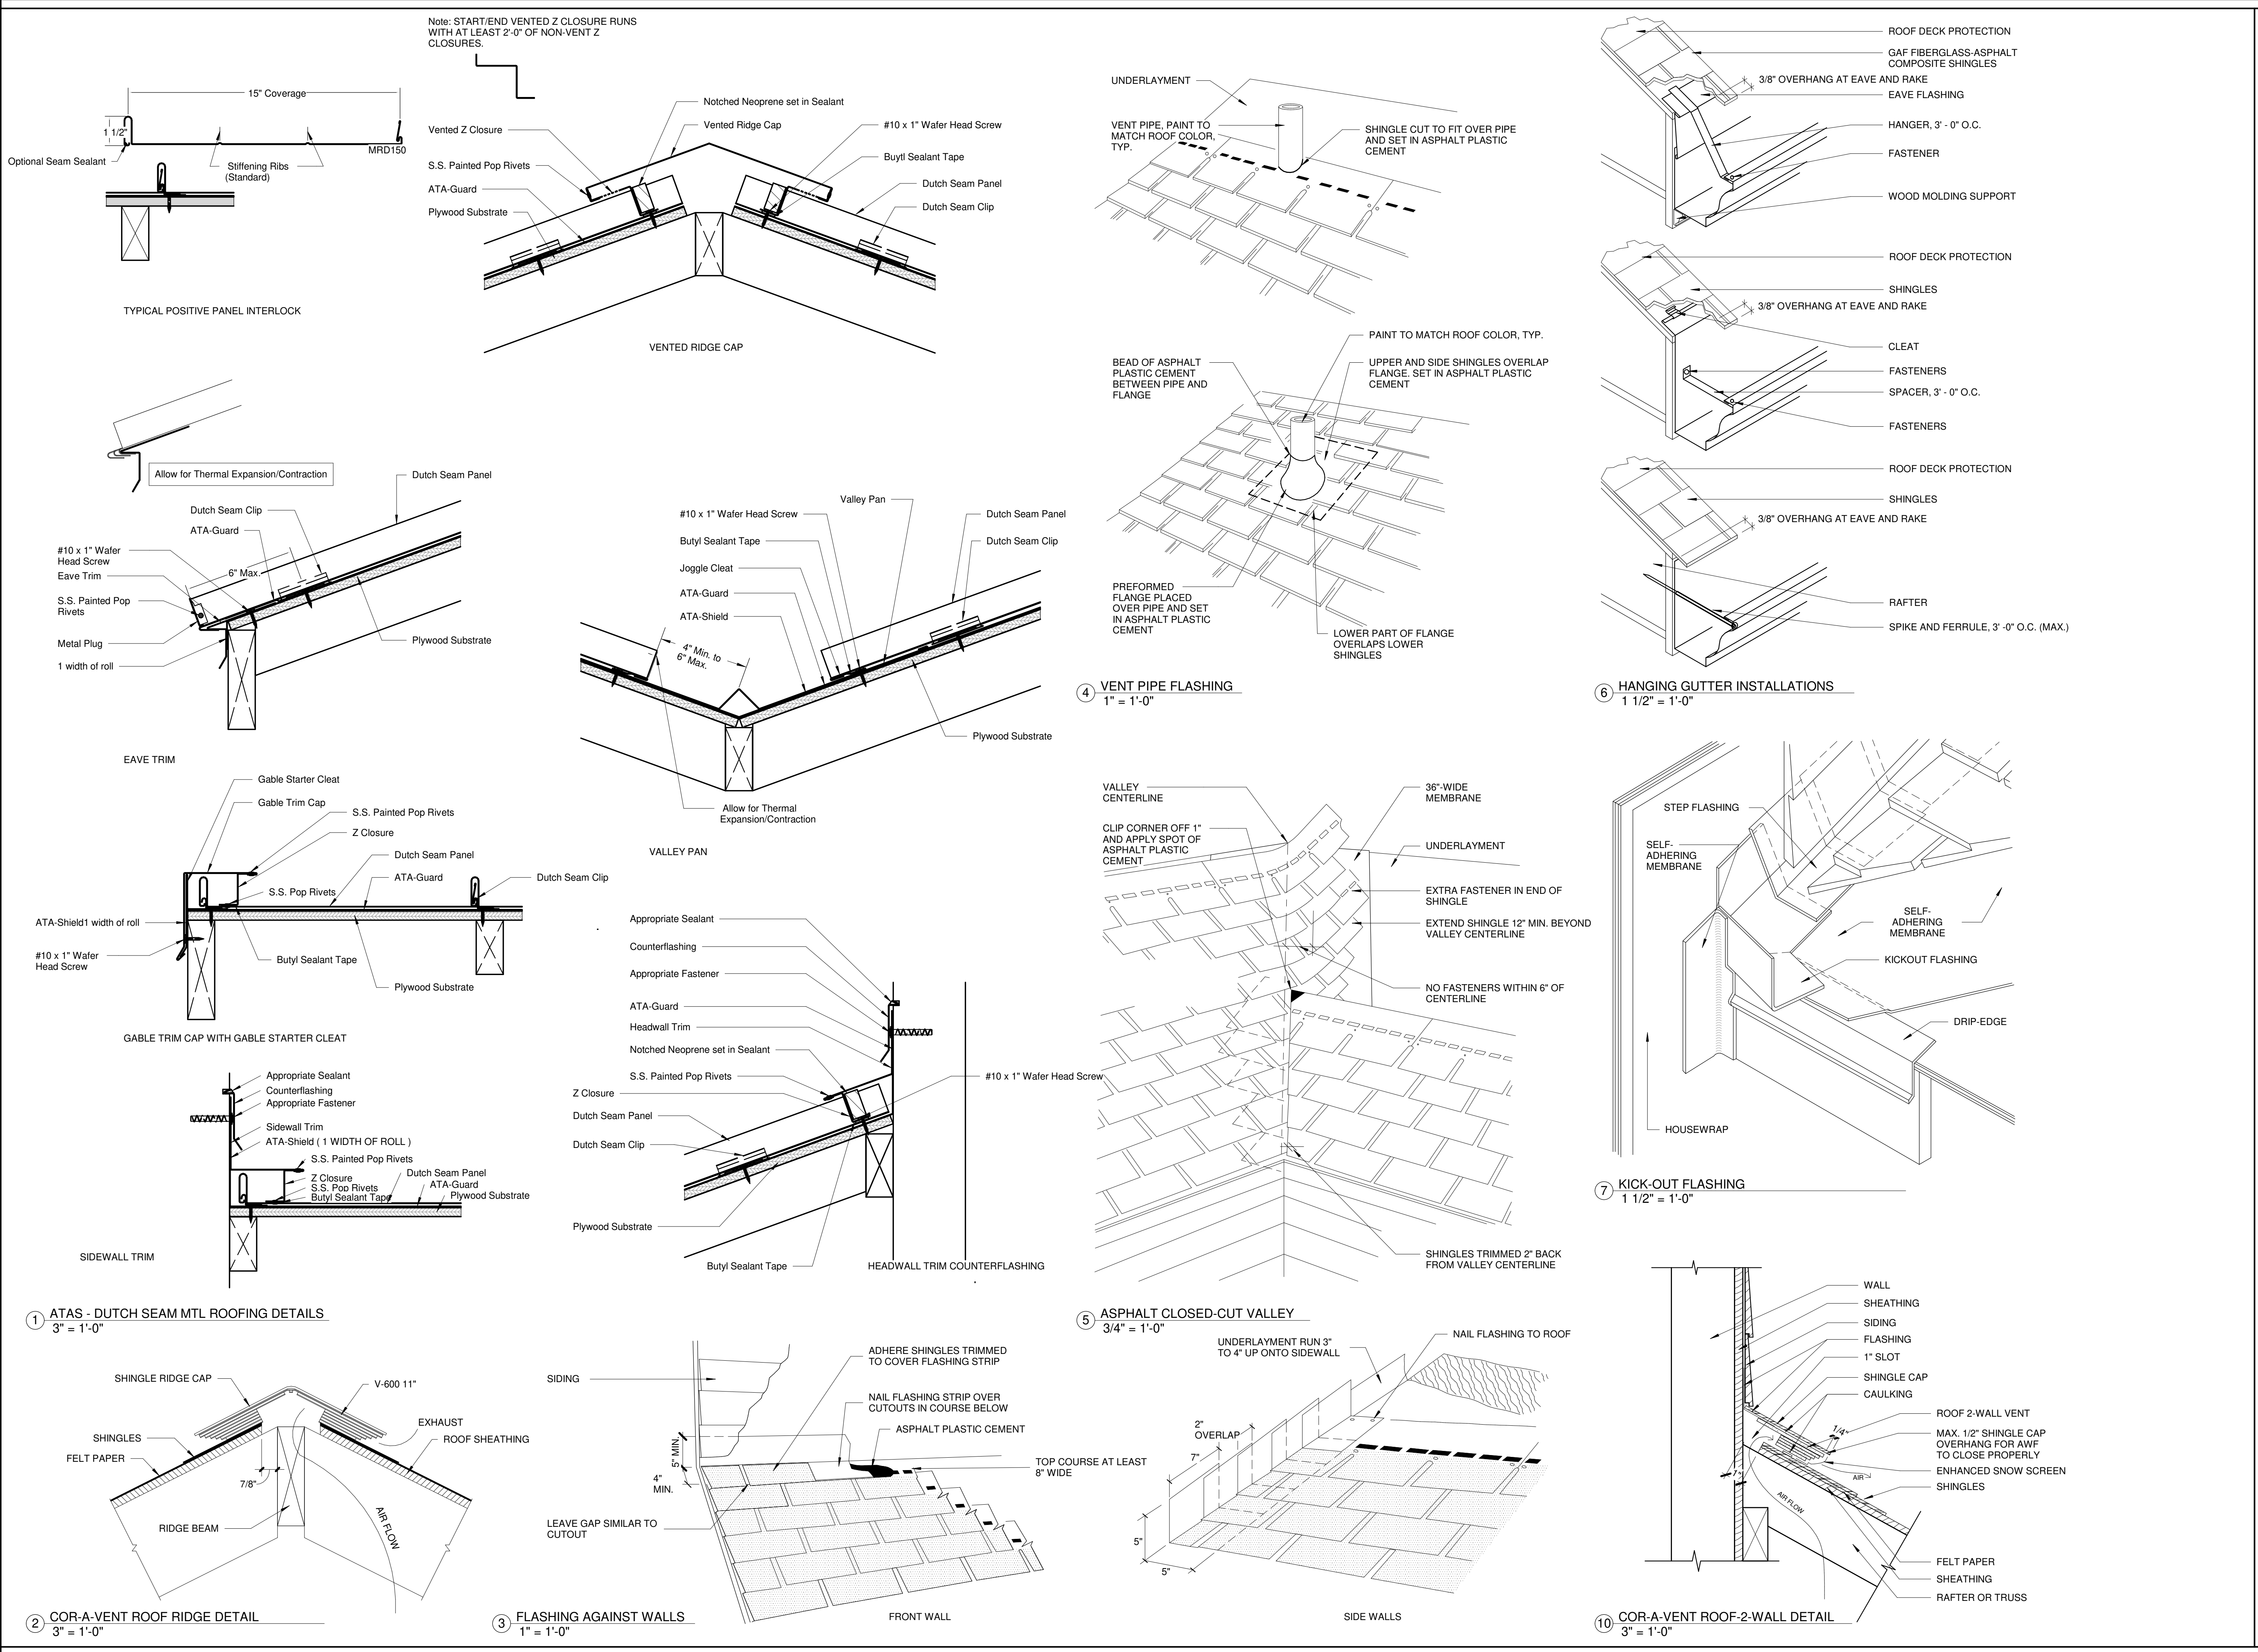

277
240 WEST CRESCENT AVENUE
ALLENDALE, NJ 07401
TEL: 201.785.8855
www.zplusarchitects.com

PROJECT TEAM:
CIVIL
SCHWANEWEDE, HALS, & VINCE
111 LITTLETON RD #200
PARSIPPANY-TROY HILLS, NJ
201-337-0053

Seal:
Michael Scro
NJ LIC# 18626

BALIWALA



10 BIRCH LANE, WALDWICK, NJ
City, State Zip

Copyright © 2019 - Z+ Architect, LLC
All dimensions and existing conditions shall be
checked by the contractor before
proceeding with the work.


REV	DATE	DESCRIPTION

SHEET TITLE:
ROOF DETAILS


DESIGN DELIVERABLE: PERMIT SET	SHEET NUMBER: A-802
ISSUE DATE: 06/23/25	
PROJECT #: 2508	
DRAWN BY: AR	
CHECKED BY: MS	

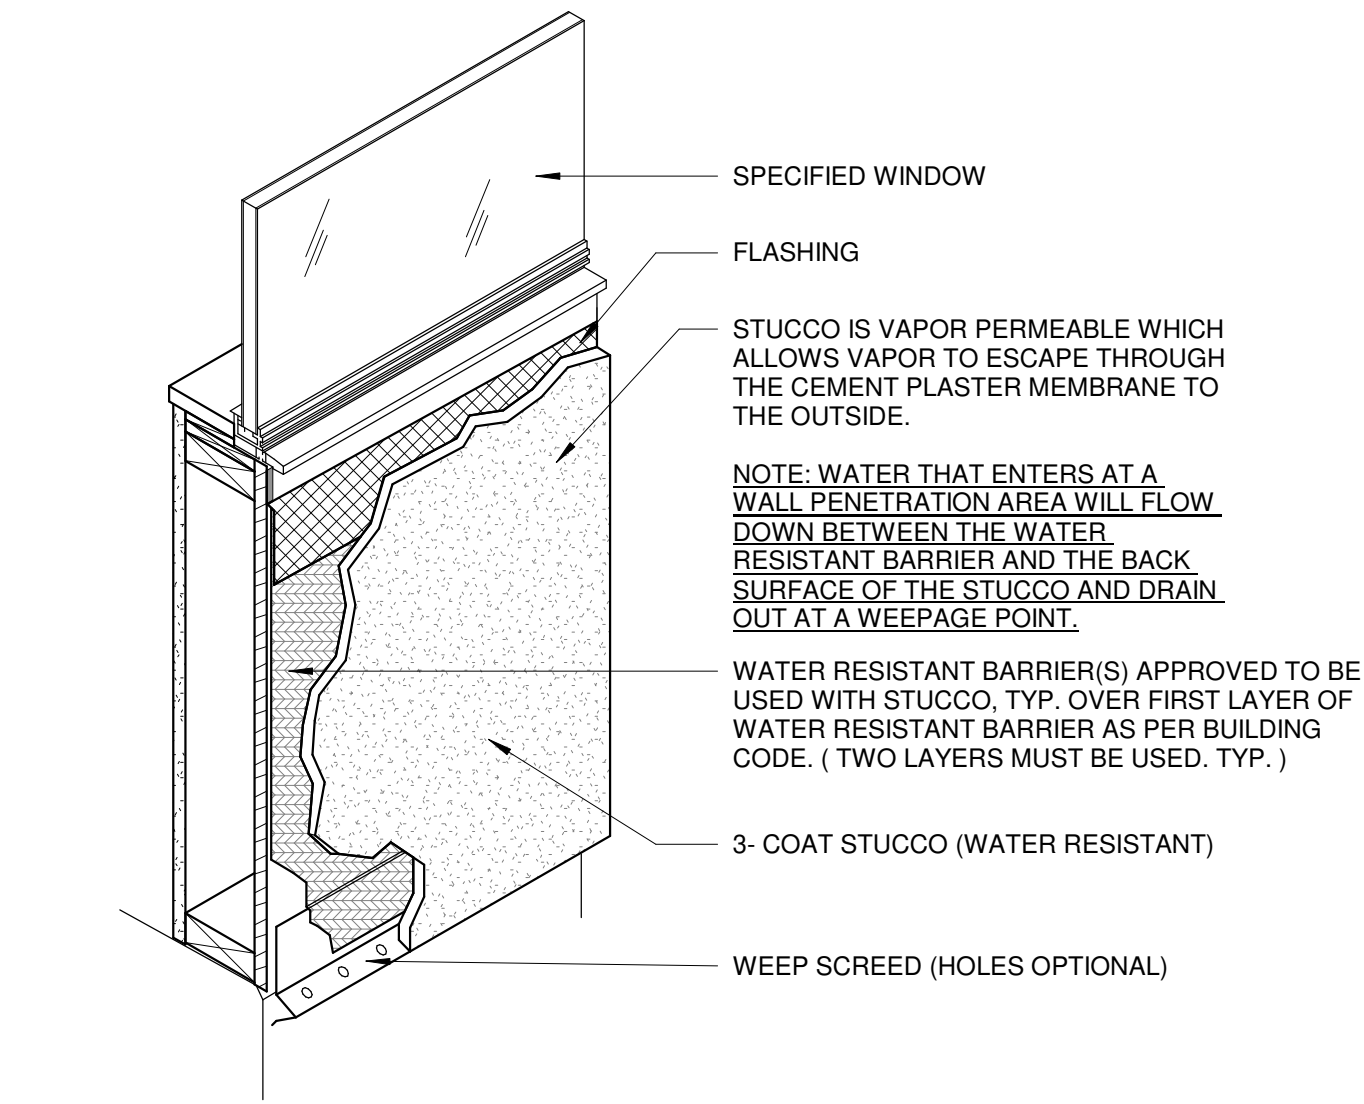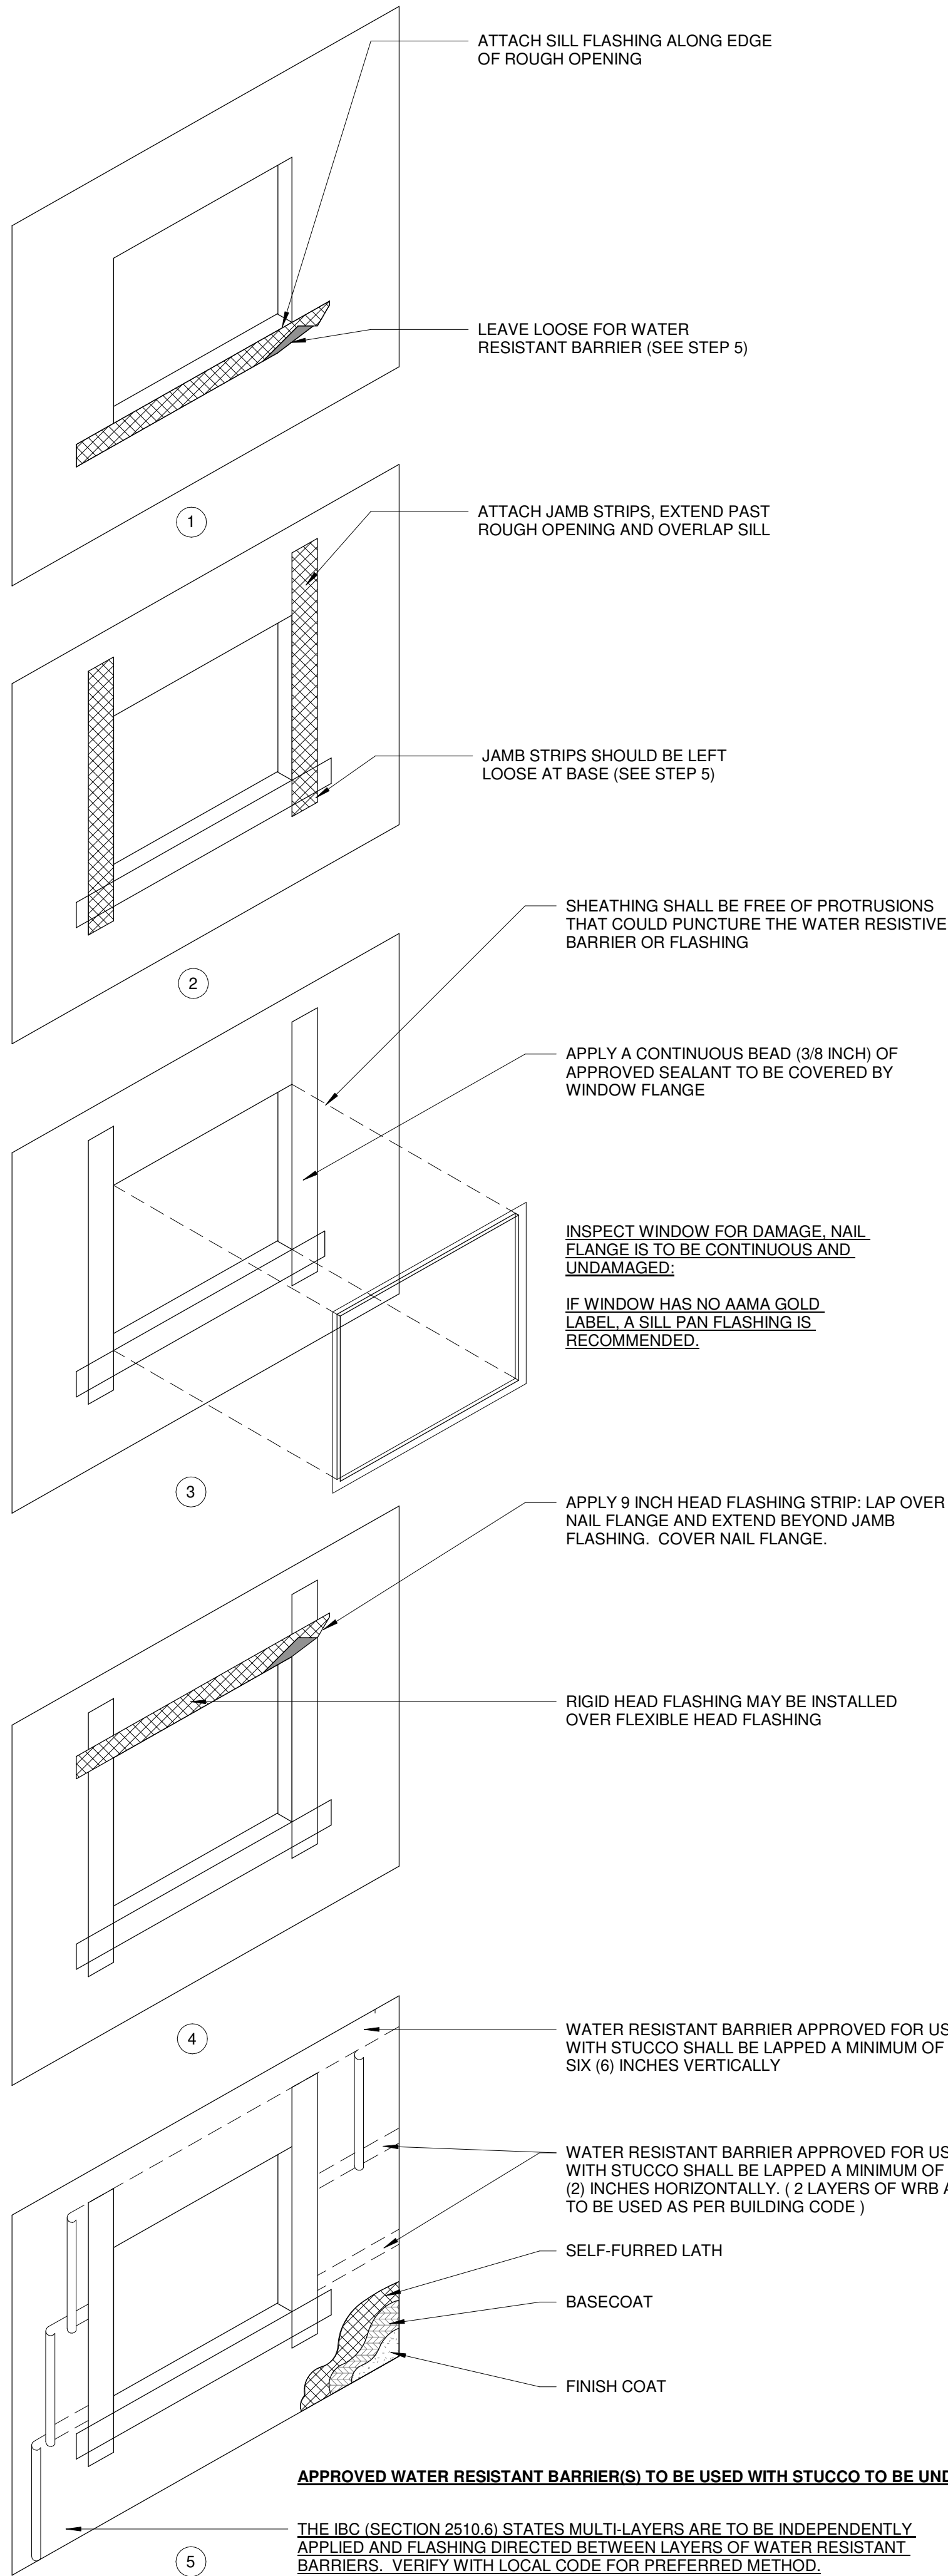


2 STUCCO DETAIL - CONCEALED BARRIER
1/2" = 1'-0"

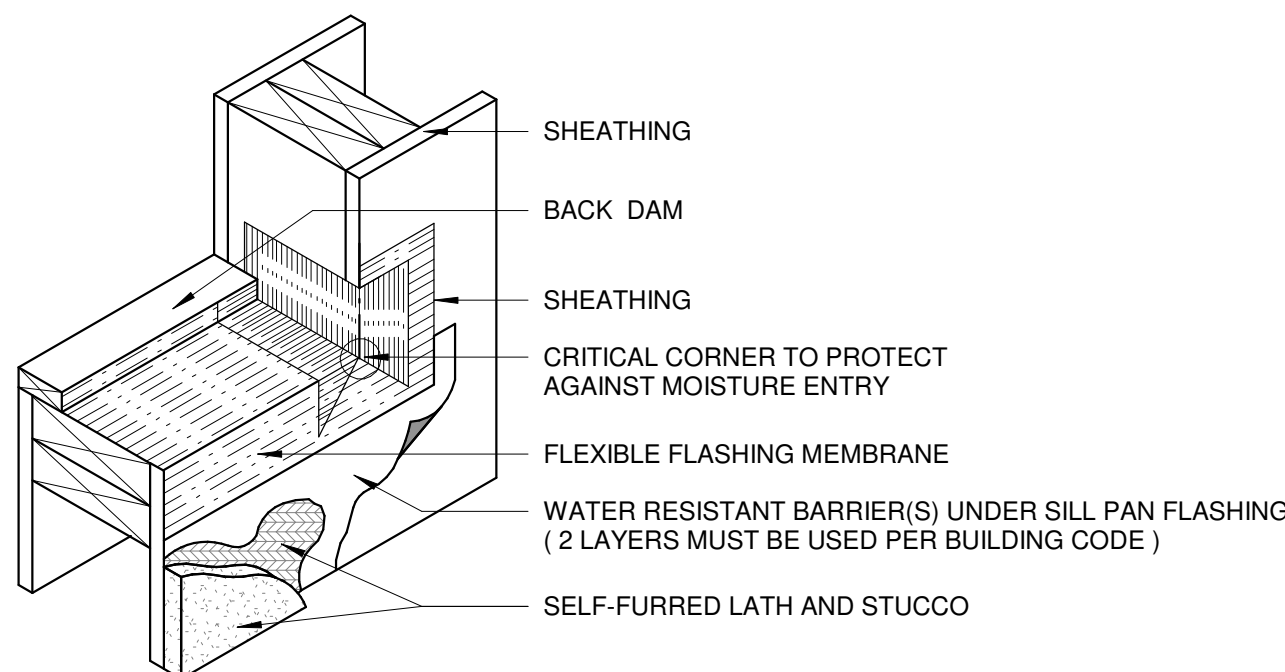


3 STUCCO DETAIL - NAIL FLANGE SILL PAN
1/2" = 1'-0"

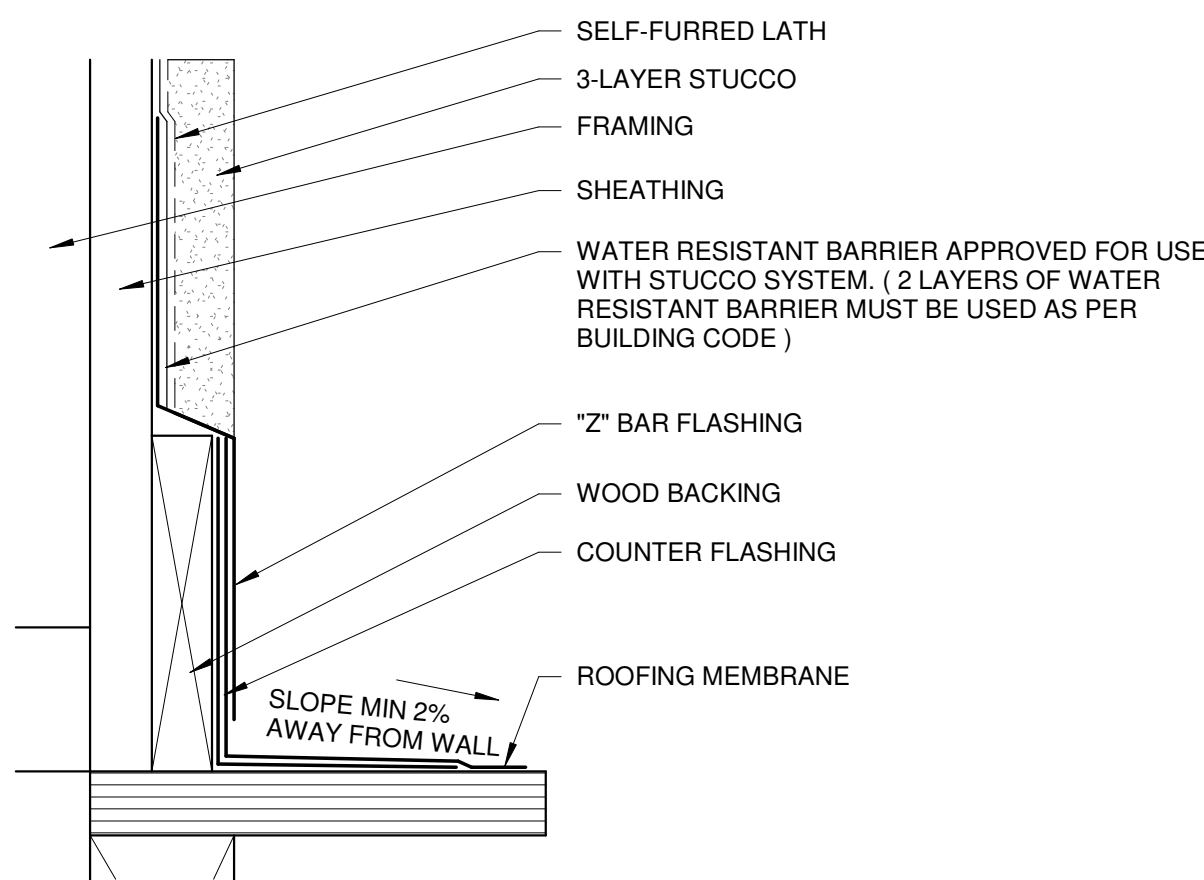


4 STUCCO DETAIL - WALL TO ROOF DECK FLASHING
1/2" = 1'-0"

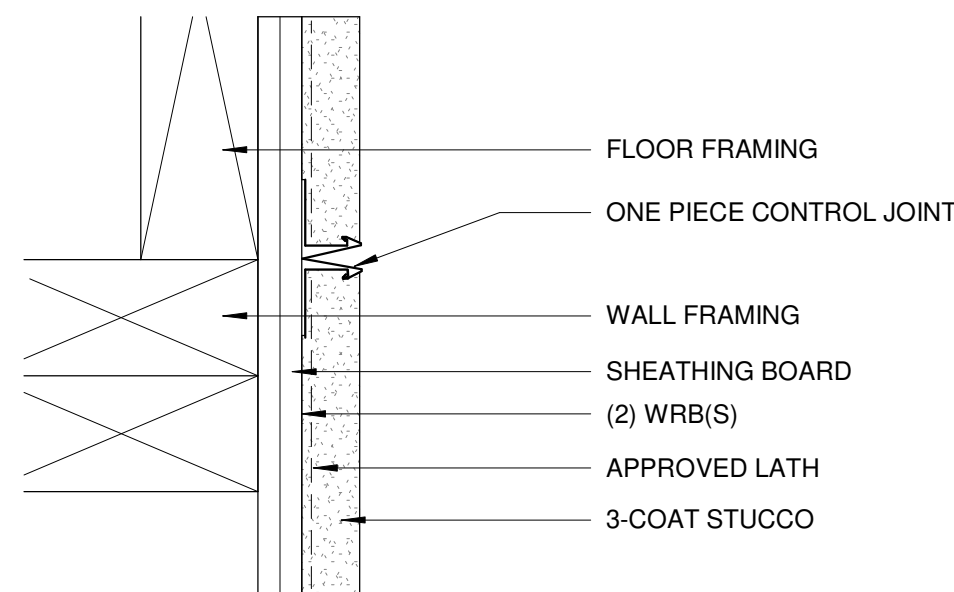


5 STUCCO DETAIL - CONTROL JOINT
1/2" = 1'-0"

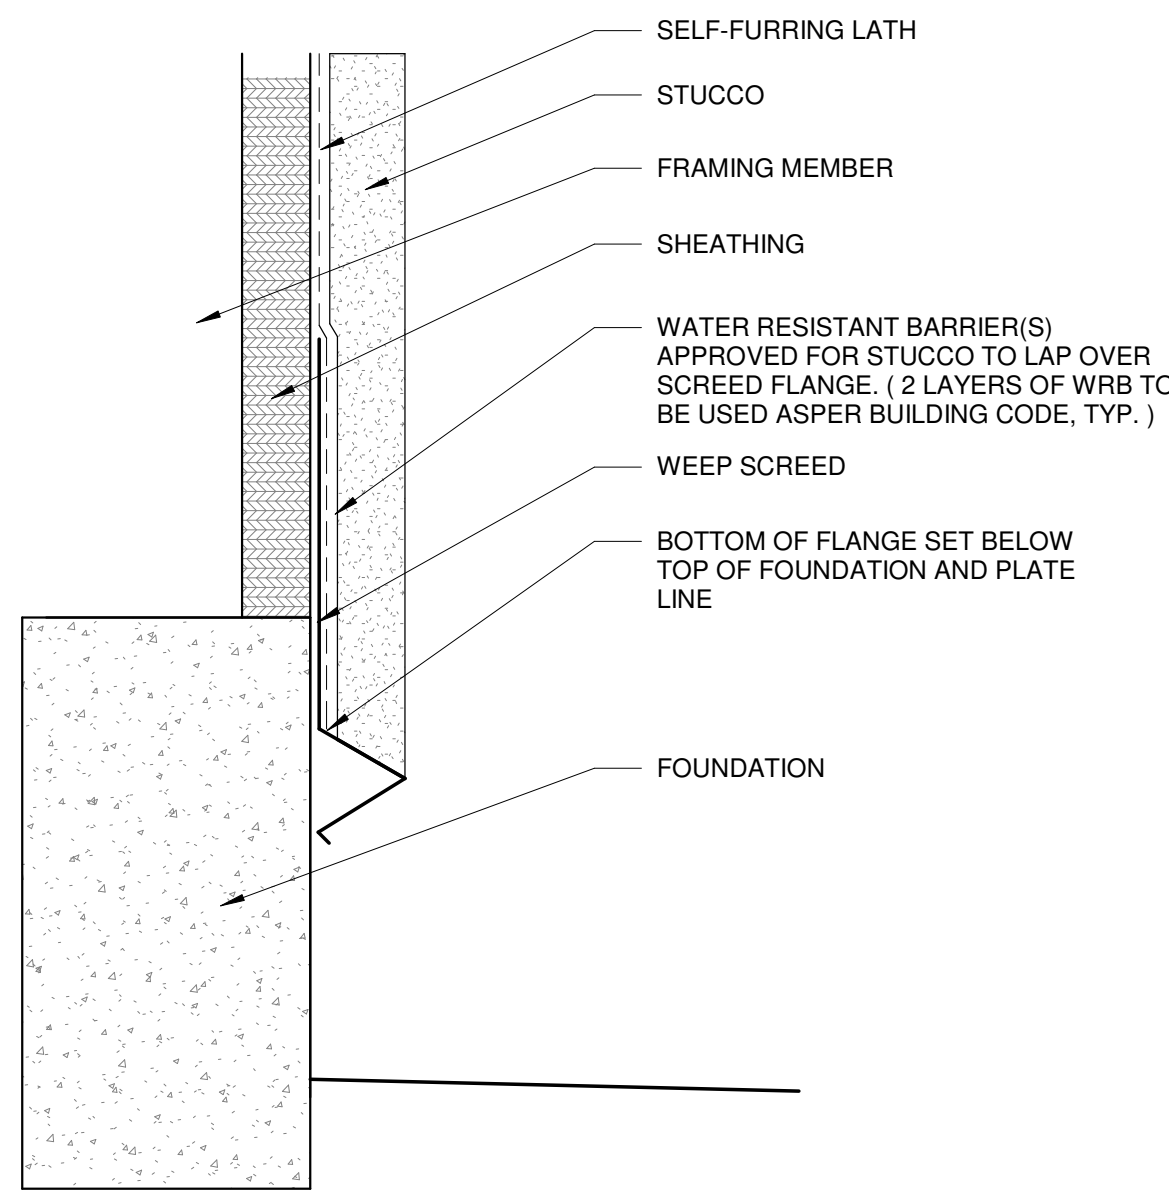

6 STUCCO DETAIL - WEEP SCREED
3/4" = 1'-0"

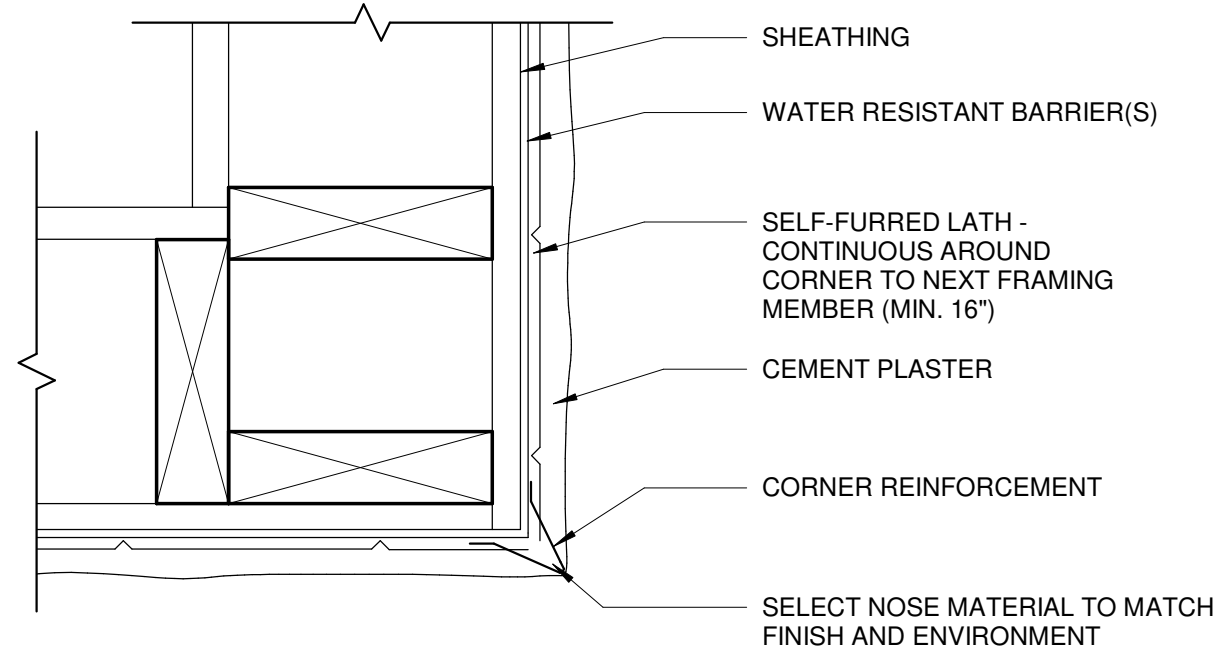

7 STUCCO CORNER DETAIL
3" = 1'-0"

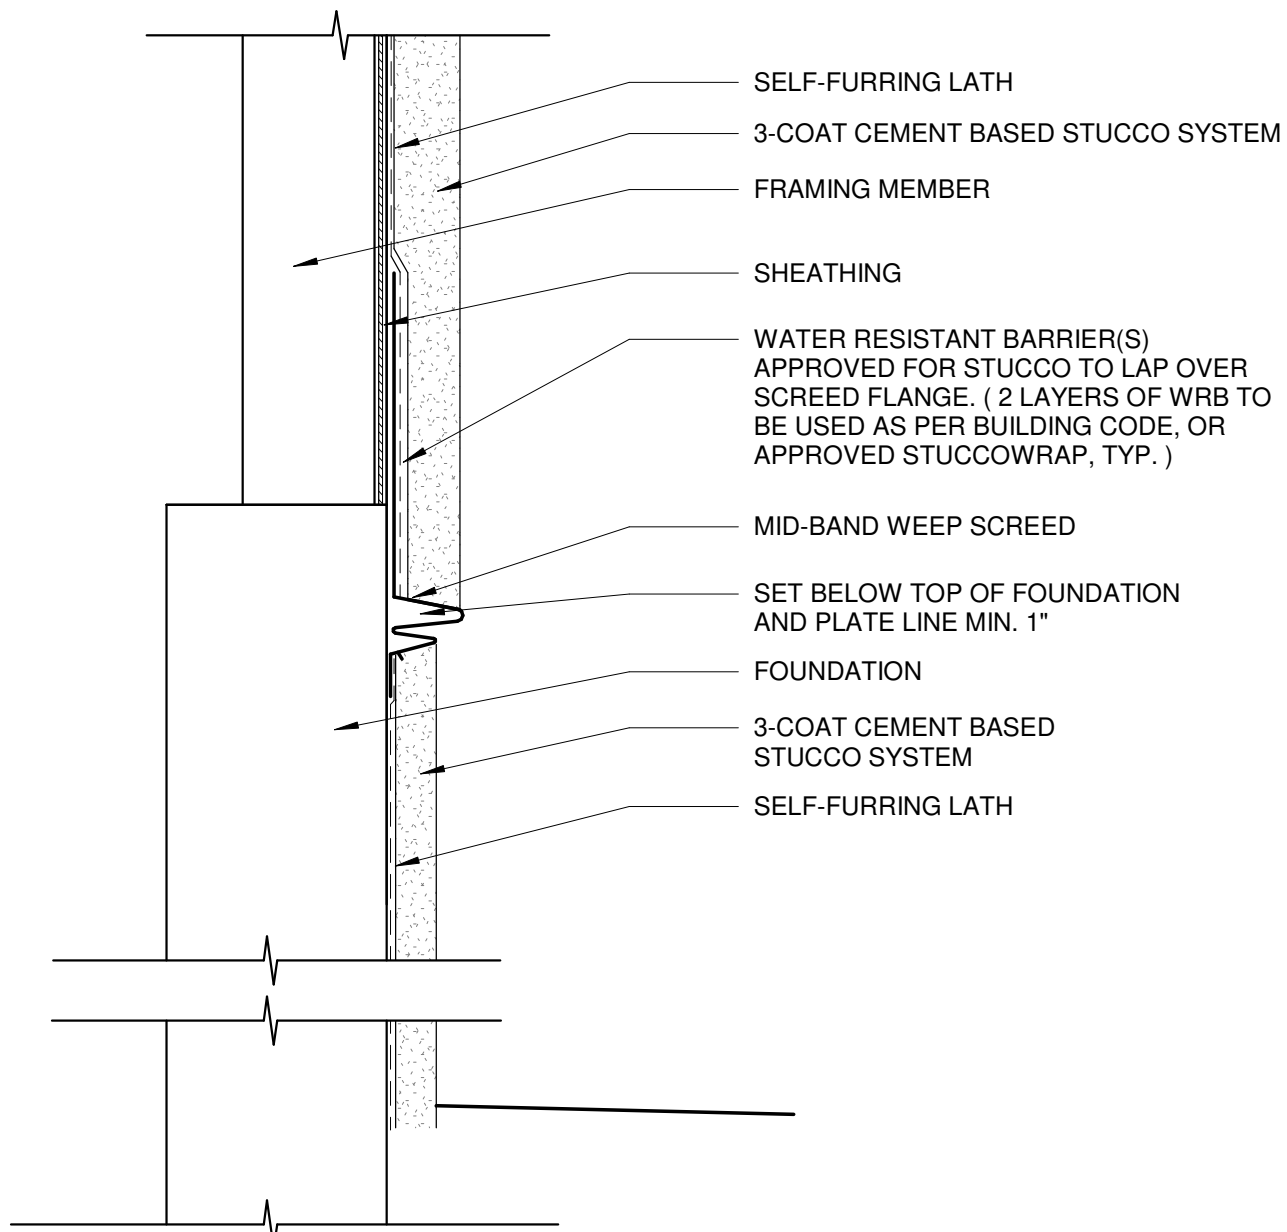

8 STUCCO DETAIL - WEEP SCREED1
1 1/2" = 1'-0"

PROJECT TEAM:
CIVIL
SCHWANEWEDE, HALS, & VINCE
111 LITTLETON RD #200
PARSIPPANY-TROY HILLS, NJ
201-337-0053




Michael Scro
NJ LIC# 18626

BALIWALA
10 BIRCH LANE, WALDWICK, NJ
City, State Zip
Copyright © 2019 - Z+ Architect, LLC
All dimensions and existing conditions shall be verified by the contractor before proceeding with the work.

REV	DATE	DESCRIPTION

SHEET TITLE:
STUCCO DETAILS

DESIGN DELIVERABLE: PERMIT SET	ISSUE DATE: 06/23/25	PROJECT #: 2508	DRAWN BY: AR	CHECKED BY: MS
SHEET NUMBER: A-803				REVIT 2020

   

FINISH SCHEDULE					
NAME	DESCRIPTION	MANUFACTURER / CONTACT	STYLE / SIZE	COLOR / FINISH	REMARKS
B-1	WOOD BASE				
CLG-1	PTD GYPSUM BOARD CEILING				
CLG-2	2 LAYERS OF TYPE 'X' GYP. BD				
CM-1	CROWN MOLDING				
LVT	LUXURY VINYL FLOORING				
PNT-1	PAINT				
PNT-2	1 LAYER OF 5/8" TYPE 'X' GYP. BD				
PNT-3	PORCELAIN TILE AT SHOWER WALLS, PAINTED GYP. BD. AT REMAINDER				WATERPROOF ENTIRE SHOWER, TYP.
TILE -1	PORCELAIN TILE				

GENERAL FINISH NOTES:

1. G.C TO PROVIDE AND INSTALL 5 1/2" BASE TRIM - KB108. G.C. TO CONFIRM FINAL SELECTION WITH HOMEOWNER PRIOR TO ORDER & INSTALL.

2. G.C TO PROVIDE AND INSTALL 3 1/2" DOOR & WINDOW TRIM - KB107. G.C. TO CONFIRM FINAL SELECTION WITH HOMEOWNER PRIOR TO ORDER & INSTALL.




3. G.C. TO CONFIRM ALL SHOWER NICHE, BENCH, AND SHELF LOCATIONS AND SIZES WITH HOMEOWNER.

4. G.C TO PROVIDE ALLOWANCE FOR LABOR AND INSTALL OF OWNER SUPPLIED PLUMBING FIXTURES.

REVIT 2020

FRAMING NOTES

- ALL STANDARD LUMBER TO BE D-FIR-L #1OR BETTER.
- INDICATES COLUMN LOCATION. PROVIDE FULL WIDTH BEARING.
- INDICATES COLUMN LOCATION FROM ABOVE.
- ALL HEADERS TO BE (2)-2X10'S UNLESS OTHERWISE NOTED.
- DOUBLE STRUCTURE AROUND ALL FLOOR, CEILING, AND ROOF OPENINGS.
- PROVIDE ACCESS TO ALL ENCLOSED CRAWL SPACE AND ATTIC.
- VENTILATE ALL CRAWL SPACES AND ATTICS AS PER CODE MEASURED IN TOTAL FREE VENTILATION AREA.
- JOIST AND PLATE GIRDERS SHALL HAVE FULL 3" MINIMUM BEARING AT ALL SILL PLATES.
- ALL BRIDGING SHALL BE SOLID AND FULL DEPTH OF JOIST.
- ALL EXTERIOR SHEATHING SHALL BE EXTERIOR GRADE, C-D PLYWOOD, 5/8" MINIMUM THICKNESS ALL SHEATHING SHALL BE NAILED WITH 6D NAIL, 6" O.C. AT EDGES AND 10" O.C. IN THE FIELD.
- BUILT-UP GIRDERS AND HEADERS SHALL BE FASTENED TOGETHER AS FOLLOWS:
 - FOR UP TO 3 PLIES, USE 2 ROWS OF NAILS STAGGERED AT 12" O.C., USE 10D NAILS ON 1 1/2" MEMBERS AND 16D NAILS ON 1 3/4" MEMBERS.
 - FOR MORE THAN 3 PLIES, USE 2 ROWS OF 3/8" DIAMETER THROUGH BOLTS AT 12" O.C. STAGGERED.
- DOUBLE FLOOR JOIST SHALL BE LOCATED UNDER ALL PARALLEL PARTITIONS.
- SIZE OF HEADERS FOR OPENINGS IN BEARING WALLS SHALL BE AS FOLLOWS:
 - MINIMUM HEADER SIZE FOR ANY OPENING SHALL BE 2-2X6
 - FOR OPENINGS UP TO 3'-0" SHALL BE 2-2X6 MIN.
 - FOR OPENING UP TO 4'-0" SHALL BE 2-2X8 MIN.
 - FOR OPENING UP TO 5'-0" SHALL BE 2-2X10 MIN.
 - FOR OPENING UP TO 6'-0" SHALL BE 2-2X12 MIN.
 - FOR OPENING OVER 6'-0" WIDE SEE PLANS FOR HEADER SIZE.
- SIZES OF STRUCTURAL MEMBERS: ALL LUMBER SIZES SPECIFIED ARE NOMINAL SIZES. ACTUAL SIZES ARE SHOWN ON THE FLOOR PLANS.
- STRUCTURAL POSTS: ALL ISOLATED STRUCTURAL POSTS SHALL HAVE A MINIMUM DIMENSION OF FOUR (4) INCHES W/ SUBSTITUTIONS AS FOLLOWS:
 - 4X4 POSTS = (3) 2X4'S NAILED
 - 4X6 POSTS = (4) 2X4'S NAILED
 - 4X8 POSTS = (5) 2X4'S NAILED
- AT ALL STEEL LOCATIONS PROVIDE STEEL COLUMNS DOWN TO FOUNDATION WALL.
- ALL COLUMNS TO SIT ON SOLID FILLED FOUNDATION WALL.
- ALL LVL/STEEL LAMINATED BEAMS TO BE SUPPORTED BY SQUARE PARALLAM COLUMNS, FULL WIDTH BEARING.
- FOOTINGS ARE DESIGNED TO BEAR ON SOIL, HAVING A MINIMUM SAFE BEARING VALUES OF 3000 PSF. CLEAN ALL POTHOLES AND FILL WITH 3000 PSI CONCRETE. FORM SIDES OF FOOTINGS WITH WOOD WHERE REQUIRED.
- G.C. NOT TO BACKFILL UNTIL FIRST FLOOR DECK/STRUCTURE IS COMPLETELY FRAMED AND SHEATHED.
- REINFORCING SHALL HAVE 3" COVER IN FOOTINGS; 2" COVER ON MAIN REINFORCEMENT IN STEM WALLS.
- REINFORCING BARS ARE CONTINUOUS UNLESS OTHERWISE NOTED, LAP MESH 12 INCHES AT SPLICES, LAP STEM WALL BARS 32 BAR DIAMETER AT SPLICES (MIN).
- BEAM, GIRDER AND OTHER CONCENTRATED LOADS SHALL BE PROVIDED WITH A BEARING OF SOLID MASONRY OR HOLLOW UNIT MASONRY FILLED SOLID WITH MINIMUM 2,500 PSI COMPRESSIVE STRENGTH CONCRETE FULL HEIGHT OF WALL OR PIER.
- THERE SHALL BE A MINIMUM OF TWO ANCHOR BOLTS PER SECTIONS OF PLATE AND ANCHOR BOLTS SHALL BE PLACED WITHIN TWELVE (12) INCHES FROM END OF EACH SECTION OF PLATE WITH INTERMEDIATE BOLTS SPACED A MAX. OF 8'-0" O.C. METAL STRIPS MAY BE USED AS AN OPTION. (GORDON FA-22 3'-8" O.C.)

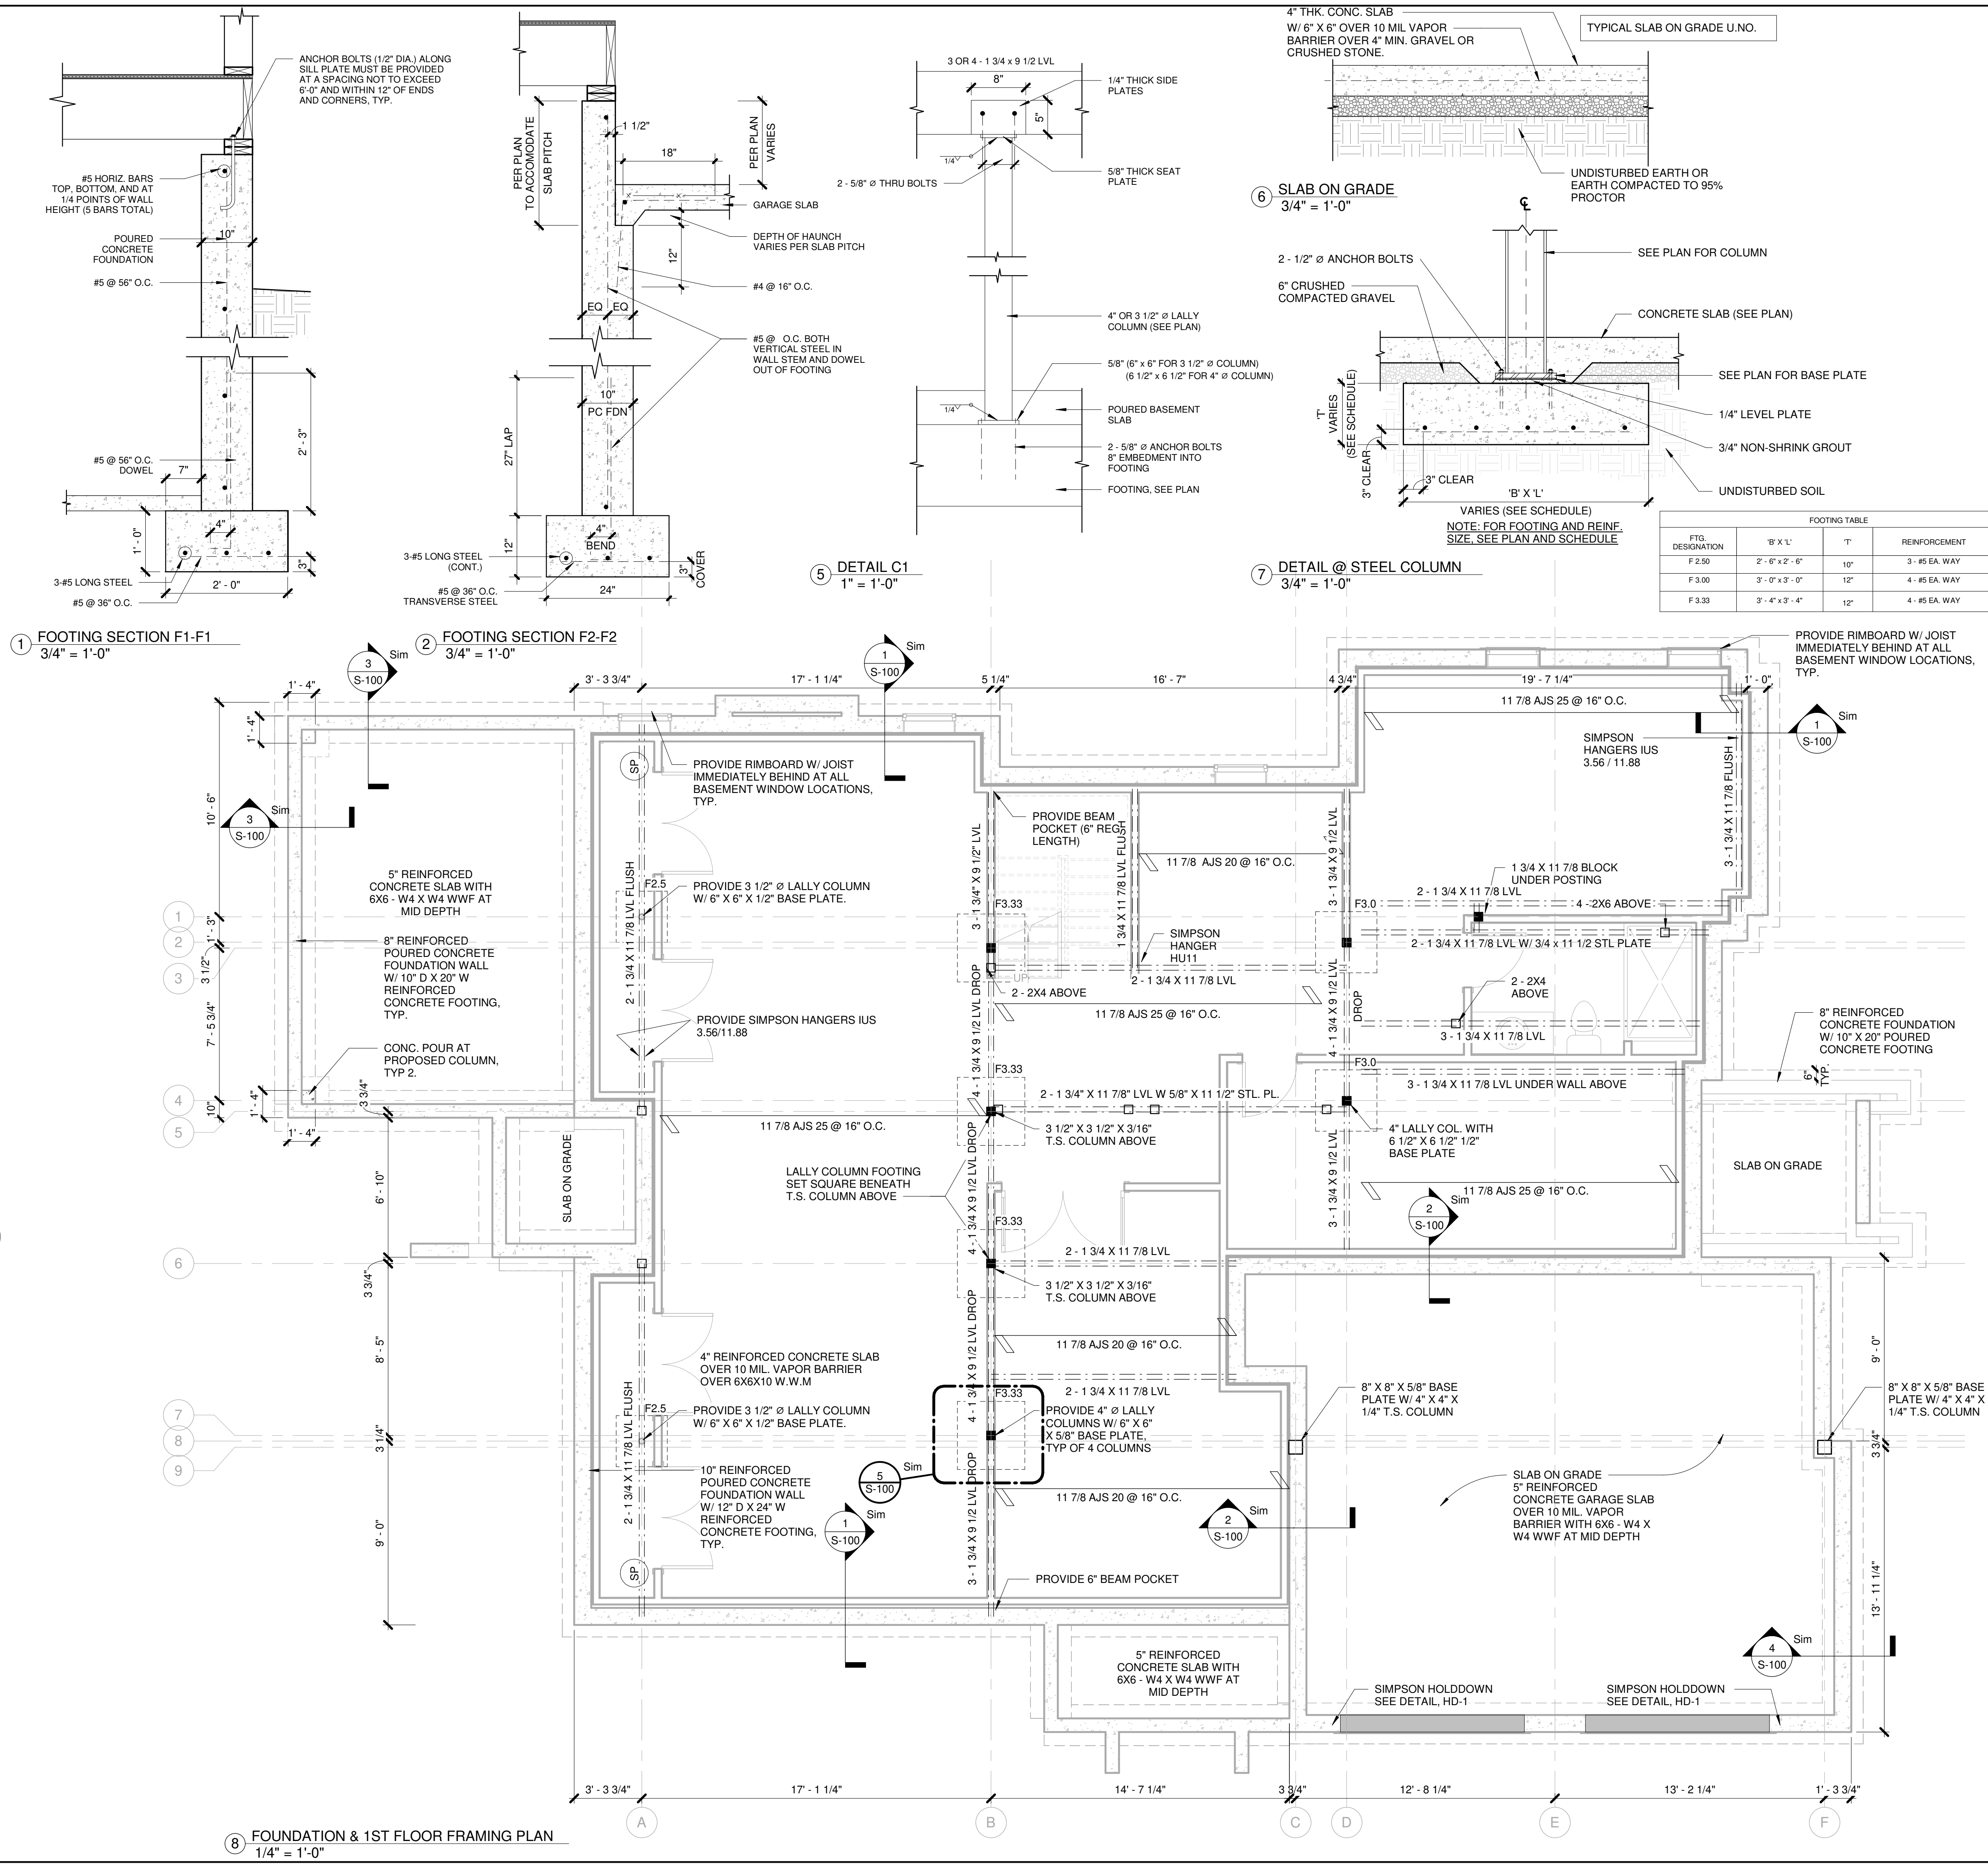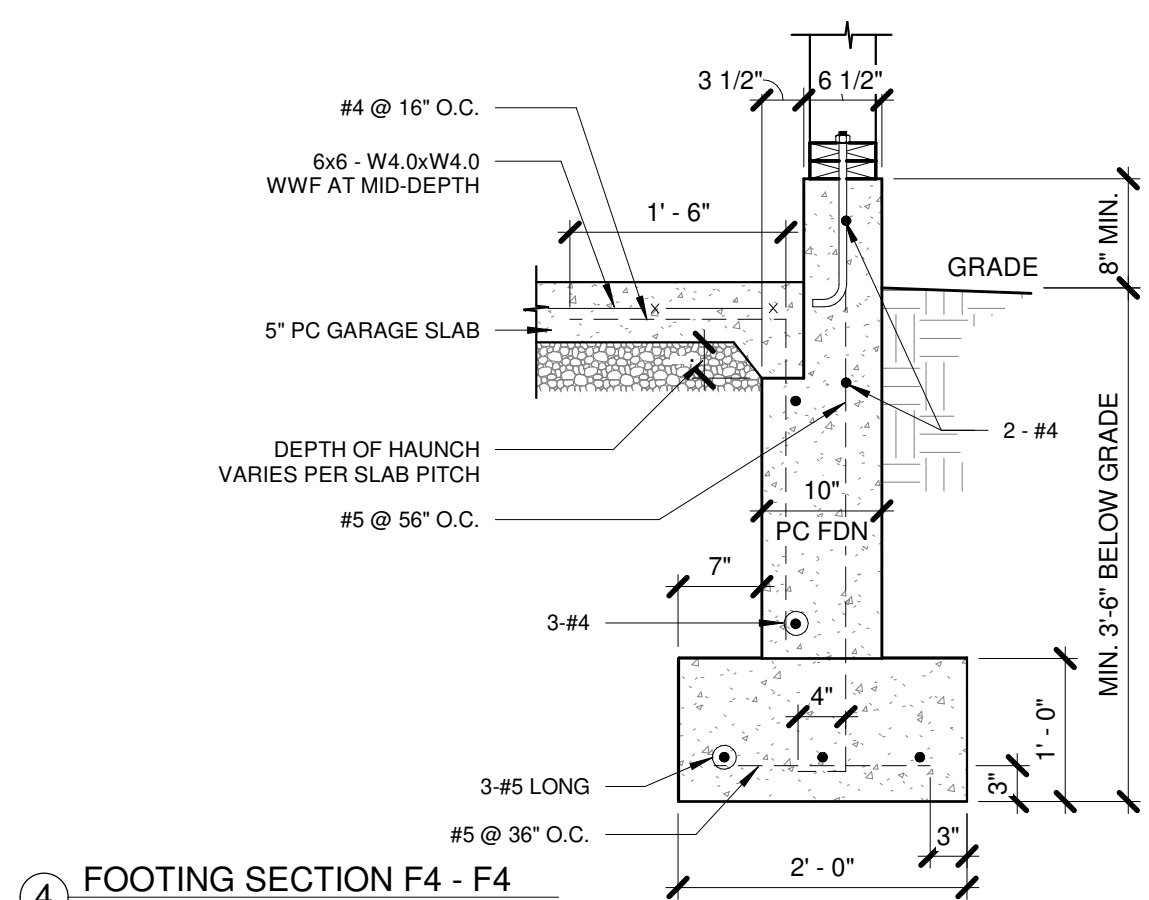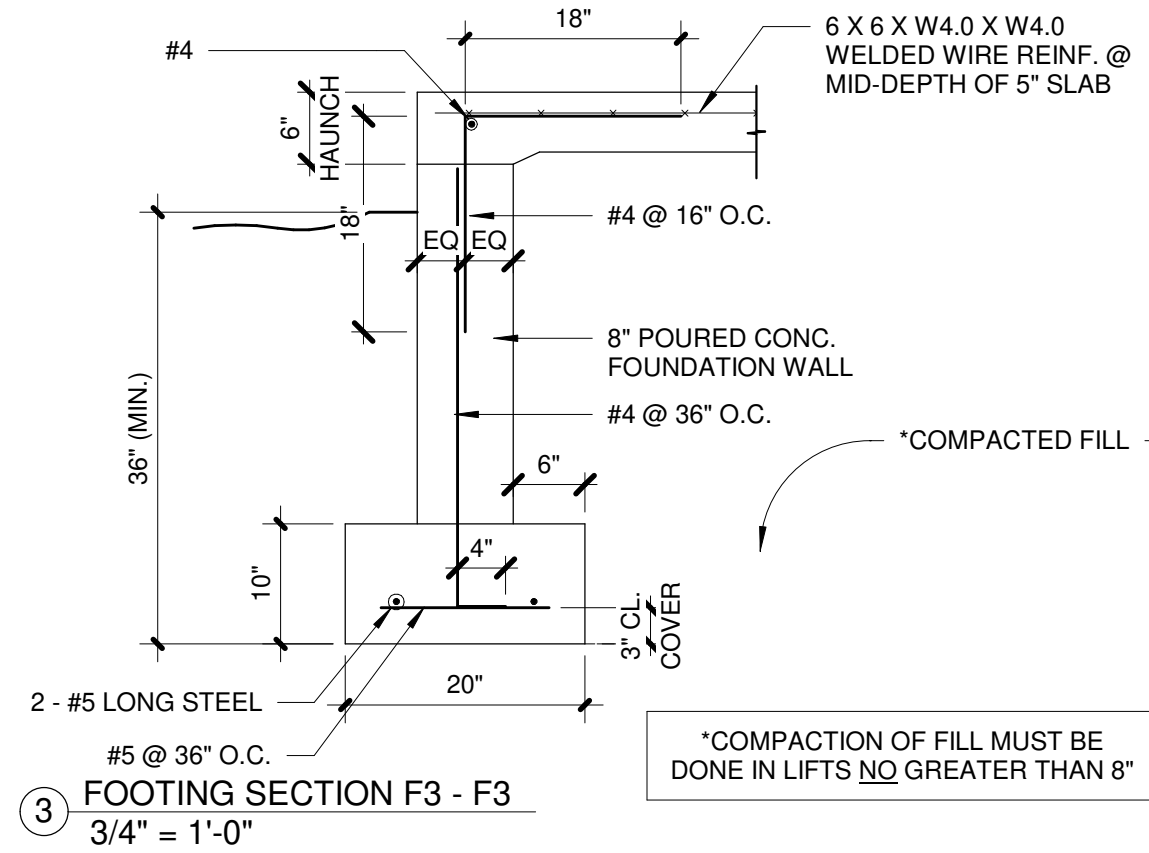

+

N

ARCHITECTS

201

240 WEST CRESCENT AVENUE

ALLENDALE, NJ 07401

TEL: 201.785.8855

www.zplusarchitects.com

PROJECT TEAM:

CIVIL
SCHWANENEDE, HALLS, & VINCE
111 LITTLETON RD #200
PARSIPPANY-TROY HILLS, NJ
201-337-0053

Michael Scro
NJ LIC# 18626

BALIWALA

10 BIRCH LANE, WALDWICK, NJ
City, State Zip

Copyright © 2019 - Z+ Architect, LLC
All dimensions and existing conditions shall be checked by the contractor before proceeding with the work.

REV	DATE	DESCRIPTION







SHEET TITLE:

FOUNDATION & FIRST FLOOR FRAMING PLAN

DESIGN DELIVERABLE:	SHEET NUMBER:
PERMIT SET	
ISSUE DATE:	
06/23/25	
PROJECT #:	
2508	
DRAWN BY:	
AR	
CHECKED BY:	
MS	

S-100

1. ALL STANDARD LUMBER TO BE D-FIR-L #10R BETTER.
2. ■ INDICATES COLUMN LOCATION. PROVIDE FULL WIDTH BEARING.
3. □ INDICATES COLUMN LOCATION FROM ABOVE.
4. ALL HEADERS TO BE (2)-2X10'S UNLESS OTHERWISE NOTED.
5. DOUBLE STRUCTURE AROUND ALL FLOOR, CEILING, AND ROOF OPENINGS.
6. PROVIDE ACCESS TO ALL ENCLOSED CRAWL SPACE AND ATTIC.
7. VENTILATE ALL CRAWL SPACES AND ATTICS AS PER CODE MEASURED IN TOTAL FREE VENTILATION AREA.
8. JOIST AND PLATE GIRDERS SHALL HAVE FULL 3" MINIMUM BEARING AT ALL SILL PLATES.
9. ALL BRIDGING SHALL BE SOLID AND FULL DEPTH OF JOIST.
10. ALL EXTERIOR SHEATHING SHALL BE EXTERIOR GRADE, C-D PLYWOOD, 5/8" MINIMUM THICKNESS ALL SHEATHING SHALL BE NAILED WITH 6D NAIL, 6" O.C. AT EDGES AND 10" O.C. IN THE FIELD.
11. BUILT-UP GIRDERS AND HEADERS SHALL BE FASTENED TOGETHER AS FOLLOWS:
 - A) FOR UP TO 3 PLIES, USE 2 ROWS OF NAILS STAGGERED AT 12" O.C., USE 10D NAILS ON 1 1/2" MEMBERS AND 16D NAILS ON 1 3/4" MEMBERS.
 - B) FOR MORE THAN 3 PLIES, USE 2 ROWS OF 3/8" DIAMETER THROUGH BOLTS AT 12" O.C. STAGGERED.
12. DOUBLE FLOOR JOIST SHALL BE LOCATED UNDER ALL PARALLEL PARTITIONS.
13. SIZE OF HEADERS FOR OPENINGS IN BEARING WALLS SHALL BE AS FOLLOWS:
 - A) MINIMUM HEADER SIZE FOR ANY OPENING SHALL BE 2-2X6 FOR OPENINGS UP TO 3'-0" SHALL BE 2-2X6 MIN.
 - FOR OPENING UP TO 4'-0" SHALL BE 2-2X8 MIN.
 - FOR OPENING UP TO 5'-0" SHALL BE 2-2X10 MIN.
 - FOR OPENING UP TO 6'-0" SHALL BE 2-2X12 MIN.
 - FOR OPENING OVER 6'-0" WIDE SEE PLANS FOR HEADER SIZE.
14. SIZES OF STRUCTURAL MEMBERS: ALL LUMBER SIZES SPECIFIED ARE NOMINAL SIZES. ACTUAL SIZES ARE SHOWN ON THE FLOOR PLANS.
15. STRUCTURAL POSTS: ALL ISOLATED STRUCTURAL POSTS SHALL HAVE A MINIMUM DIMENSION OF FOUR (4) INCHES W/ SUBSTITUTIONS AS FOLLOWS:
 - 4X4 POSTS = (3) 2X4'S NAILED
 - 4X6 POSTS = (4) 2X4'S NAILED
 - 4X8 POSTS = (5) 2X4'S NAILED
16. AT ALL STEEL LOCATIONS PROVIDE STEEL COLUMNS DOWN TO FOUNDATION WALL.
17. ALL COLUMNS TO SIT ON SOLID FILLED FOUNDATION WALL.
18. ALL LVL/STEEL LAMINATED BEAMS TO BE SUPPORTED BY SQUARE PARALLAM COLUMNS, FULL WIDTH BEARING.
19. FOOTINGS ARE DESIGNED TO BEAR ON SOIL HAVING A MINIMUM SAFE BEARING VALUES OF 3000 PSF. CLEAN ALL POTHOLES AND FILL WITH 3000 PSI CONCRETE. FORM SIDES OF FOOTINGS WITH WOOD WHERE REQUIRED.
20. WHERE FOOTINGS ARE STEPPED DOWN TO EXISTING FOUNDATIONS, BOTTOMS TO BE STEPPED NOT MORE THAN TWO FEET VERTICALLY TO FOUR FEET HORIZONTALLY.
21. G.C. NOT TO BACKFILL UNTIL FIRST FLOOR DECK/STRUCTURE IS COMPLETELY FRAMED AND SHEATHED.
22. REINFORCING SHALL HAVE 3" COVER IN FOOTINGS; 2" COVER ON MAIN REINFORCEMENT IN STEM WALLS.
23. REINFORCING BARS ARE CONTINUOUS UNLESS OTHERWISE NOTED. LAP MESH 12 INCHES AT SPLICES, LAP STEM WALL BARS 32 BAR DIAMETER AT SPLICES (MIN).
24. BEAM, GIRDER AND OTHER CONCENTRATED LOADS SHALL BE PROVIDED WITH A BEARING OF SOLID MASONRY OR HOLLOW UNIT MASONRY FILLED SOLID WITH MINIMUM 2,500 PSI COMPRESSIVE STRENGTH CONCRETE FULL HEIGHT OF WALL OR PIER.
25. THERE SHALL BE A MINIMUM OF TWO ANCHOR BOLTS PER SECTIONS OF PLATE AND ANCHOR BOLTS SHALL BE PLACED WITHIN TWELVE (12) INCHES FROM END OF EACH SECTION OF PLATE WITH INTERMEDIATE BOLTS SPACED 24" WITH: OF 8'-0" O.C. METAL STRIPS MAY BE USED AS AN OPTION. (GORDON FA-223-8" O.C.)

 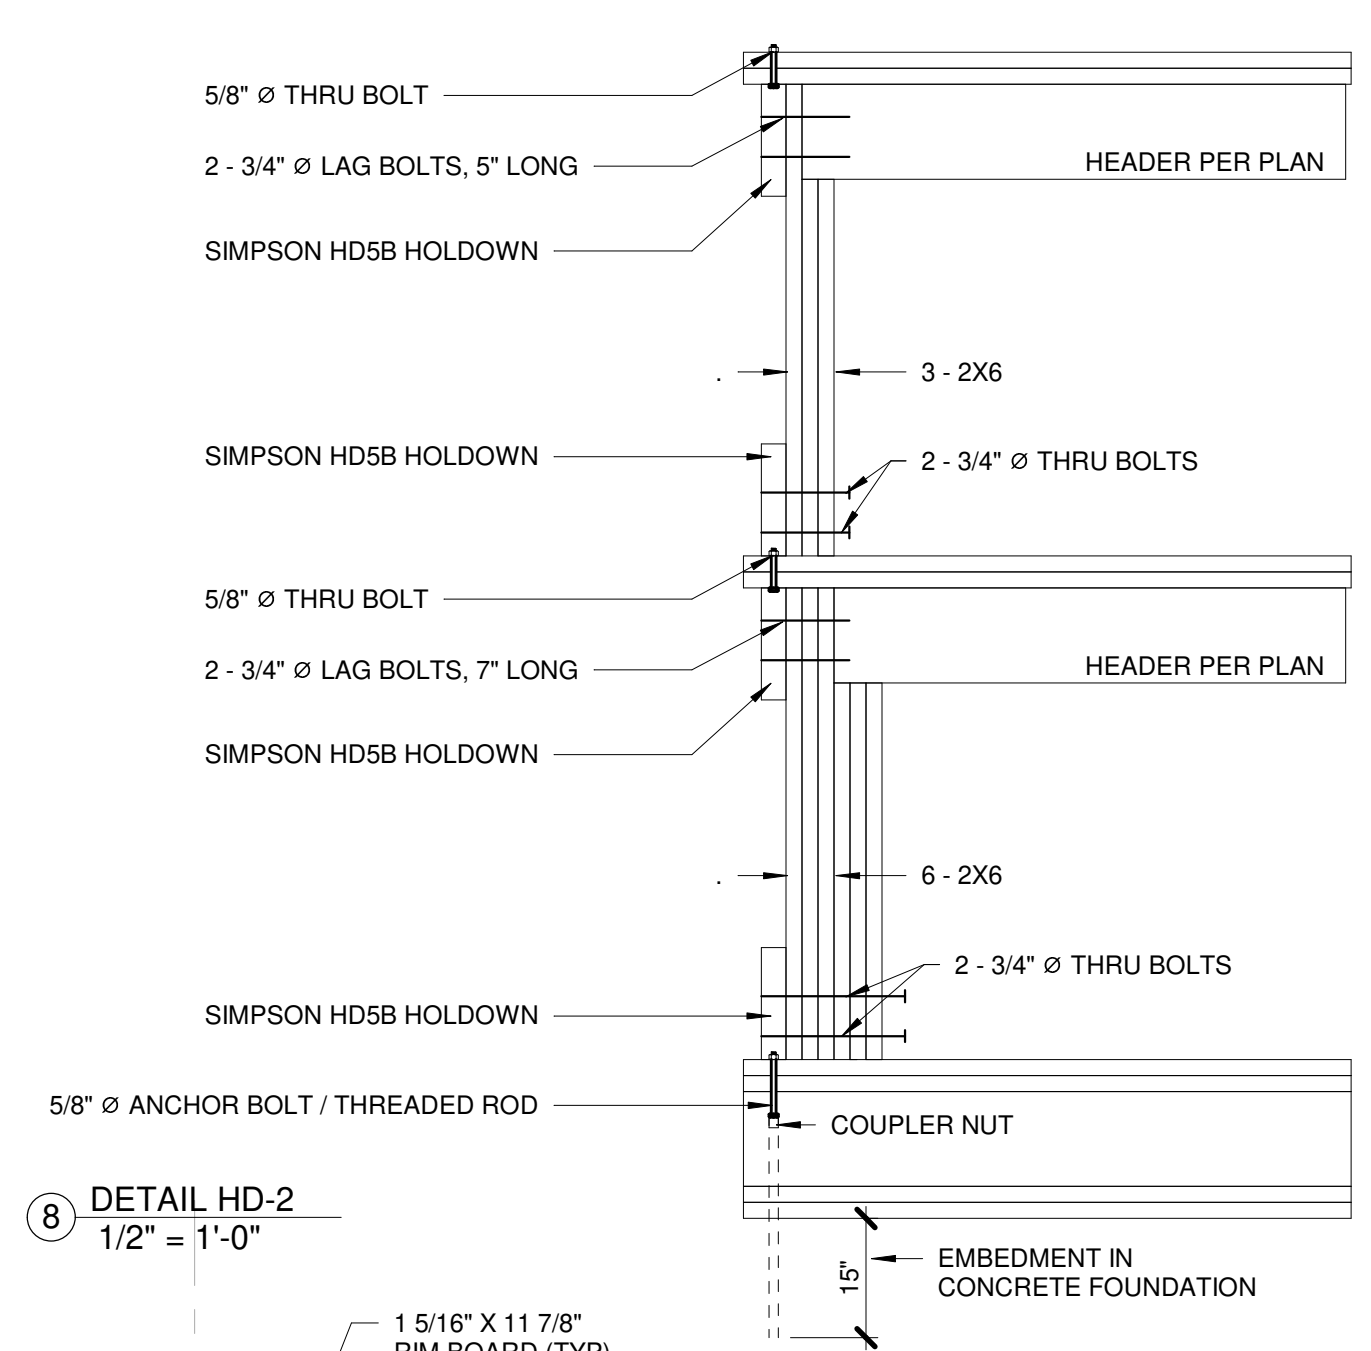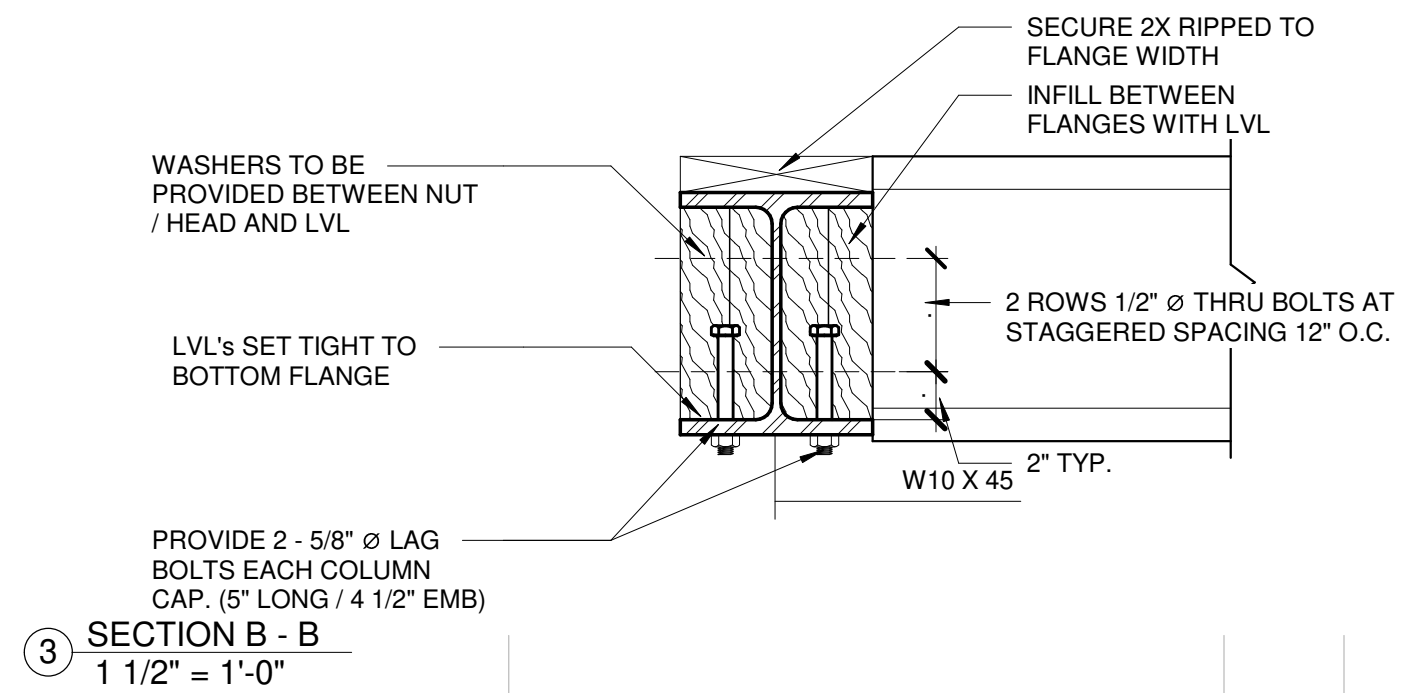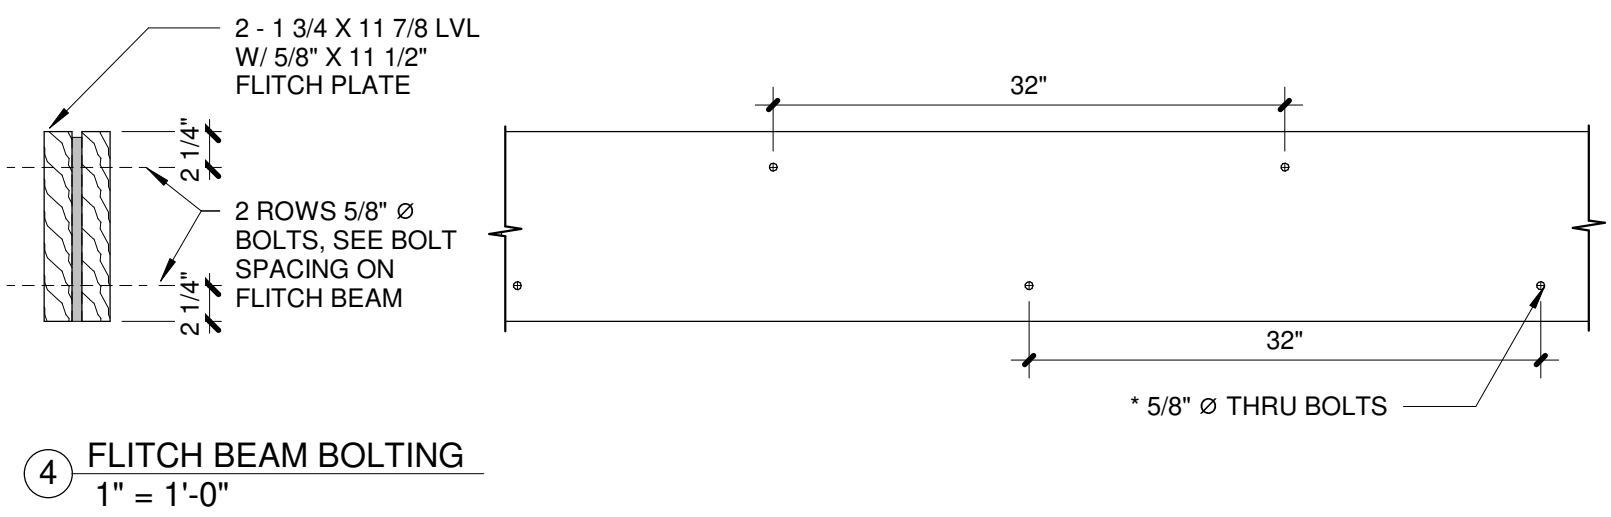  

DESIGN DELIVERABLE: PERMIT SET	SHEET NUMBER:
ISSUE DATE: 6/23/25	S-101
PROJECT #: 508	
DRAWN BY: R	
CHECKED BY: S	

FRAMING NOTES

1. ALL STANDARD LUMBER TO BE D-FIR-L #1OR BETTER.
2. ■ INDICATES COLUMN LOCATION. PROVIDE FULL WIDTH BEARING.
3. □ INDICATES COLUMN LOCATION FROM ABOVE.
4. ALL HEADERS TO BE (2)-2X10'S UNLESS OTHERWISE NOTED.
5. DOUBLE STRUCTURE AROUND ALL FLOOR, CEILING, AND ROOF OPENINGS.
6. PROVIDE ACCESS TO ALL ENCLOSED CRAWL SPACE AND ATTIC.
7. VENTILATE ALL CRAWL SPACES AND ATTICS AS PER CODE MEASURED IN TOTAL FREE VENTILATION AREA.
8. JOIST AND PLATE GIRDERS SHALL HAVE FULL 3" MINIMUM BEARING AT ALL SILL PLATES.
9. ALL BRIDGING SHALL BE SOLID AND FULL DEPTH OF JOIST.
10. ALL EXTERIOR SHEATHING SHALL BE EXTERIOR GRADE, C-D PLYWOOD, 5/8" MINIMUM THICKNESS ALL SHEATHING SHALL BE NAILED WITH 6D NAIL, 6" O.C. AT EDGES AND 10" O.C. IN THE FIELD.
11. BUILT-UP GIRDERS AND HEADERS SHALL BE FASTENED TOGETHER AS FOLLOWS:
 - A) FOR UP TO 3 PLIES, USE 2 ROWS OF NAILS STAGGERED AT 12" O.C., USE 10D NAILS ON 1 1/2" MEMBERS AND 16D NAILS ON 1 3/4" MEMBERS.
 - B) FOR MORE THAN 3 PLIES, USE 2 ROWS OF 3/8" DIAMETER THROUGH BOLTS AT 12" O.C. STAGGERED.
12. DOUBLE FLOOR JOIST SHALL BE LOCATED UNDER ALL PARALLEL PARTITIONS.
13. SIZE OF HEADERS FOR OPENINGS IN BEARING WALLS SHALL BE AS FOLLOWS:
 - A) MINIMUM HEADER SIZE FOR ANY OPENING SHALL BE 2-2X6
 - B) FOR OPENINGS UP TO 3'-0" SHALL BE 2-2X6 MIN.
FOR OPENING UP TO 4'-0" SHALL BE 2-2X8 MIN.
FOR OPENING UP TO 5'-0" SHALL BE 2-2X10 MIN.
FOR OPENING UP TO 6'-0" SHALL BE 2-2X12 MIN.
FOR OPENING OVER 6'-0" WIDE SEE PLANS FOR HEADER SIZE.
14. SIZES OF STRUCTURAL MEMBERS: ALL LUMBER SIZES SPECIFIED ARE NOMINAL SIZES. ACTUAL SIZES ARE SHOWN ON THE FLOOR PLANS.
15. STRUCTURAL POSTS: ALL ISOLATED STRUCTURAL POSTS SHALL HAVE A MINIMUM DIMENSION OF FOUR (4) INCHES W/ SUBSTITUTIONS AS FOLLOWS:
4X4 POSTS = (3) 2X4'S NAILED
4X6 POSTS = (4) 2X4'S NAILED
4X8 POSTS = (5) 2X4'S NAILED
16. AT ALL STEEL LOCATIONS PROVIDE STEEL COLUMNS DOWN TO FOUNDATION WALL.
17. ALL COLUMNS TO SIT ON SOLID FILLED FOUNDATION WALL.
18. ALL LVL/STEEL LAMINATED BEAMS TO BE SUPPORTED BY SQUARE PARALLAM COLUMNS, FULL WIDTH BEARING.
19. FOOTINGS ARE DESIGNED TO BEAR ON SOIL HAVING A MINIMUM SAFE BEARING VALUES OF 3000 PSF. CLEAN ALL POTHoles AND FILL WITH 3000 PSI CONCRETE. FORM SIDES OF FOOTINGS WITH WOOD WHERE REQUIRED.
20. WHERE FOOTINGS ARE STEPPED DOWN TO EXISTING FOUNDATIONS, BOTTOMS TO BE STEPPED NOT MORE THAN TWO FEET VERTICALLY TO FOUR FEET HORIZONTALLY.
21. G.C. NOT TO BACKFILL UNTIL FIRST FLOOR DECK/STRUCTURE IS COMPLETELY FRAMED AND SHEATHED.
22. REINFORCING SHALL HAVE 3" COVER IN FOOTINGS; 2" COVER ON MAIN REINFORCEMENT IN STEEL WALLS.
23. REINFORCING BARS ARE CONTINUOUS UNLESS OTHERWISE NOTED. LAP MESH 12 INCHES AT SPLICES, LAP STEM WALL BARS 32 BAR DIAMETER AT SPLICES (MIN).
24. BEAM, GIRDER AND OTHER CONCENTRATED LOADS SHALL BE PROVIDED WITH A BEARING OF SOLID MASONRY OR HOLLOW TUB MASONRY FILLED SOLID WITH MINIMUM 2,500 PSI COMPRESSIVE STRENGTH CONCRETE FULL HEIGHT OF WALL OR PIER.
25. THERE SHALL BE A MINIMUM OF TWO ANCHOR BOLTS PER SECTIONS OF PLATE AND ANCHOR BOLTS SHALL BE PLACED WITHIN TWELVE (12) INCHES FROM END OF EACH SECTION OF PLATE WITH INTERMEDIATE BOLTS SPACED A MAX. OF 8'-0" O.C. METAL STRIPS MAY BE USED AS AN OPTION. (GORDON FA-23'-8" O.C.)



www.zplusarchitects.com

seal:

Michael Scro
NJ LIC# 18626

10 BIRCH LANE, WALDWICK, NJ
City, State Zip

Copyright © 2019, Z+ Architect, LLC
All dimensions and existing conditions shall be checked & verified by the contractor before proceeding with the work

SHEET TITLE:

**SECOND FLOOR CEILING
FRAMING PLAN**


S-102

1. ALL STANDARD LUMBER TO BE D-FIR-L #1OR BETTER.
2. ■ INDICATES COLUMN LOCATION. PROVIDE FULL WIDTH BEARING.
3. □ INDICATES COLUMN LOCATION FROM ABOVE.
4. ALL HEADERS TO BE (2)-2X10'S UNLESS OTHERWISE NOTED.
5. DOUBLE STRUCTURE AROUND ALL FLOOR, CEILING, AND ROOF OPENINGS.
6. PROVIDE ACCESS TO ALL ENCLOSED CRAWL SPACE AND ATTIC.
7. VENTILATE ALL CRAWL SPACES AND ATTICS AS PER CODE MEASURED IN TOTAL FREE VENTILATION AREA.
8. JOIST AND PLATE GIRDERS SHALL HAVE FULL 3" MINIMUM BEARING AT ALL SILL PLATES.
9. ALL BRIDGING SHALL BE SOLID AND FULL DEPTH OF JOIST.
10. ALL EXTERIOR SHEATHING SHALL BE EXTERIOR GRADE, C PLYWOOD, 5/8" MINIMUM THICKNESS ALL SHEATHING SHALL BE NAILED WITH 6D NAIL, 6" O.C. AT EDGES AND 10" O.C. IN THE FIELD.
11. BUILT-UP GIRDERS AND HEADERS SHALL BE FASTENED TOGETHER AS FOLLOWS:
 - A) FOR UP TO 3 PLIES, USE 2 ROWS OF NAILS STAGGERED AT 12" O.C., USE 10D NAILS ON 1 1/2" MEMBERS AND 16D NAILS ON 1 3/4" MEMBERS.
 - B) FOR MORE THAN 3 PLIES, USE 2 ROWS OF 3/8" DIAMETER THROUGH BOLTS AT 12" O.C. STAGGERED.
12. DOUBLE FLOOR JOIST SHALL BE LOCATED UNDER ALL PARALLEL PARTITIONS.
13. SIZE OF HEADERS FOR OPENINGS IN BEARING WALLS SHALL BE AS FOLLOWS:
 - A) MINIMUM HEADER SIZE FOR ANY OPENING SHALL BE 2-2X6
 - B) FOR OPENINGS UP TO 3'-0" SHALL BE 2-2X6 MIN.
FOR OPENING UP TO 4'-0" SHALL BE 2-2X8 MIN.
FOR OPENING UP TO 5'-0" SHALL BE 2-2X10 MIN.
FOR OPENING UP TO 6'-0" SHALL BE 2-2X12 MIN.
FOR OPENING OVER 6'-0" WIDE SEE PLANS FOR HEADER SIZE.
14. SIZES OF STRUCTURAL MEMBERS: ALL LUMBER SIZES SPECIFIED ARE NOMINAL SIZES. ACTUAL SIZES ARE SHOWN ON THE FLOOR PLANS.
15. STRUCTURAL POSTS: ALL ISOLATED STRUCTURAL POSTS SHALL HAVE A MINIMUM DIMENSION OF FOUR (4) INCHES W/ SUBSTITUTIONS AS FOLLOWS:
4X4 POSTS = (3) 2X4'S NAILED
4X6 POSTS = (4) 2X4'S NAILED
4X8 POSTS = (5) 2X4'S NAILED
16. AT ALL STEEL LOCATIONS PROVIDE STEEL COLUMNS DOWN TO FOUNDATION WALL.
17. ALL COLUMNS TO SIT ON SOLID FILLED FOUNDATION WALL.
18. ALL LVL/STEEL LAMINATED BEAMS TO BE SUPPORTED BY SQUARE PARALLAM COLUMNS, FULL WIDTH BEARING.
19. FOOTINGS ARE DESIGNED TO BEAR ON SOIL HAVING A MINIMUM SAFE BEARING VALUES OF 3000 PSF. CLEAN ALL POTHOLES AND FILL WITH 3000 PSI CONCRETE. FORM SIDES OF FOOTINGS WITH WOOD WHERE REQUIRED.
20. WHERE FOOTINGS ARE STEPPED DOWN TO EXISTING FOUNDATIONS, BOTTOMS TO BE STEPPED NOT MORE THAN TWO FEET VERTICALLY TO FOUR FEET HORIZONTALLY.
21. G.C. NOT TO BACKFILL UNTIL FIRST FLOOR DECK/STRUCTURE IS COMPLETELY FRAMED AND SHEATHED.
22. REINFORCING SHALL HAVE 3" COVER IN FOOTINGS; 2" COVER ON MAIN REINFORCEMENT IN STEM WALLS.
23. REINFORCING BARS ARE CONTINUOUS UNLESS OTHERWISE NOTED. LAP MESH 12 INCHES AT SPLICES, LAP STEM WALL BARS 32 BAR DIAMETER AT SPLICES (MIN).
24. BEAM, GIRDER AND OTHER CONCENTRATED LOADS SHALL BE PROVIDED WITH A BEARING OF SOLID MASONRY OR HOLLOW UNIT MASONRY FILLED SOLID WITH MINIMUM 2,500 PSI COMPRESSIVE STRENGTH CONCRETE FULL HEIGHT OF WALL OR PIER.
25. THERE SHALL BE A MINIMUM OF TWO ANCHOR BOLTS PER SECTIONS OF PLATE AND ANCHOR BOLTS SHALL BE PLACED WITHIN TWELVE (12) INCHES FROM END OF EACH SECTION OF PLATE WITH INTERMEDIATE BOLTS SPACED A MAX. OF 8'-0" O.C. METAL STRIPS MAY BE USED AS AN OPTION. (GORDON FA-22 3'-8" O.C.)



RIDGE TIE DETAIL
(NON-VAULTED CATHEDRAL AREAS)

5 RIDGE DETAIL
1" = 1'-0"

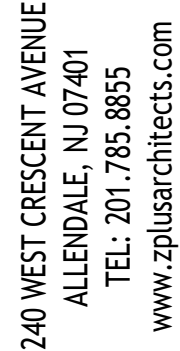

PROJECT TEAM:
CIVIL
SCHWANENEDE, HALS, & VINCE
111 LITTLETON RD #200
PARSIPPANY-TROY HILLS, NJ
201-337-0053

seal:

Michael Scro
NJ LIC# 18626

BALIWALA

10 BIRCH LANE, WALDWICK, NJ
City, State Zip

Copyright © 2019, Z+ Architect, LLC
All dimensions and existing conditions shall be checked & verified by the contractor before proceeding with the work

[illegible]


SHEET TITLE:

ROOF FRAMING PLAN

DESIGN DELIVERABLE PERMIT SET
ISSUE DATE: 06/23/25
PROJECT #: 2508
DRAWN BY: AR
CHECKED BY: MS

SHEET NUMBER

S-103

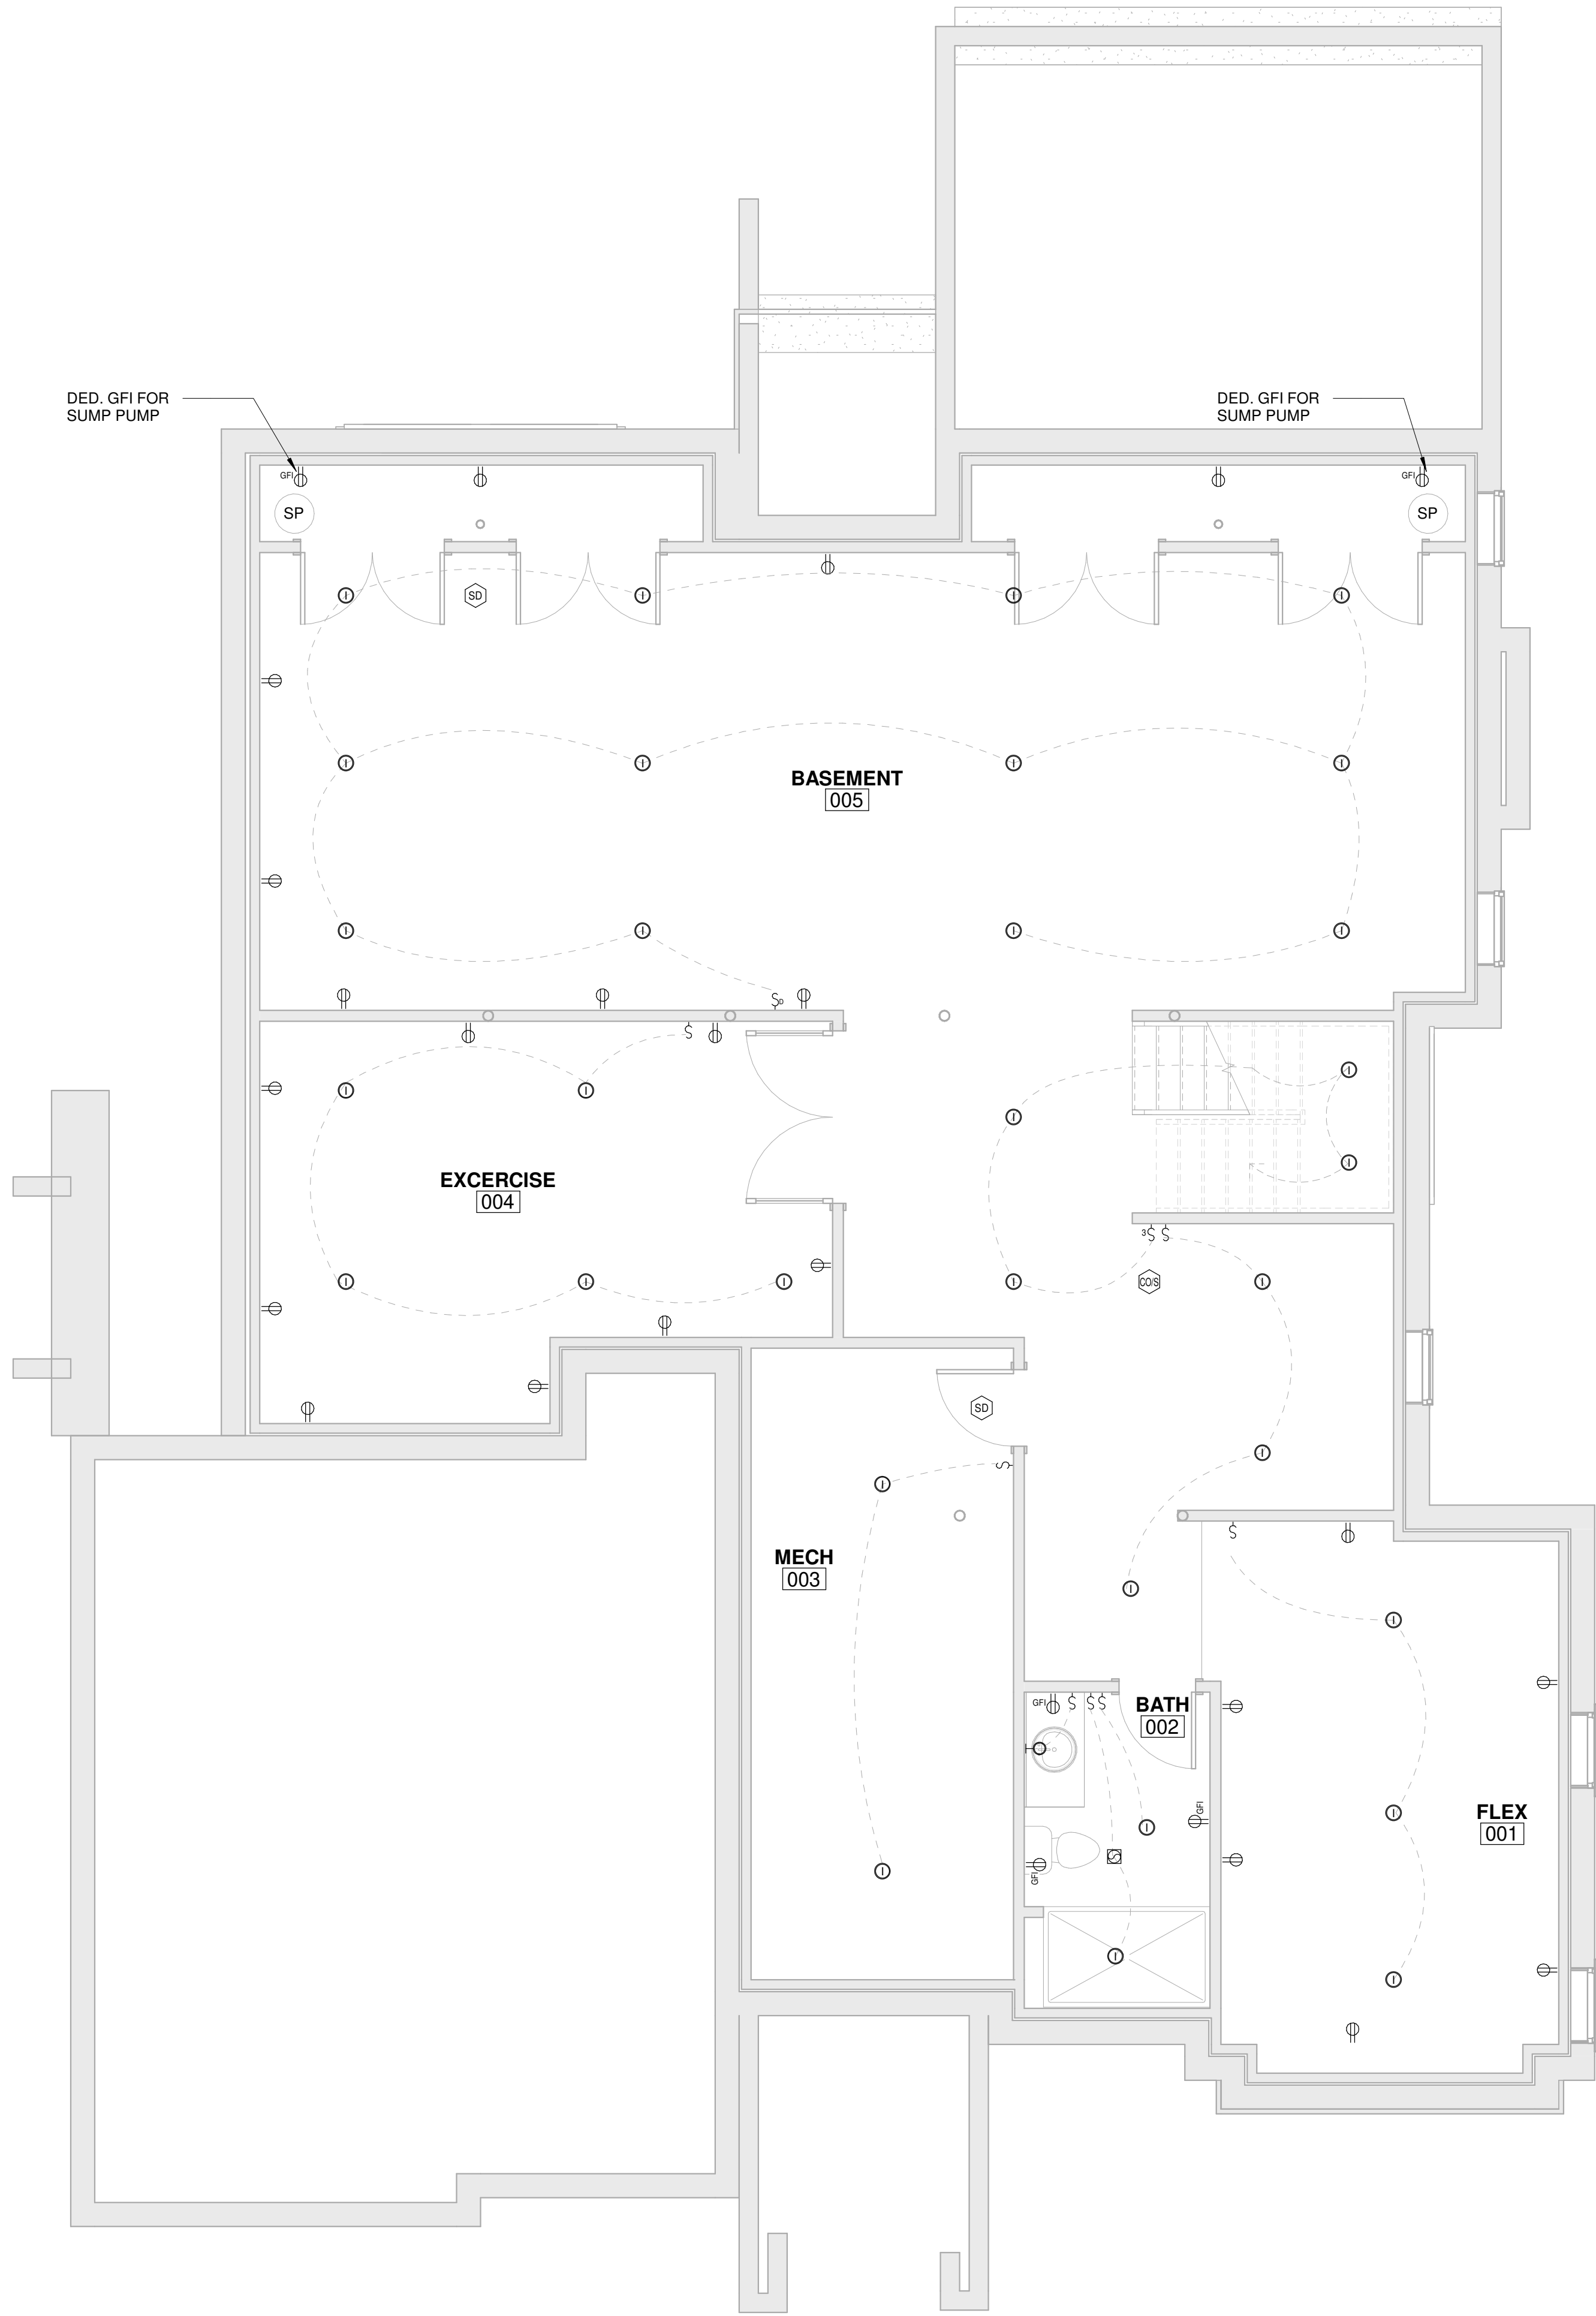

2 BASEMENT ELECTRICAL PLAN
1/4" = 1'-0"

ELECTRICAL LEGEND & SYMBOLS

LIGHT SWITCH	120V AC SMOKE & CARBON MONOXIDE ALARM W/ BATTERY BACK UP; FIRST ALERT MODEL: SC9120B
DIMMER SWITCH	120V AC SMOKE ALARM W/ BATTERY BACK UP; FIRST ALERT MODEL: 9120B
3-WAY SWITCH	DMF LIGHTING, H SERIES, 4" RECESSED, HM3C MODULE WITH INTEGRATED WARM DIM, IEC RATED, WET LOCATIONS. (BAR HANGERS ARE AVAILABLE FROM MANUFACTURER)
4-WAY SWITCH	SURFACE MOUNTED LIGHT FIXTURE
DUPLEX OUTLET	SURFACE MOUNTED LIGHT FIXTURE WITH FAN
GROUND FAULT INTERRUPT OUTLET	LOW VOLTAGE UNDER CABINET LIGHT
WEATHER PROOF OUTLET	LED 1 x 4 FIXTURE
DEDICATED OUTLET	
RECESSED FLOOR OUTLET	
TELEPHONE / CAT 5 / T.V. CABLE JACK	
WALL MOUNTED LIGHT FIXTURE	
WALL MOUNTED CLOSET RATED FIXTURE	
RECESSED PANASONIC WHISPER EXHAUST FAN	
HALO, 4" RECESSED LED WALL WASH WITH BAFFLE; 992W	

GENERAL NOTES:

- SMOKE ALARMS SHALL BE LISTED IN ACCORDANCE WITH UL 217 AND INSTALLED PER NFPA 72 AND IBC RESIDENTIAL 2021 - NJ EDITION.
- ALL ALARMS SHALL BE INTERCONNECTED IN SUCH A MANNER THAT THE ACTUATION OF ONE ALARM WILL ACTIVATE ALL OF THE ALARMS.
- ALL SPECIFIED RECESSED LIGHTS TO BE NON-IC RATED EXCEPT AT THE FOLLOWING LOCATIONS :
A) IC-RATED RECESSED CAN LIGHT AT INSULATED CEILING.
B) UL/CUL LISTED RECESSED CAN LIGHT AT SHOWER AND OTHER MOISTURE AREA.
C) INSTALL FIREBOX AT FIRE RATED CEILING ASSEMBLIES.
- CONTRACTOR TO PROVIDE HARD WIRING FOR NEW SMOKE DETECTORS AND/OR CARBON MONOXIDE/SMOKE DETECTOR COMBOS AS REQUIRED BY CODE. ONE SHALL BE LOCATED IN EACH SLEEPING ROOM, OUTSIDE EACH SEPARATE SLEEPING AREA IN THE IMMEDIATE VICINITY OF THE BEDROOMS, AND ONE ON EACH FLOOR, INCLUDING BASEMENTS AND HABITABLE ATTICS.
- ALL ELECTRICAL WIRING DEVICES TO BE LEVITON - DECORA OR APPROVED EQUAL.
- VERIFY IN FIELD FINAL LOCATION OF SWITCHES, OUTLETS, AND DATA PORTS WITH OWNER.
- ALL OUTLET LOCATIONS SHOWN ARE DIAGRAMMATIC. ALL WALL PENETRATIONS BETWEEN DEMISING / FIRE RATED WALLS INCLUDING (BUT NOT LIMITED TO) ELECTRICAL AND TEL/DATA OUTLETS SHALL BE STAGGERED SO THAT A MINIMUM OF 24" IS BETWEEN TWO OUTLETS OF EITHER SIDE OF WALL. OFFSET BOXES MINIMUM (1) STUD SPACE AND SEAL OPENINGS THROUGH THE PARTITIONS AND FLOORS TO MAINTAIN ASSEMBLY RATING. ENTIRE ELECTRICAL BOX MUST BE SEALED WITH FIRE RESISTANT SEALANT AS PER NFPA.
- ALL CONVENIENCE OUTLETS WITH SWITCHES TO BE SWITCHED AT TOP ONLY.
- ALL SWITCHES TO BE 3'-10" ABOVE FINISHED FLOOR TO CENTERLINE OF SWITCH UNLESS OTHERWISE NOTED.
- ALL CONVENIENCE OUTLETS ARE TO BE NO LOWER THAN 15" TO THE BOTTOM RECEPTACLE.
- ALL INTERIOR WALL BRACKET FIXTURES TO BE AT 6'-6" ABOVE FINISHED FLOOR TO CENTERLINE OF FIXTURES (6'-10" AT BATHROOM MIRRORS).
- ALL EXTERIOR BRACKET FIXTURES TO BE AT 6'-6" ABOVE FINISHED FLOOR TO CENTERLINE OF FIXTURE.
- VERIFY LOCATION OF ALL RECEPTACLE FOR APPLIANCES WITH MANUFACTURER'S SPECIFICATIONS.
- CABLE TELEVISION SERVICE SHALL BE WIRED TO EVERY TELEVISION RECEPTACLE, UNLESS OTHERWISE INSTRUCTED BY OWNER.
- ALL ELECTRICAL INSTALLATION SHALL MEET THE REQUIREMENTS OF THE NATIONAL ELECTRICAL CODE. ALL MATERIAL AND EQUIPMENT SHALL BEAR THE LABEL OR APPROVAL OF THE UNDERWRITERS LABORATORIES, INC.
- ALL BATHROOM GFI OUTLETS TO BE DEDICATED TO (1) 20 AMP BREAKER.
- GROUND FAULT INTERCEPTORS SHALL BE PROVIDED AT ALL BATHROOM AND KITCHEN OUTLETS AS PER SECTION 2-10-8 N.E.C.

ARCHITECTS
240 WEST CRESCENT AVENUE
ALLENDALE, NJ 07401
TEL: 201.785.8855
www.zplusarchitects.com

PROJECT TEAM:
CIVIL
SCHWANENEDE, HALS, & VINCE
111 LITTLETON RD #200
PARSIPPANY-TROY HILLS, NJ
201-337-0053

Seal: Michael Scro
NJ LIC# 18626

BALIWALA

10 BIRCH LANE, WALDWICK, NJ
City, State Zip


Copyright © 2019 - Z+ Architect, LLC
All dimensions and existing conditions shall be verified by the contractor before proceeding with the work.

REV	DATE	DESCRIPTION

SHEET TITLE:
BASEMENT ELECTRICAL PLAN

DESIGN DELIVERABLE: PERMIT SET	SHEET NUMBER: E-1
ISSUE DATE: 06/23/25	
PROJECT #: 2508	
DRAWN BY: AR	
CHECKED BY: MS	



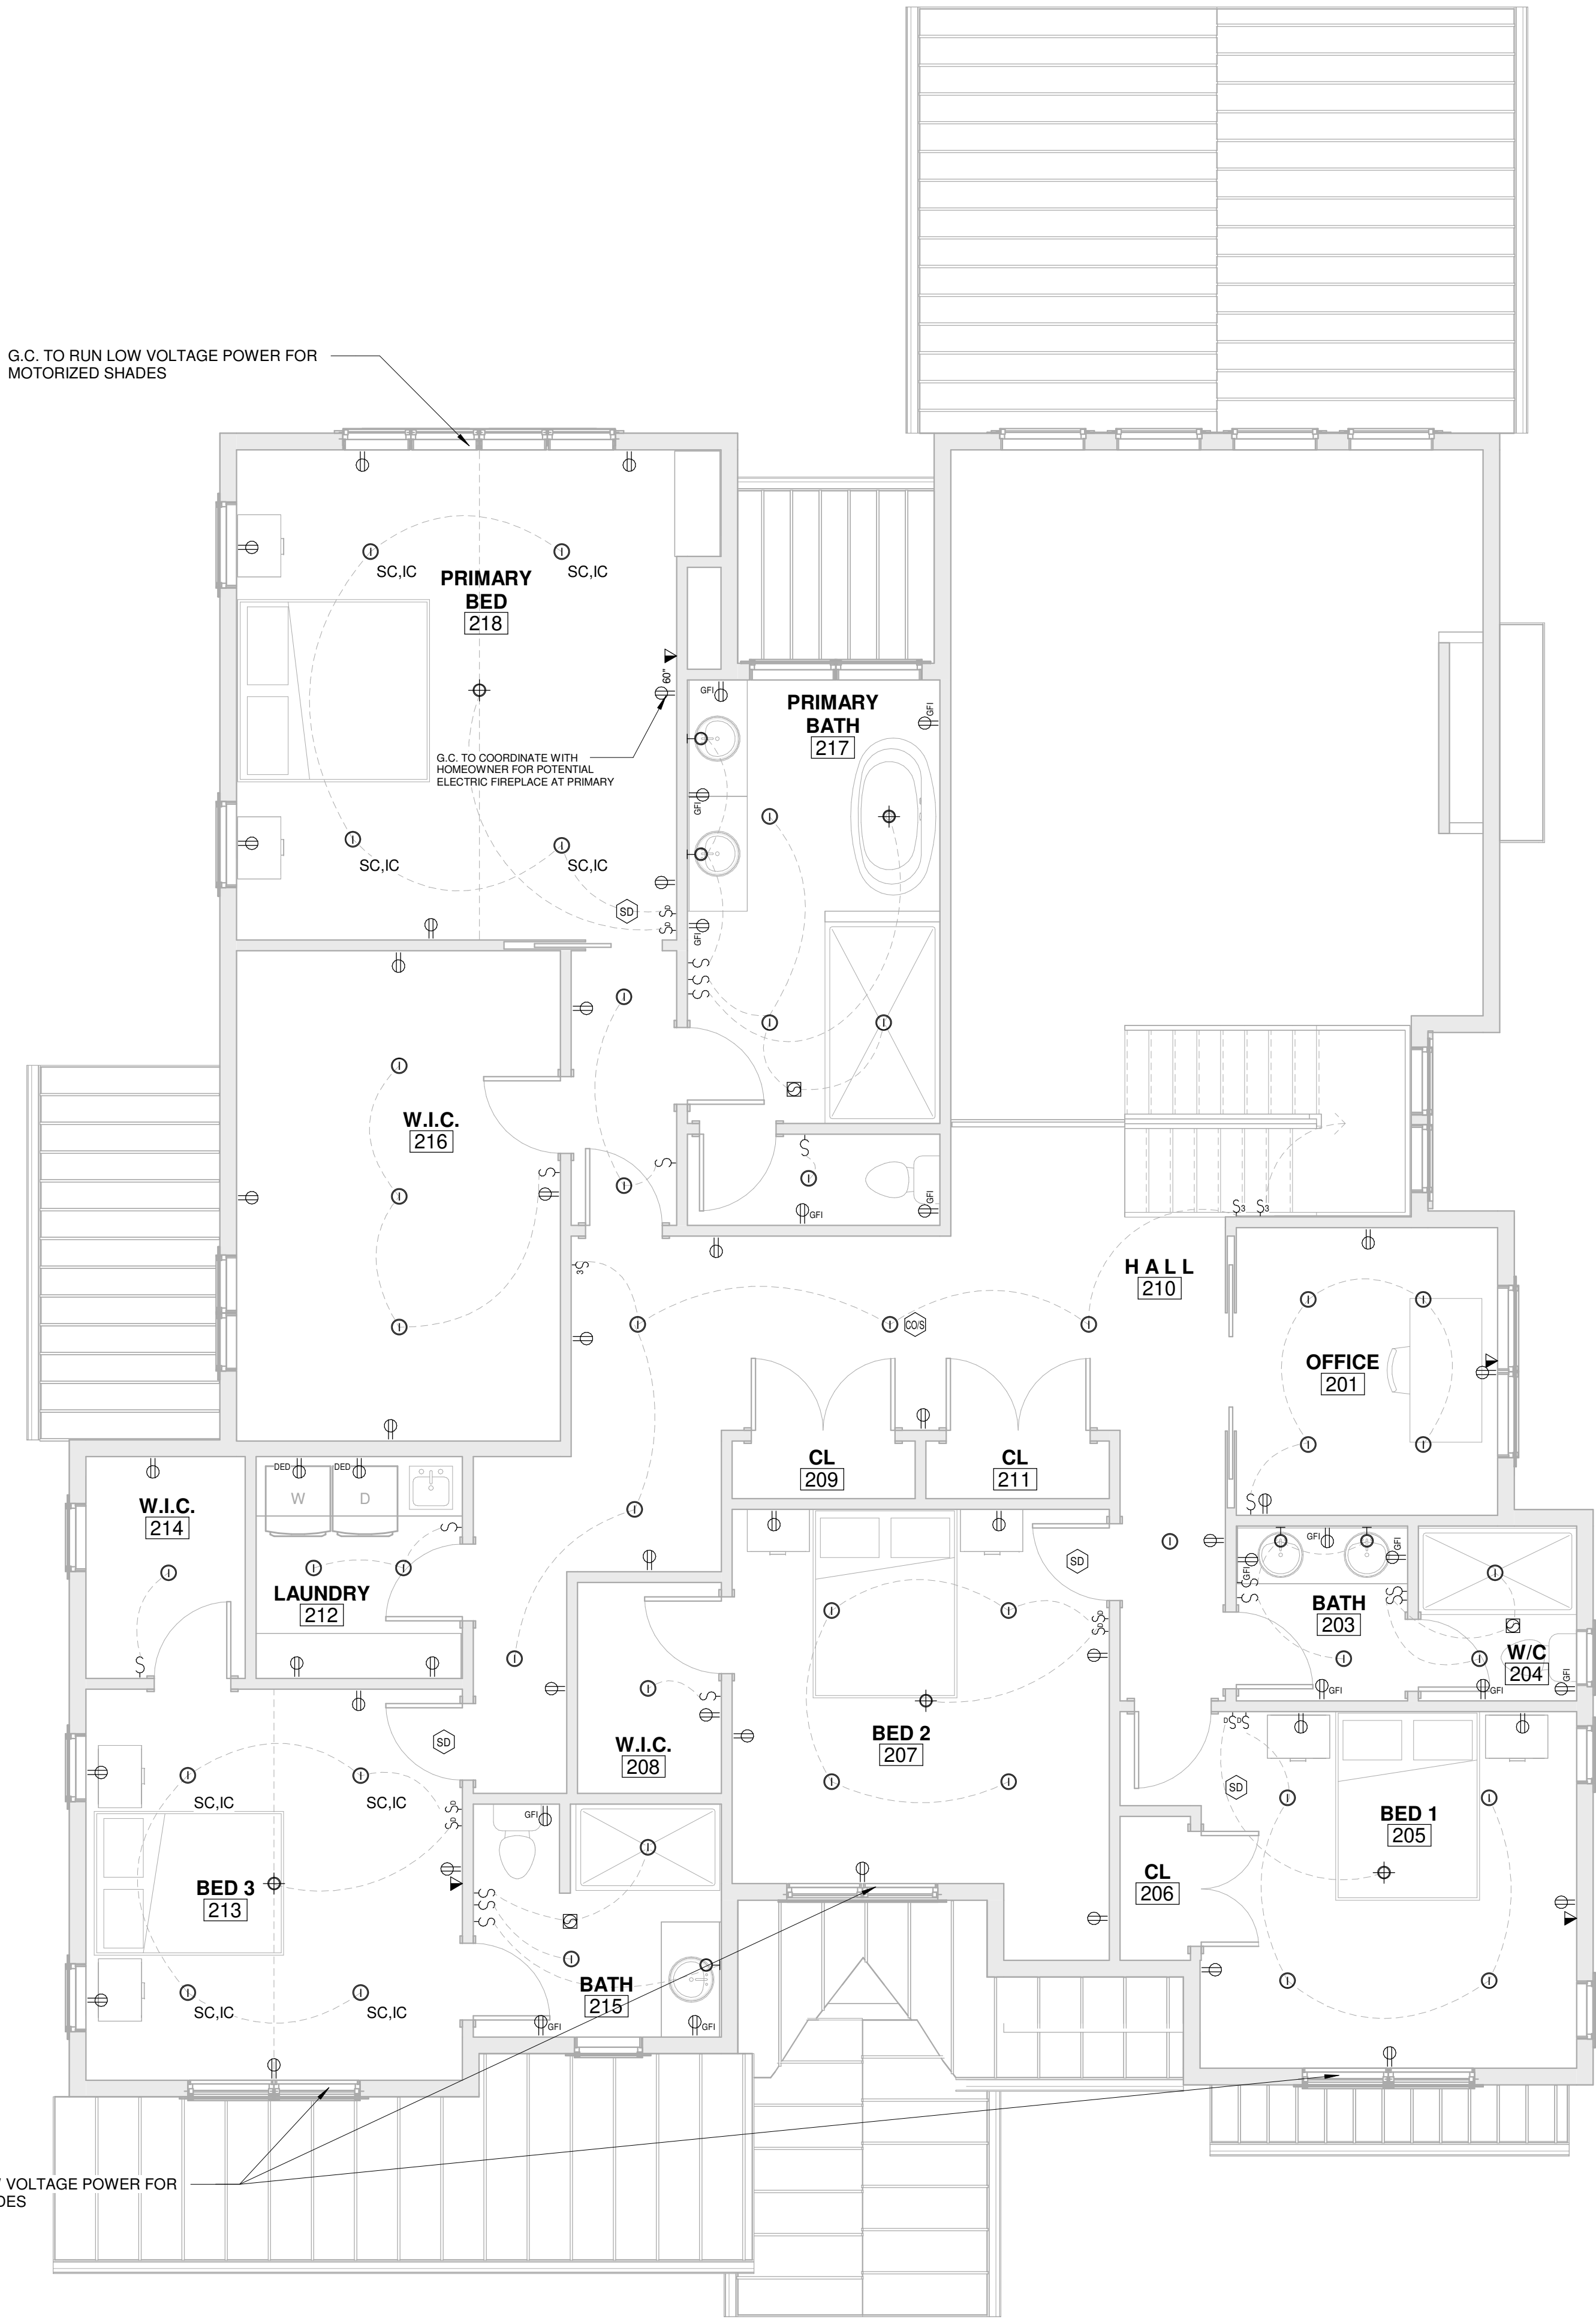

ELECTRICAL LEGEND & SYMBOLS			
	LIGHT SWITCH		120V AC SMOKE & CARBON MONOXIDE ALARM W/ BATTERY BACK UP; FIRST ALERT MODEL: SC9120B
	DIMMER SWITCH		120V AC SMOKE ALARM W/ BATTERY BACK UP; FIRST ALERT MODEL: 9120B
	3-WAY SWITCH		DMF LIGHTING, H SERIES, 4" RECESSED, HM3C MODULE WITH INTEGRATED WARM DIM, IEC RATED, WET LOCATIONS. (BAR HANGERS ARE AVAILABLE FROM MANUFACTURER)
	4-WAY SWITCH		FINAL TRIM OPTIONS TO BE SELECTED BY OWNER
	DUPLEX OUTLET		SURFACE MOUNTED LIGHT FIXTURE
	GROUND FAULT INTERRUPT OUTLET		SURFACE MOUNTED LIGHT FIXTURE WITH FAN
	WEATHER PROOF OUTLET		LOW VOLTAGE UNDER CABINET LIGHT
	DEDICATED OUTLET		LED 1 x 4 FIXTURE
	RECESSED FLOOR OUTLET		
	TELEPHONE / CAT 5 / T.V. CABLE JACK		
	WALL MOUNTED LIGHT FIXTURE		
	WALL MOUNTED CLOSET RATED FIXTURE		
	RECESSED PANASONIC WHISPER EXHAUST FAN		
	HALO, 4" RECESSED LED WALL WASH WITH BAFFLE; 992W		

- GENERAL NOTES:**
- SMOKE ALARMS SHALL BE LISTED IN ACCORDANCE WITH UL 217 AND INSTALLED PER NFPA 72 AND IBC RESIDENTIAL 2021 - NJ EDITION.
 - ALL ALARMS SHALL BE INTERCONNECTED IN SUCH A MANNER THAT THE ACTUATION OF ONE ALARM WILL ACTIVATE ALL OF THE ALARMS.
 - ALL SPECIFIED RECESSED LIGHTS TO BE NON-IC RATED EXCEPT AT THE FOLLOWING LOCATIONS :
A) IC-RATED RECESSED CAN LIGHT AT INSULATED CEILING.
B) UL/CUL LISTED RECESSED CAN LIGHT AT SHOWER AND OTHER MOISTURE AREA.
C) INSTALL FIREBOX AT FIRE RATED CEILING ASSEMBLIES.
 - CONTRACTOR TO PROVIDE HARD WIRING FOR NEW SMOKE DETECTORS AND/OR CARBON MONOXIDE/SMOKE DETECTOR COMBOS AS REQUIRED BY CODE. ONE SHALL BE LOCATED IN EACH SLEEPING ROOM, OUTSIDE EACH SEPARATE SLEEPING AREA IN THE IMMEDIATE VICINITY OF THE BEDROOMS, AND ONE ON EACH FLOOR, INCLUDING BASEMENTS AND HABITABLE ATTICS.
 - ALL ELECTRICAL WIRING DEVICES TO BE LEVITON - DECORA OR APPROVED EQUAL.
 - VERIFY IN FIELD FINAL LOCATION OF SWITCHES, OUTLETS, AND DATA PORTS WITH OWNER.
 - ALL OUTLET LOCATIONS SHOWN ARE DIAGRAMMATIC. ALL WALL PENETRATIONS BETWEEN DEMISING / FIRE RATED WALLS INCLUDING (BUT NOT LIMITED TO) ELECTRICAL AND TEL/DATA OUTLETS SHALL BE STAGGERED SO THAT A MINIMUM OF 24" IS BETWEEN TWO OUTLETS OF EITHER SIDE OF WALL. OFFSET BOXES MINIMUM (1) STUD SPACE AND SEAL OPENINGS THROUGH THE PARTITIONS AND FLOORS TO MAINTAIN ASSEMBLY RATING. ENTIRE ELECTRICAL BOX MUST BE SEALED WITH FIRE RESISTANT SEALANT AS PER NFPA.
 - ALL CONVENIENCE OUTLETS WITH SWITCHES TO BE SWITCHED AT TOP ONLY.
 - ALL SWITCHES TO BE 3'-10" ABOVE FINISHED FLOOR TO CENTERLINE OF SWITCH UNLESS OTHERWISE NOTED.
 - ALL CONVENIENCE OUTLETS ARE TO BE NO LOWER THAN 15" TO THE BOTTOM RECEPTACLE.
 - ALL INTERIOR WALL BRACKET FIXTURES TO BE AT 6'-6" ABOVE FINISHED FLOOR TO CENTERLINE OF FIXTURES (6'-10" AT BATHROOM MIRRORS).
 - ALL EXTERIOR BRACKET FIXTURES TO BE AT 6'-6" ABOVE FINISHED FLOOR TO CENTERLINE OF FIXTURE.
 - VERIFY LOCATION OF ALL RECEPTACLE FOR APPLIANCES WITH MANUFACTURER'S SPECIFICATIONS.
 - CABLE TELEVISION SERVICE SHALL BE WIRED TO EVERY TELEVISION RECEPTACLE, UNLESS OTHERWISE INSTRUCTED BY OWNER.
 - ALL ELECTRICAL INSTALLATION SHALL MEET THE REQUIREMENTS OF THE NATIONAL ELECTRICAL CODE. ALL MATERIAL AND EQUIPMENT SHALL BEAR THE LABEL OR APPROVAL OF THE UNDERWRITERS LABORATORIES, INC.
 - ALL BATHROOM GFI OUTLETS TO BE DEDICATED TO (1) 20 AMP BREAKER.
 - GROUND FAULT INTERCEPTORS SHALL BE PROVIDED AT ALL BATHROOM AND KITCHEN OUTLETS AS PER SECTION 2-10-8 N.E.C.

ARCHITECTS

240 WEST CRESCENT AVENUE
ALLENDALE, NJ 07401
TEL: 201.785.8855
www.zplusarchitects.com

PROJECT TEAM:
CIVIL
SCHWANENEDE, HALS, & VINCE
111 LITTLETON RD #200
PARSIPPANY-TROY HILLS, NJ
201-337-0053

Seal: Michael Scro
NJ LIC# 18626

BALIWALA

10 BIRCH LANE, WALDWICK, NJ
City, State Zip

Copyright © 2019 - Z+ Architect, LLC
All dimensions and existing conditions shall be
verified by the architect prior to construction and
proceeding with the work.

REV	DATE	DESCRIPTION

SHEET TITLE:
2ND FLOOR ELECTRICAL PLAN

DESIGN DELIVERABLE: PERMIT SET	SHEET NUMBER: E-3
ISSUE DATE: 06/23/25	
PROJECT #: 2508	
DRAWN BY: AR	
CHECKED BY: MS	

1 2ND FLOOR ELECTRICAL PLAN
1/4" = 1'-0"