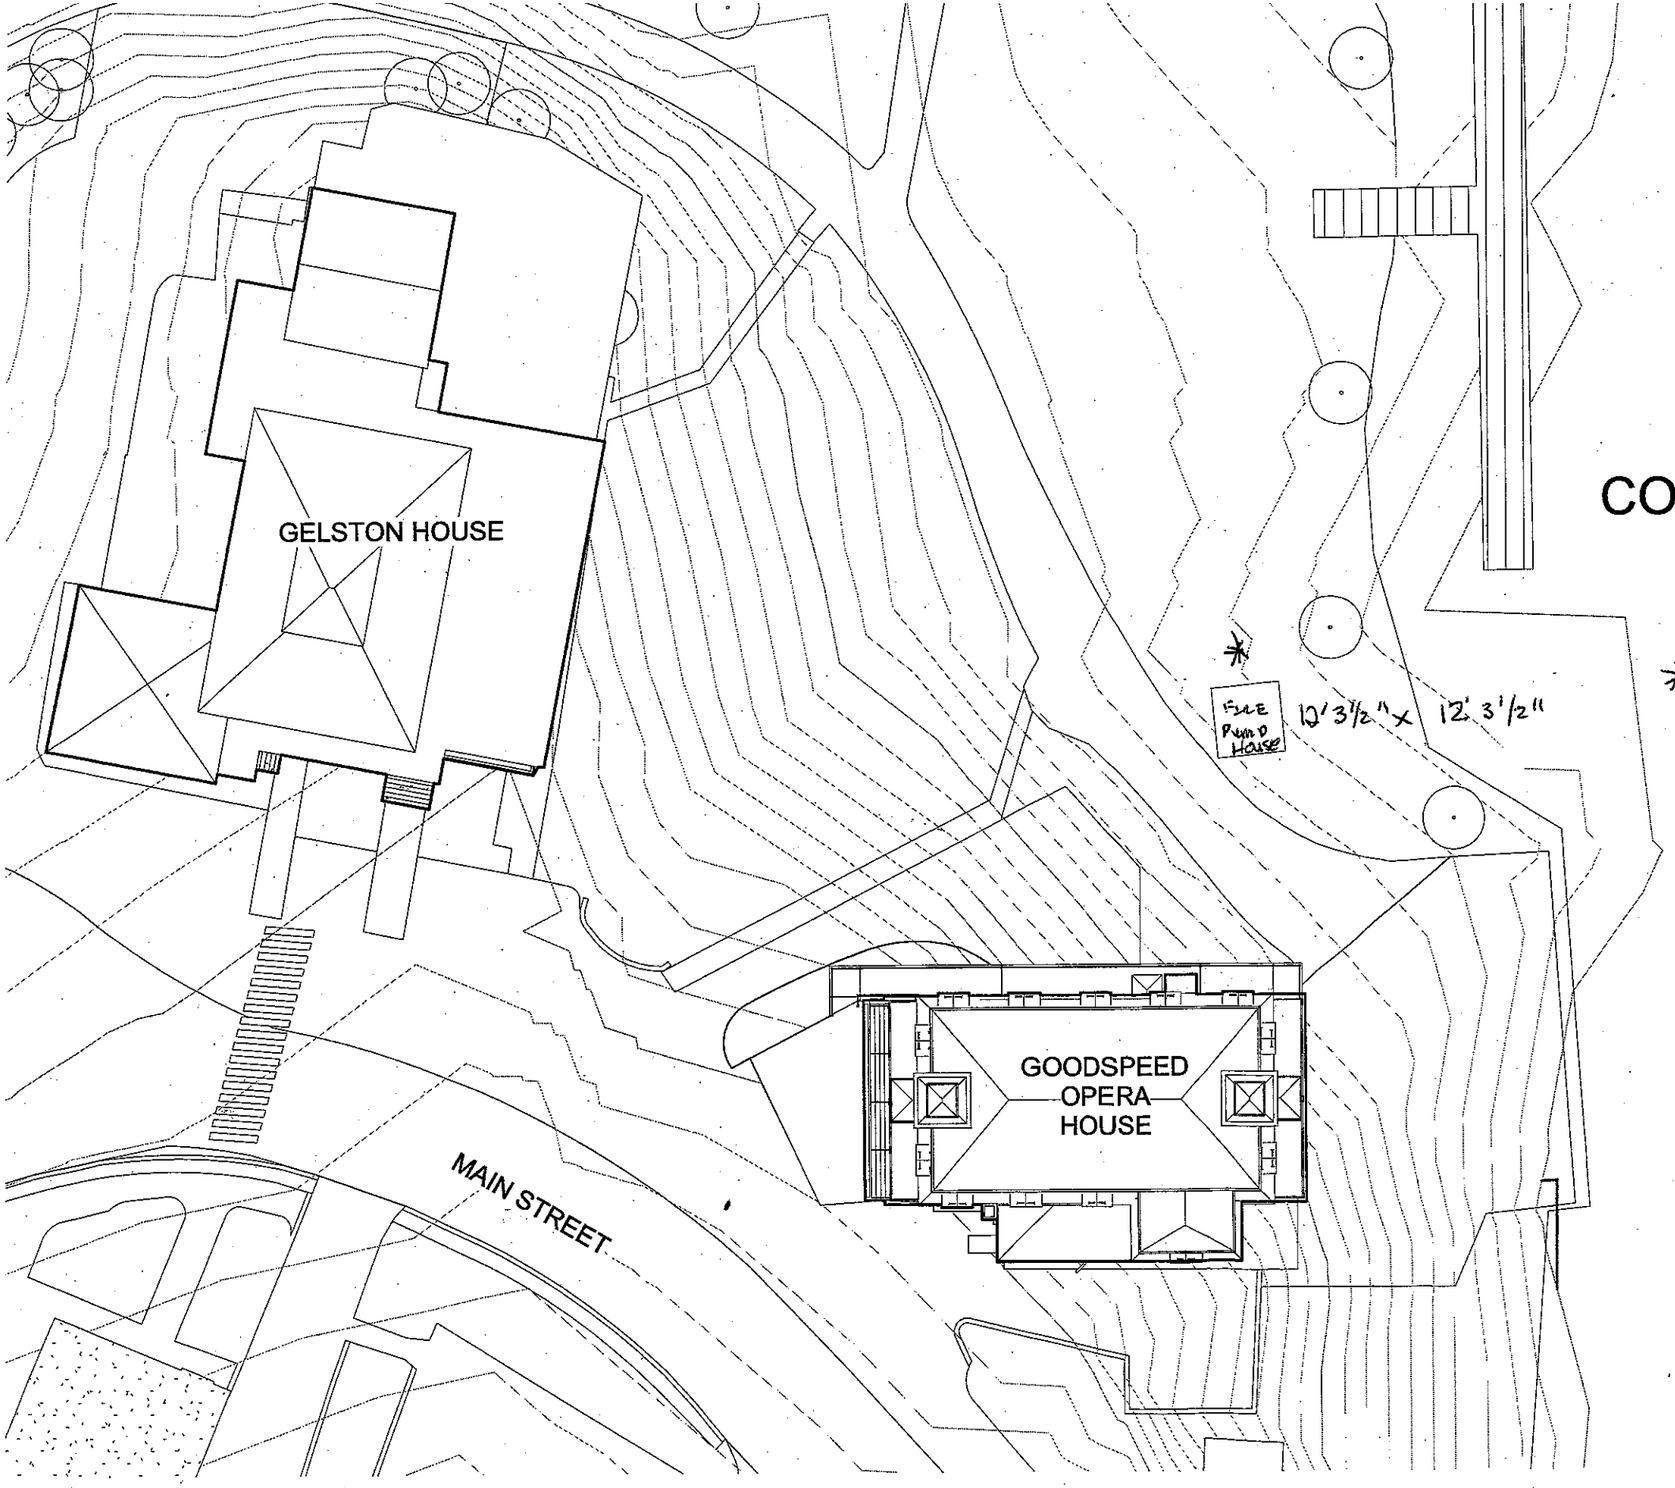


GOOD
MUS
OPERA
RENO

ISSUED:

No Nar

PHASE:
DI
DEVE
PROG

DRAWING NAME:
ARCHITE
PLAN A

PRELIMINARY NOT
THIS COMPUTER FILE/DRA
PURPOSES ONLY AND IS N
DO NOT START CONSTRUC
CONSTRUCTION DOCUMEN


JOB #: 1663

© 2018 CENTERBROO

DRAWN BY: AVP/JK

CHECKED BY: JBR

SHEET:
AS

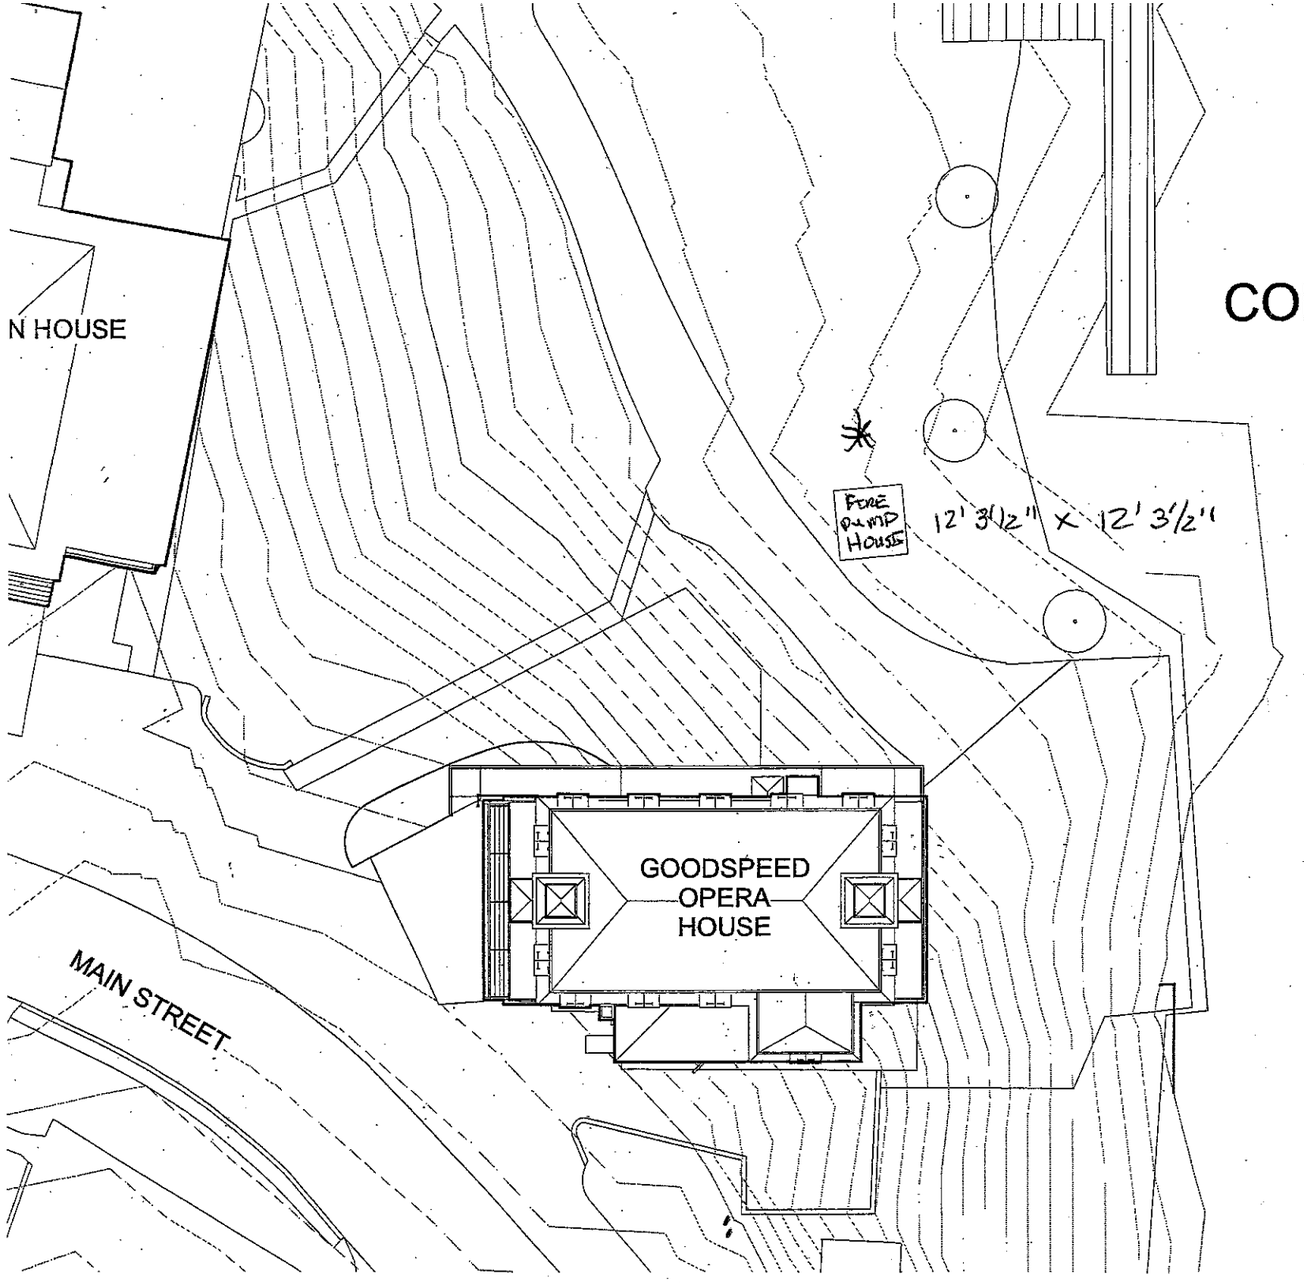

ISSUED:

No	Name	Date

PHASE:

DESIGN DEVELOPMENT PROGRESS SET

DRAWING NAME:

ARCHITECTURAL SITE PLAN AND DETAILS

PRELIMINARY NOT FOR CONSTRUCTION

THIS COMPUTER FILE/DRAWING IS FOR INFORMATIONAL PURPOSES ONLY AND IS NOT INTENDED FOR CONSTRUCTION. DO NOT START CONSTRUCTION WITHOUT A SEALED SET OF CONSTRUCTION DOCUMENTS FROM THE ARCHITECT.

JOB #: 1663

© 2018 CENTERBROOK ARCHITECTS AND PLANNERS

DRAWN BY: AVP/JK/RH	DATE: 3/12/2019
CHECKED BY: JBR	SCALE: As indicated

SHEET:

AS1.0