



B1 BITUMINOUS CONCRETE PAVEMENT SECTION
1 1/2" = 1'-0"

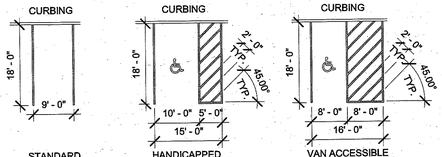

D1 PAVEMENT MARKINGS
1/16" = 1'-0"

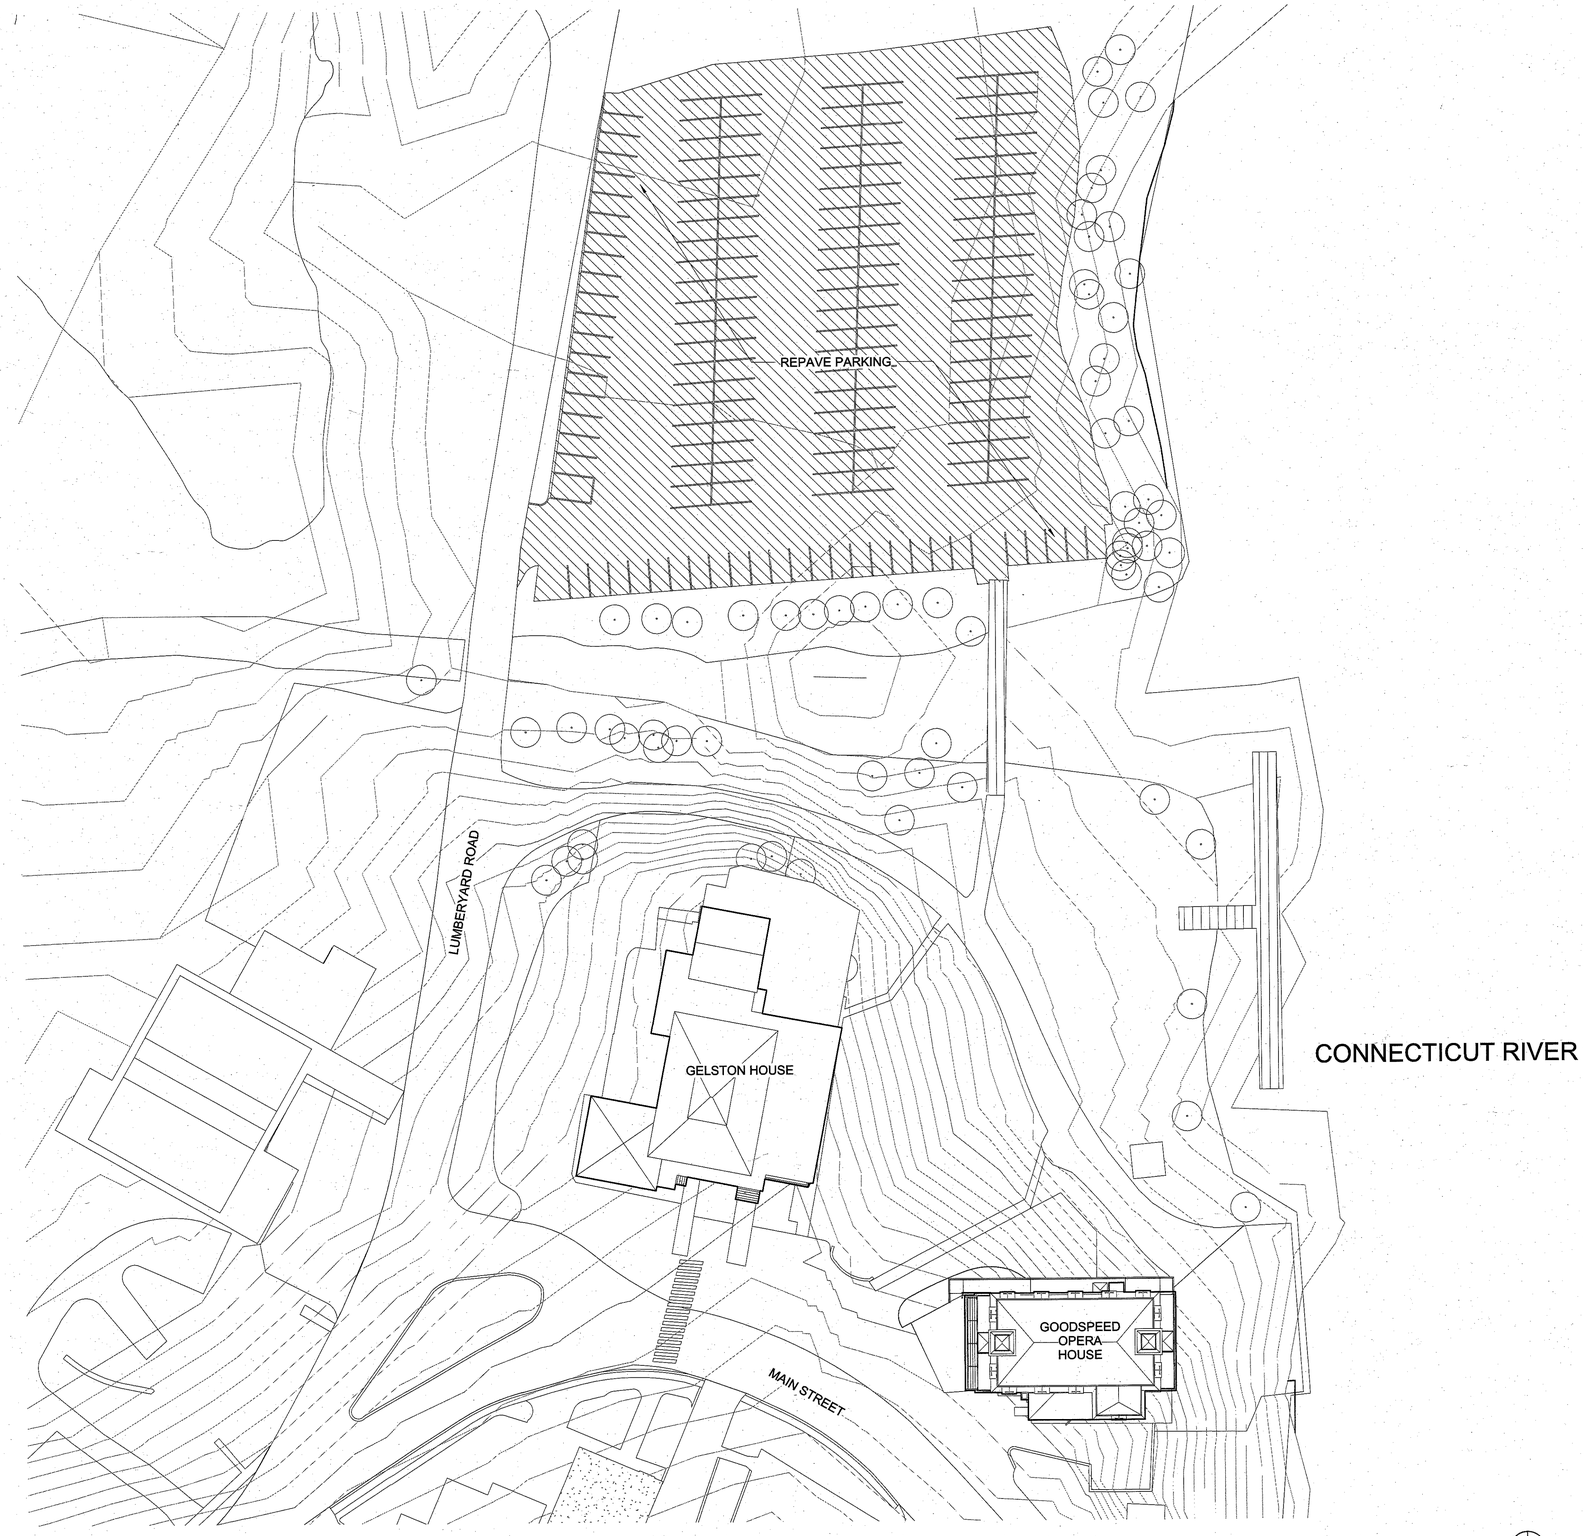

H1 ARCHITECTURAL SITE PLAN
1/32" = 1'-0"

Code Consultant
PHILIP R. SHERMAN, P.E.
P.O. BOX 216
ELKIN, NH 03233
(603) 526-4979

Theatre
NEXTSTAGE DESIGN
760 CHAPEL STREET
NEW HAVEN, CT 06510
(203) 936-6565

Food Service
RICCA DESIGN STUDIOS
515 WASHINGTON STREET
NORWELL, MA 02061
(303) 621-6327

Mechanical, Electrical, & Plumbing Engineer
BVH INTEGRATED SERVICES
206 W NEWBERRY ROAD
BLOOMFIELD, CT 06002
(860) 286-9171

Structural Engineer
BVH INTEGRATED SERVICES
206 W NEWBERRY ROAD
BLOOMFIELD, CT 06002
(860) 286-9171

CENTERBROOK
Architects and Planners, LLP
67 Main Street
Post Office Box 955
Centerbrook, Connecticut 06409-0955
Telephone 860.767.0175
Facsimile 860.767.8719

GOODSPEED MUSICALS OPERA HOUSE RENOVATIONS

ISSUED:

No	Name	Date

PHASE:
DESIGN DEVELOPMENT PROGRESS SET

DRAWING NAME:
ARCHITECTURAL SITE PLAN AND DETAILS

PRELIMINARY NOT FOR CONSTRUCTION
THIS COMPUTER FILE/DRAWING IS FOR INFORMATIONAL PURPOSES ONLY AND IS NOT INTENDED FOR CONSTRUCTION. DO NOT START CONSTRUCTION WITHOUT A SEALED SET OF CONSTRUCTION DOCUMENTS FROM THE ARCHITECT.

JOB #: 1663

© 2018 CENTERBROOK ARCHITECTS AND PLANNERS

DRAWN BY: AVP/JK/RH | DATE: 3/12/2019
CHECKED BY: JBR | SCALE: As Indicated

SHEET:
AS1.0

Created/Last Revised/S:\Goodspeed Opera Renovation A16 3/18/2019 3:17:59 PM
Owner Revisions