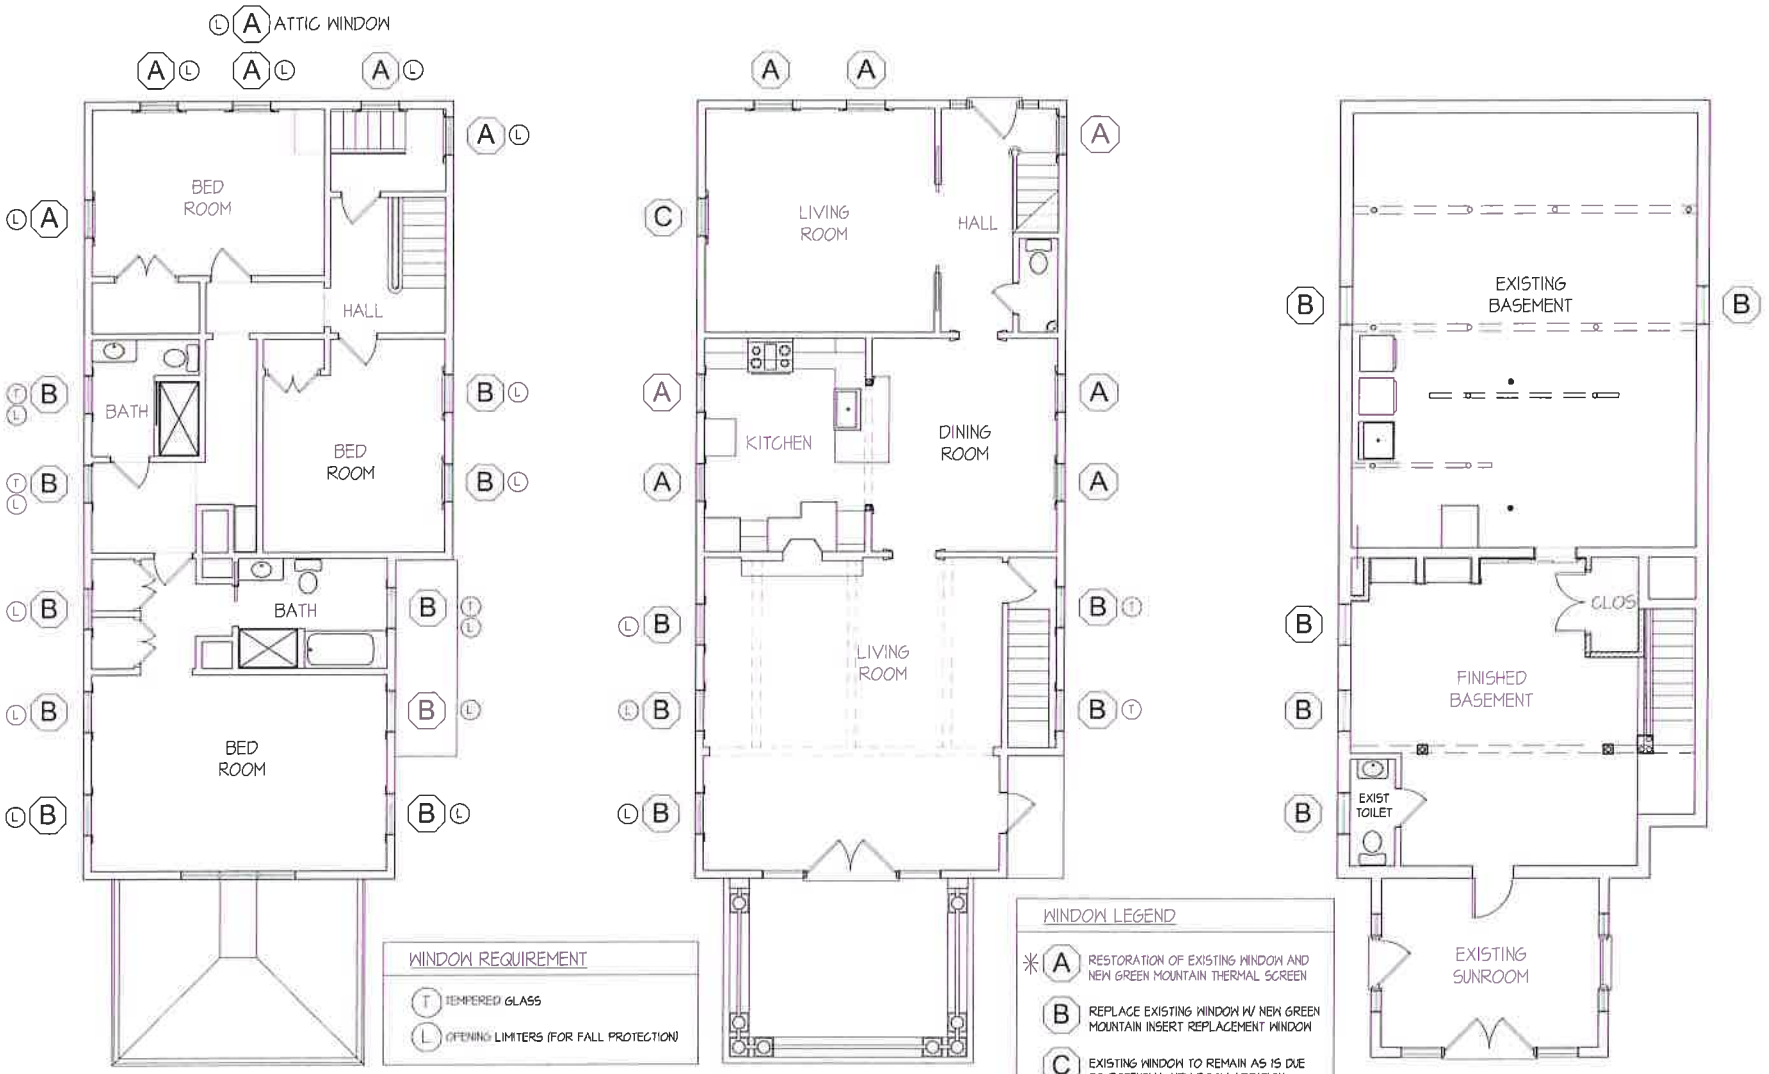


3 A-1.0 SECOND FLOOR PLAN

2 A-1.0 FIRST FLOOR PLAN

1 A-1.0 BASEMENT FLOOR PLAN

REVISIONS:

FELLNER ARCHITECTS
382 TOWN STREET,
EAST HADDAM, CONNECTICUT 06423
TEL (860) 873-8230

CURRY HOUSE

45 MAIN STREET, EAST HADDAM, CT 06423


PROJECT NAME

WINDOW STRATEGIES - FLOOR PLANS

SHEET NAME

JOB NO. 1 24-29
DRAWN BY MCD
SCALE 1 AS NOTED
DATE 08-26-25

SHEET NO. 1
A-1.0

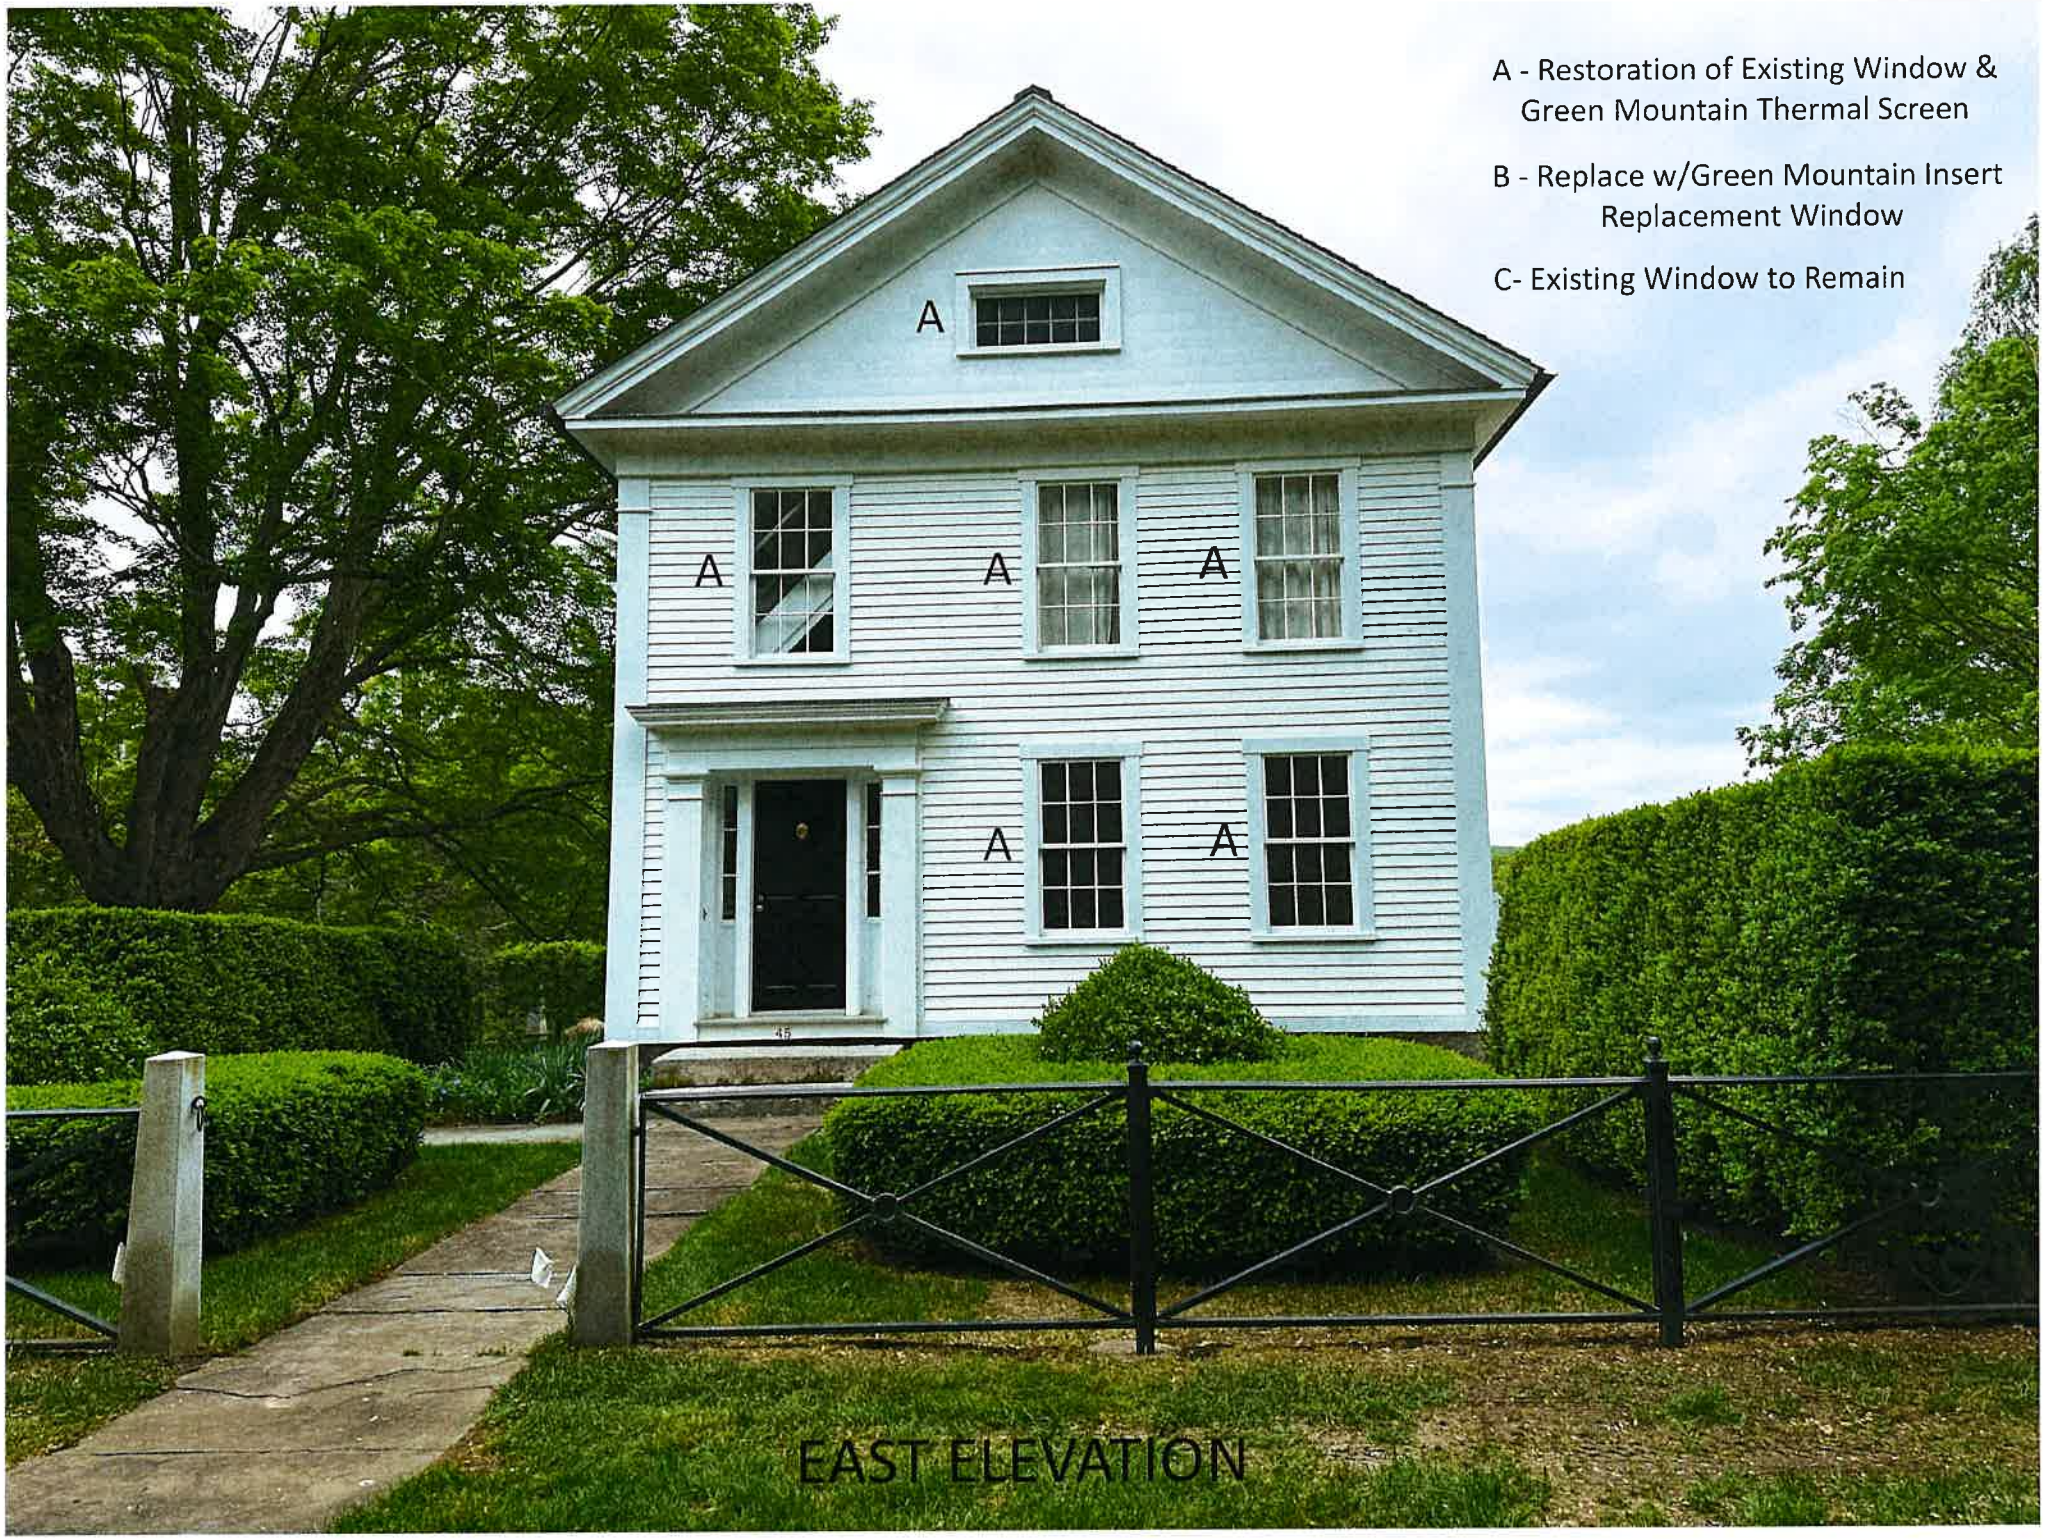
A - Restoration of Existing Window & Green Mountain Thermal Screen
B - Replace w/Green Mountain Insert Replacement Window
C- Existing Window to Remain
A
A
A
A
A
A
EAST ELEVATION


A
B
B
B
B
B
B
C
B
B
B
B
B
B
B
B
B
C
C
NORTH ELEVATION



SOUTH ELEVATION