

2 PROPOSED NORTH ELEVATION
SCALE: 1/4"=1'-0"



1 PROPOSED WEST ELEVATION
SCALE: 1/4"=1'-0"

ELEVATION NOTES:

1. Existing roof shingles to remain on existing house. New addition shall receive new architectural asphalt shingles. Color by owner.
2. Existing clapboard wood siding to remain on the existing house. New addition shall receive new wood clapboard siding to match existing exposure.
3. All new exterior wall sheathing shall be (½) plywood Zip R-sheathing (R-6). Tape all joints.
4. Provide all new ix wood skirtboards, cornerboards, fake and soffits to match existing trim dimensions.
5. Existing windows to remain. New windows shall be Anderson Windows 400 Series, vinyl clad wood windows with simulated divided lights.
6. New roof pitch shall match existing roof pitch. Verify in field.

PROPOSED ADDITION
Mulcahy
Residence

55 MAIN STREET
EAST HADDAM, CT

David Goslin
Architect
1990 MAIN STREET P.O. BOX 412
EAST WINDSOR HILL, CT 06028
TEL. (860) 289-4518

Elevations

Date Jan. 10, 2016
Drawn DG


A-3



2 PROPOSED SOUTH ELEVATION
SCALE: 3/4"=1'-0"

ELEVATION NOTES:

1. Existing roof shingles to remain on existing house. New addition shall receive new architectural asphalt shingles. Color by owner.
2. Existing clapboard wood siding to remain on the existing house. New addition shall receive new wood clapboard siding to match existing exposure.
3. All new exterior wall sheathing shall be ½ plywood Zip R-sheathing (R-6). Tape all joints.
4. Provide all new 1x wood skirtboards, cornerboards, rake and soffits to match existing trim dimensions.
5. Existing windows to remain. New windows shall be Andersen Windows-4200 Series, vinyl clad wood windows with simulated divided lights.
6. New roof pitch shall match existing roof pitch. Verify in field.

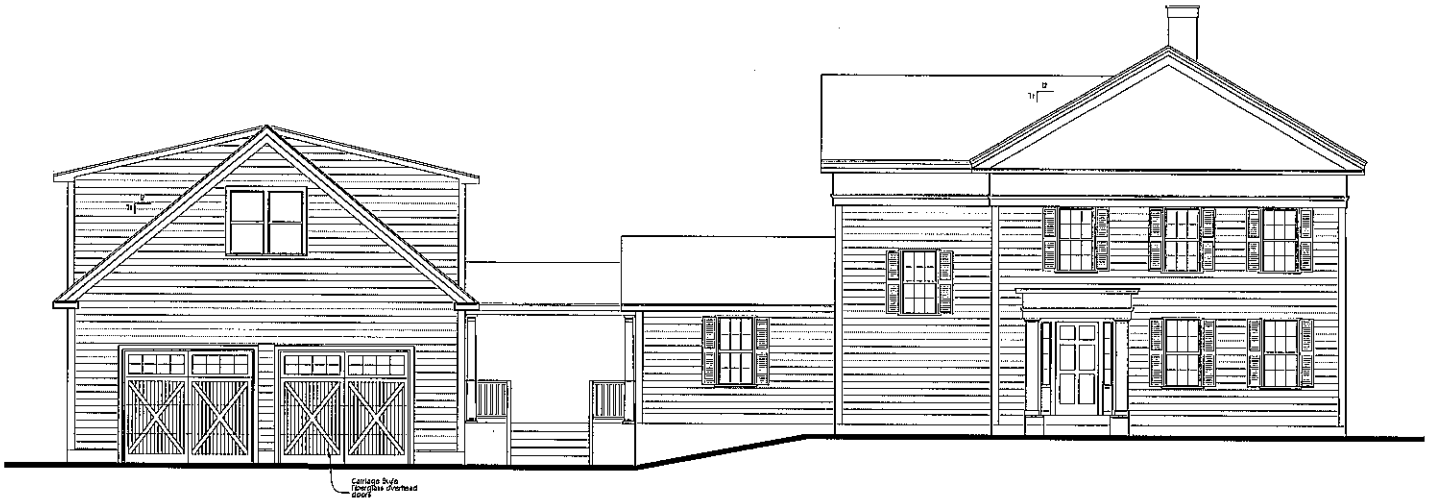

1 PROPOSED EAST ELEVATION

PROPOSED ADDITION
Mulcahy Residence

55 MAIN STREET
EAST HADDAM, CT

David Goslin Architect
1986 MAIN STREET P.O. BOX 412
EAST WINDSOR HILL, CT 06028
TEL (860) 289-4838

Elevations

Date Jan. 10, 2026
Drawn DG


A-3



2 PROPOSED SOUTH ELEVATION
SCALE: 1/4"=1'-0"

ELEVATION NOTES:

1. Existing roof shingles to remain on existing house. New addition shall receive new architectural asphalt shingles. Color by owner.
2. Existing clapboard wood siding to remain on the existing house. New addition shall receive new wood clapboard siding to match existing exposure.
3. All new exterior wall sheathing shall be ½ plywood Zip R-sheathing (R-6) Tape all joints
4. Provide all new ½ wood skirtboards, cornerboards, fake and soffits to match existing trim dimensions.
5. Existing windows to remain. New windows shall be Anderson Windows 400 Series, vinyl clad wood window with simulated divided lights.
6. New roof pitch shall match existing roof pitch. Verify in field.

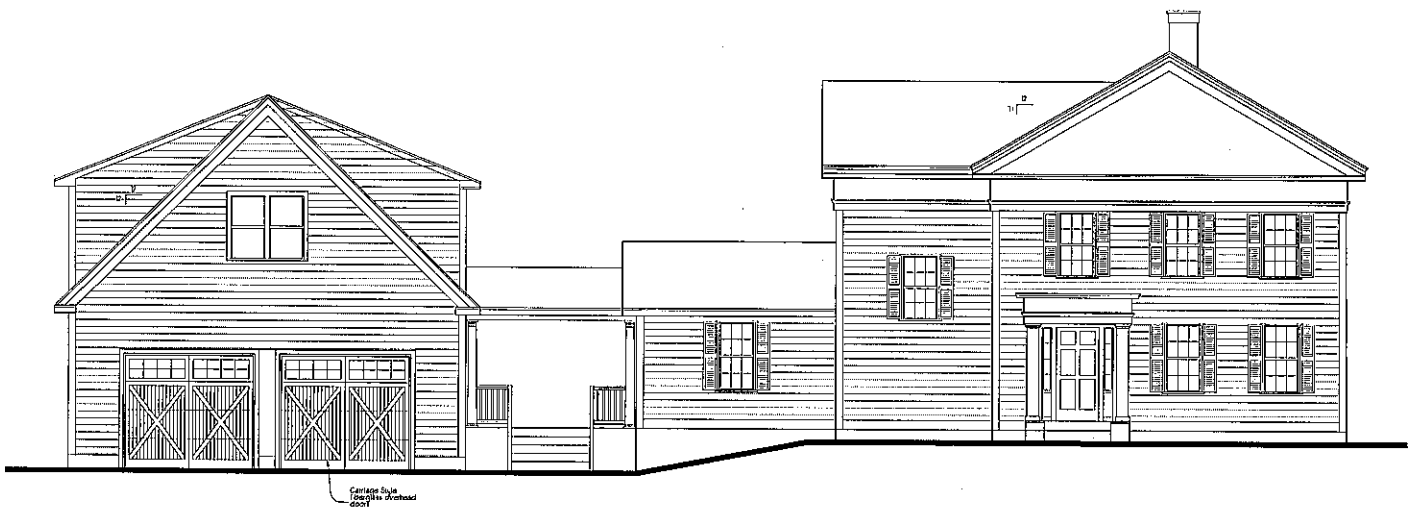

1 OPTIONAL EAST ELEVATION

PROPOSED ADDITION
Mulcahy Residence


55 MAIN STREET
EAST HADDAM, CT

David Goslin Architect
1996 MAIN STREET P.O. BOX 412
EAST WINDSOR HILL, CT 06028
TEL: (860) 289-4838

Optional Front Elevation

Date: Jan. 10, 2016
Drawn: DG

A-5

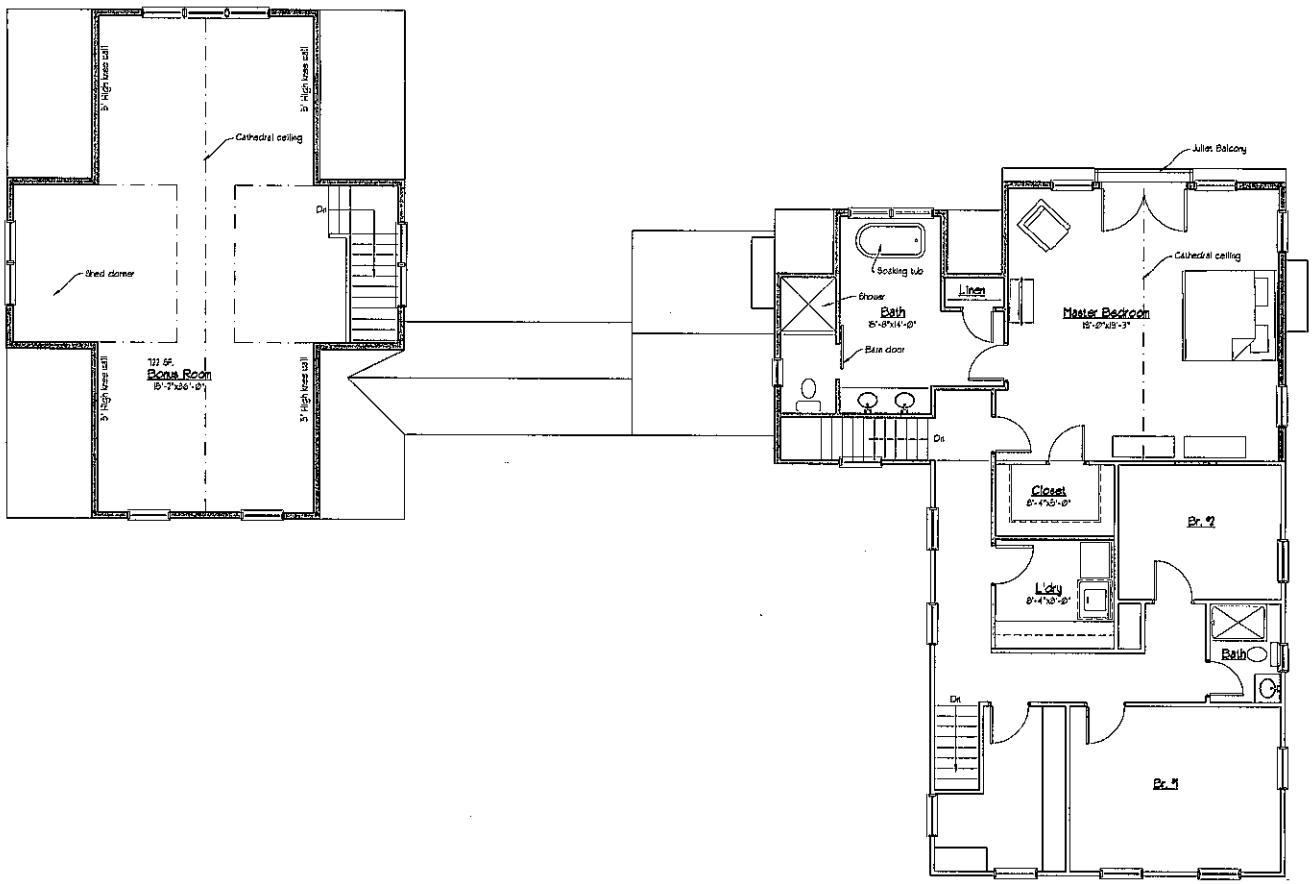

645 SF.
1 PROPOSED SECOND FLOOR PLAN
SCALE: 1/4"=1'-0"

NORTH

PROPOSED ADDITION
Mulcahy
Residence


55 MAIN STREET
EAST HADDAM, CT

David Goslin
Architect
1700 MAIN STREET P.O. BOX 422
EAST WINDSOR HILL, CT 06028
TEL (860) 289-4358

2nd Floor Plan

Date Dec. 30, 2025
Drawn DG

2

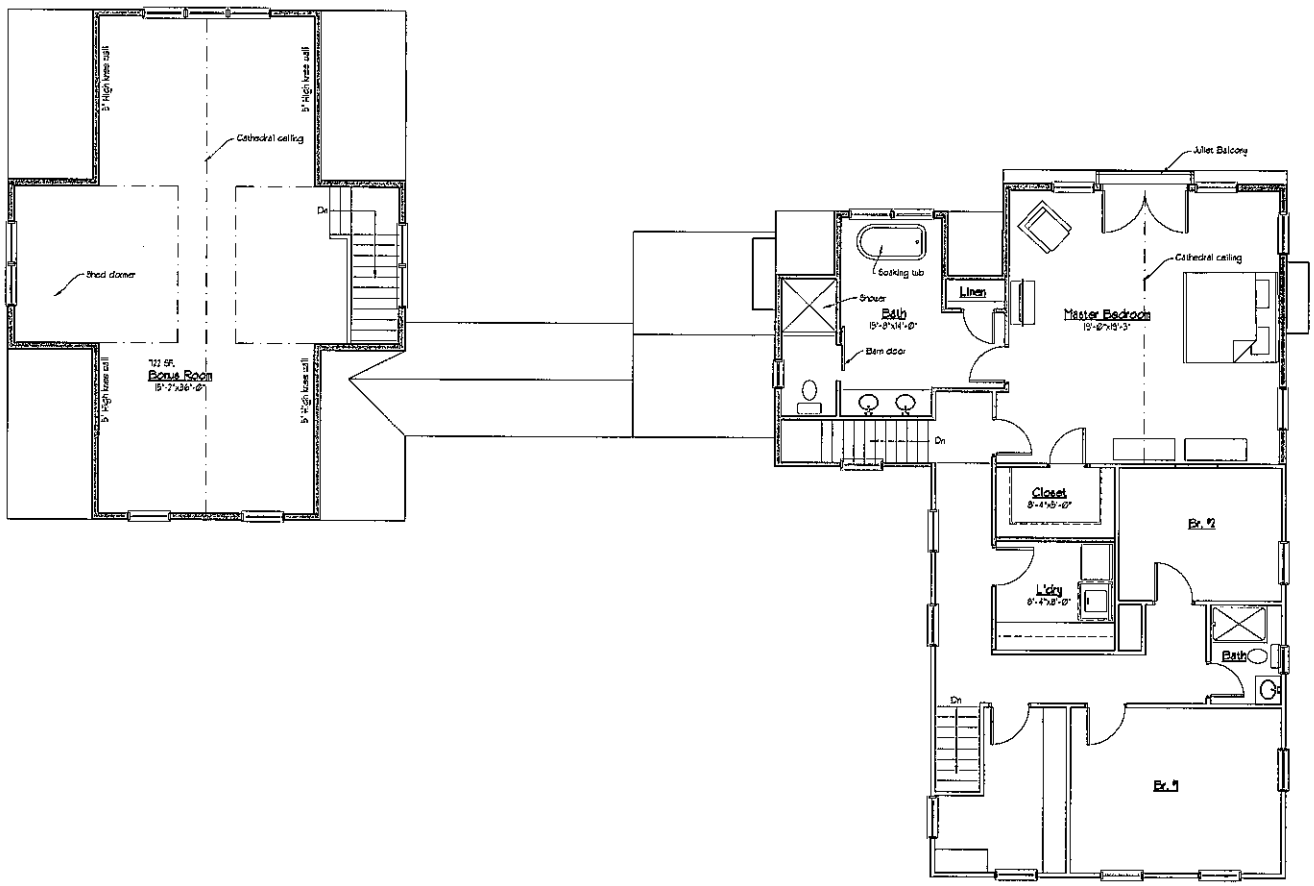

645 SF.
1 PROPOSED SECOND FLOOR PLAN
SCALE: 1/4"=1'-0"

NORTH

PROPOSED ADDITION
Mulcahy Residence


55 MAIN STREET
EAST HADDAM, CT

David Goslin Architect
1906 MAIN STREET P.O. BOX 412
EAST WINDSOR HILL, CT 06028
TEL (860) 659-4858

2nd Floor Plan

Date: Dec. 30, 2015
Drawn: DG

2

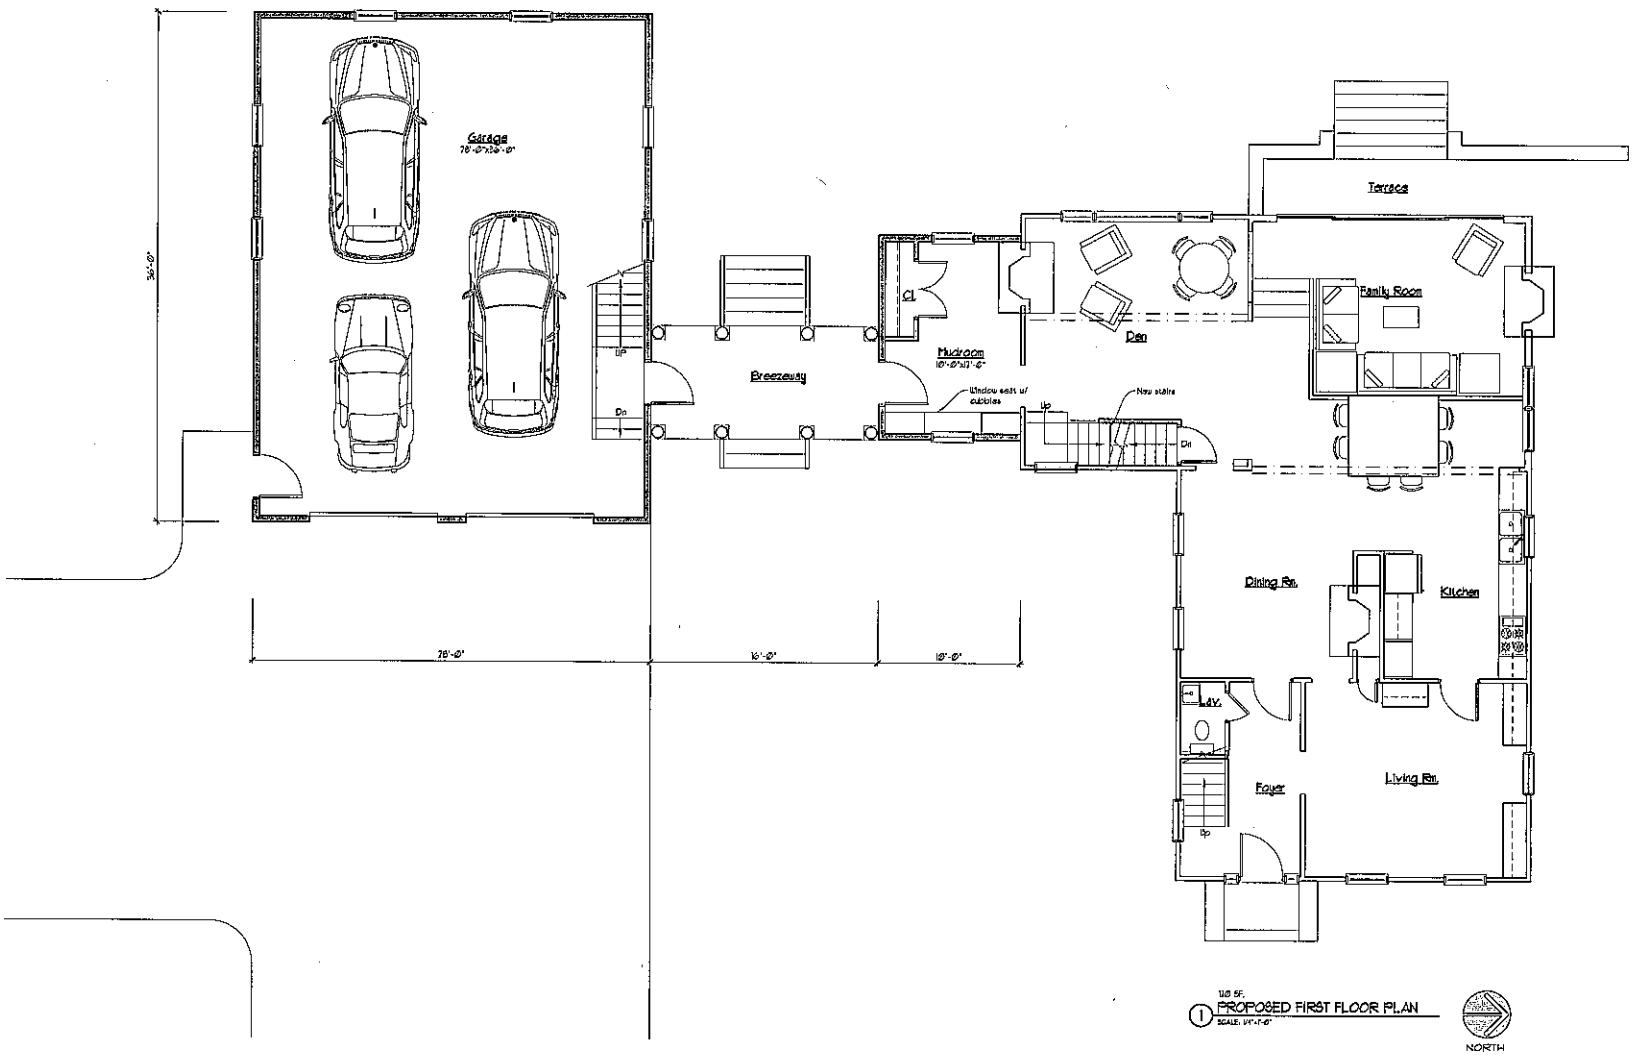

1 PROPOSED FIRST FLOOR PLAN

NORTH

PROPOSED ADDITION
Mulcahy Residence

55 MAIN STREET
EAST HADDAM, CT

David Goslin Architect
1906 MAIN STREET P.O. BOX 472
EAST WINDSOR HILL, CT 06028
TEL (860) 289-6858

1st Floor Plan

Date Dec 30, 2025
Drawn DG

1