


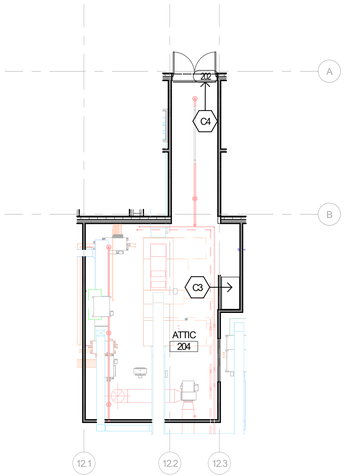



3 ATTIC FLOOR PLAN
1" = 10'-0"

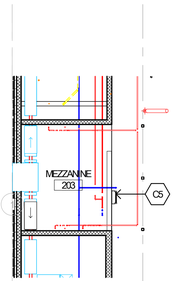


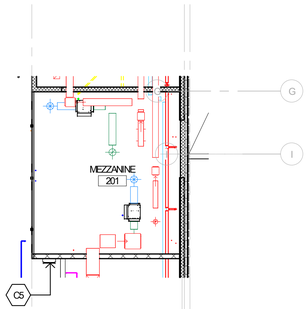

2 MECH. MEZZANINE ACCESS FLOOR PLAN
1" = 10'-0"

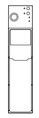

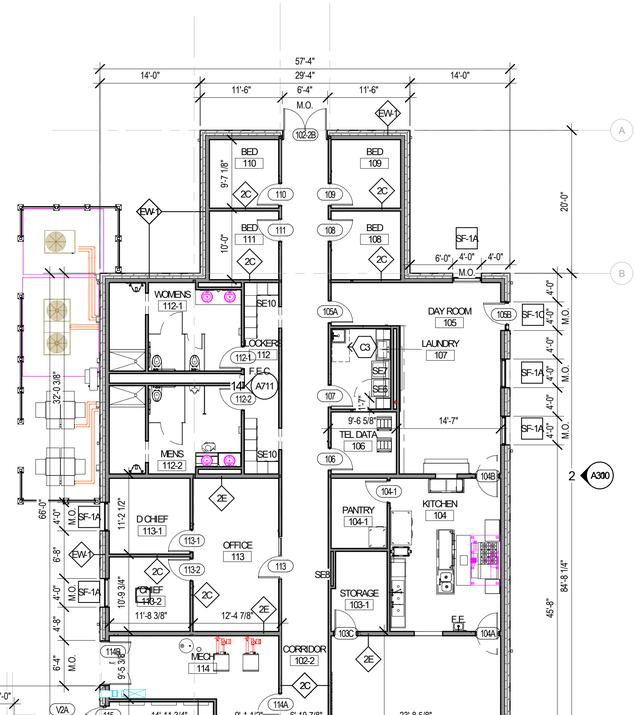

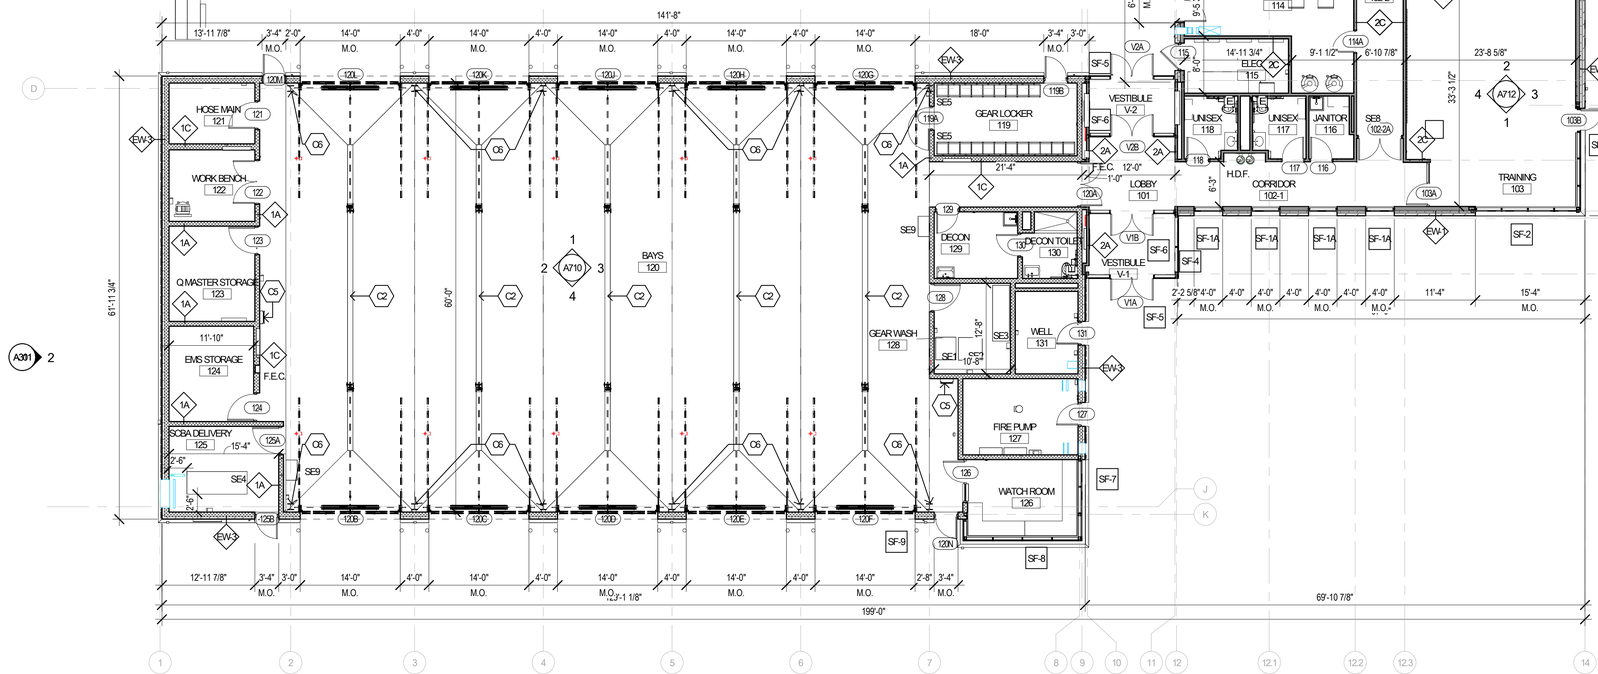

1 FIRST FLOOR PLAN
1" = 10'-0"

SYMBOL LEGEND

- NEW METAL STUD PARTITIONS
- NEW MASONRY WALL
- NEW CMU WALL
- A/101 - DOOR NUMBER
- XX - WINDOW TYPE
- Room name / 101 - ROOM NAME / ROOM NUMBER
- 1A - PARTITION TYPE
- Cxx - CONSTRUCTION NOTE
- 2 / A101 - EXTERIOR ELEVATION NUMBER / SHEET NUMBER
- 2 / A101 - INTERIOR ELEVATION NUMBER / SHEET NUMBER
- 2 / A101 | 2 / A101 - BUILDING SECTION NUMBER / SHEET NUMBER
- 2 / A101 - WALL SECTION NUMBER / SHEET NUMBER
- F.E.C. - FIRE EXTINGUISHER CABINET
- FD - FLOOR DRAIN - SLOPE TO DRAIN
- H.D.F. - HANDICAPPED DRINKING FOUNTAIN

GENERAL NOTES

1. READ ALL GENERAL NOTES ON DRAWING A001.
2. CONTRACTORS SHALL FIELD VERIFY ALL CONDITIONS AND DIMENSIONS.
3. ALL DIMENSIONS ARE TO OUTSIDE FACE OF BRICK, CONCRETE MASONRY UNITS AND METAL FRAMING UNLESS OTHERWISE NOTED.
4. ALL NEW WALL AND PARTITION ASSEMBLIES SHALL EXTEND TO UNDERSIDE OF DECK UNLESS OTHERWISE NOTED.
5. PROVIDE CMU WITH PRE-MANUFACTURED BULLNOSE AT ALL EXPOSED CORNERS.
6. WHERE THE WORD "ALIGN" IS INDICATED IT SHALL MEAN TO ALIGN BOTH SIDES OF WALL.

CONSTRUCTION NOTES - PLAN

C1	CONTRACTOR TO PROVIDE CLEAN-FILL TO SITE AND INFILL REMAINING AS REQUIRED - COORDINATE CIVIL DRAWINGS FOR NEXT PHASE OF CONSTRUCTION.
C2	CONTINUOUS TRENCH DRAIN SITTING BELOW FINISH FLOOR - ONE PER APPARATUS BAY; SURROUNDING FLOOR AND SLAB TO SLOPE TO TRENCH DRAIN AT 1/8" PER 12". REFER TO PLUMBING AND STRUCTURAL FOR ADDITIONAL INFORMATION
C3	MECHANICAL ATTIC ACCESS HATCH; DEEP BOX LADDER ENCLOSURE SET IN CEILING UP TO ATTIC DECK; REFER TO MANUFACTURER DETAILS
C4	PROVIDE REMOVABLE RAILING AT EXTERIOR MECHANICAL ACCESS DOOR
C5	PROVIDE STAINLES STEEL ACCESS LADDER AT SPECIFIED LOCATION FOR MECHANICAL ACCESS; MOUNTED TO WALL
C6	PROVIDE COUNTER-SLOPE IN FLOOR SLAB AT ALL APPARATUS BAY COLUMNS TO PREVENT WATER POOLING.

SPECIALTY EQUIPMENT SCHEDULE

MARK	MANUFACTURER	MODEL	DESCRIPTION	QTY
SE1	CONTINENTAL - GIRBAU INC.	PRO SERIES H2130	GEAR EXTRACTOR	1
SE2	RESCUE INTELLITECH	SOLO RESCUE	DECON WASHER	1
SE3	RAM AIR GEAR DRYER	TG-6	GEAR DRYER	1
SE4	BAUER	UNICUS-4	AIR COMPRESSOR	1
SE5	GROVES	READY RACK - 18" SECTIONS	WALL MOUNTED GEAR RACKS	21
SE6	GENERAL ELECTRIC	-	DRYER	1
SE7	GENERAL ELECTRIC	-	WASHER	1
SE8	-	-	IN-WALL DISPLAY CABINET	2
SE10	SALSBURY INDUSTRIES	18_21161-E	18" WIDE - 6 FEET HIGH - 21 INCHES DEEP - WITH BASE	12

PROJECT TITLE:
NEW CONSTRUCTION
EAST HADDAM FIREHOUSE #2
44 WILLIAM PALMER RD
MOODUS, CT 06423

SILVER PETRUCELLI + ASSOCIATES
3190 WHITNEY AVENUE HAMDEN CT 06518
311 STATE STREET NEW LONDON CT 06320
203 230 9007 silverpetrucelli.com

REVISION: DESCRIPTION: DATE: REVISED BY:


DRAWING TITLE:
FLOOR PLAN

PROJECT SUBMISSION:
CONSTRUCTION DOCUMENTS

DATE: 2/17/2026
SCALE: As indicated
DRAWN BY: E.CANTAR
PROJECT NUMBER: 22.319


DRAWING NUMBER:
A111

2/23/2026 2:26:12 PM

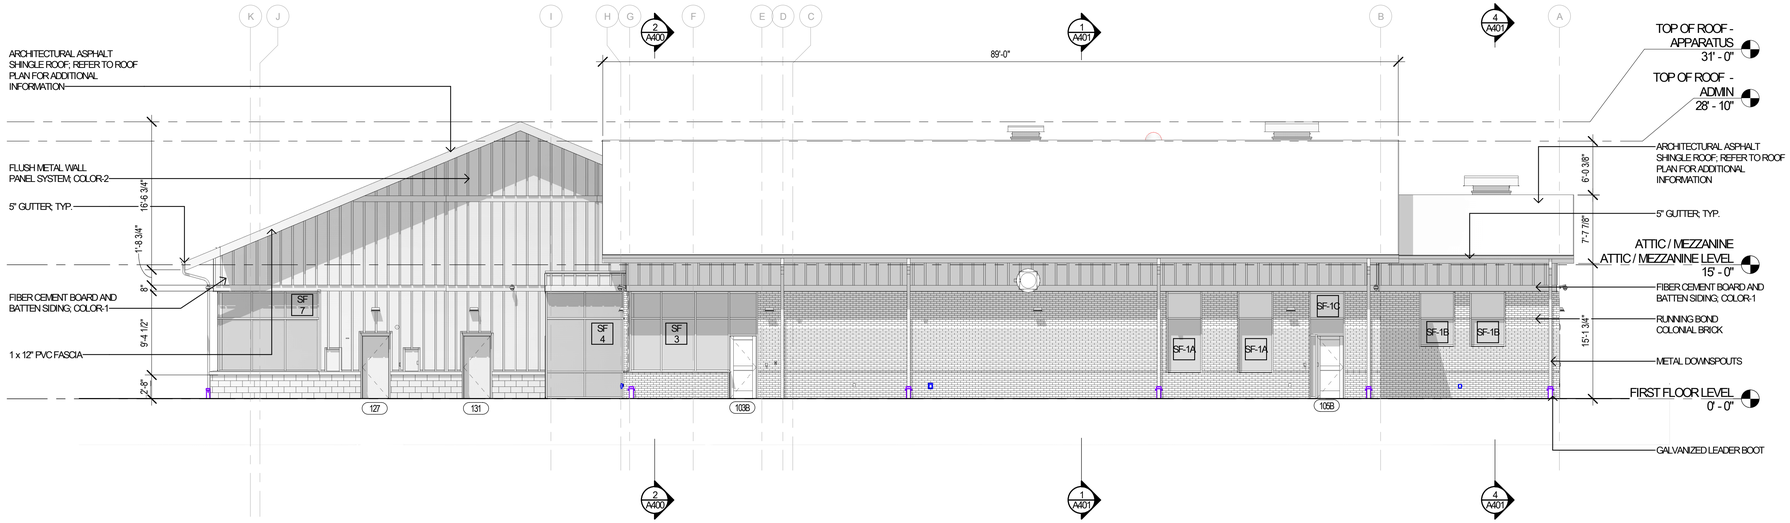

2 SOUTH EAST ELEVATION

1/8" = 1'-0"

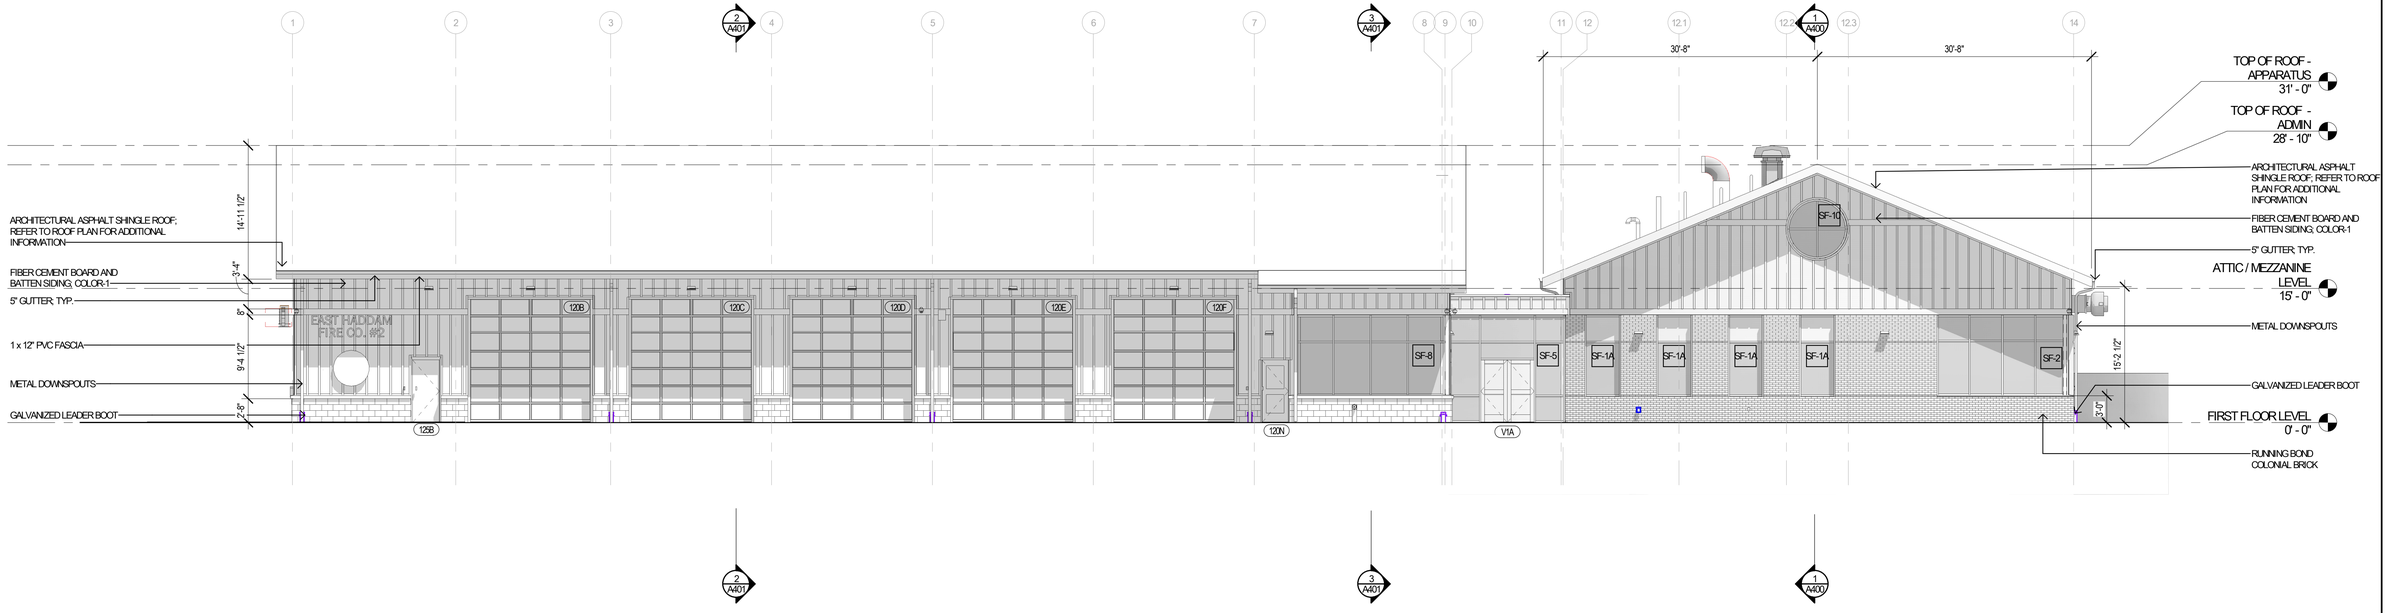

1 SOUTH WEST ELEVATION

1/8" = 1'-0"

PROJECT TITLE:

NEW CONSTRUCTION
EAST HADDAM FIREHOUSE #2
44 WILLIAM PALMER RD
MOODUS, CT 06423

SILVER PETRUCELLI + ASSOCIATES
3190 WHITNEY AVENUE HAMDEN CT 06518
311 STATE STREET NEW LONDON CT 06320
203 230 9007 silverpetrucelli.com

REVISION:	DESCRIPTION:	DATE:	REVISED BY:


DRAWING TITLE:
EXTERIOR ELEVATIONS

PROJECT SUBMISSION:
CONSTRUCTION DOCUMENTS

DATE: 2/17/2026
SCALE: 1/8" = 1'-0"
DRAWN BY: E.CANTAR
PROJECT NUMBER: 22.319


DRAWING NUMBER: A310

2/23/2026 2:28:51 PM

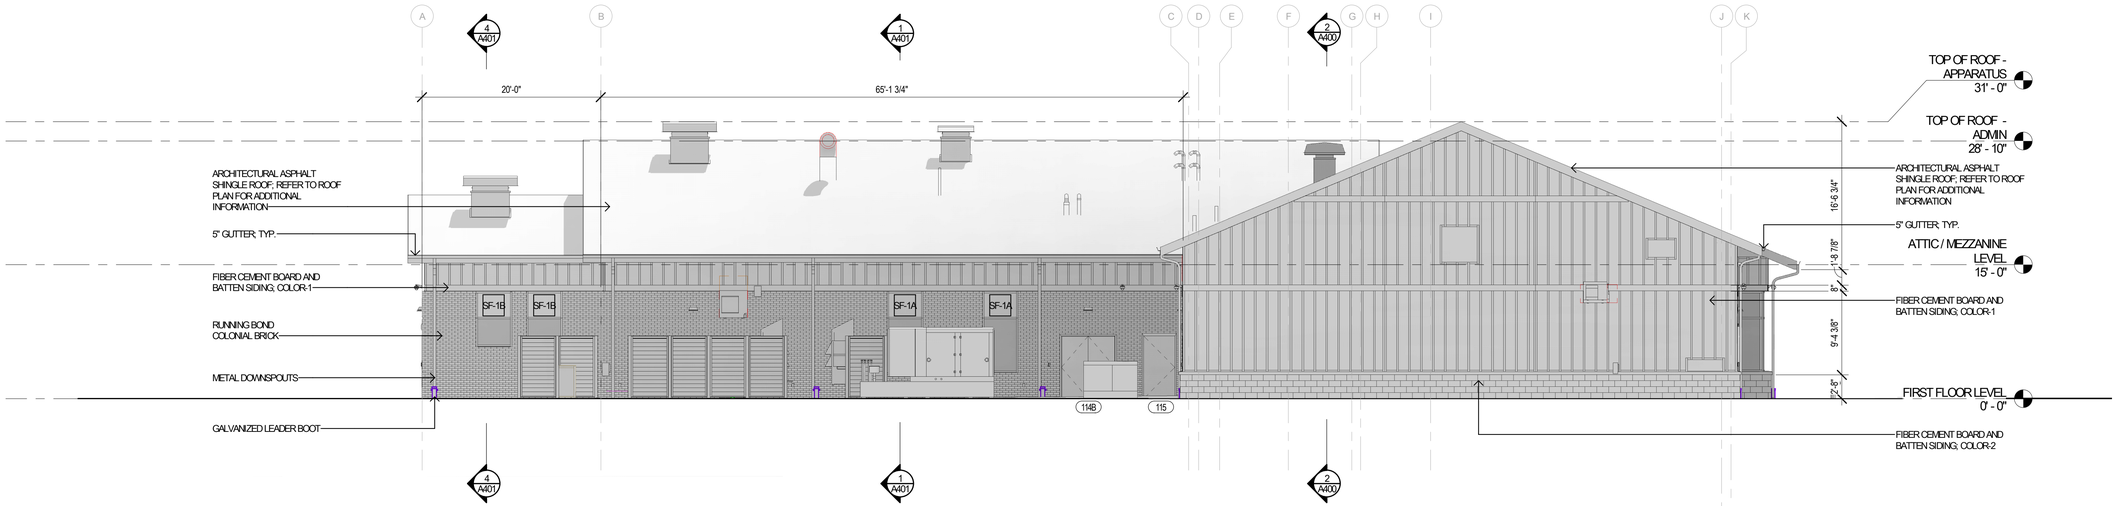

2 NORTH WEST ELEVATION

1/8" = 1'-0"

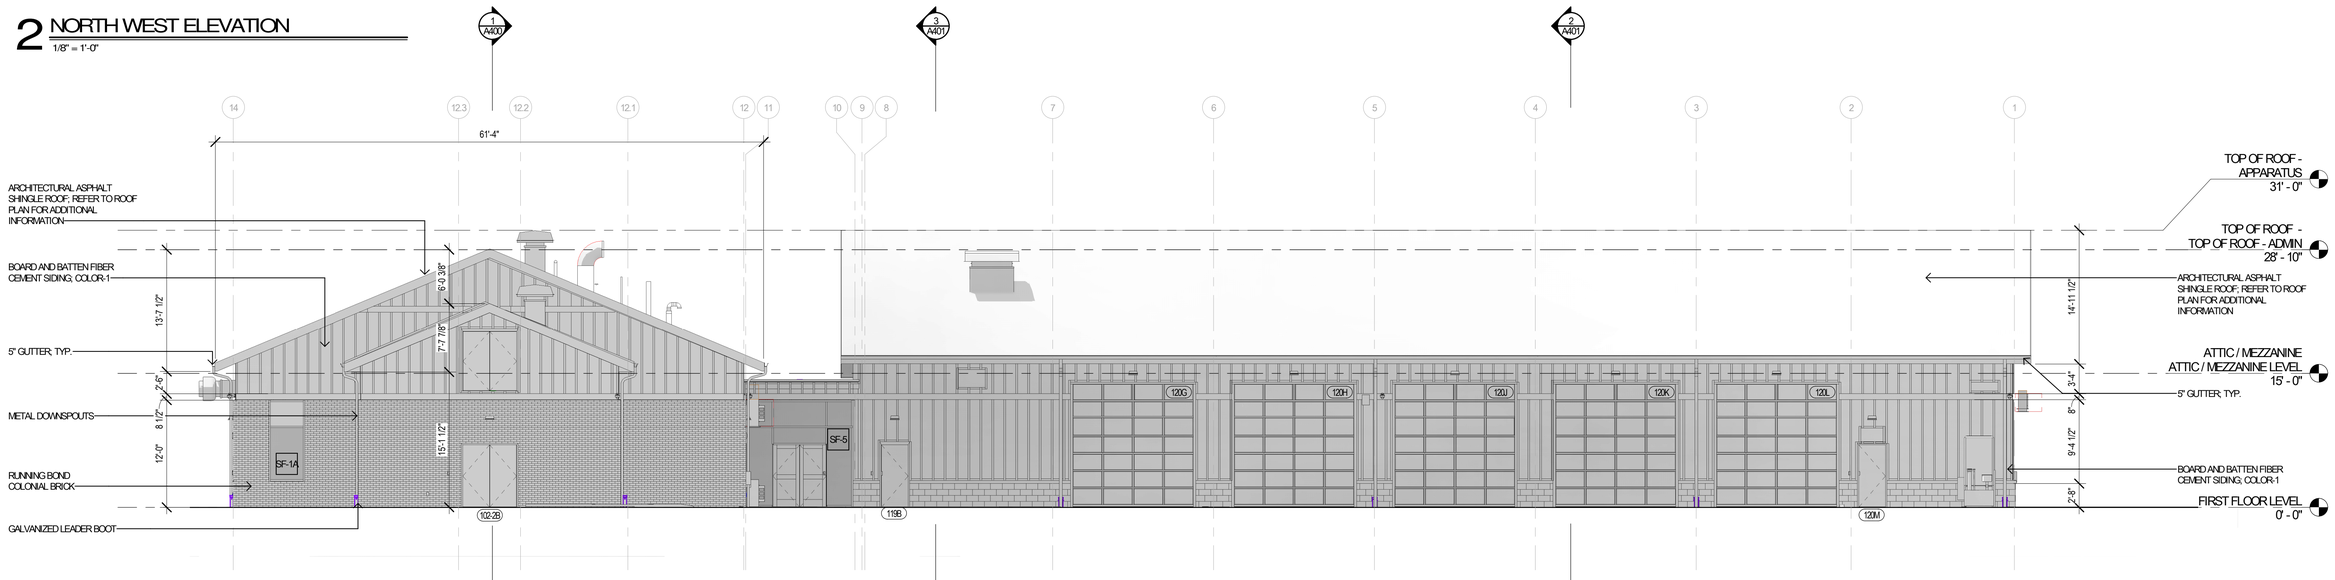

1 NORTH EAST ELEVATION

1/8" = 1'-0"

PROJECT TITLE:

NEW CONSTRUCTION
EAST HADDAM FIREHOUSE #2
44 WILLIAM PALMER RD
MOODUS, CT 06423

SILVER PETRUCELLI + ASSOCIATES
3190 WHITNEY AVENUE HAMDEN CT 06518
311 STATE STREET NEW LONDON CT 06320
203 230 9007 silverpetrucelli.com

REVISION:	DESCRIPTION:	DATE:	REVISED BY:

DRAWING TITLE:
EXTERIOR ELEVATIONS

PROJECT SUBMISSION:
CONSTRUCTION DOCUMENTS

DATE: 2/17/2026
SCALE: 1/8" = 1'-0"
DRAWN BY: E.CANTAR
PROJECT NUMBER: 22.319

DRAWING NUMBER: A311

2/23/2026 2:29:33 PM



FOR REFERENCE ONLY

PROJECT TITLE:
NEW CONSTRUCTION
EAST HADDAM FIREHOUSE #2
44 WILLIAM PALMER RD
MOODUS, CT 06423

SILVER PETRUCELLI + ASSOCIATES
3190 WHITNEY AVENUE HAMDEN CT 06518
311 STATE STREET NEW LONDON CT 06320
203 230 9007 silverpetrucelli.com

REVISION:	DESCRIPTION:	DATE:	REVISED BY:

DRAWING TITLE:
EXTERIOR RENDERING

PROJECT SUBMISSION:
CONSTRUCTION DOCUMENTS

DATE: 2/17/2026
SCALE:
DRAWN BY: E.CANTAR
PROJECT NUMBER: 22.319

DRAWING NUMBER:
A320

2/23/2026 2:29:34 PM