
1 2 3 4

A B C D

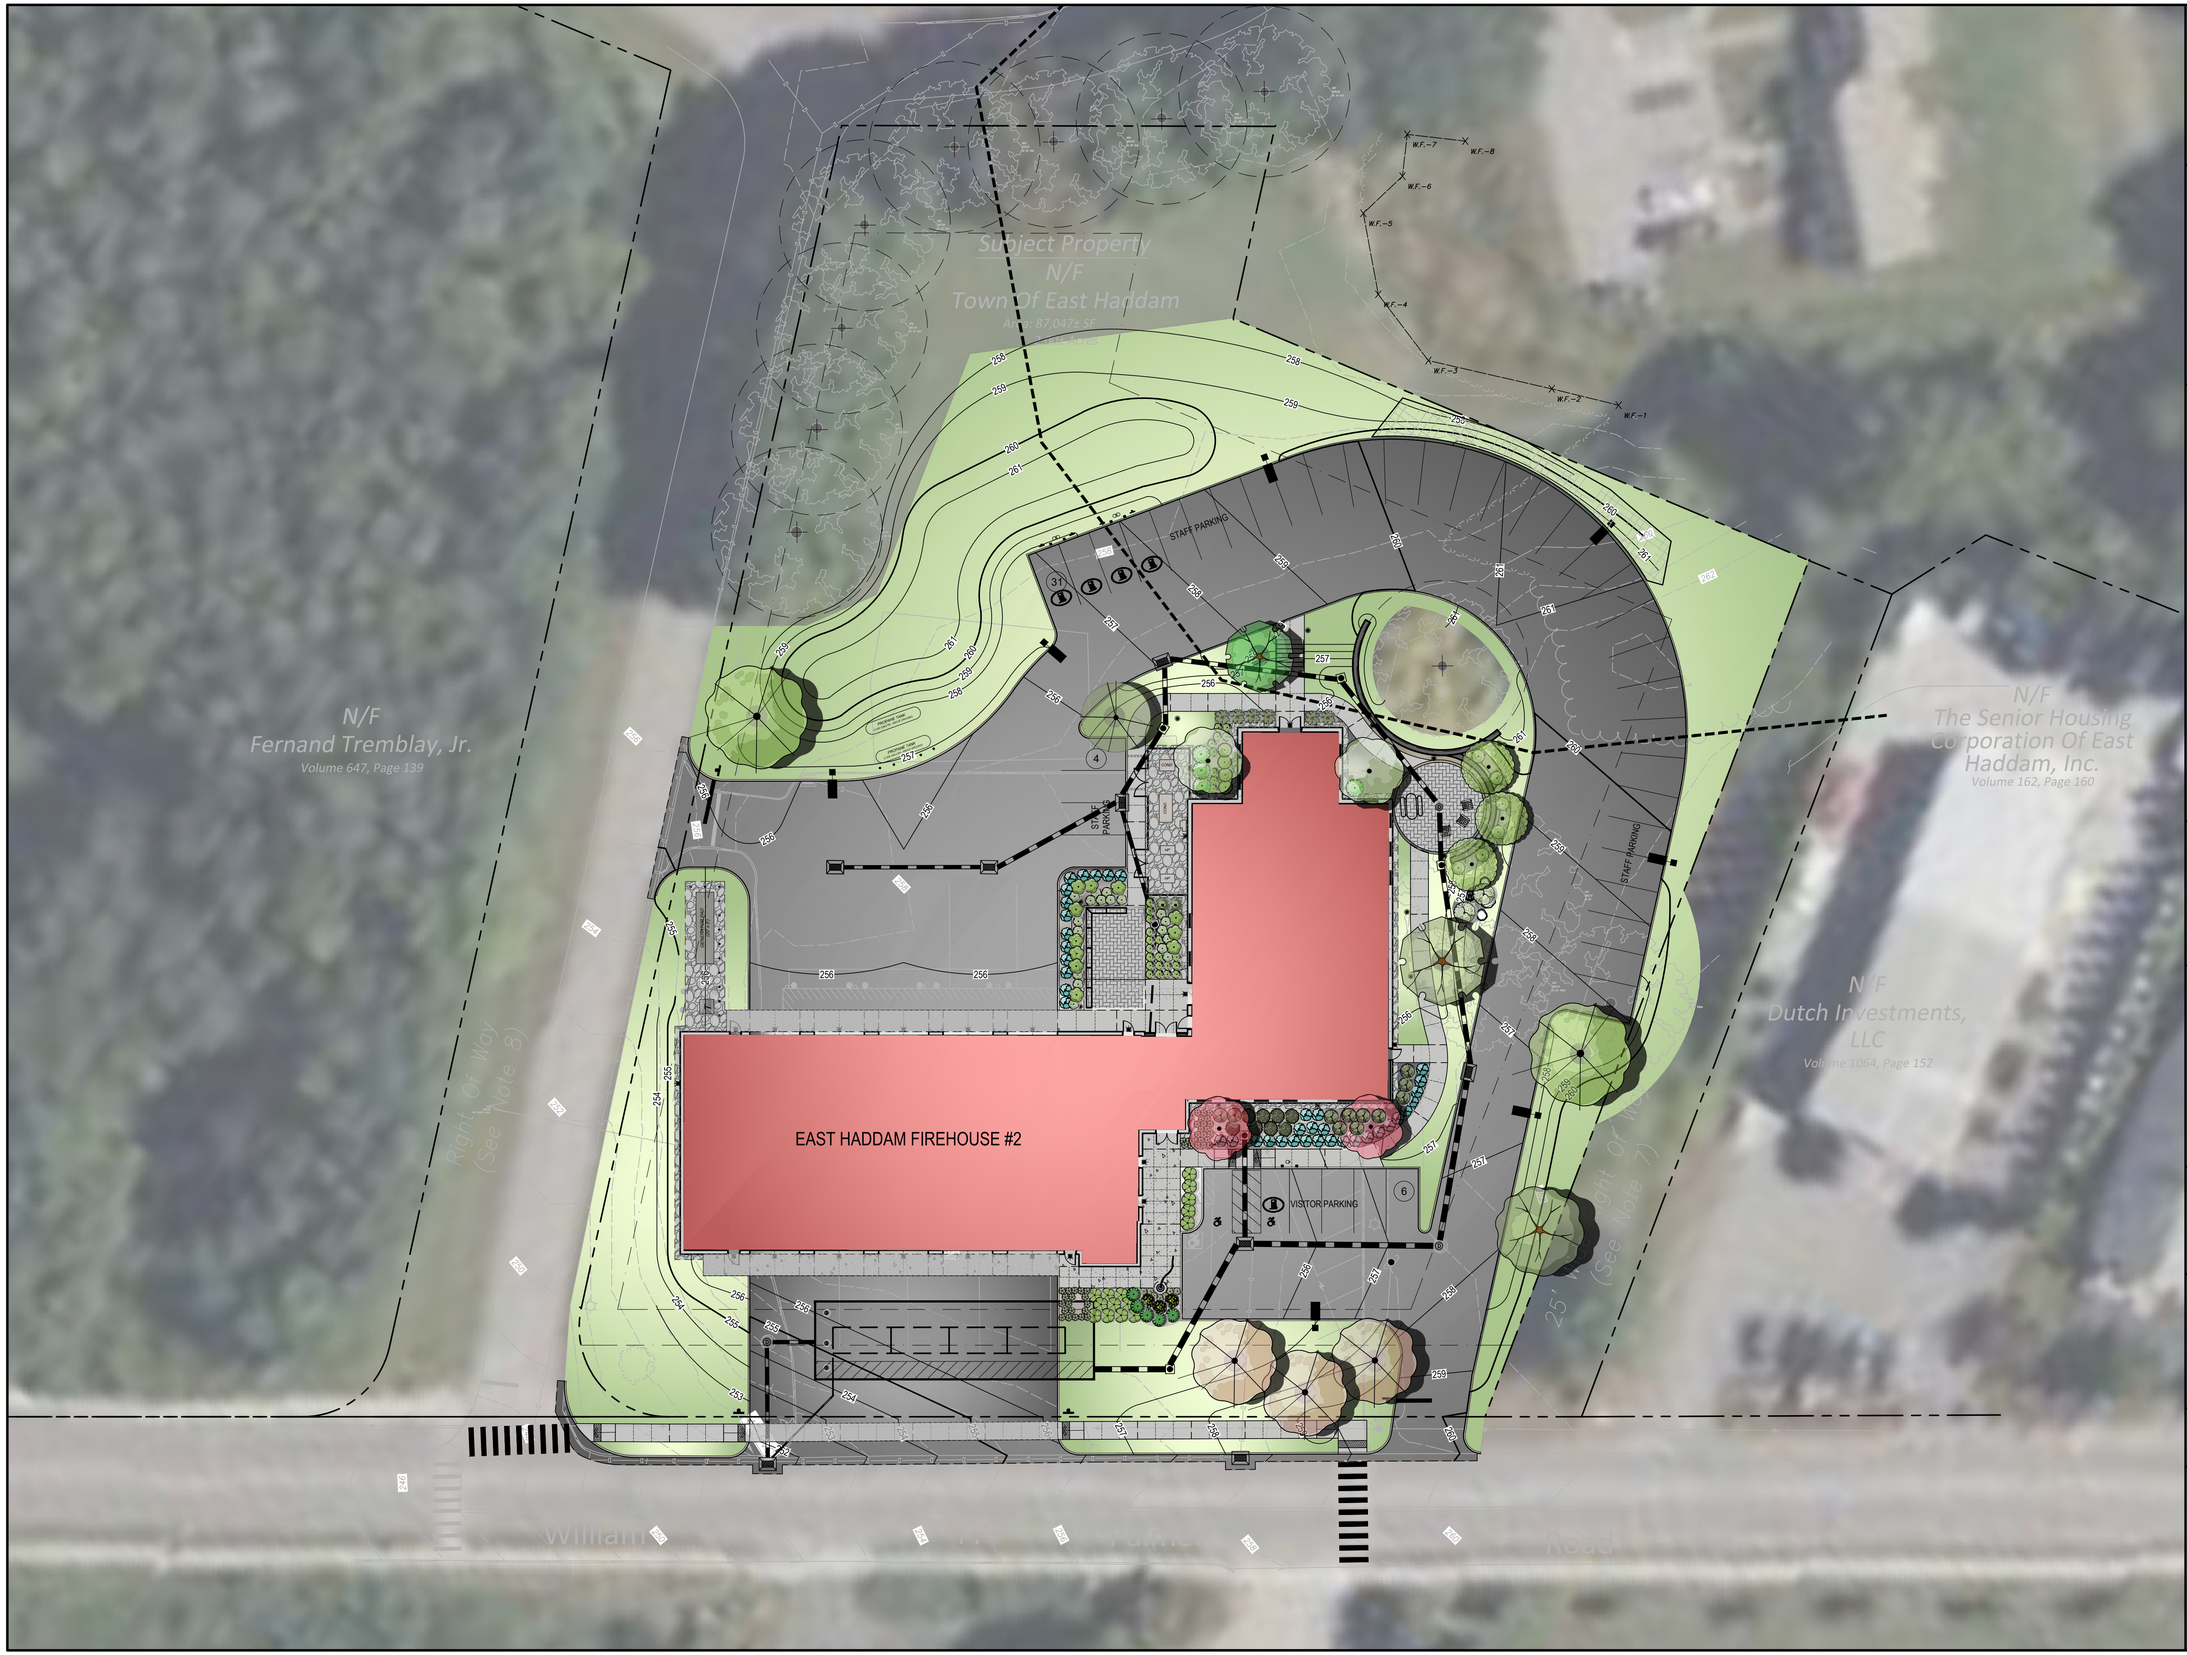

Prepared by:

benesch

Alfred Benesch & Company
200 Glastonbury Boulevard, Suite 201
Glastonbury, Connecticut 06033
860-633-8341

Prepared for:

NEW CONSTRUCTION
EAST HADDAM FIREHOUSE #2
44 WILLIAM F. PALMER ROAD MOODUS, CT 06423

DATE:	REVISION:
02/16/2026	PLANNING & ZONING SUBMISSION

KEY PLAN

0 20' 40'
SCALE: 1" = 20'

PROJECT NO.: 70903.00
SCALE: 1" = 20'
DATE: 01/13/2026

DRAWN BY:
CHECKED BY:

SITE PLAN

DRAWING NO.: