


E1 EXISTING CONDITIONS EXTERIOR AXONOMETRIC



E6 PROPOSED DESIGN EXTERIOR AXONOMETRIC

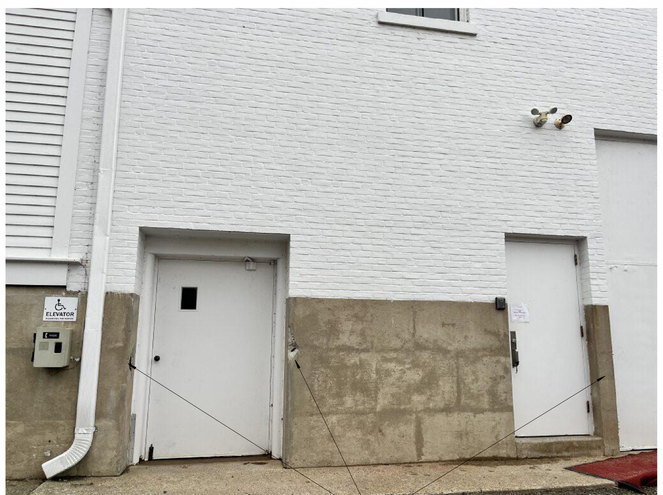

EXTERIOR ELEVATION OF EXISTING CONDITION

CONCRETE TO BE REPAIRED, PATCHED, AND PAINTED



NOTE: EXISTING CANOPY USED AS INSPIRATION BASIS FOR ELEVATOR ENTRANCE CANOPY



VIEW OF PROPOSED ELEVATOR ENTRANCE CANOPY

Hazardous Building Material Consultant
FUSS & O'NEILL

ONE FINANCIAL PLAZA, 15TH FLOOR
HARTFORD, CT 06103
(860) 783-4673

Code Consultant
PHILIP R. SHERMAN, P.E.

P.O. BOX 216
ELKIN, NH 03233
(603) 526-4979

Mechanical, Electrical, & Plumbing Engineer
SALAS O'BRIEN

206 W NEWBERRY ROAD
BLOOMFIELD, CT 06002
(860) 286-9171

Structural Engineer
SALAS O'BRIEN

206 W NEWBERRY ROAD
BLOOMFIELD, CT 06002
(860) 286-9171

CENTERBROOK
Architects and Planners, LLP
67 Main Street
Post Office Box 955
Centerbrook, Connecticut 06409-0955
Telephone 860.767.0175
Facsimile 860.767.8719

GOODSPEED MUSICALS OPERA HOUSE ELEVATOR MODERNIZATION RENOVATIONS

ISSUED:

No Name Date

PHASE:
DESIGN DEVELOPMENT

DRAWING NAME:
EXTERIOR PERSPECTIVES

PRELIMINARY NOT FOR CONSTRUCTION

THIS COMPUTER FILE/DRAWING IS FOR INFORMATIONAL PURPOSES ONLY AND IS NOT INTENDED FOR CONSTRUCTION. DO NOT START CONSTRUCTION WITHOUT A SEALED SET OF CONSTRUCTION DOCUMENTS FROM THE ARCHITECT.


JOB #: 1880

© 2026 CENTERBROOK ARCHITECTS AND PLANNERS


DRAWN BY: KSL
DATE: 03/03/2026
CHECKED BY: EH
SCALE:

SHEET:
A3.01

Autodesk Docs://Goodspeed Elevator Modernization / 1880 Goodspeed Elevator Modernization.rvt
3/4/2026 3:34:37 PM

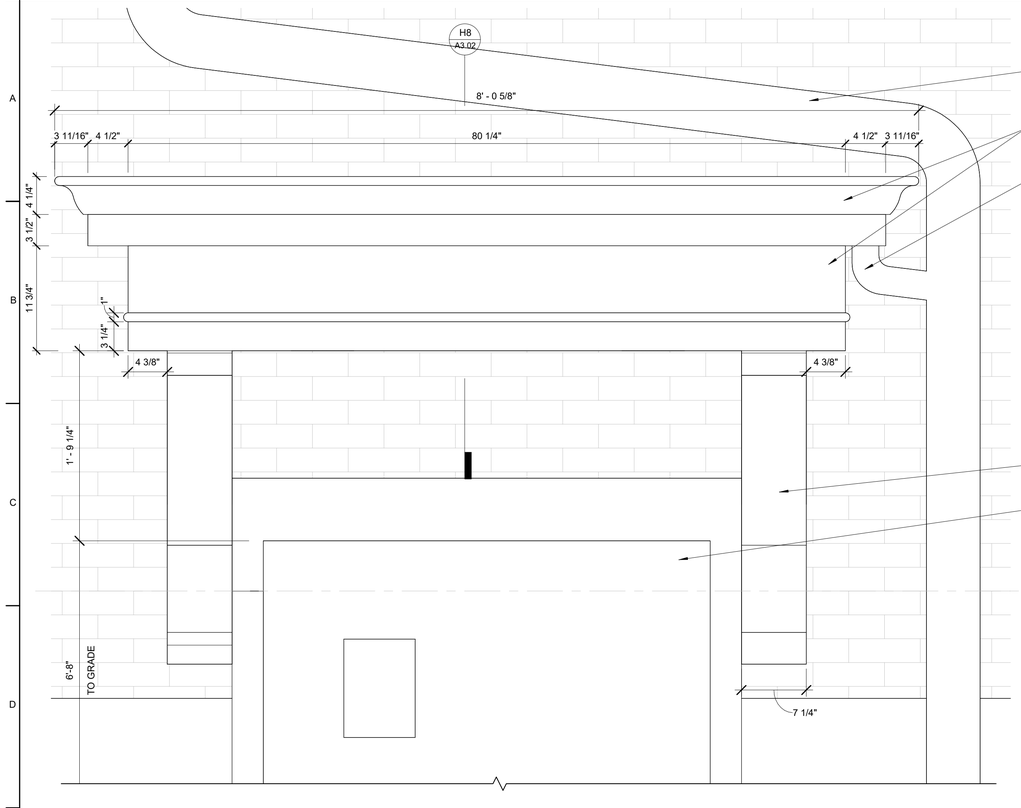


E1 ELEVATOR ENTRANCE CANOPY ENLARGED FRONT ELEVATION
1 1/2" = 1'-0"

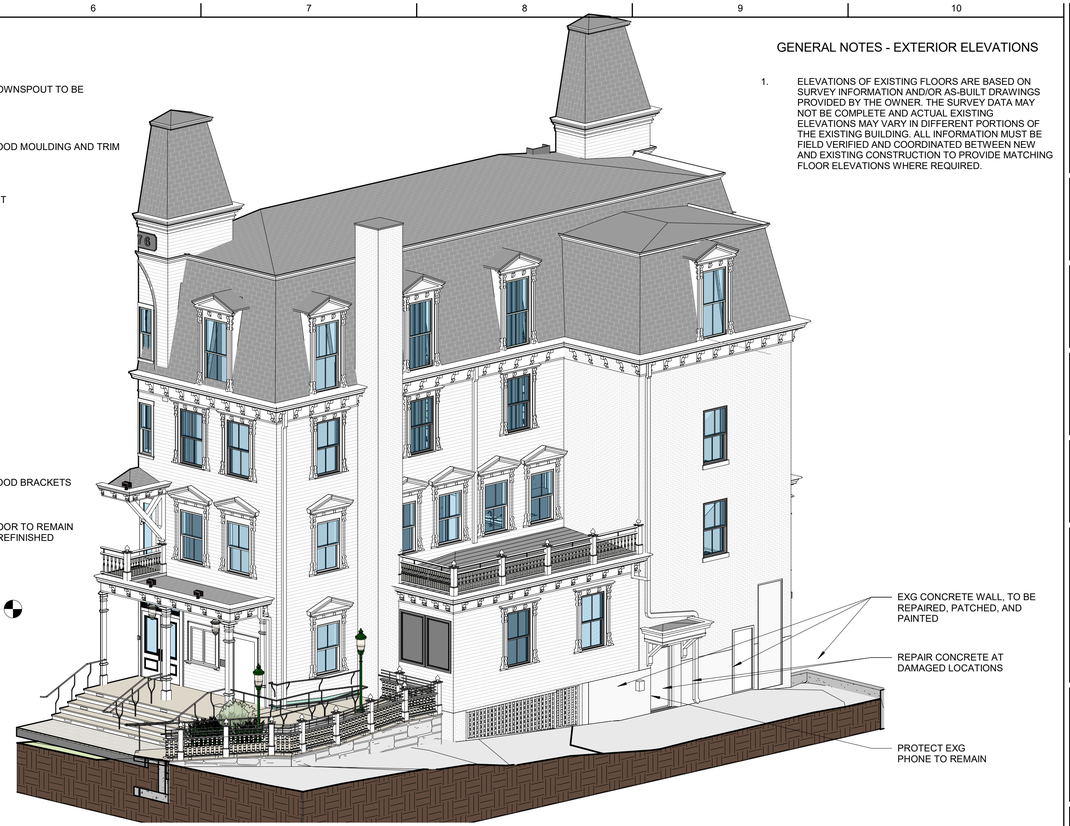


E6 EXTERIOR AXONOMETRIC

GENERAL NOTES - EXTERIOR ELEVATIONS


1. ELEVATIONS OF EXISTING FLOORS ARE BASED ON SURVEY INFORMATION AND/OR AS-BUILT DRAWINGS PROVIDED BY THE OWNER. THE SURVEY DATA MAY NOT BE COMPLETE AND ACTUAL EXISTING ELEVATIONS MAY VARY IN DIFFERENT PORTIONS OF THE EXISTING BUILDING. ALL INFORMATION MUST BE FIELD VERIFIED AND COORDINATED BETWEEN NEW AND EXISTING CONSTRUCTION TO PROVIDE MATCHING FLOOR ELEVATIONS WHERE REQUIRED.

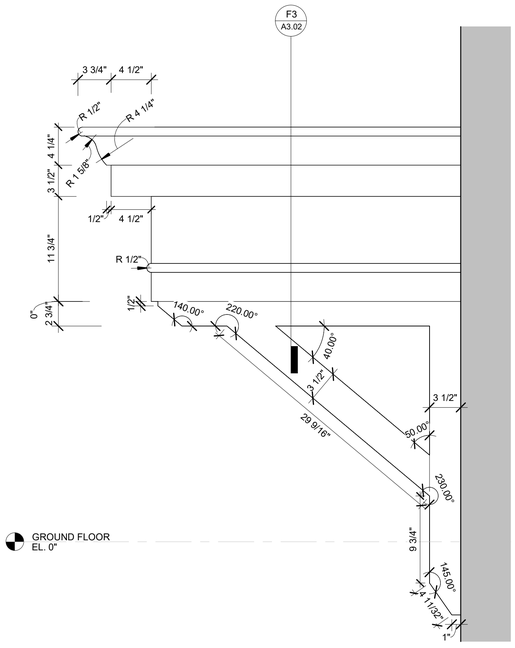


H1 ELEVATOR ENTRANCE CANOPY ENLARGED SIDE ELEVATION DETAIL
1 1/2" = 1'-0"

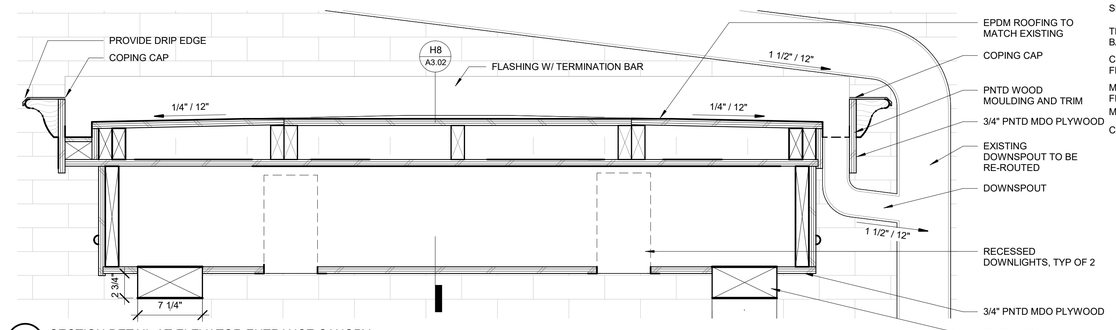


F3 SECTION DETAIL AT ELEVATOR ENTRANCE CANOPY
1 1/2" = 1'-0"

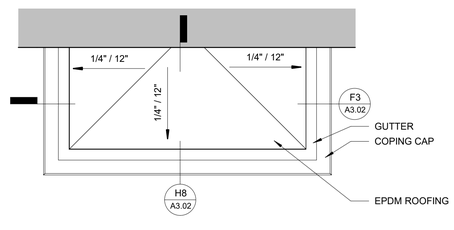

H3 ELEVATOR ENTRANCE CANOPY ROOF PLAN
1/2" = 1'-0"

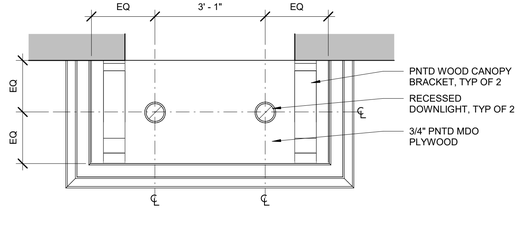

H5 ELEVATOR ENTRANCE CANOPY ENLARGED REFLECTED CEILING PLAN
1/2" = 1'-0"

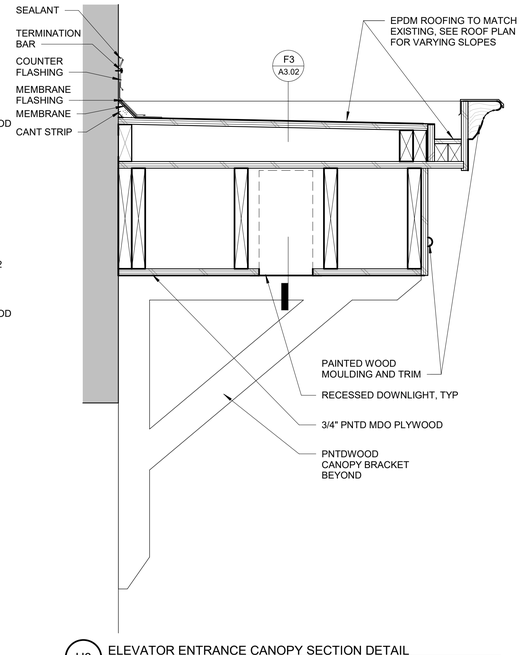

H8 ELEVATOR ENTRANCE CANOPY SECTION DETAIL
1 1/2" = 1'-0"

Hazardous Building Material Consultant
FUSS & O'NEILL

ONE FINANCIAL PLAZA, 15TH FLOOR
HARTFORD, CT 06103
(860) 783-4673

Code Consultant
PHILIP R. SHERMAN, P.E.

P.O. BOX 216
ELKIN, NH 03233
(603) 526-4979

Mechanical, Electrical, & Plumbing Engineer
SALAS O'BRIEN

206 W NEWBERRY ROAD
BLOOMFIELD, CT 06002
(860) 286-9171

Structural Engineer
SALAS O'BRIEN

206 W NEWBERRY ROAD
BLOOMFIELD, CT 06002
(860) 286-9171

CENTERBROOK
Architects and Planners, LLP
67 Main Street
Post Office Box 955
Centerbrook, Connecticut 06409-0955
Telephone 860.767.0175
Facsimile 860.767.8719

GOODSPEED MUSICALS OPERA HOUSE ELEVATOR MODERNIZATION RENOVATIONS

ISSUED:

No	Name	Date

PHASE:
DESIGN DEVELOPMENT

DRAWING NAME:
EXTERIOR ELEVATION AND DETAILS

PRELIMINARY NOT FOR CONSTRUCTION

THIS COMPUTER FILE/DRAWING IS FOR INFORMATIONAL PURPOSES ONLY AND IS NOT INTENDED FOR CONSTRUCTION. DO NOT START CONSTRUCTION WITHOUT A SEALED SET OF CONSTRUCTION DOCUMENTS FROM THE ARCHITECT.

JOB #: 1880

© 2026 CENTERBROOK ARCHITECTS AND PLANNERS

DRAWN BY: KSL
DATE: 03/03/2026
CHECKED BY: EH
SCALE: As indicated

SHEET:
A3.02

3/3/2026 9:40:16 AM
Autodesk Docs://Goodspeed Elevator Modernization / 1880 Goodspeed Elevator Modernization.rvt