
UNITS	AREA
UNITS #B1	1365 S.F
UNITS #B2	1611 S.F
UNITS #B3	1530 S.F
UNITS #B4	1653 S.F

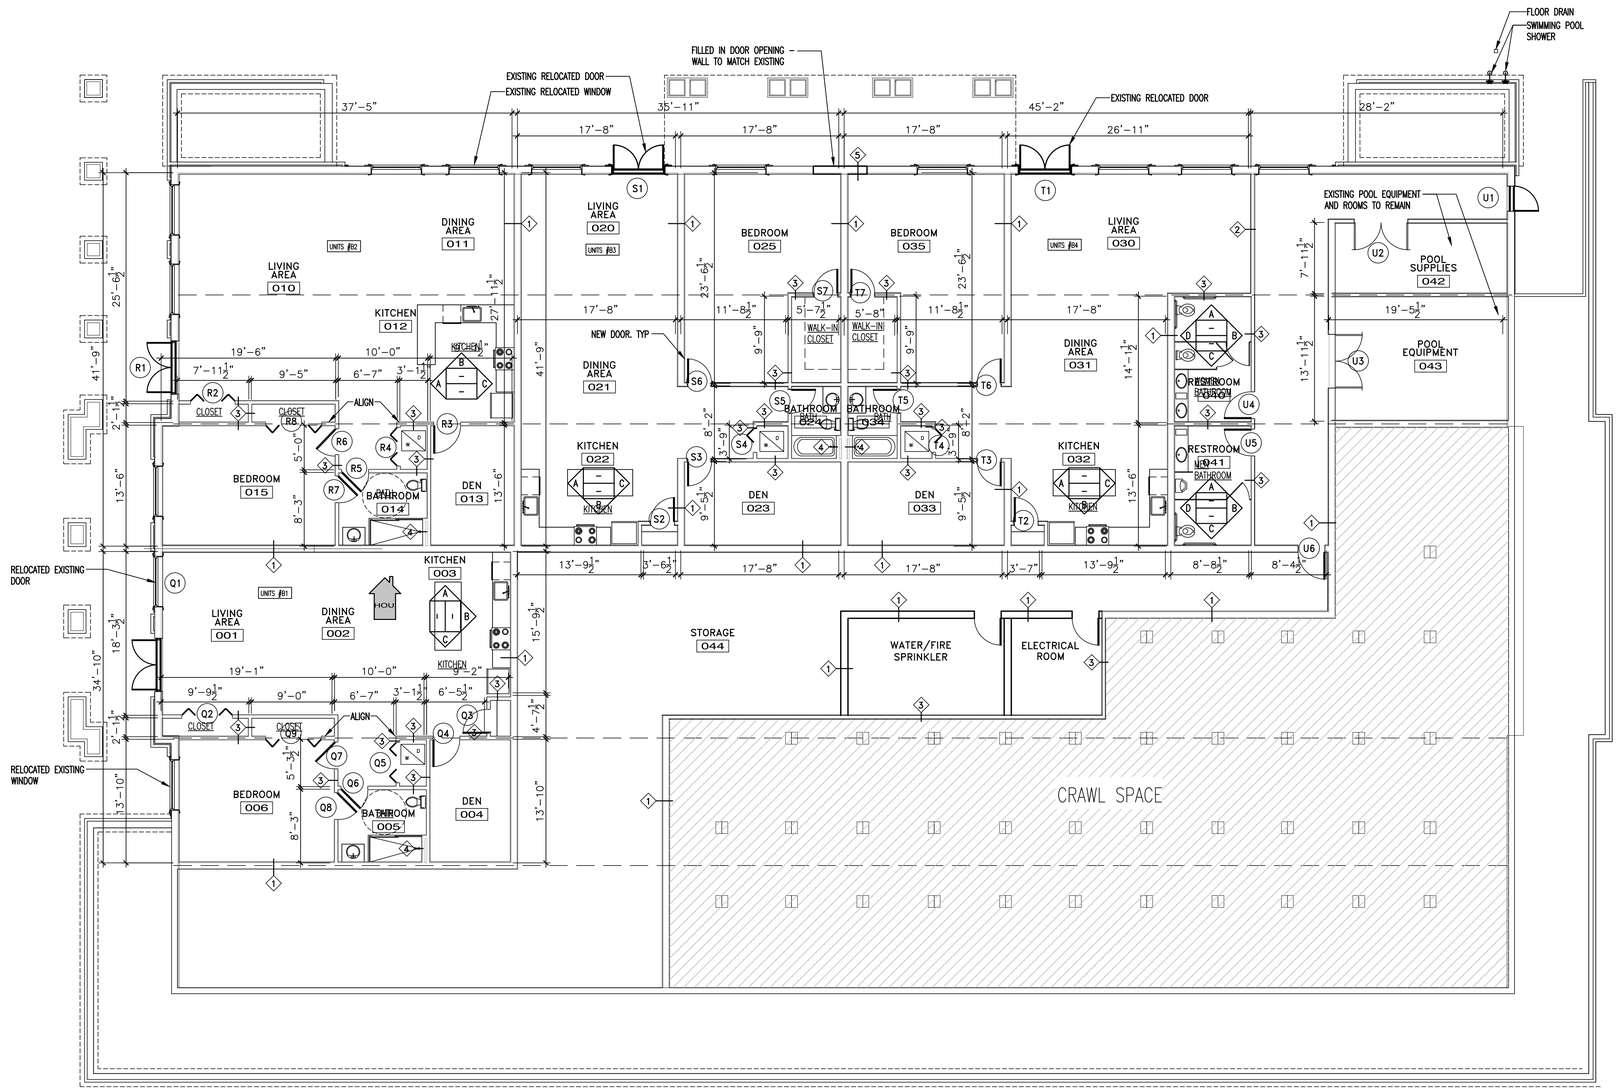

1 PROPOSED LOWER LEVEL PLAN
SCALE: 1/8"=1'-0"

HENDREN ASSOCIATES
ARCHITECTS + PLANNERS

GARY W. HENDREN, AIA
ARCHITECT

119 BRAINTREE STREET
SUITE 209
BOSTON, MA 02134

T 617 782 6003
F 617 782 6063
ARCHITECT@HENDRENASSOCIATES.COM

The Lofts at Black Birch
Community Center Redevelopment
East Haddam, CT

REVISIONS

NO.	DATE	ISSUE/DESCRIPTION
2	07/14/21	PUBLIC SHOWER REVISION
1	06/16/21	ZONING SUBMISSION

SHEET TITLE:
LOWER LEVEL FLOOR PLAN

DATE: 07/14/2021
DRAWN BY: GGO
CHKD. BY:
JOB NO.:
DWG. NO.:

A-1.0