

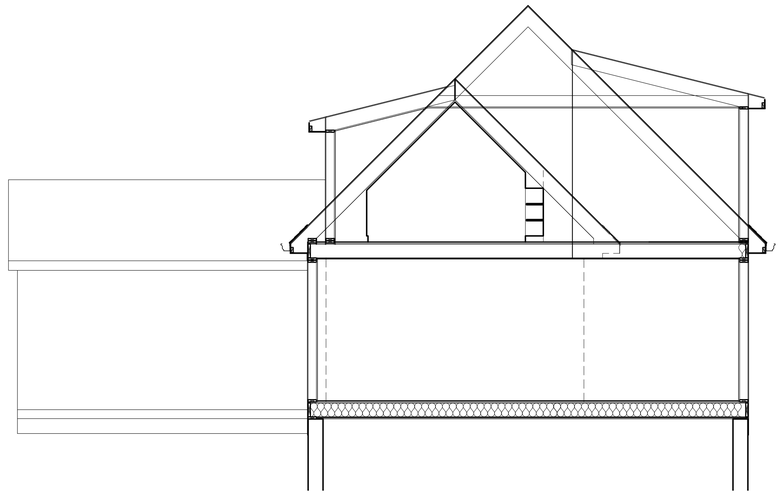



3 A-1.0 SCHEMATIC SECTION
SCALE: 1/4"=1'-0"

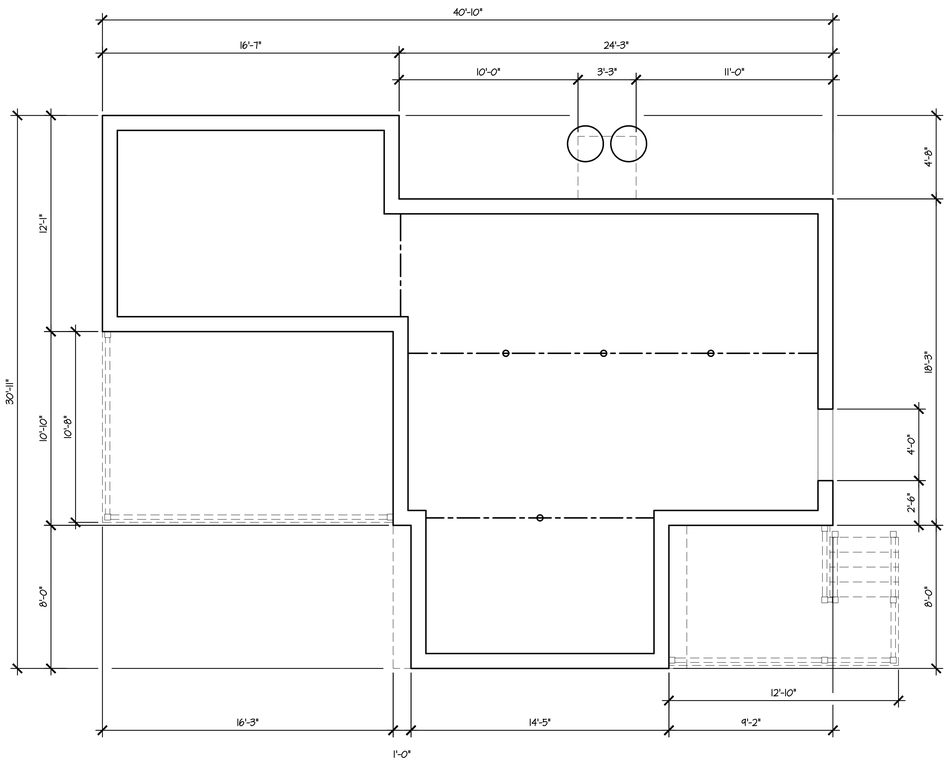

3 A-1.0 FOUNDATION PLAN
SCALE: 1/4"=1'-0"

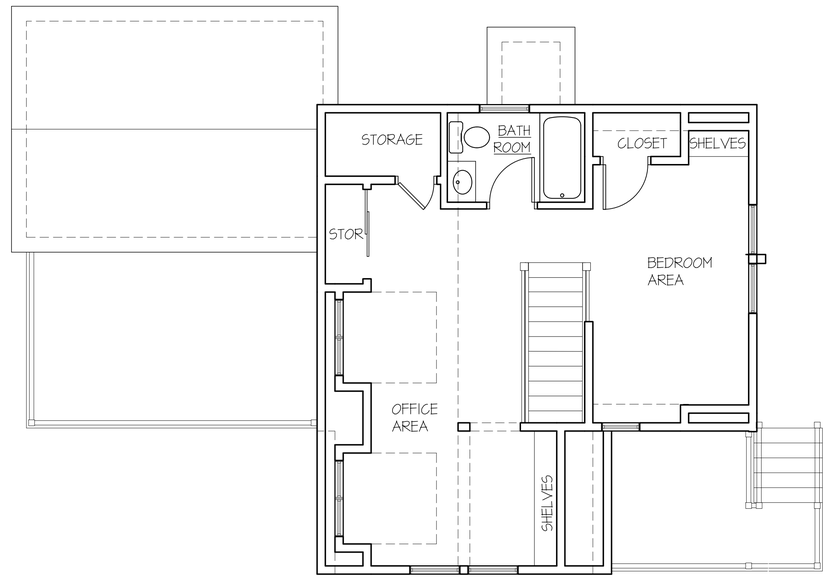

2 A-1.0 SECOND FLOOR PLAN
SCALE: 1/4"=1'-0"

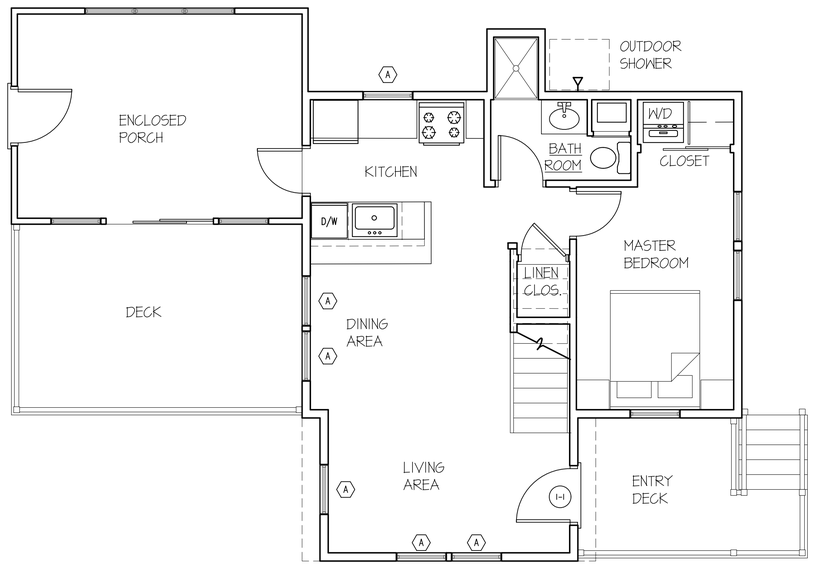

1 A-1.0 FIRST FLOOR PLAN
SCALE: 1/4"=1'-0"

Approved by the East Haddam
Planning and Zoning Commission

Final Approval: Chairman Signature Date

Date of Approval:

Expiration Date:

FELLNER ARCHITECTS
382 TOWN STREET,
EAST HADDAM, CONNECTICUT 06423
TEL (860) 873-8230

FREUDEN HOUSE

33 WILDWOOD ROAD, EAST HADDAM, CT

PROJECT NAME :

PROPOSED FLOOR PLANS

SHEET NAME :

JOB NO. :	20-15
DRAWN BY:	MCD
SCALE :	AS NOTED
DATE :	7/2/21

SHEET NO. : A-1.0