


1 / A-2.0 LEFT ELEVATION
SCALE: 1/4"=1'-0"



1 / A-2.0 REAR ELEVATION
SCALE: 1/4"=1'-0"

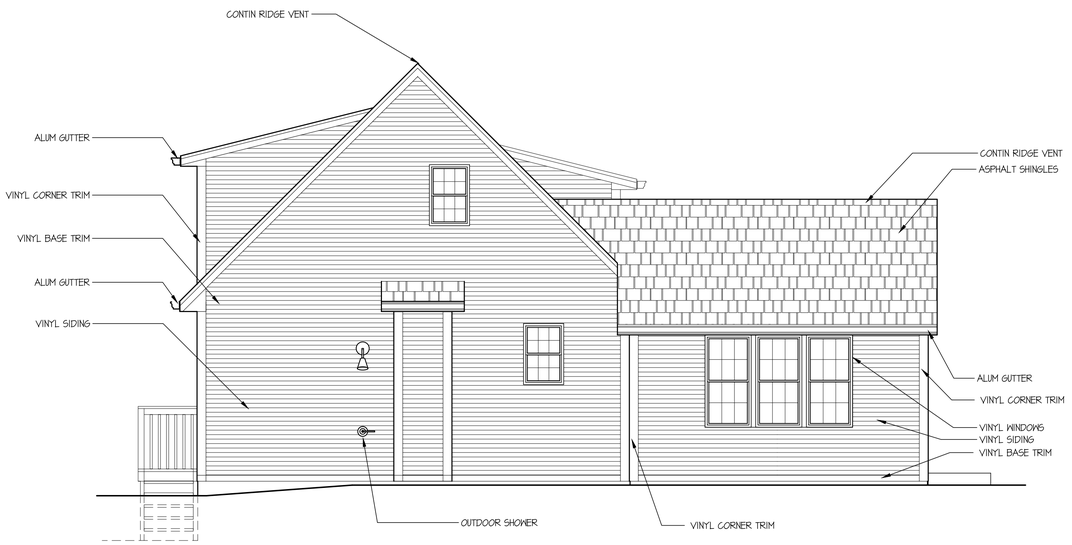

1 / A-2.0 FRONT ELEVATION
SCALE: 1/4"=1'-0"



1 / A-2.0 RIGHT ELEVATION
SCALE: 1/4"=1'-0"

Approved by the East Haddam
Planning and Zoning Commission

Final Approval: Chairman Signature Date

Date of Approval: Expiration Date:

FELLNER
ARCHITECTS
382 TOWN STREET,
EAST HADDAM, CONNECTICUT 06423
TEL (860) 873-8230

PROJECT NAME : FREUDEN HOUSE
33 WILDWOOD ROAD, EAST HADDAM, CT

SHEET NAME : PROPOSED ELEVATIONS

JOB NO. : 20-15
DRAWN BY: MCD
SCALE : AS NOTED
DATE : 7/2/21

SHEET NO. : A-2.0