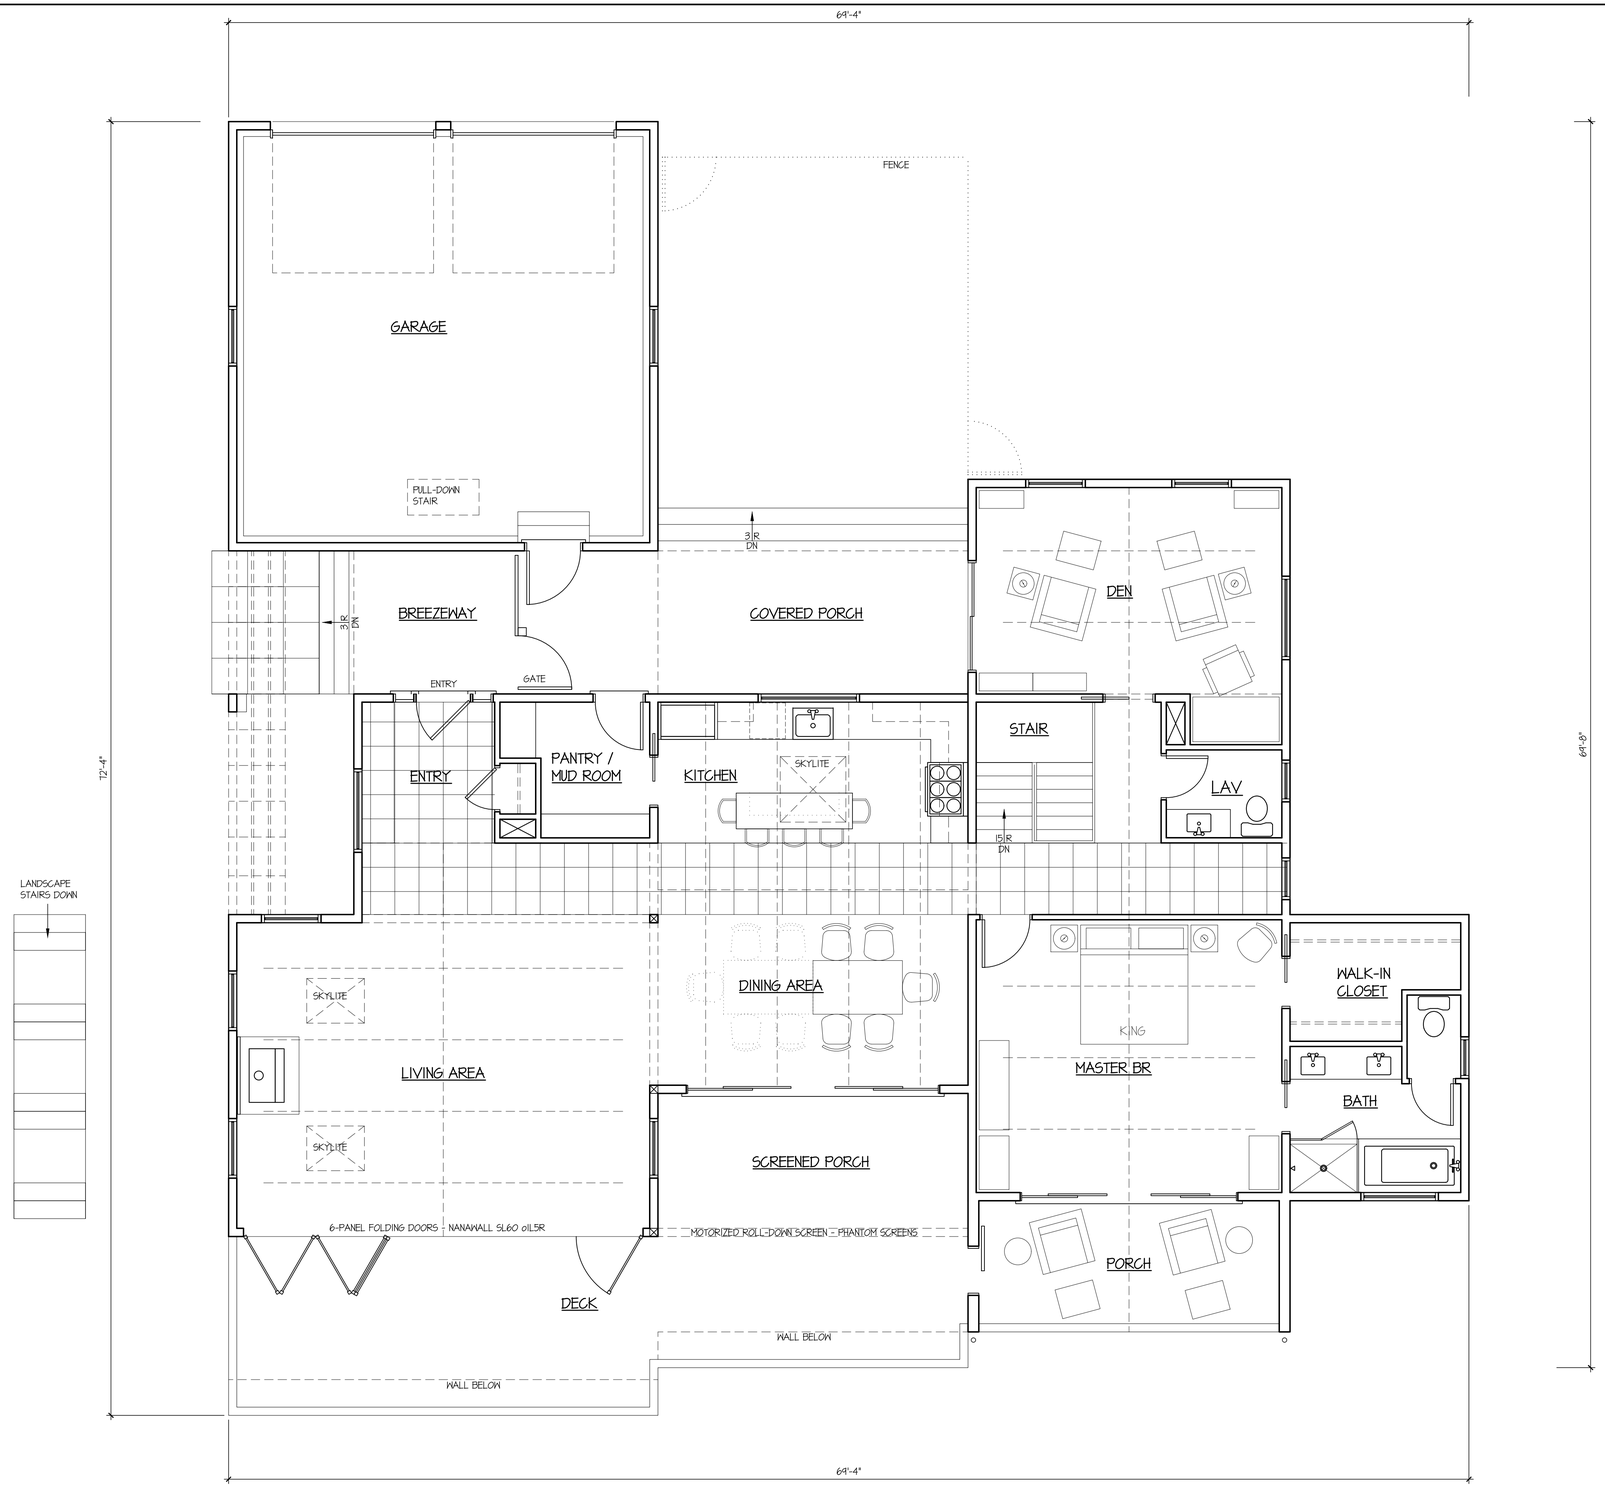


1 A-1.2 MAIN FLOOR PLAN
SCALE: 1/4"=1'-0"

1,915 S.F. FIN
3,495 S.F. TOTAL FIN

REVISIONS:

FELLNER ARCHITECTS
382 TOWN STREET
EAST HADDAM, CONNECTICUT 06423
TEL (860) 873-8230


PROJECT NAME:
STRASSMAN RESIDENCE
44 LAUREL COVE ROAD, EAST HADDAM, CT, 06423

SHEET NAME:
MAIN FLOOR PLAN

PROGRESS SET- NOT FOR CONSTRUCTION OR ESTIMATING

JOB NO. : 21-03
DRAWN BY: JJM
SCALE : AS NOTED
DATE : 05-04-2021

SHEET NO. :
A-1.2

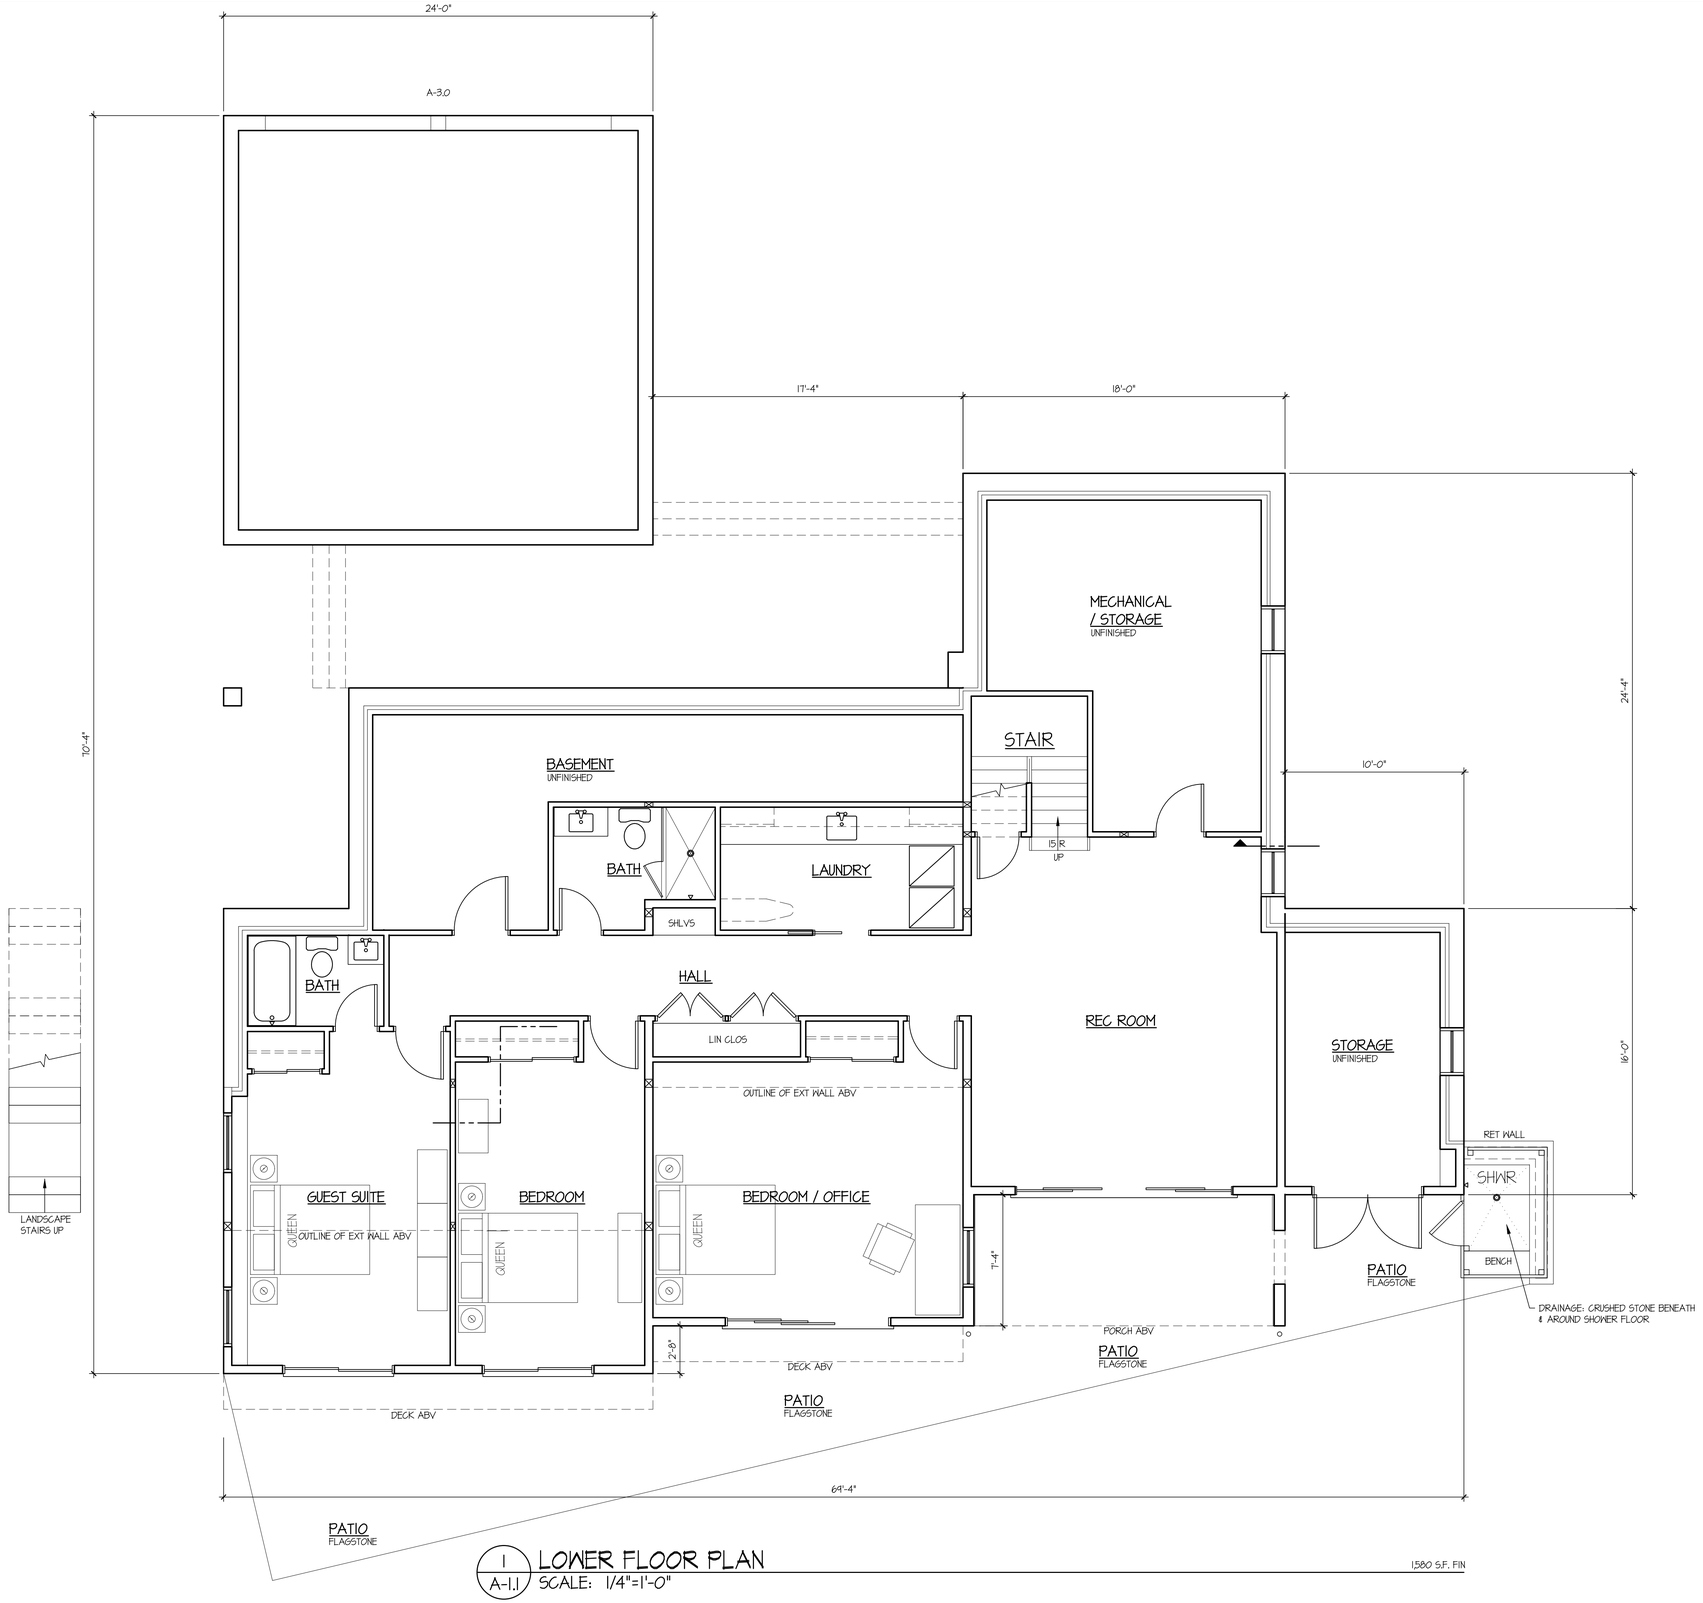

1 / A-1.1 LOWER FLOOR PLAN
SCALE: 1/4"=1'-0"

1,580 S.F. FIN

REVISIONS:

FELLNER
ARCHITECTS
382 TOWN STREET
EAST HADDAM, CONNECTICUT 06423
TEL (860) 873-8230

PROJECT NAME:

STRASSMAN RESIDENCE

44 LAUREL COVE ROAD, EAST HADDAM, CT, 06423


SHEET NAME:

LOWER FLOOR PLAN

PROGRESS SET- NOT FOR CONSTRUCTION OR ESTIMATING

JOB NO. :	21-03
DRAWN BY:	JJM
SCALE :	AS NOTED
DATE :	05-04-2021

SHEET NO. : A-1.1

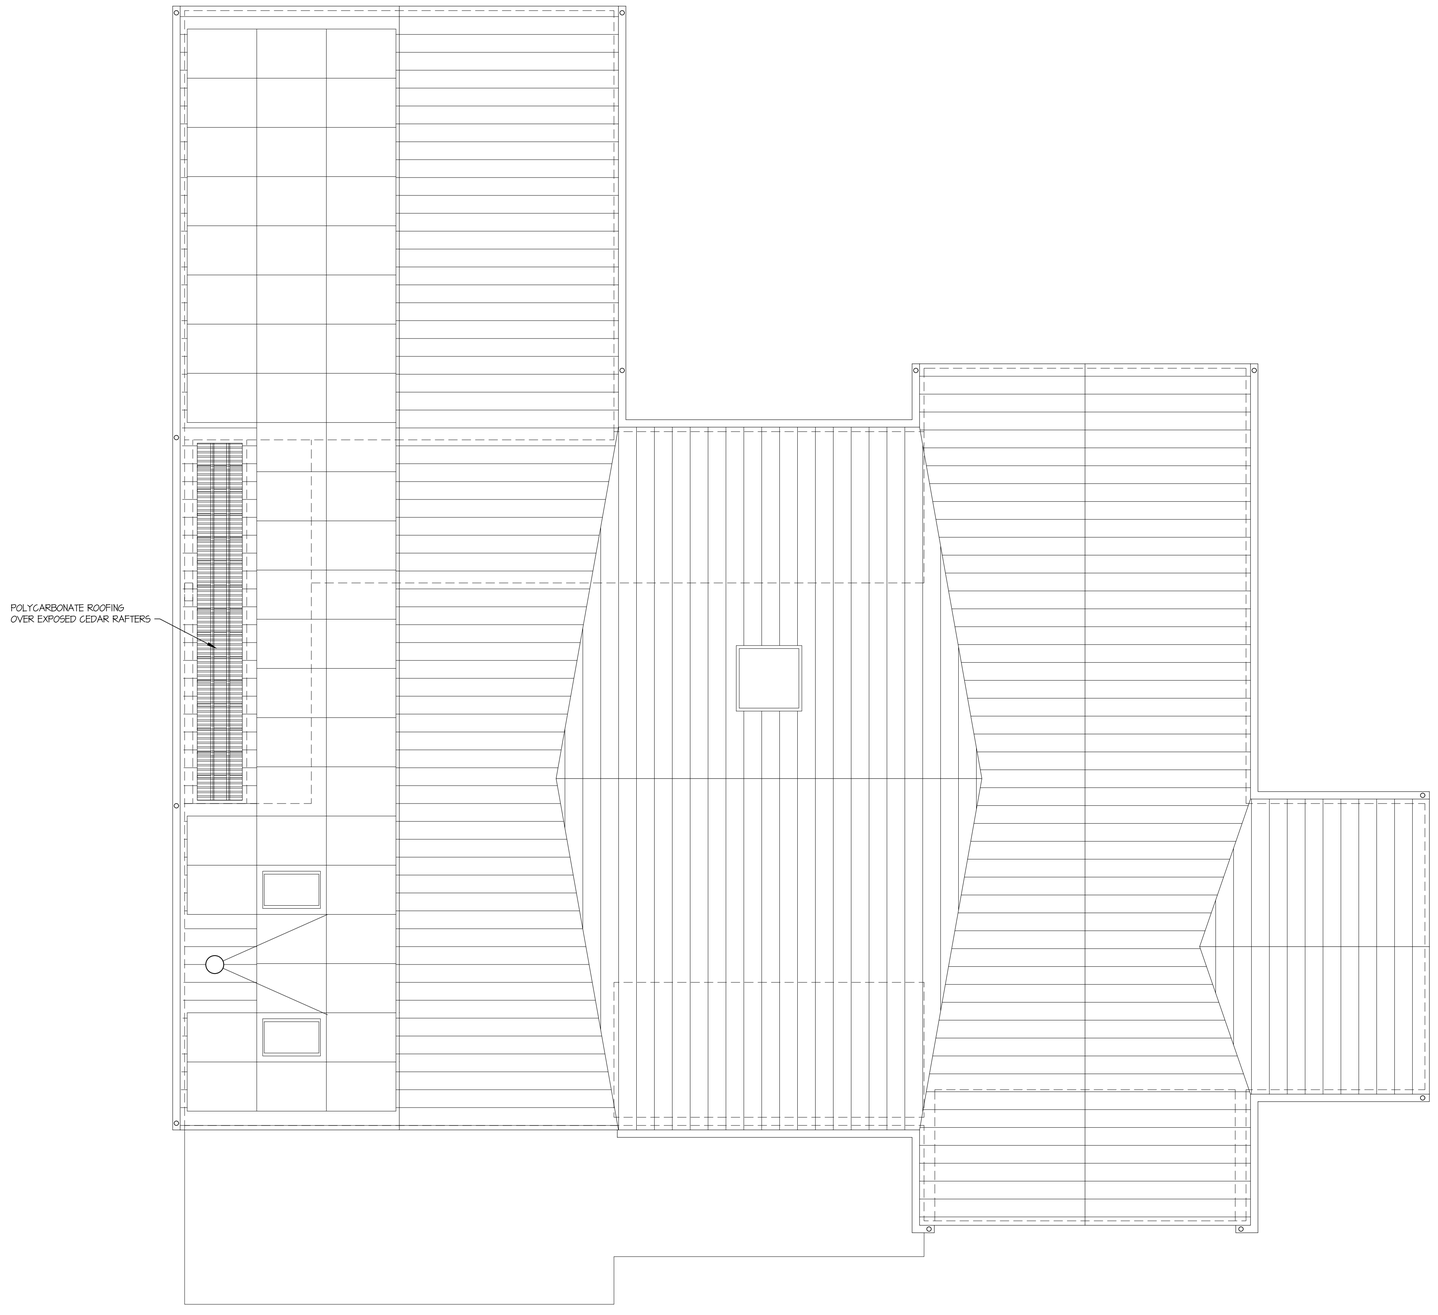

1 A-1.3 ROOF PLAN
SCALE: 1/4"=1'-0"

REVISIONS:

FELLNER
ARCHITECTS
382 TOWN STREET
EAST HADDAM, CONNECTICUT 06423
TEL (860) 873-8230


PROJECT NAME:
STRASSMAN RESIDENCE
44 LAUREL COVE ROAD, EAST HADDAM, CT, 06423

SHEET NAME:
ROOF PLAN

PROGRESS SET- NOT FOR CONSTRUCTION OR ESTIMATING

JOB NO.: 21-03
DRAWN BY: JJM
SCALE: AS NOTED
DATE: 04-30-2021

SHEET NO.: A-1.3

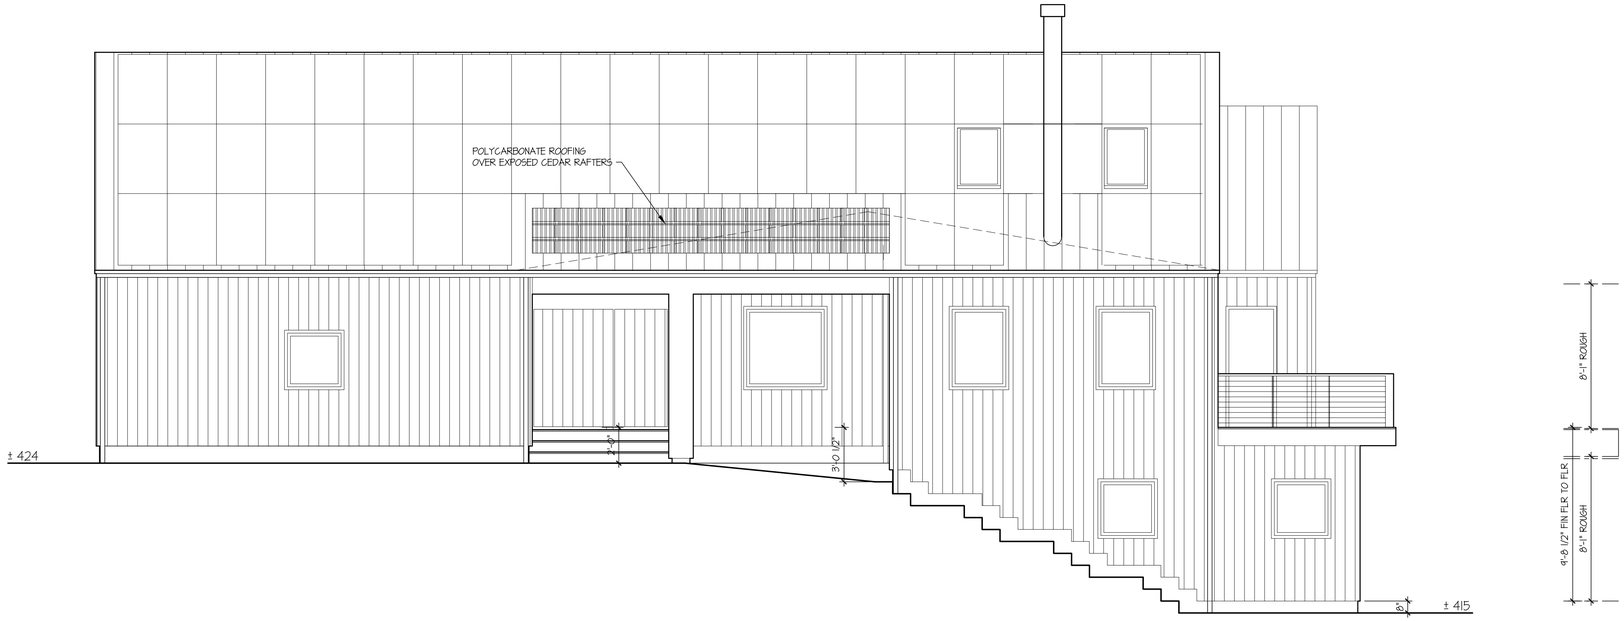

2 / A-2.0 SOUTH ELEVATION
SCALE: 1/4"=1'-0"



1 / A-2.0 EAST ELEVATION
SCALE: 1/4"=1'-0"

REVISIONS:

FELLNER ARCHITECTS
382 TOWN STREET
EAST HADDAM, CONNECTICUT 06423
TEL (860) 873-8230


PROJECT NAME:
STRASSMAN RESIDENCE
44 LAUREL COVE ROAD, EAST HADDAM, CT, 06423

SHEET NAME:
BUILDING ELEVATIONS


PROGRESS SET- NOT FOR CONSTRUCTION OR ESTIMATING

JOB NO. : 21-03
DRAWN BY: JJM
SCALE : AS NOTED
DATE : 04-30-2021

SHEET NO. :
A-2.0

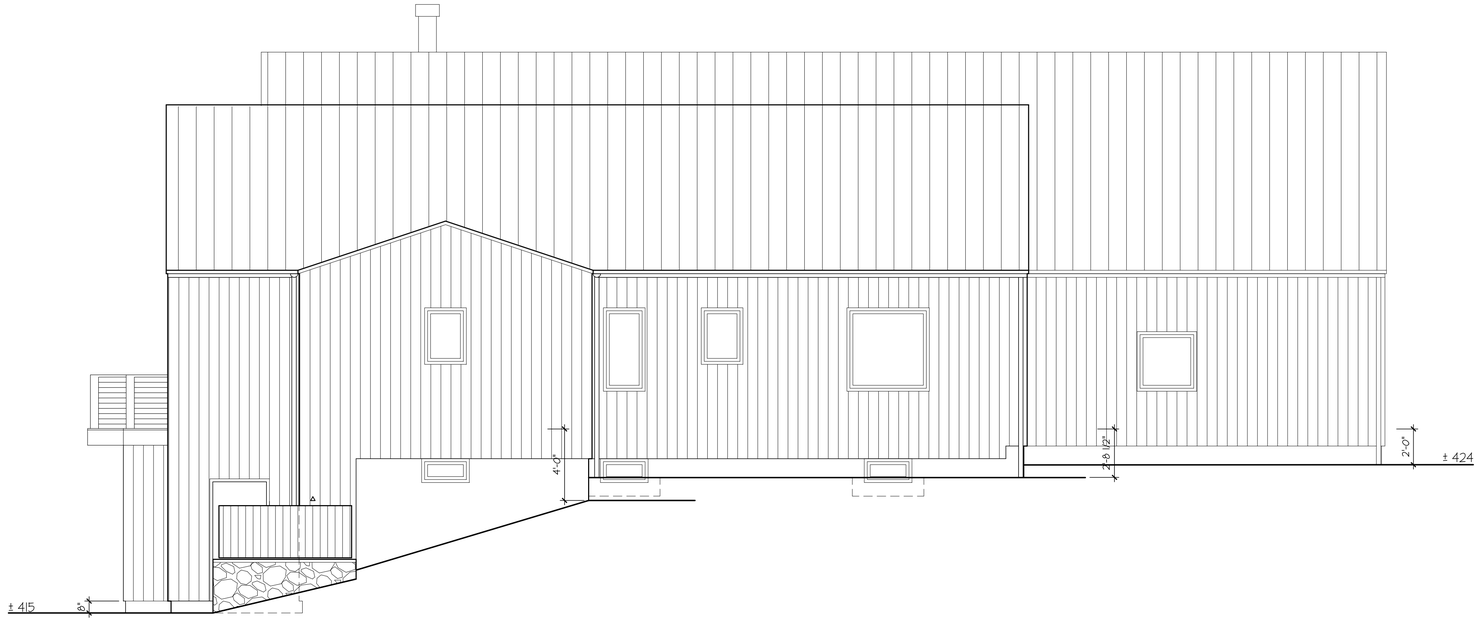

2 / A-2.1 NORTH ELEVATION
SCALE: 1/4"=1'-0"

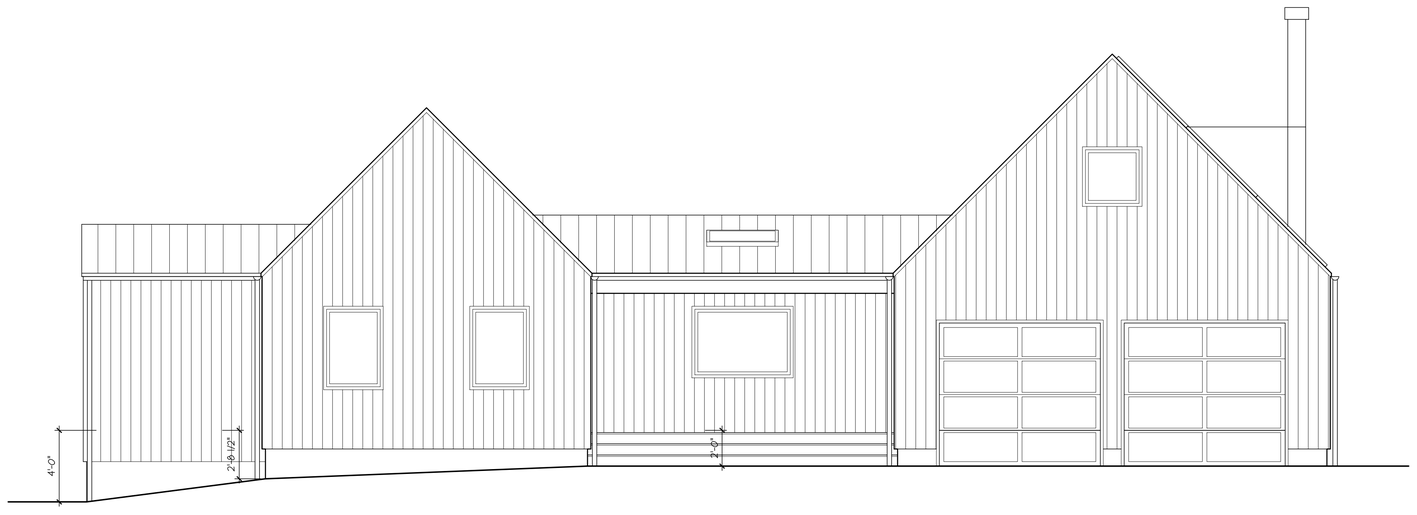

1 / A-2.1 WEST ELEVATION
SCALE: 1/4"=1'-0"

REVISIONS:

FELLNER
ARCHITECTS
382 TOWN STREET
EAST HADDAM, CONNECTICUT 06423
TEL (860) 873-8230

PROJECT NAME:
STRASSMAN RESIDENCE
44 LAUREL COVE ROAD, EAST HADDAM, CT, 06423

SHEET NAME:
BUILDING ELEVATIONS
PROGRESS SET- NOT FOR CONSTRUCTION OR ESTIMATING

JOB NO.: 21-03
DRAWN BY: JJM
SCALE: AS NOTED
DATE: 04-30-2021

SHEET NO.:
A-2.1