
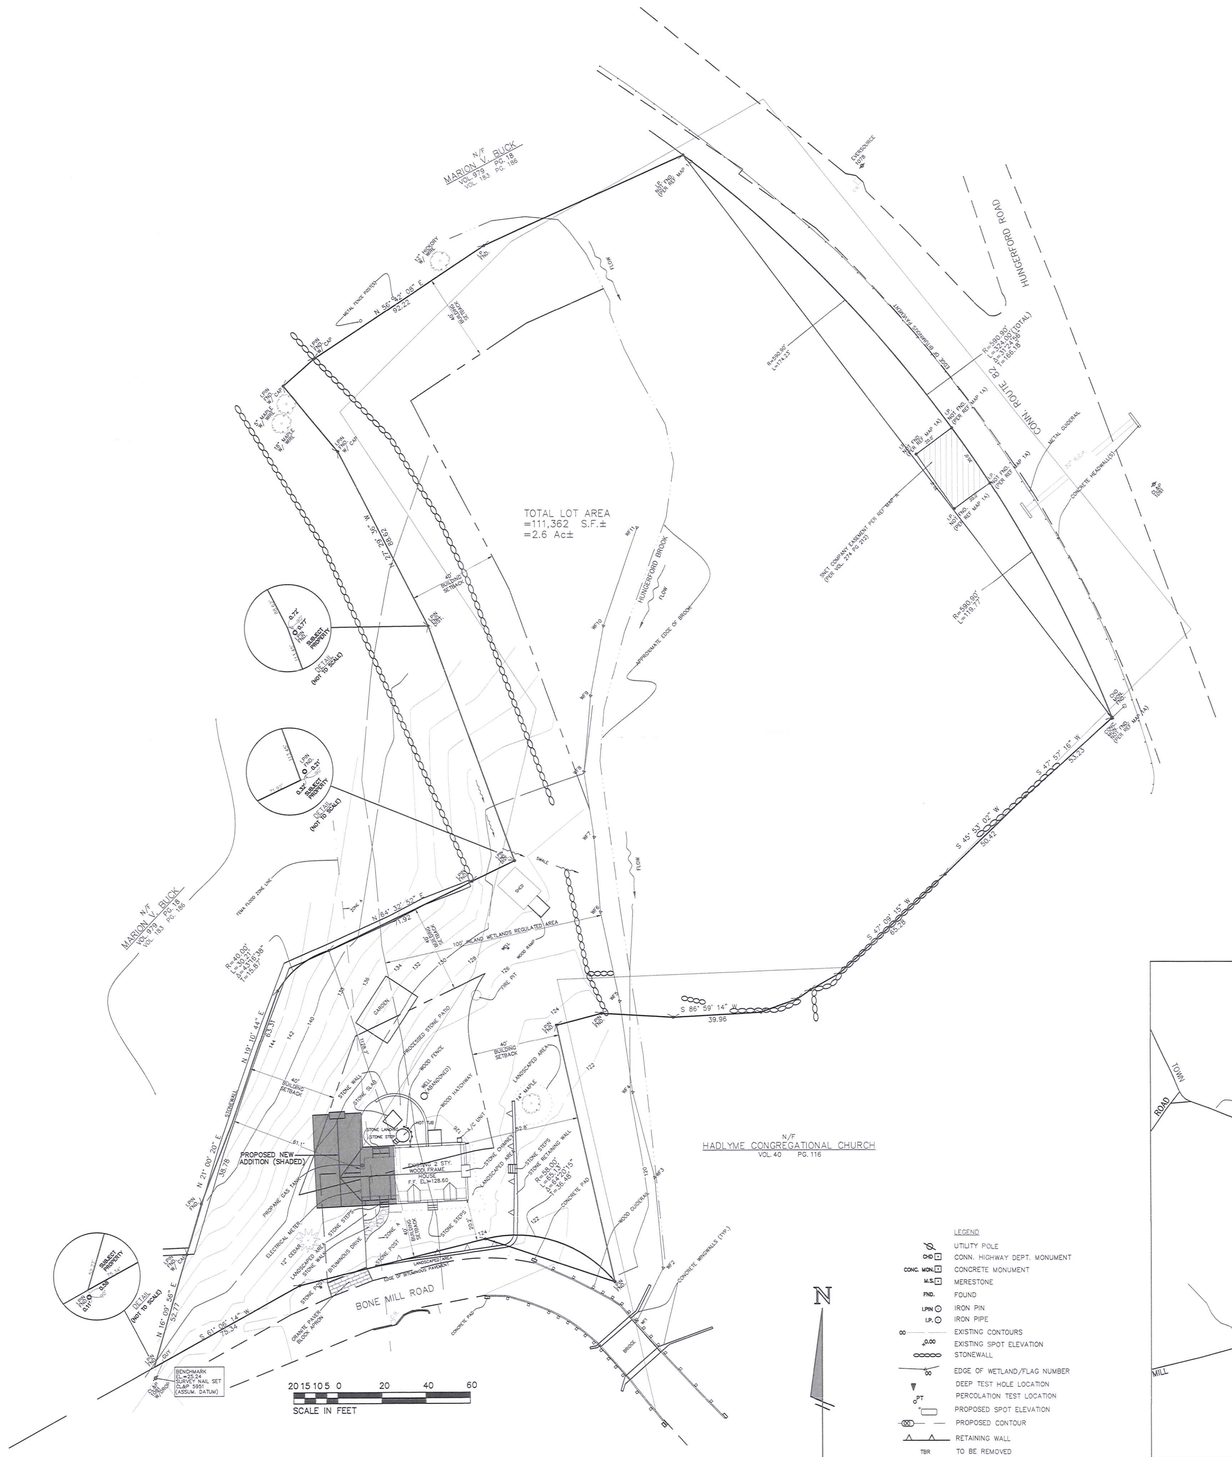


LEGEND

- UTILITY POLE
- CHD — CONN. HIGHWAY DEPT. MONUMENT
- CONC. MON. — CONCRETE MONUMENT
- M.S. — MERESTONE
- FND. — FOUND
- LPIN — IRON PIN
- I.P. — IRON PIPE
- EXISTING CONTOURS
- 000 — EXISTING SPOT ELEVATION
- STONEWALL
- EDGE OF WETLAND/FLAG NUMBER
- DEEP TEST HOLE LOCATION
- PT — PERCOLATION TEST LOCATION
- PROPOSED SPOT ELEVATION
- PROPOSED CONTOUR
- RETAINING WALL
- TBR — TO BE REMOVED
- C.B. — CATCH BASIN

1 / C1 **SITE PLAN**
SCALE: 1/32" = 1'-0"

NOTE:
INFORMATION IN THIS SITE PLAN REFERENCES THE SITE DEVELOPMENT PLAN PREPARED BY ANGUS McDONALD, GARY SHARPE & ASSOCIATES, INC. DATED SEPT. 01, 2021

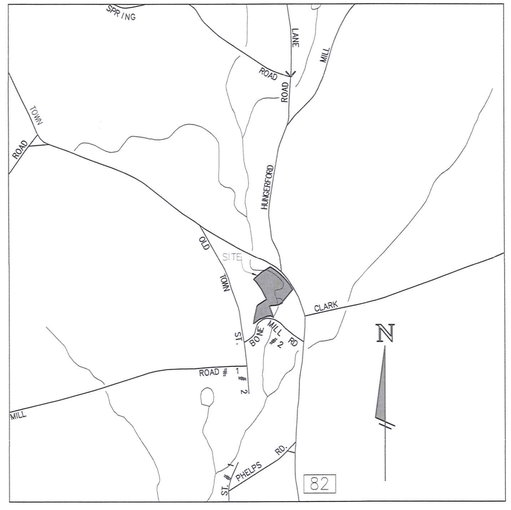

LOCATION MAP
SCALE: N.T.S.

NOYES VOGT ARCHITECTS
191 MIDDLESEX AVENUE, SUITE 2A
P.O. BOX 370
CHESTER, CONNECTICUT 06412
TEL: (860) 526-2900

BROWN RESIDENCE
97 BONE MILL ROAD
EAST HADDAM, CT

SITE PLAN & LOCATION MAP

SCALE: AS NOTED
DRAWN BY: SVK

DATE: 09-17-21

REVISIONS

NVA JOB NUM.: 2021-19

C1

SHEET: - OF: -