


2 PROPOSED NORTH ELEVATION
SCALE: 1/4"=1'-0"

ELEVATION NOTES:

1. Existing roof shingles to remain on existing house. New addition shall receive new architectural asphalt shingles. Color by owner.
2. Existing clapboard wood siding to remain on the existing house. New addition shall receive new wood clapboard siding to match existing exposure.
3. All new exterior wall sheathing shall be ½ plywood Zip R-sheathing (R-6). Tape all joints.
4. Provide all new 1x wood skirtboards, cornerboards, rake and soffits to match existing trim dimensions.
5. Existing windows to remain. New windows shall be Anderson Windows-400 Series, vinyl clad wood windows with simulated divided lights.
6. New roof pitch shall match existing roof pitch. Verify in field.

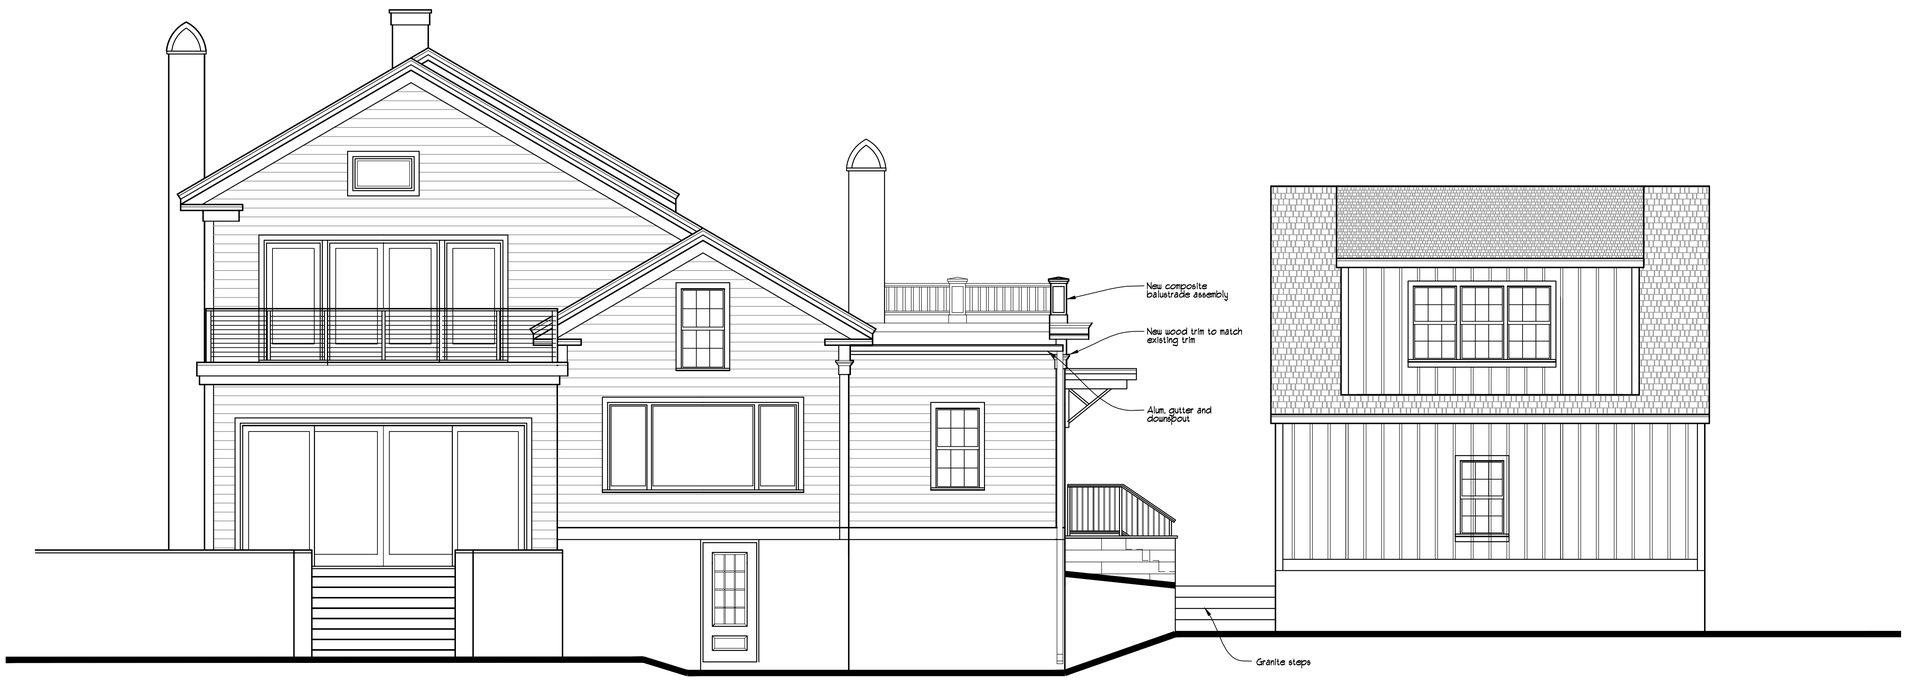

1 PROPOSED WEST ELEVATION
SCALE: 1/4"=1'-0"

PROPOSED ADDITION

Mulcahy Residence

55 MAIN STREET
EAST HADDAM, CT

David Goslin Architect
1906 MAIN STREET P.O. BOX 412
EAST WINDSOR HILL, CT 06028
TEL (860) 289-4858

Elevations

Date April 13, 2026
Drawn DG

A-4