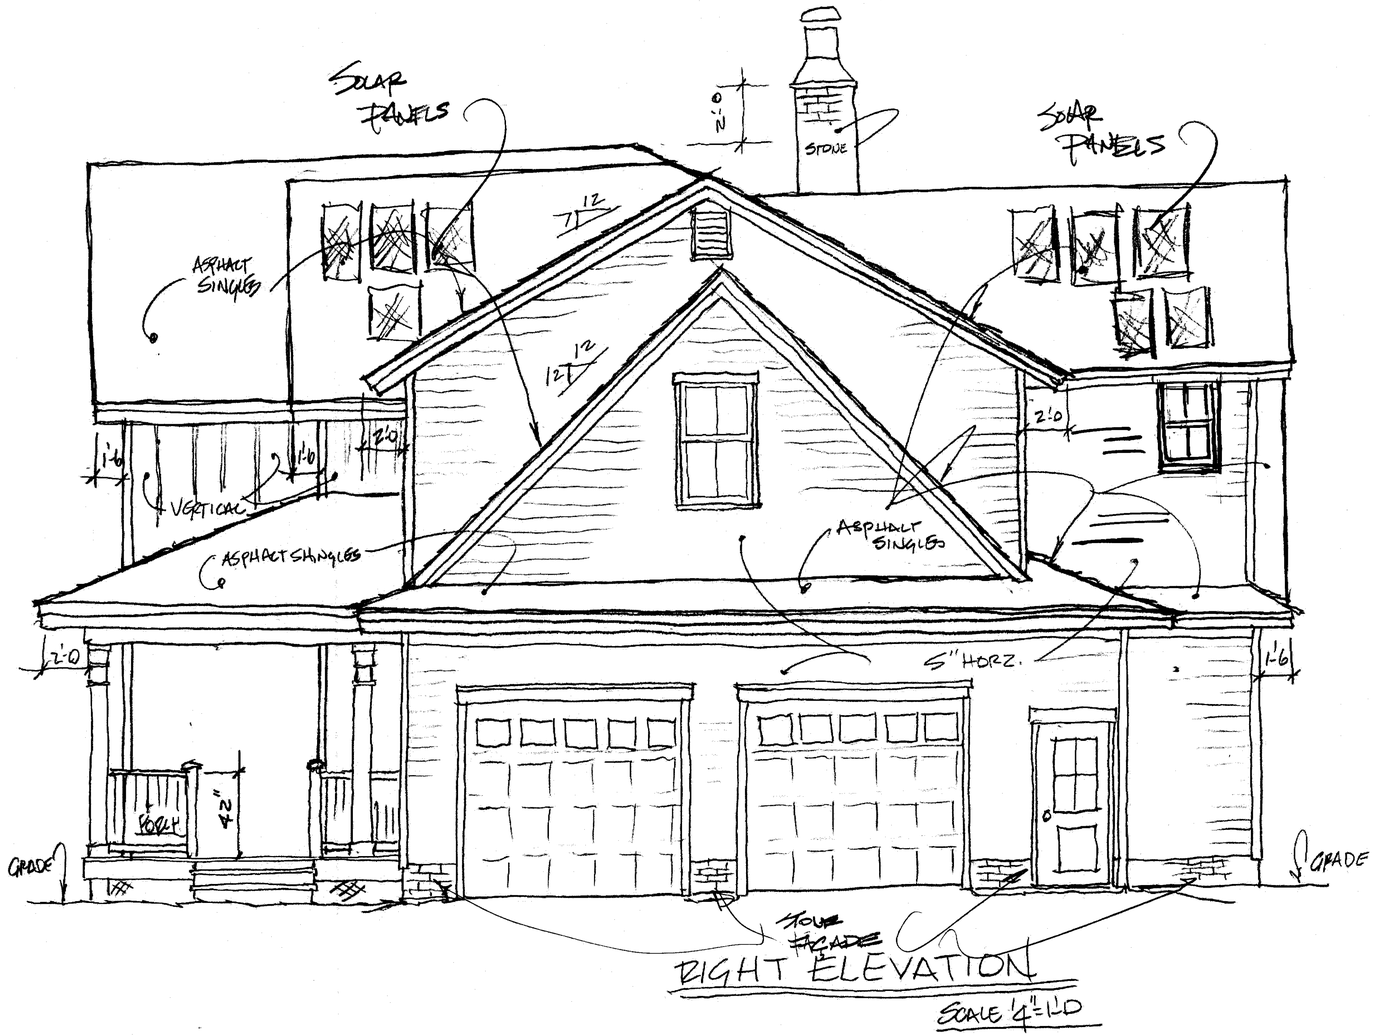

RIGHT ELEVATION

SCALE 1/4"=1'0

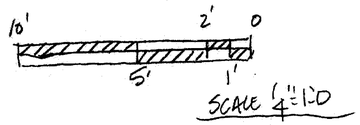

SCALE 1/4"=1'0

Date	3-4-22
Scale	1/4"=1'0
Revisions	5-8-22
Job No.	
Drawn By	BHC
Project No.	
Checked By	

DCampbell
Design / Build Contractor
Dick Campbell, LLC.
www.DCgreenMaine.com
321 River Road
Orrington, ME 04474
p: 207-745-7748
f: 207-825-4861
dickcampbellllc@yahoo.com

Client/Project: Zev Myerowitz

Location: Cape Elizabeth

RIGHT ELEVATION

DCgreen
Dick Campbell, LLC.
SAVE ENERGY · BUILD GREEN

Sheet No. 4
4 of 9

165877

Revisions	Scale	Date
5-8-22	1/4"=1'-0	3-5-22
	Drawn By RHC	Job No.
	Checked By	Project No.

DCampbell
Dick Campbell, LLC.
Design / Build Contractor
www.DCGreenMaine.com

321 River Road
Orrington, ME 04474
p: 207-745-7748
f: 207-825-4861
dickcampbellllc@yahoo.com

Client/Project: Zev Myerowitz

Location: Cape Elezabeth

Front Elevation

DCgreen
Dick Campbell, LLC.
SAVE ENERGY · BUILD GREEN

Sheet No. 1
1 of 9

186827

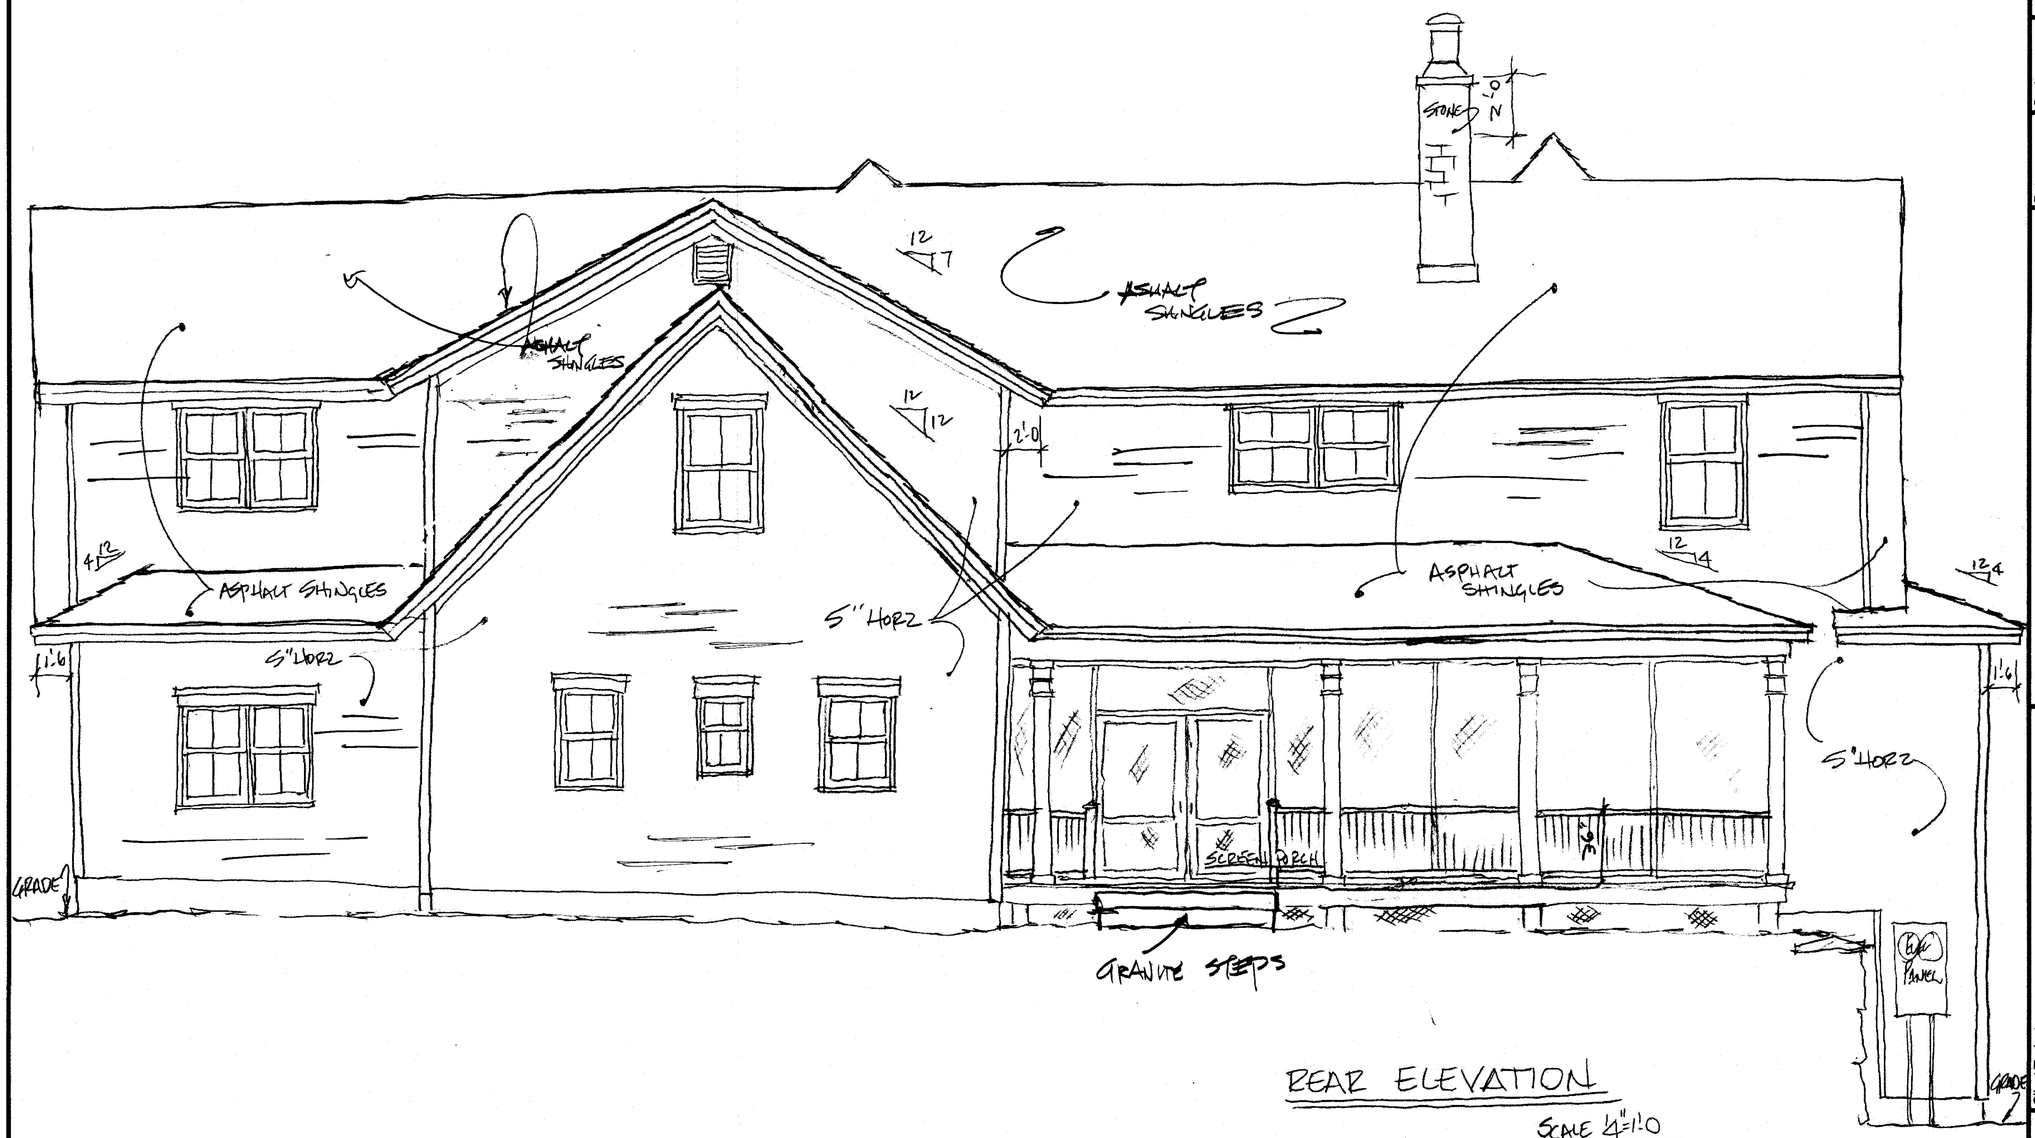

REAR ELEVATION

SCALE 4"=1'-0

10' 2' 0
5' 1'

SCALE 4"=1'-0

169877

DCampbell
Dick Campbell, LLC
Design / Build Contractor
www.DCGreenMaine.com

321 River Road
Orrington, ME 04474
p: 207-745-7748
f: 207-825-4861

dickcampbellllc@yahoo.com

Date	Scale	Revisions
3-4-22	4"=1'-0	5-8-22
Job No.	Drawn By	
	DMC	
Project No.	Checked By	

Client/Project
ZEV MYEROWITZ

Location
CAPE ELIZABETH

REAR ELEVATION

DCgreen
Dick Campbell, LLC
SAVE ENERGY · BUILD GREEN

Sheet No.
2
2 OF 9

LEFT ELEVATION

SCALE 1/4"=1'-0

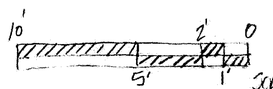

SCALE 1/4"=1'-0

Date 3-5-22	Scale 1/4"=1'-0	Revisions 5-8-22	
Job No.	Drawn By BHC		
Project No.	Checked By		

DCampbell Dick Campbell, LLC
Design / Build Contractor
www.DCGreenMaine.com

321 River Road
Orrington, ME 04474
p: 207-745-7748
f: 207-825-4861
dickcampbellllc@yahoo.com

Client/Project: ZEV MYEROWITZ

Location: CAPE ELIZABETH

LEFT ELEVATION

DCgreen Dick Campbell, LLC
SAVE ENERGY · BUILD GREEN

Sheet No. 3 of 9

18827