
65 Honey Hill Road. Propose: Erect Lean-to 24' x 26' x 10' (sloping to 8') over existing gravel driveway.

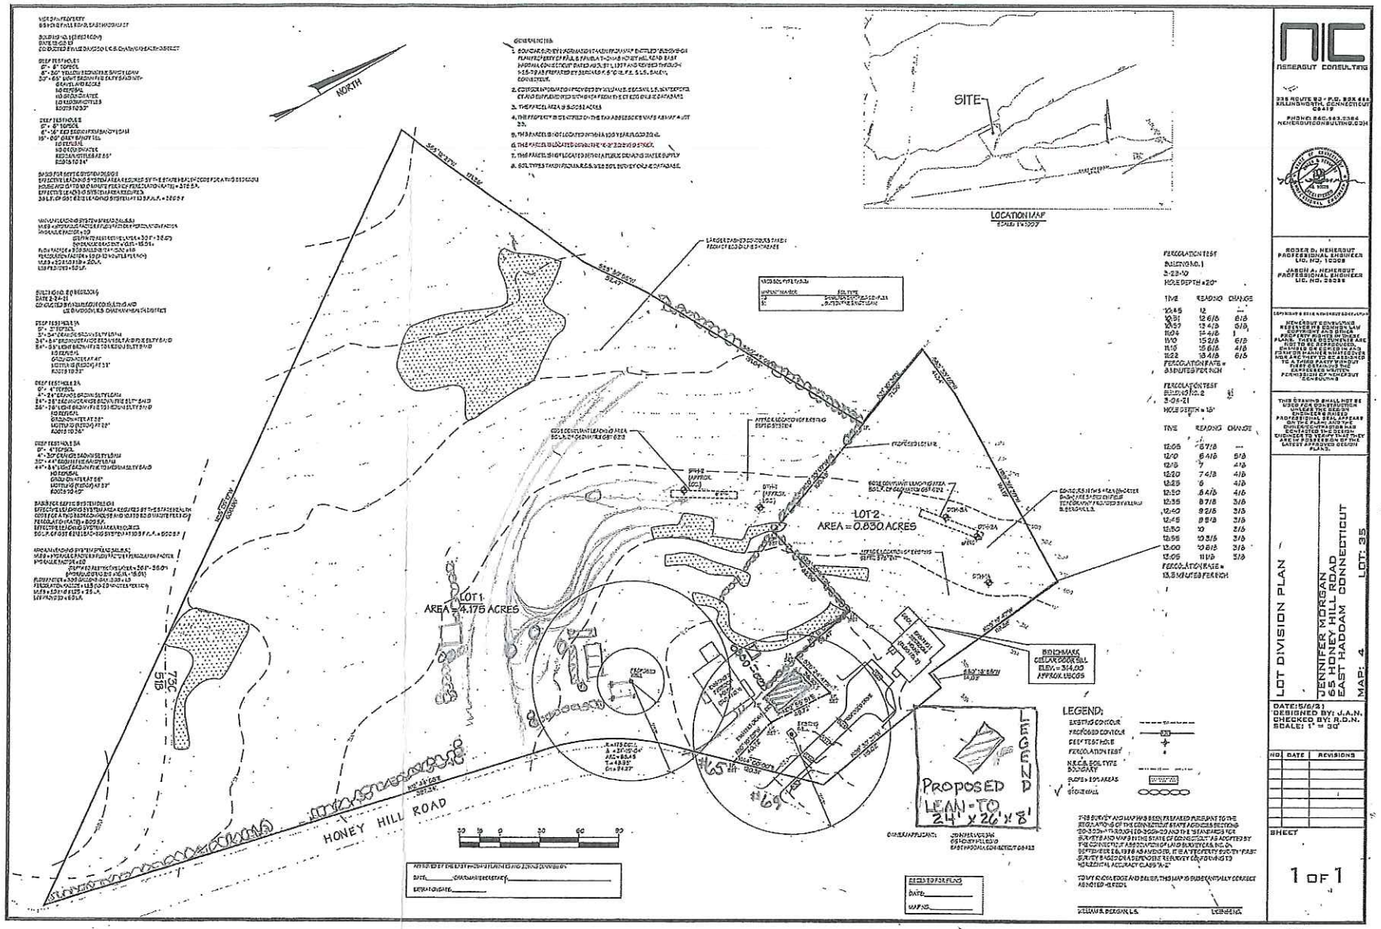

MATERIAL

VERTICLE POSTS - 3 (6x6x12') + 6 (6x6x10')

HORIZONTAL BOARDS - 14 (2x10x12') ROOF RAFTERS 36 (12"x8"x10')


ROOF BOARDS - 200 (¾" x 4' x 8')

JOIST HANGERS - 72 EA.

WOOD SCREWS. 2.5 -3" WOOD SCREWS

ROOFING MATERIAL - BLACK FELT, ALUMINUM DRIP EDGE ARCHITECT SHINGLES, ICE STRIP. EDGE

Building Height 10'-8"

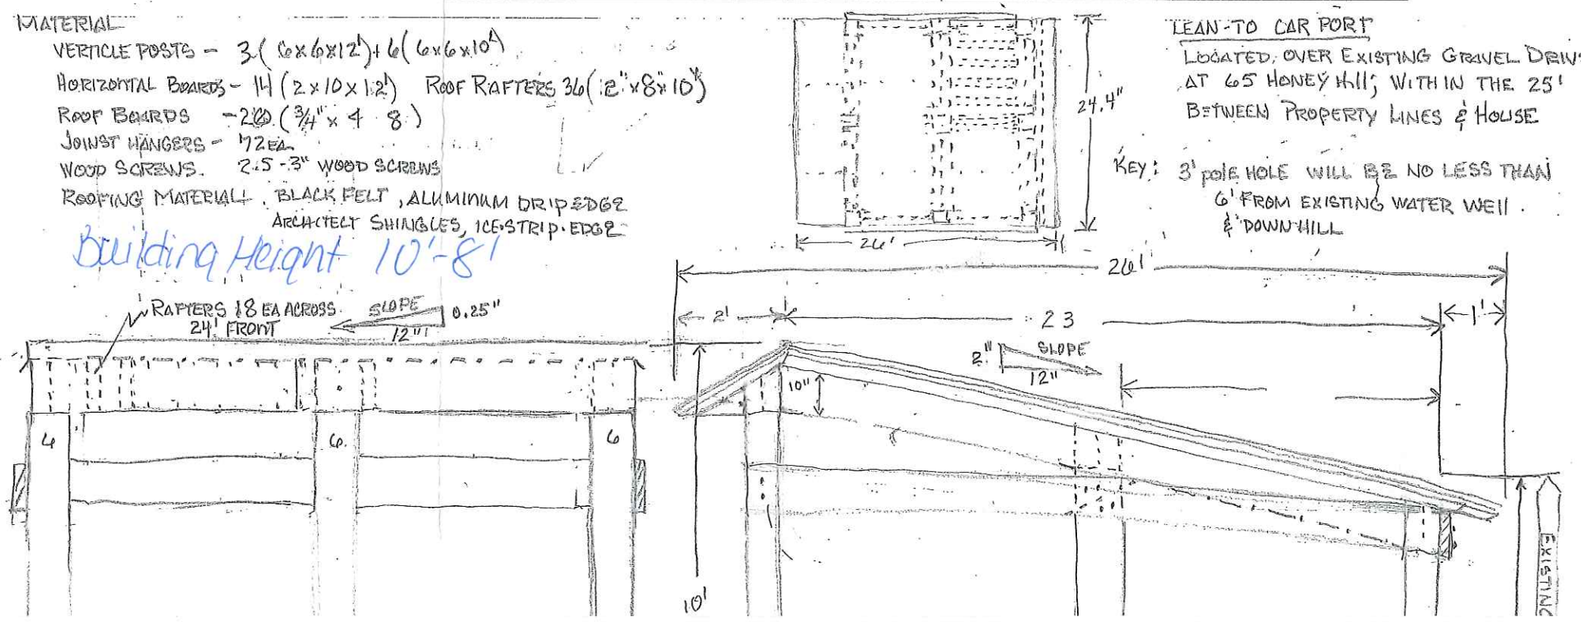

LEAN-TO CAR PORT

LOCATED OVER EXISTING GRAVEL DRIVE AT 65 HONEY HILL; WITHIN THE 25' BETWEEN PROPERTY LINES & HOUSE

KEY: 3' pole hole will be no less than 6' from existing water well & down hill