
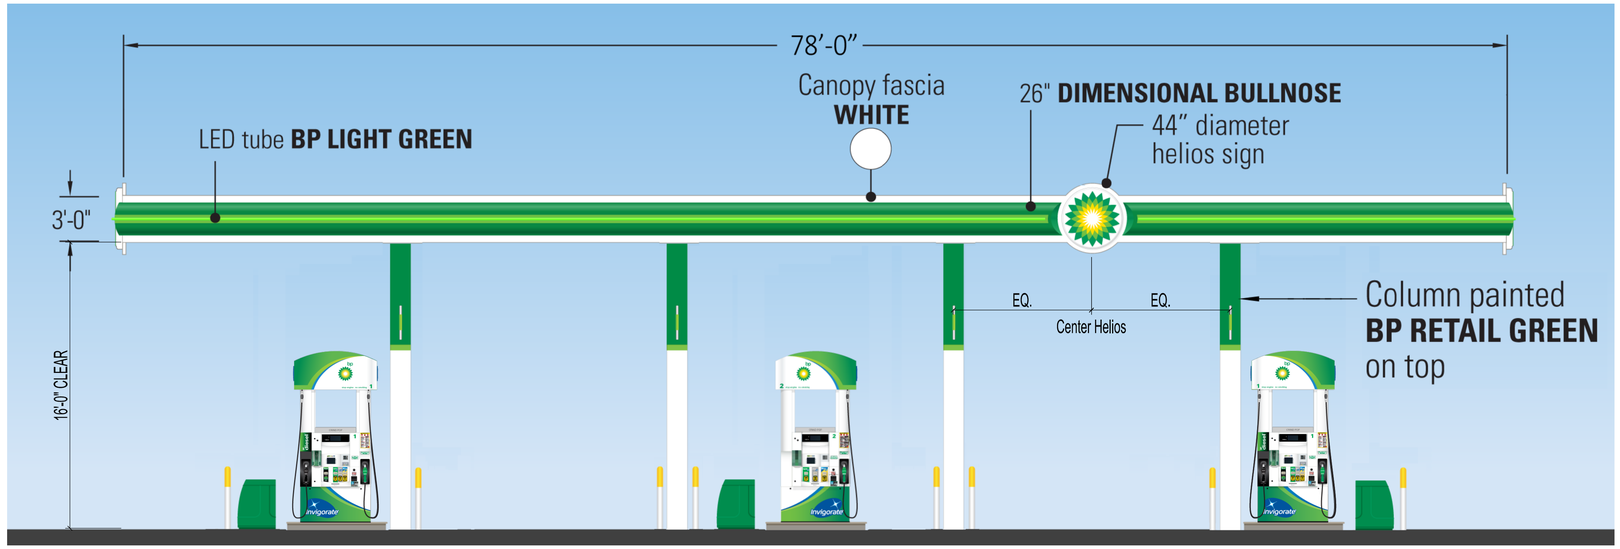


1 PROPOSED FRONT / REAR FUELING CANOPY ELEVATION

SCALE: 1/4" = 1'-0"

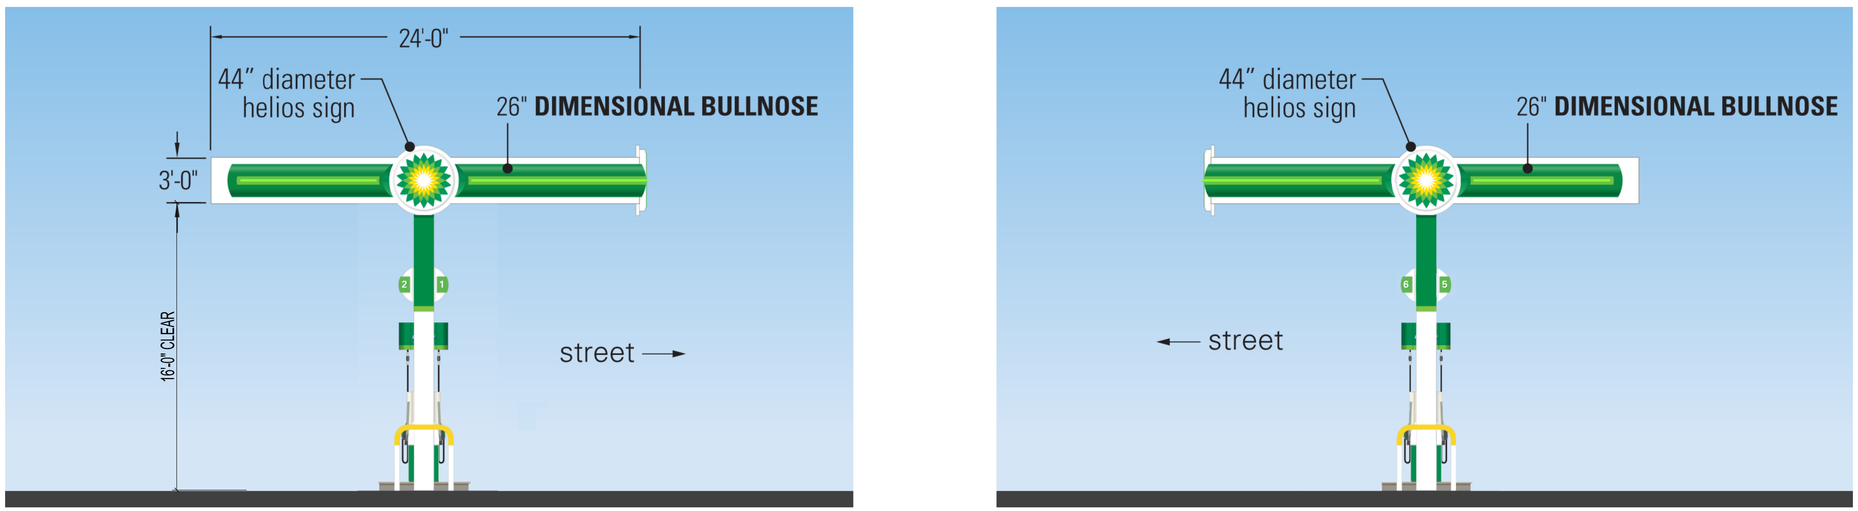

2 PROPOSED LEFT / RIGHT FUELING CANOPY ELEVATION

SCALE: 1/4" = 1'-0"

DRAWN: RK	CHECKED: RK

NOTES:

NO.	REVISION/ISSUE	DATE

SEALS:

ARCHITECT:

RK
Ramiz Khoda
Consulting & Design, LLC
19046 BRUCE B DOWNS BLVD - SUITE #167
TAMPA, FL 33647
TEL.: (860) 880-1786

OWNER:

SHAHANI INC.
53 E. INDUSTRIAL ROAD - #C-1
BRANFORD, CT 06405
(203) 483-6464

APPLICANT:

SHAHANI INC.
53 E. INDUSTRIAL ROAD - #C-1
BRANFORD, CT 06405
(203) 483-6464

PROJECT:

CONVENIENCE STORE
RENOVATIONS

416 EAST HADDAM MOODUS ROAD
MOODUS, CT 06469

DRAWING TITLE:

PROPOSED
FUELING CANOPY
ELEVATIONS

RKCD PROJECT # :	DRAWING NO.
21-22	A-202
ISSUE DATE: 11/12/2021	
SCALE: AS NOTED	