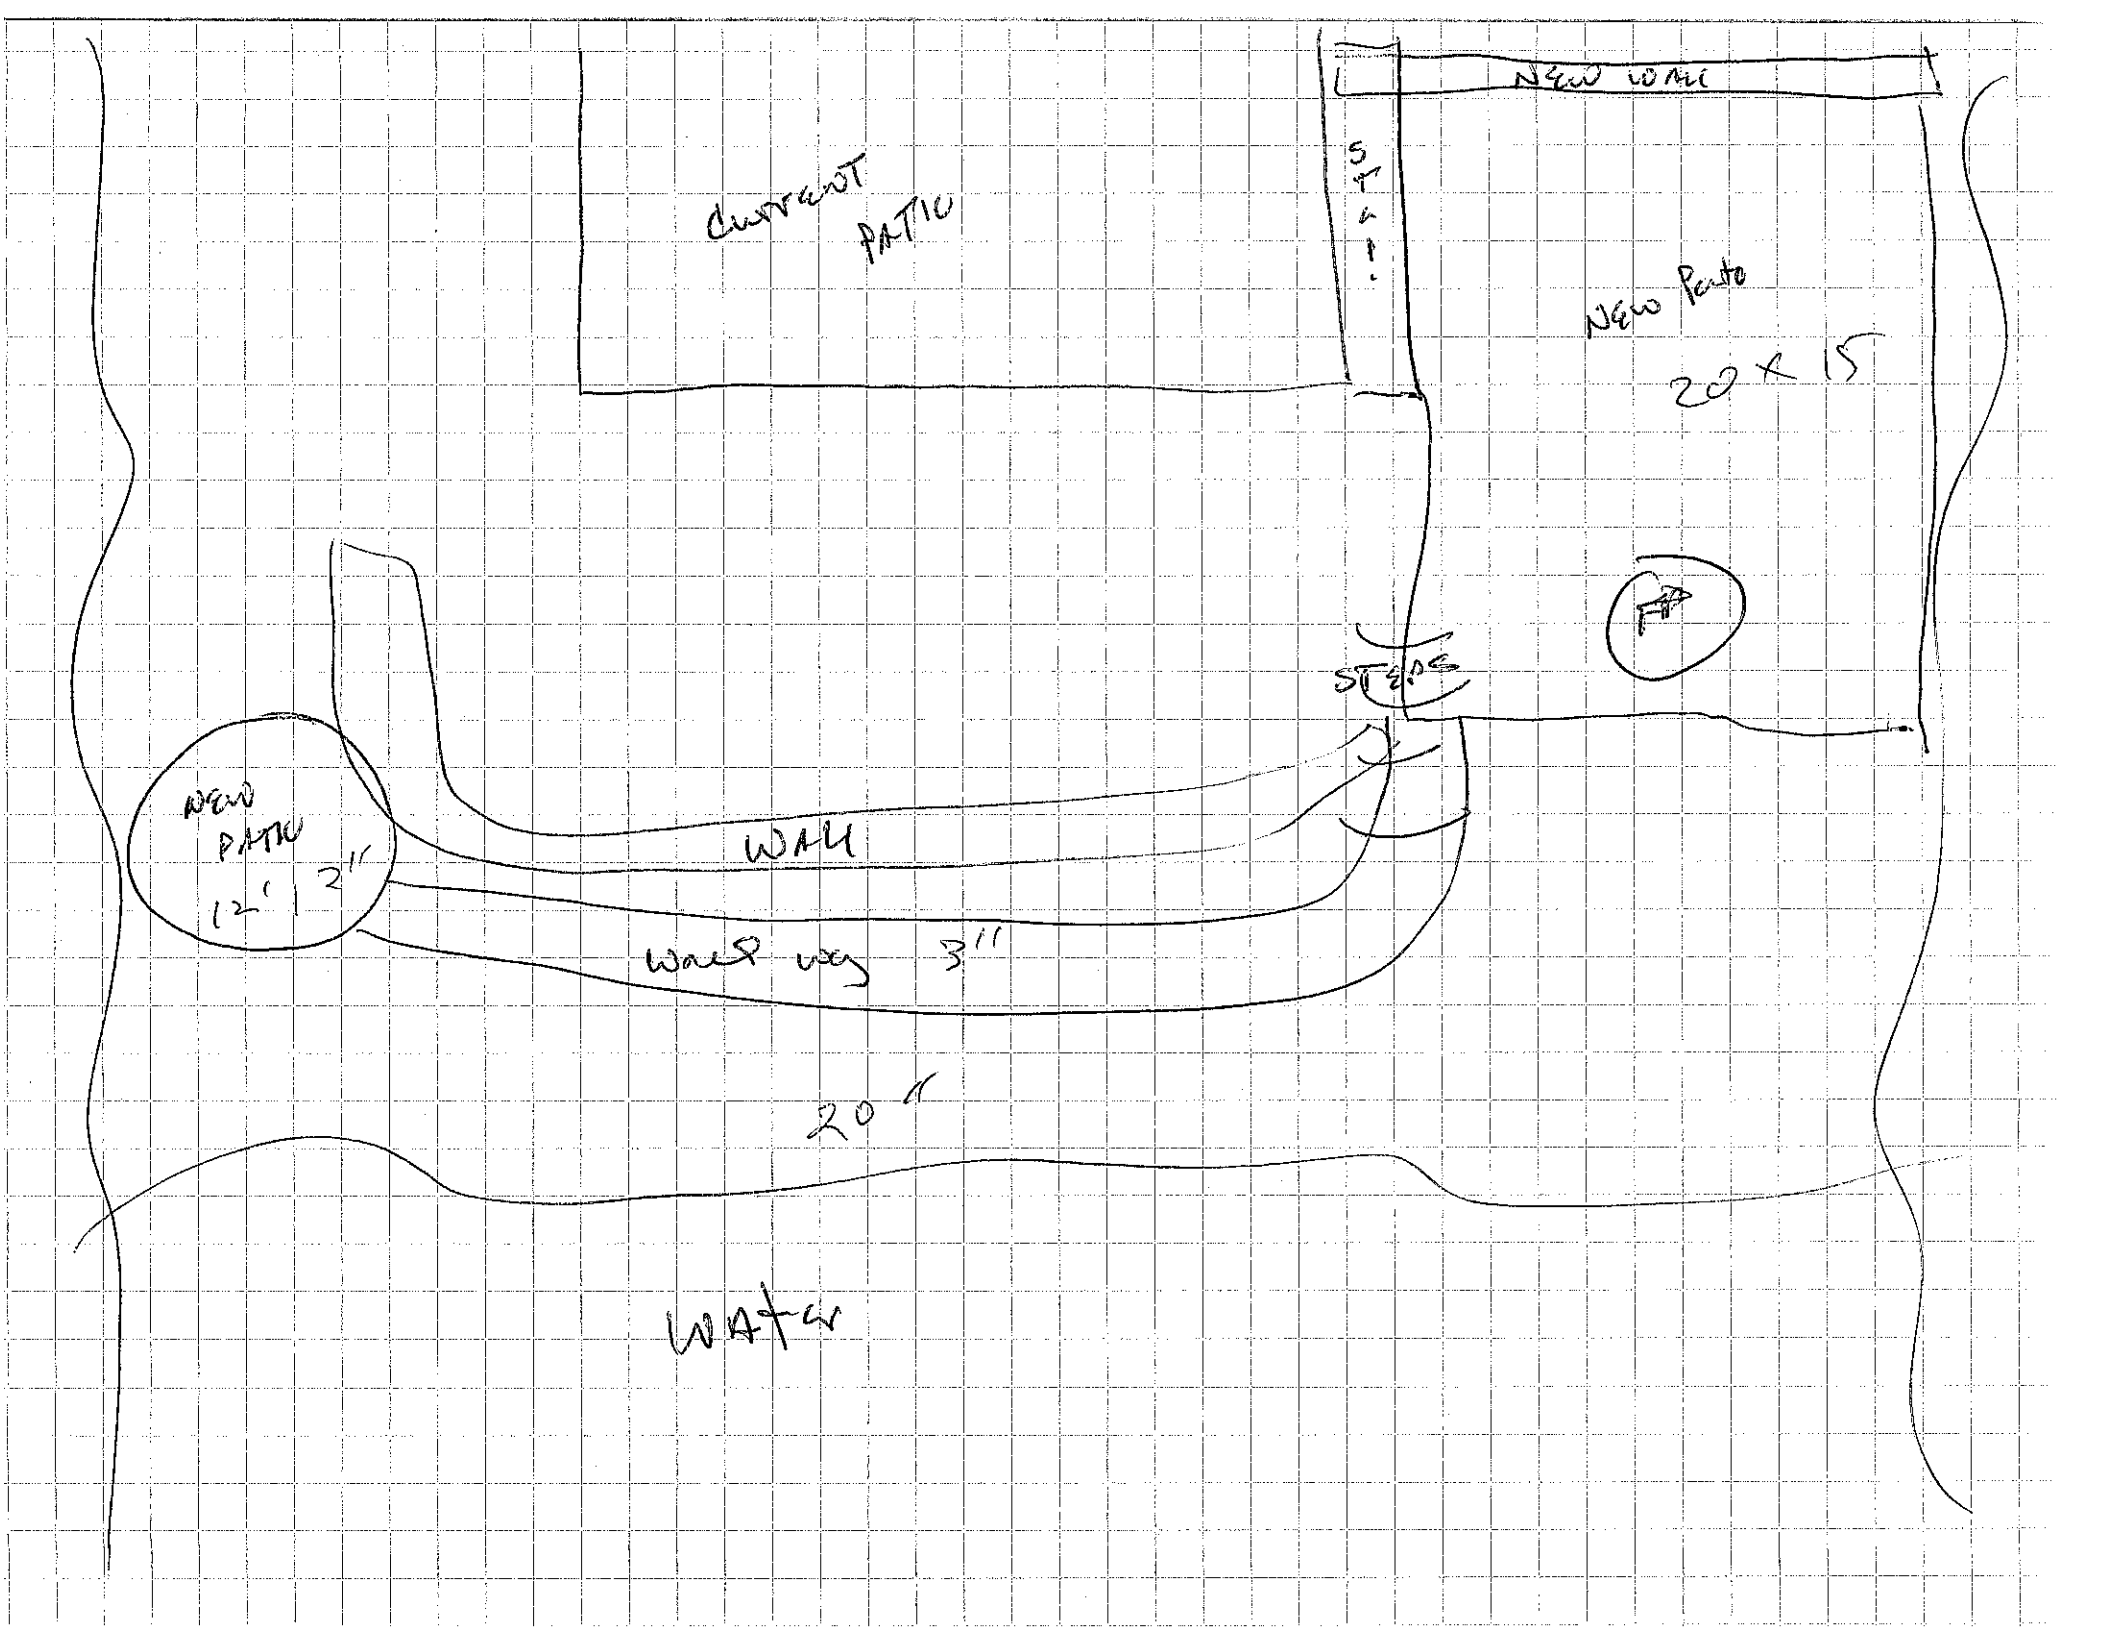

NEW WORK
CURRENT PATIO
STAIR
NEW PATIO
20 x 15
FP
STEPS
NEW PATIO
12' | 2"
WALL
WALK WAY 3'
20'
WATER