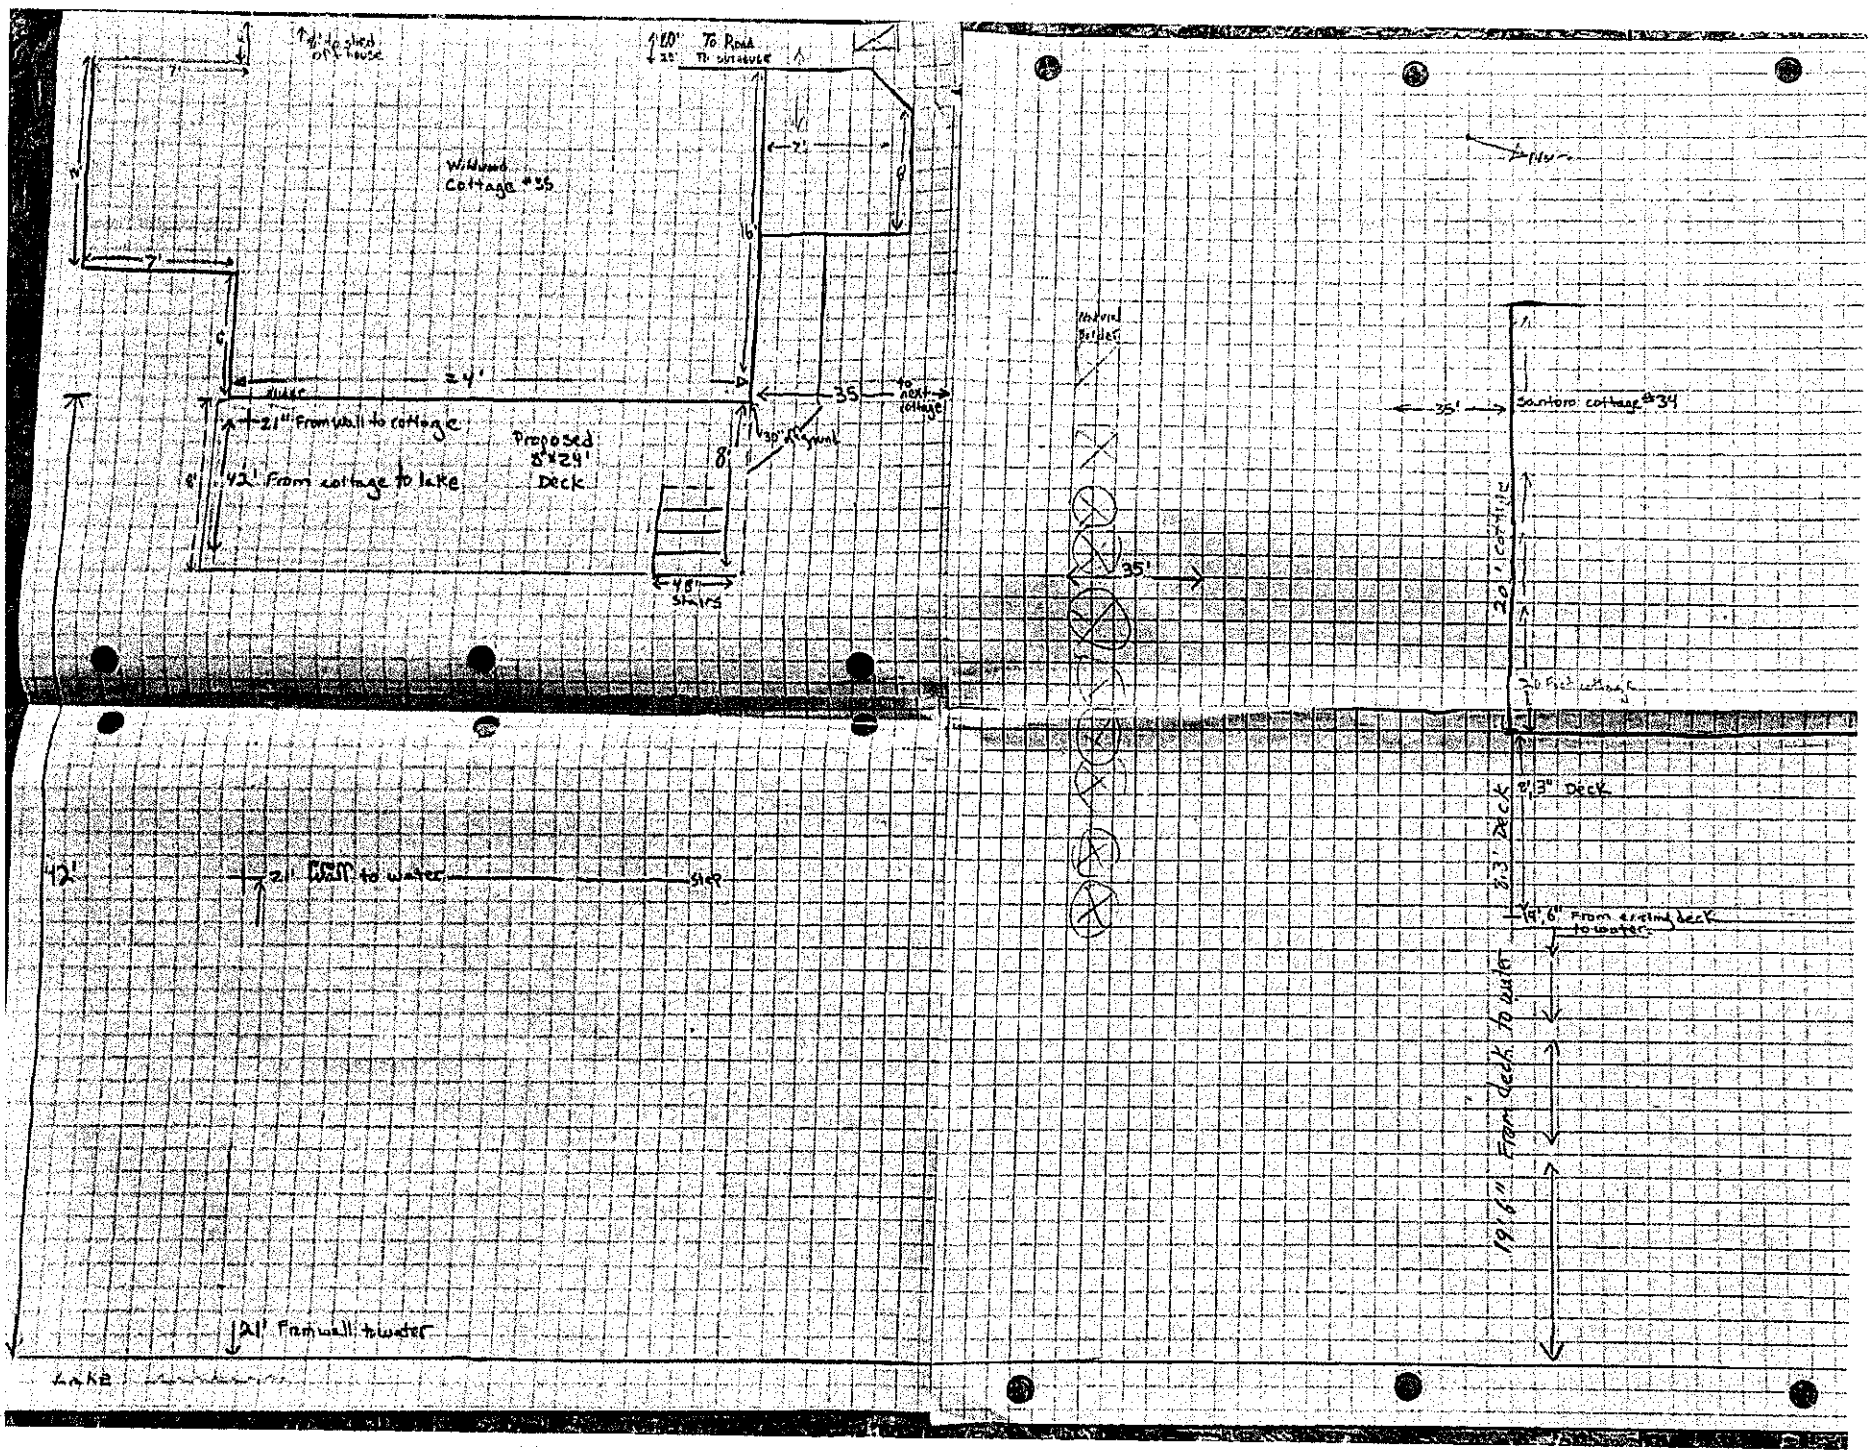

Wildwood Cottage #35
To Road
To next cottage
Proposed 8'x24' Deck
21' From wall to cottage
42' From cottage to lake
21' From wall to water
Steps
35'
Sanitaire cottage #34
Retaining Boulders
2 1/2 story cottage
8'3" Deck
19'6" From deck to water
LAKE