
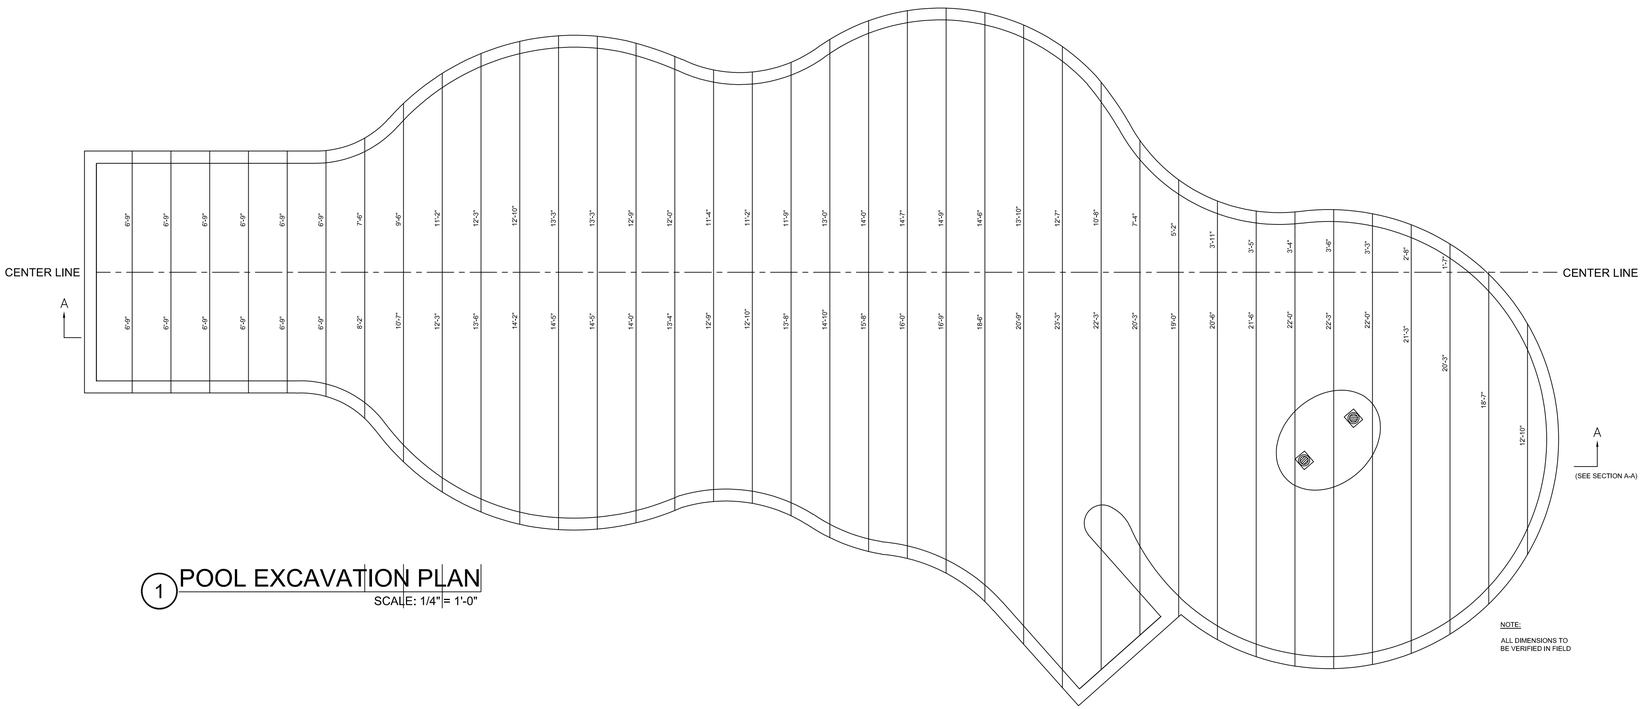



1 POOL EXCAVATION PLAN

SCALE: 1/4"= 1'-0"

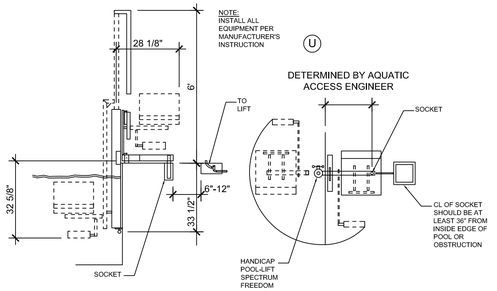


HANDICAP LIFT DETAIL

NOT TO SCALE

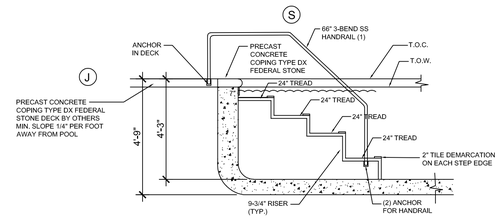


STEPS DETAIL 1

NOT TO SCALE 24" TREAD

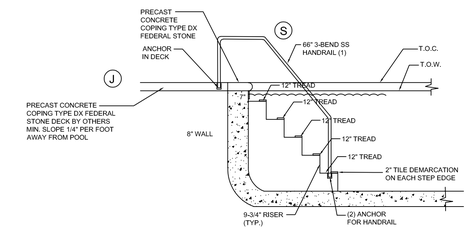

STEPS DETAIL 2

NOT TO SCALE 12" TREAD

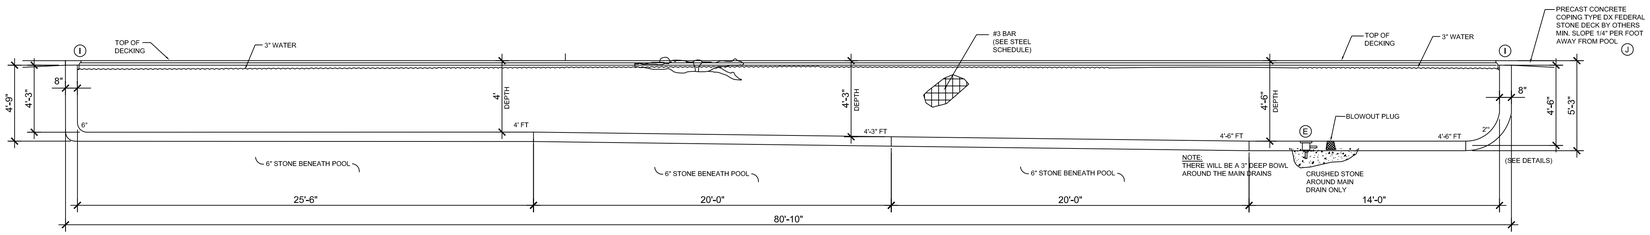

2 POOL SECTION A-A

SCALE: 1/4" = 1'-0"

COPYRIGHT

THIS DRAWING IS THE PROPERTY OF RIZZO POOLS AND HAS BEEN PREPARED SPECIFICALLY FOR THE OWNER AND RIZZO POOLS FOR THIS PROJECT AND AT SITE, AND IS NOT TO BE USED FOR ANY OTHER PURPOSE LOCATION, OR OWNER WITHOUT THE CONSENT OF RIZZO POOLS. (JANUARY 1, 2023)

Tel.: (860) 667-0811 Fax:(860) 666-7006
www.rizzo@rizzopools.com

RIZZO POOLS
3388 Berlin Turnpike
Newington, Connecticut 06111
Tel.: (860) 667-0811 Fax: (860) 666-7006
www.rizzo@rizzopools.com

FOX HOPYARD MAIN POOL

1 HOPYARD ROAD
EAST HADDAM, CONNECTICUT 06423

POOL EXCAVATION PLAN

MARK	REVISION	DATE

DATE:	2024.02.09
SCALE:	1/4" = 1'-0"
PROJECT NUMBER:	F02024
DRAWN BY:	SWJ
CHECKED BY:	GCM

RIZ100