












Pathway
Pathway
Dock
80 Feet

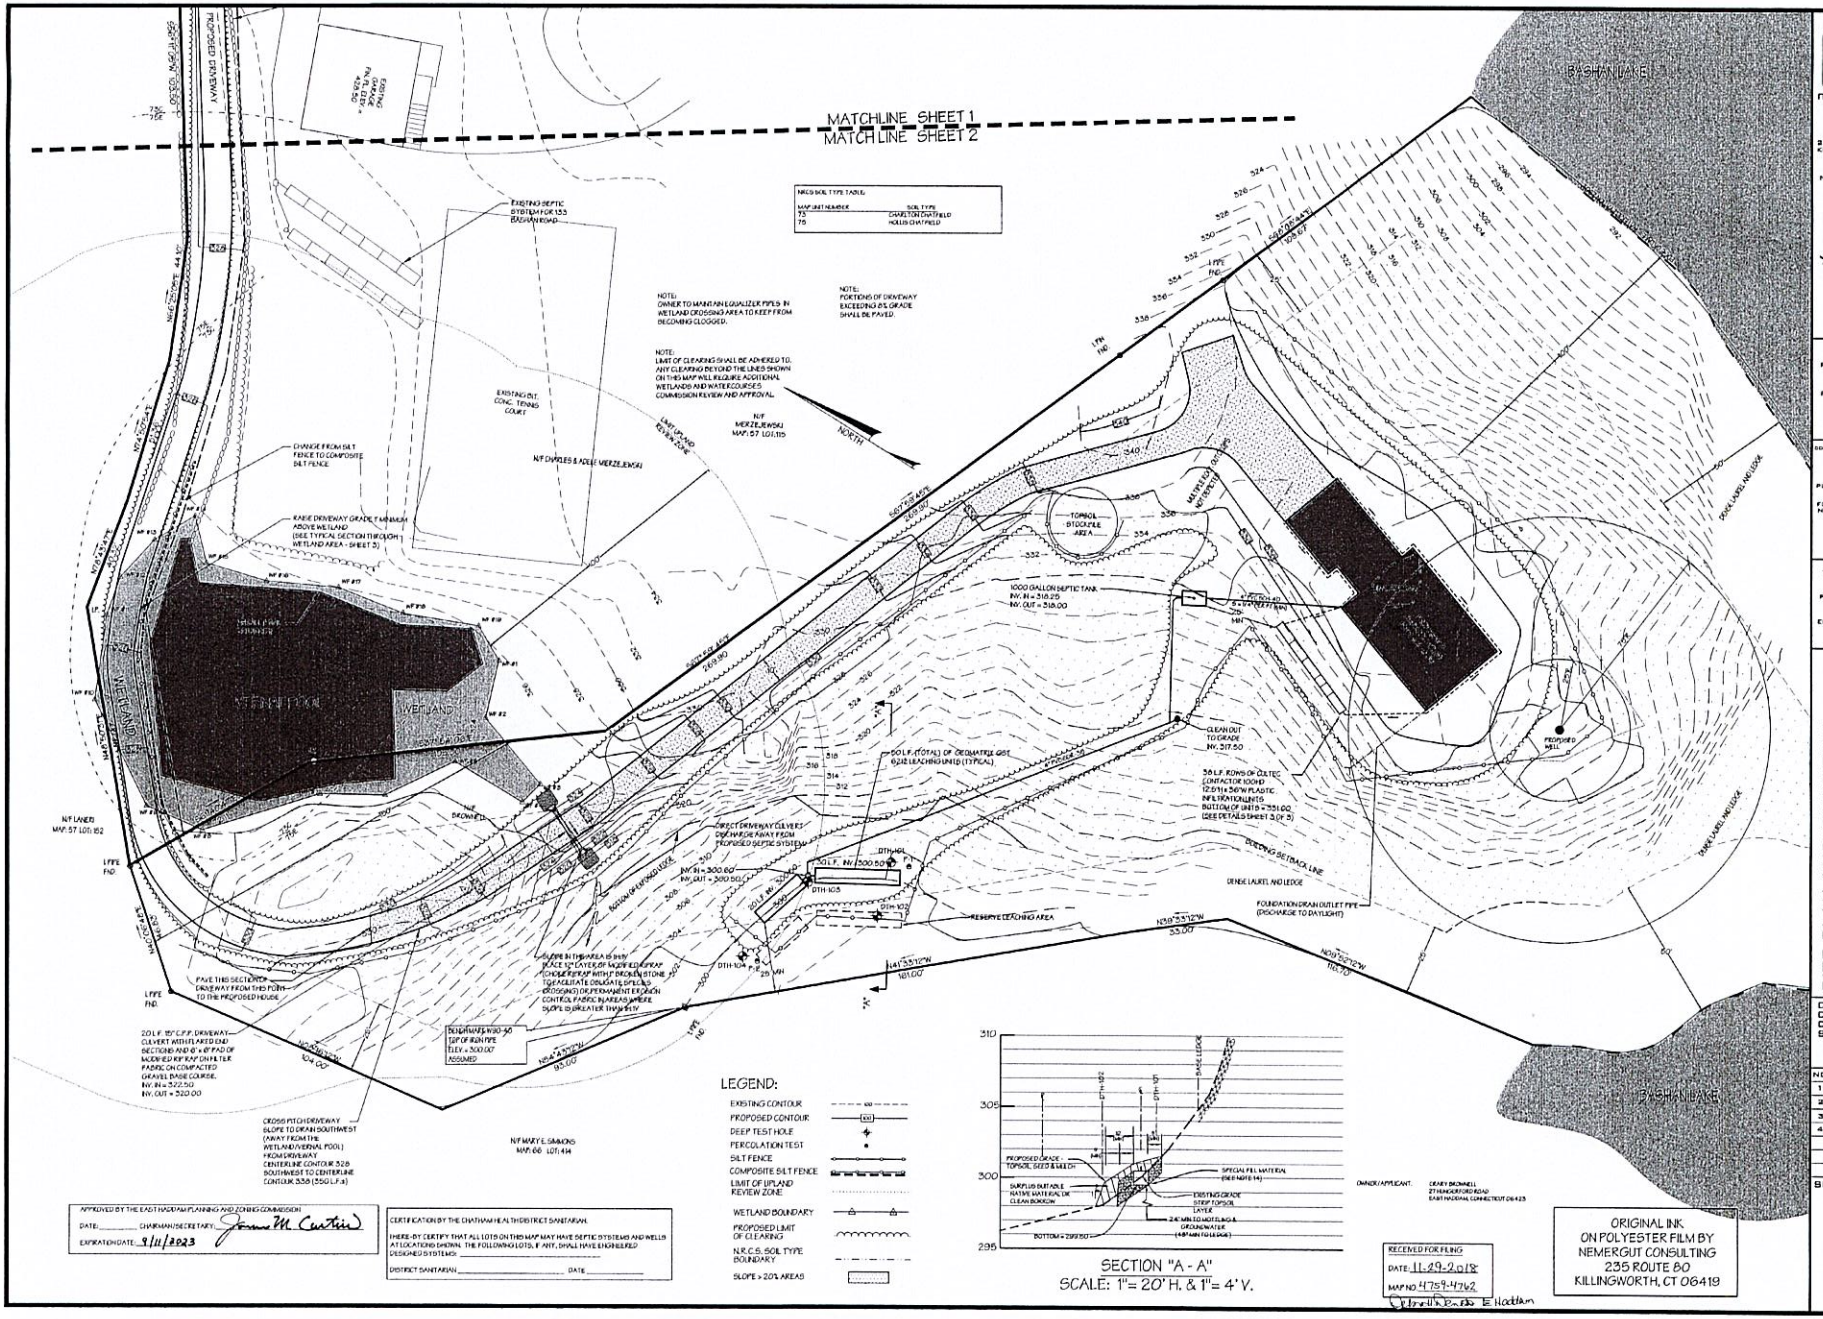

APPROVED BY THE EAST HADDAM PLANNING AND ZONING COMMISSION
DATE: _____ CHAIRMAN/SECRETARY: James M. Curtin
EXPIRATION DATE: 9/11/2023

CERTIFICATION BY THE CHATHAM HEALTH DISTRICT SANITARIAN
I HEREBY CERTIFY THAT ALL LOTS ON THIS MAP MAY HAVE SEPTIC SYSTEMS AND WELLS AT LOCATIONS SHOWN. THE FOLLOWING LOTS, IF ANY, SHALL HAVE ENGINEERED DESIGNED SYSTEMS: _____
DISTRICT SANITARIAN _____ DATE _____

OWNER/APPLICANT: CRARY BROWNELL 27 HUNDERFORD ROAD EAST HADDAM, CONNECTICUT 06423

RECEIVED FOR FILING
DATE: 11-29-2018
MAP NO. 4759-4762
Cynthia Rand E Hoddam

ORIGINAL INK ON POLYESTER FILM BY NEMERGUT CONSULTING 235 ROUTE 80 KILLINGWORTH, CT 06419

NEMERGUT CONSULTING
235 ROUTE 80 - P.O. BOX 666
KILLINGWORTH, CONNECTICUT 06419
PHONE: 860.663.2384
NEMERGUTCONSULTING.COM

ROGER D. NEMERGUT
PROFESSIONAL ENGINEER
LIC. NO. 15058

JASON A. NEMERGUT
PROFESSIONAL ENGINEER
LIC. NO. 25089

COPYRIGHT © 2018 NEMERGUT CONSULTING
NEMERGUT CONSULTING RESERVES ITS COMMON LAW COPYRIGHT AND OTHER PROPERTY RIGHTS IN THESE PLANS. THESE DOCUMENTS ARE NOT TO BE REPRODUCED, CHANGED OR COPIED IN ANY FORM OR MANNER WHATSOEVER NOR ARE THEY TO BE ASSIGNED TO A THIRD PARTY WITHOUT FIRST OBTAINING THE EXPRESSED WRITTEN PERMISSION OF NEMERGUT CONSULTING

THIS DRAWING SHALL NOT BE USED FOR CONSTRUCTION OR LAYOUT UNLESS IT BEARS ENGINEERS SEALED PROFESSIONAL SEAL APPEARS ON THE PLAN; AND THE OWNER/CONTRACTOR HAS CONTACTED THE DESIGN ENGINEER TO VERIFY THAT THEY ARE IN POSSESSION OF THE LATEST APPROVED DESIGN PLANS

SITE PLAN AND EROSION & SEDIMENT CONTROL PLAN

CRARY BROWNELL
BASHAN ROAD
EAST HADDAM CONNECTICUT
MAP: 57 LOT: 114

DATE: 3/16/18
DESIGNED BY: J.A.N.
CHECKED BY: R.D.N.
SCALE: 1" = 20'

NO.	DATE	REVISIONS
1	4/17/18	PRA REV. COMM.
2	8/31/18	CHD REV. COMM.
3	9/11/18	
4	11/8/18	APPROVAL COND.

SHEET
2 OF 3

19H