II. EAST HADDAM INLAND WETLANDS AND WATERCOURSES COMMISSION APPLICATION FORM Please fill out all pages

DATE RECEIVED _____ FEE RECEIVED _____

NAME OF APPLICANT JUSTINE NEILD

HOME ADDRESS 30 STONY BROOK DRIVE GLASTONBURY, CT 06033 PHONE 860-659-2391

BUSINESS ADDRESS SAME PHONE SAME

RECORD OWNER SAME

HOME ADDRESS SAME PHONE SAME

BUSINESS ADDRESS SAME PHONE SAME

APPLICANT'S INTEREST IF NOT THE OWNER OWNER

PROPERTY LOCATION
154 SMITH ROAD

ASSESSOR'S MAP NO. 57 LOT NO. 76 LOT SIZE 2.33 AC.

THE PURPOSE AND A DESCRIPTION OF THE PROPOSED ACTIVITY
REPAIR/REPLACE EXISTING LAKE EDGE WALL

ACREAGE OF WETLANDS AND WATERCOURSES PROPOSED TO BE ALTERED
_____ ACRES or 2 100 SQUARE FEET

ACREAGE OF UPLAND REVIEW AREA PROPOSED TO BE ALTERED
_____ ACRES or 0 SQUARE FEET

SOIL TYPE (S) _____ ACRES or _____ SQUARE FEET

LINEAL FEET OF STREAM ALTERATION PROPOSED _____ FEET

ACREAGE OF WETLANDS OR WATERCOURSES CREATED 0 ACRES or 0 SQUARE FEET

____Yes ✓No Is work proposed in or near (400 ft) of the vernal pool area? (If yes see and fill out forms in Appendices C&D)

✓ Are all erosion and sediment control measures clearly drawn on the map(s) and described in the narrative?

____Other management practices and mitigation measures which may be considered as a condition of issuing a permit for the proposed regulated activity including, but not limited to, measures to
(1) prevent or minimize pollution or other environmental damage,

(2) maintain or enhance existing environmental quality, or

(3) in the following order of priority: restore, enhance and create productive wetlands

____Alternatives considered and subsequently rejected by the applicant and why the alternative as set forth in the application was chosen; all such alternatives shall be diagramed on a site plan or drawing.

✓ Site plans showing the existing condition and the proposed activity in relation to wetlands and watercourses and identifying any further activities associated with, or reasonably related to, the proposed regulated activity which are made inevitable by the proposed regulated activity and which may have an impact on wetlands or watercourses;

✓ A description of the proposed construction or the erection of structures on the affected property, including blueprints, engineering and architectural plans or designs, where available or reasonably attainable. Such descriptions shall include the purposes of such construction or activity.

✓ Names and mailing addresses of adjacent landowners within 100 feet of all property lines. Supply on a separate sheet.

✓A completed DEP reporting form; the Agency shall revise or correct the information provided by the applicant and submit the form to the Commissioner of Environmental Protection in accordance with Section 22a-39-14 of the Regulations of Connecticut State Agencies;

____ Any other information the Agency deems necessary to the understanding of what the applicant is proposing; and

✓Submission of the appropriate filing fee based on the fee schedule established in the Town of East Haddam Ordinance Book and listed in Appendix F of these regulations;

____ For subdivision and resubdivision applications, the applicant shall submit an application that includes all of the criteria for a complete Planning and Zoning application, including the mapping and narrative in the Four Step Process to create a Subdivision required in Section 3 of the East Haddam subdivision Regulations.

I, the undersigned, under penalties of false statement, hereby certify,

1) that the information supplied herein is accurate

2) that I am familiar with the Inland/Wetlands Regulations of the Town of East Haddam

3) that I will comply with said Inland/Wetlands Regulations in all respects

4) that any permit or approval granted to me is predicated upon this application and all documentation and testimony in support hereof, and that any error, omission, or misrepresentation may be grounds for subsequent rescission or modification of said permits or approval/and

5) I understand that the issuance of this permit shall not be considered to constitute compliance with any other regulation (s), ordinance (s) or law nor relieve the undersigned from the responsibility to obtain any permits hereunder.

Signature of Owner Justine Veild
JUSTINE VEILD

Authorized Agent _____
ROGER NEMECEK P.E.

Date 10.08.24


For Office Use Only:

Date that map (s) and fee are received _____

On-Site Inspection Date _____

Additional Notes _____

NO FEWER THAN TEN (10) COPIES OF PROPOSED PLANS SHALL BE SUBMITTED FOR REVIEW. (LESS MAY BE SUBMITTED IF APPROVAL BY THE INLAND WETLANDS AND WATERCOURSE COMMISSION ENFORCEMENT OFFICER)

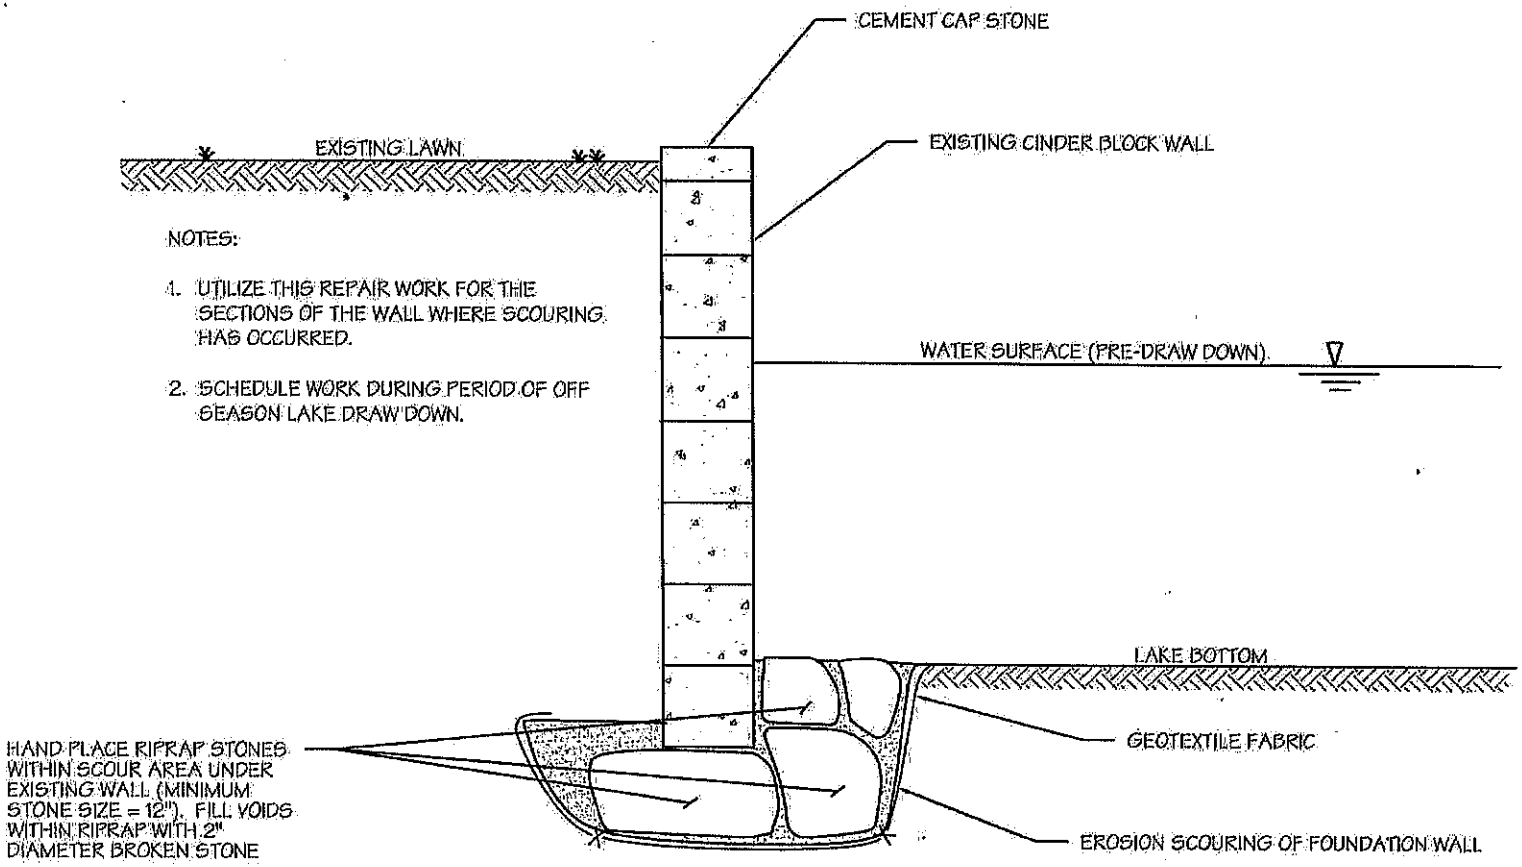

LAKE WALL STABILIZAION DETAIL

NOT TO SCALE



LAKE WALL REPAIR DETAIL
JUSTINE NEILD
154 SMITH ROAD
EAST HADDAM CONNECTICUT
DATE: 10-8-24 SCALE: NTS

NEMERGUT CONSULTING
CIVIL ENGINEERING SERVICES
WWW.NEMERGUTCONSULTING.COM