
PARKING DATA TABLE

CHARACTERISTICS	REQUIREMENT	EXISTING	PROPOSED
PARKING REQUIREMENTS:	WAREHOUSE USE:1 SPACE PER 1000 SF REQUIREMENT	NO CHANGE	NO CHANGE
HANDICAP SPACES REQUIRED	1 SPACE PER 1-25 SPACES; 2 SPACES PER 26-50 SPACES	1 SPACES	1 SPACES (25 PROPOSED SPACES)
TOTAL PARKING SPACES REQUIRED	17 SPACES (17,040/1000 = 17.04 SPACES OR 17 SPACES)	19 SPACES	25 SPACES

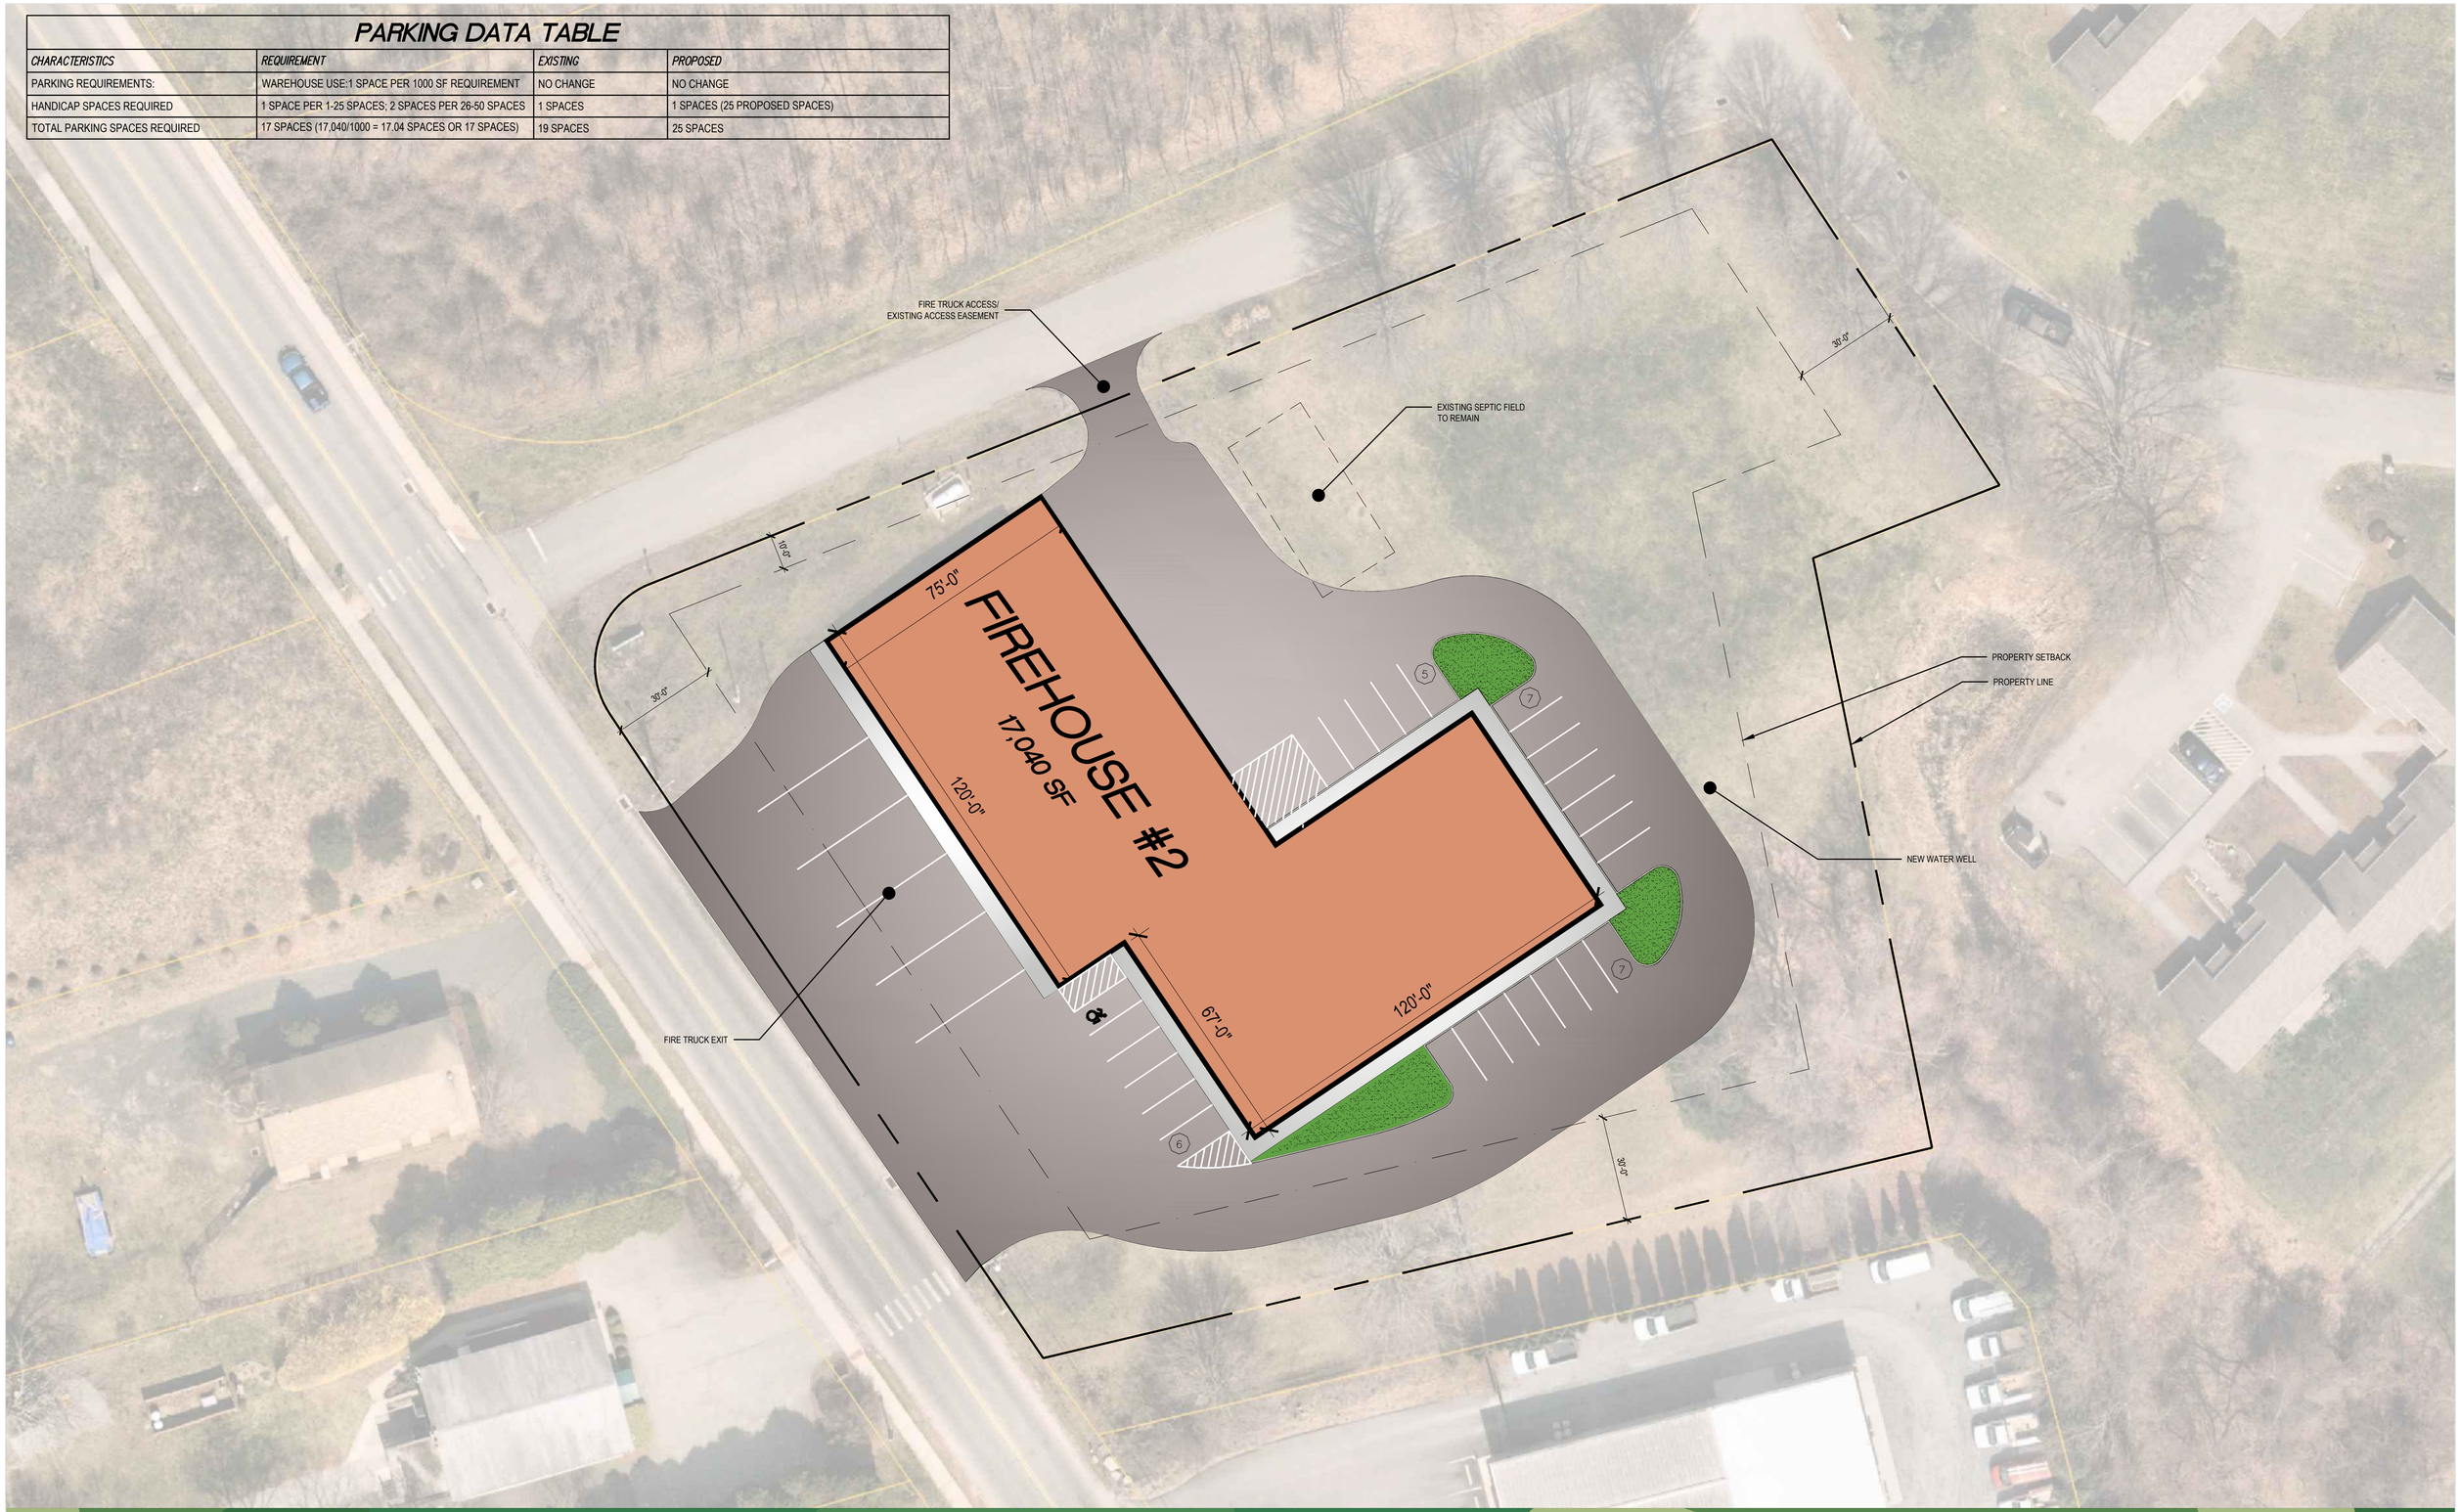

benesch

EAST HADDAM FIREHOUSE #2: 1 - STORY OPTION #1

44 WILLIAM F. PALMER ROAD

0 20' 40'
1" =20'