
PARKING DATA TABLE

CHARACTERISTICS	REQUIREMENT	EXISTING	PROPOSED
PARKING REQUIREMENTS:	WAREHOUSE USE:1 SPACE PER 1000 SF REQUIREMENT	NO CHANGE	NO CHANGE
HANDICAP SPACES REQUIRED	1 SPACE PER 1-25 SPACES; 2 SPACES PER 26-50 SPACES	1 SPACES	2 SPACES (27 PROPOSED SPACES)
TOTAL PARKING SPACES REQUIRED	27 SPACES (26,320/1000 = 26.32 SPACES OR 27 SPACES)	19 SPACES	27 SPACES

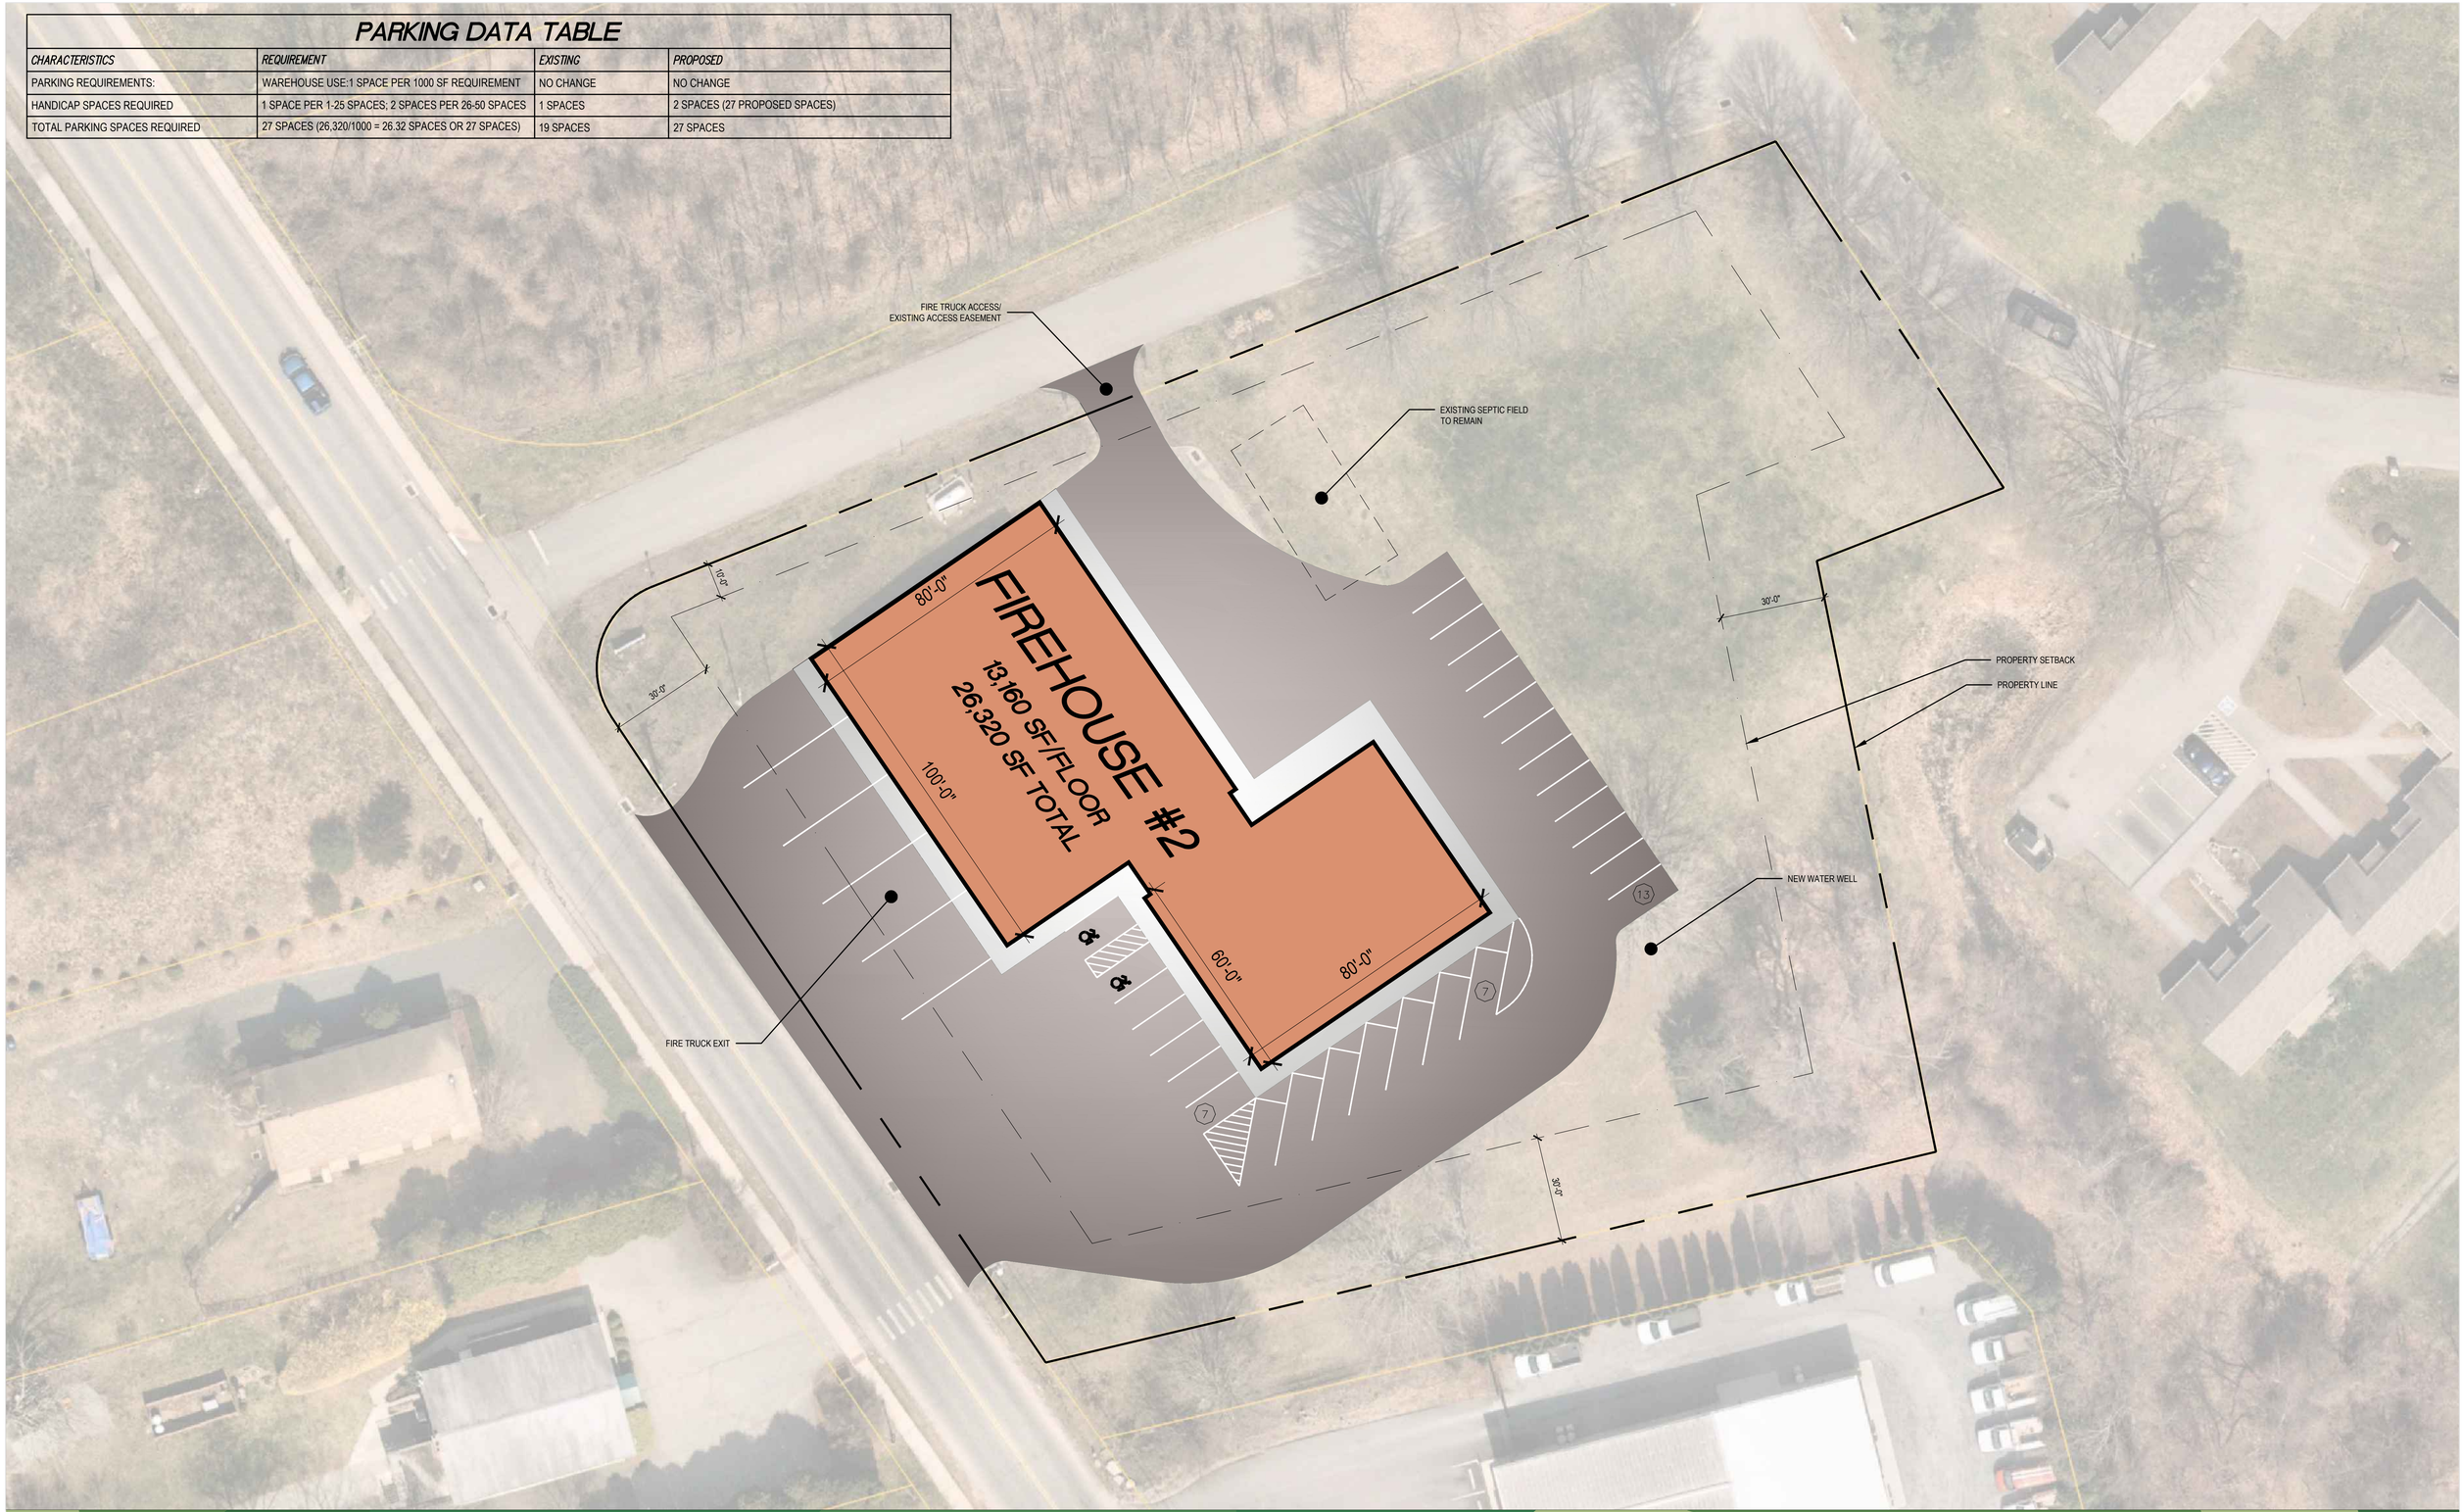

EAST HADDAM FIREHOUSE #2: 2 - STORY OPTION B

44 WILLIAM F. PALMER ROAD

benesch

0 20' 40'
1" =20'