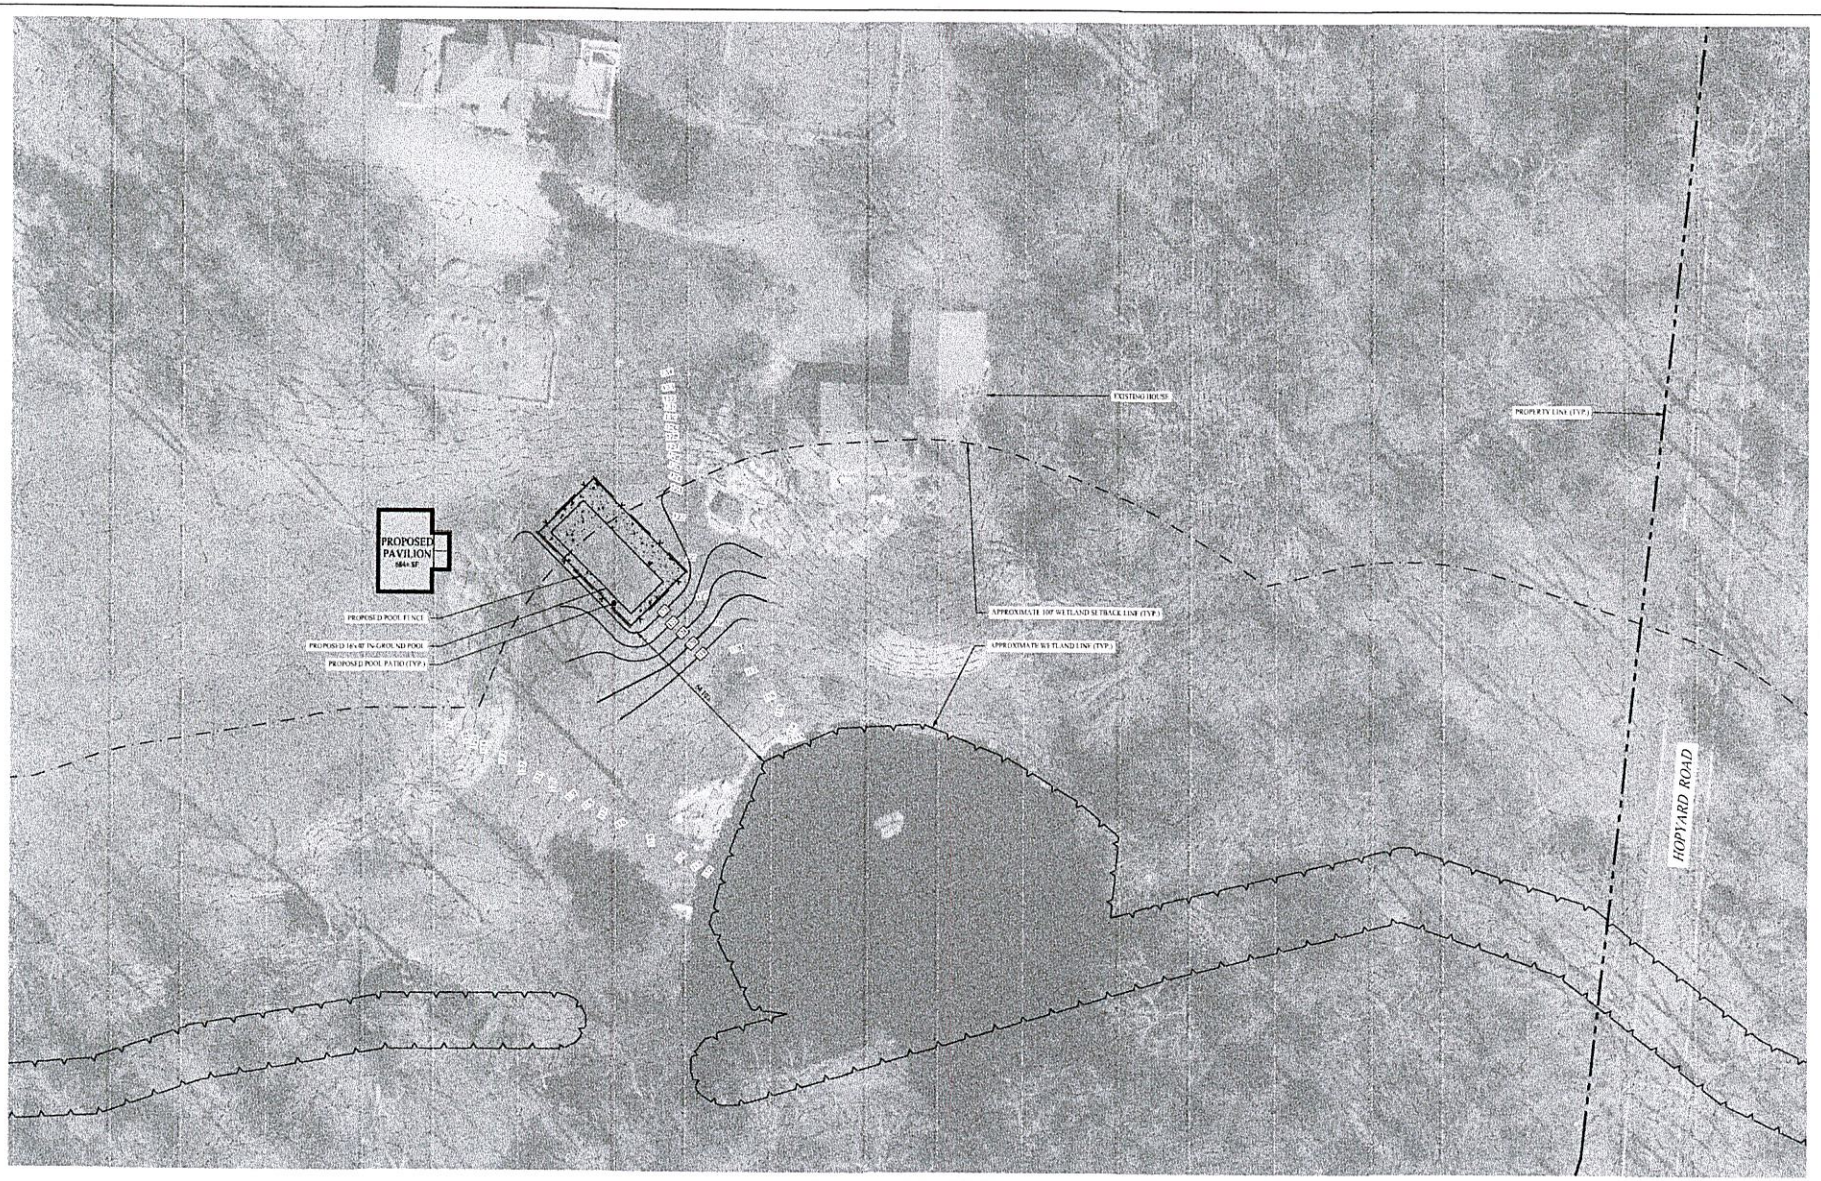


PROPOSED POOL

DONNER RESIDENCE
121 HOPYARD ROAD
EAST HADDAM, CT

Graphic Scale: 1" = 20'