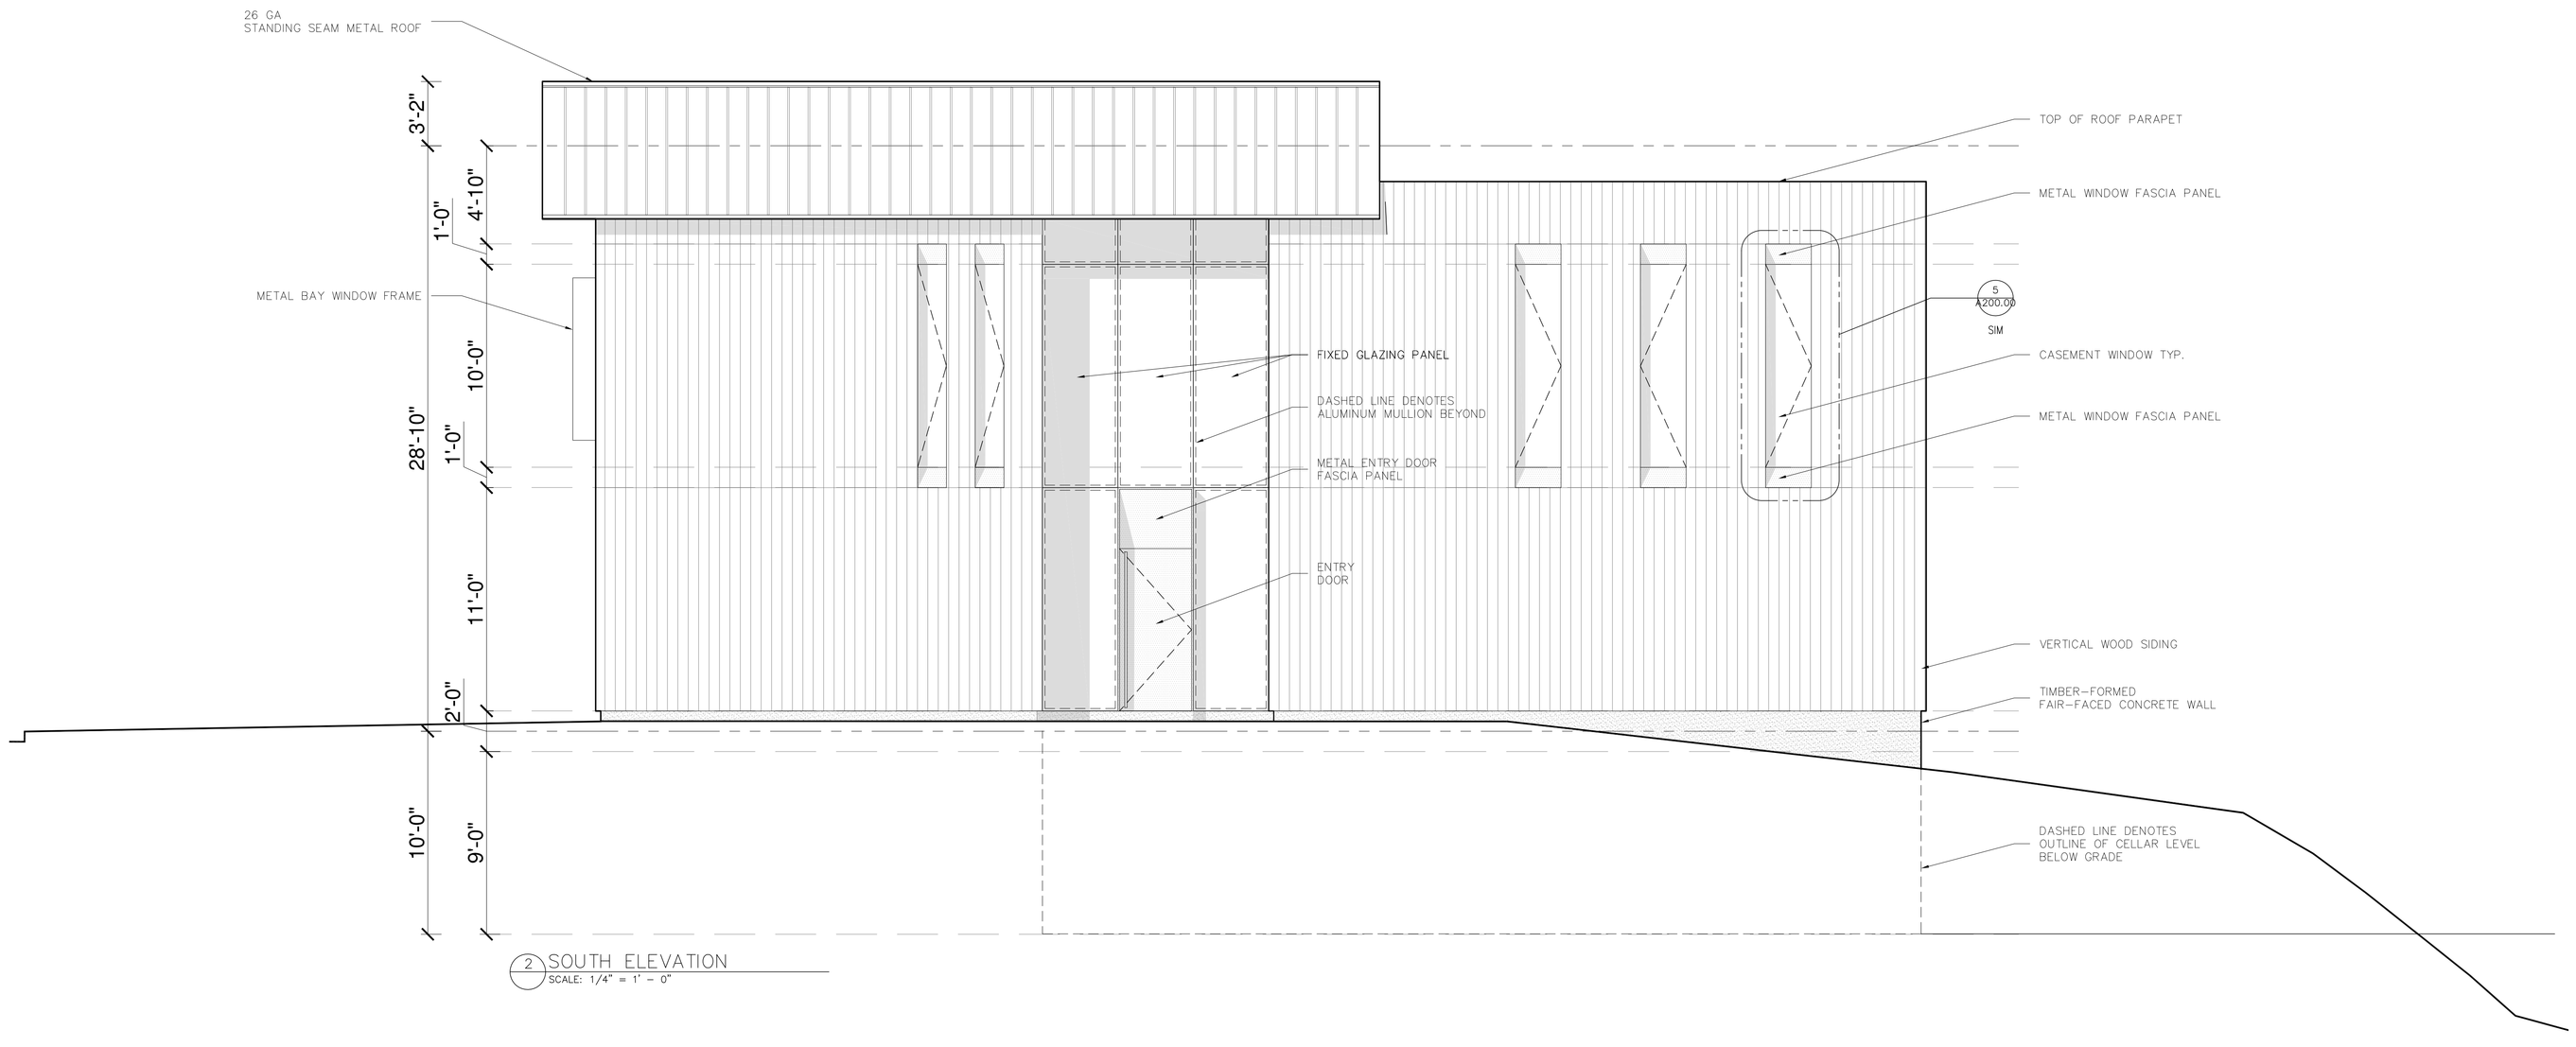

2 SOUTH ELEVATION
SCALE: 1/4" = 1' - 0"

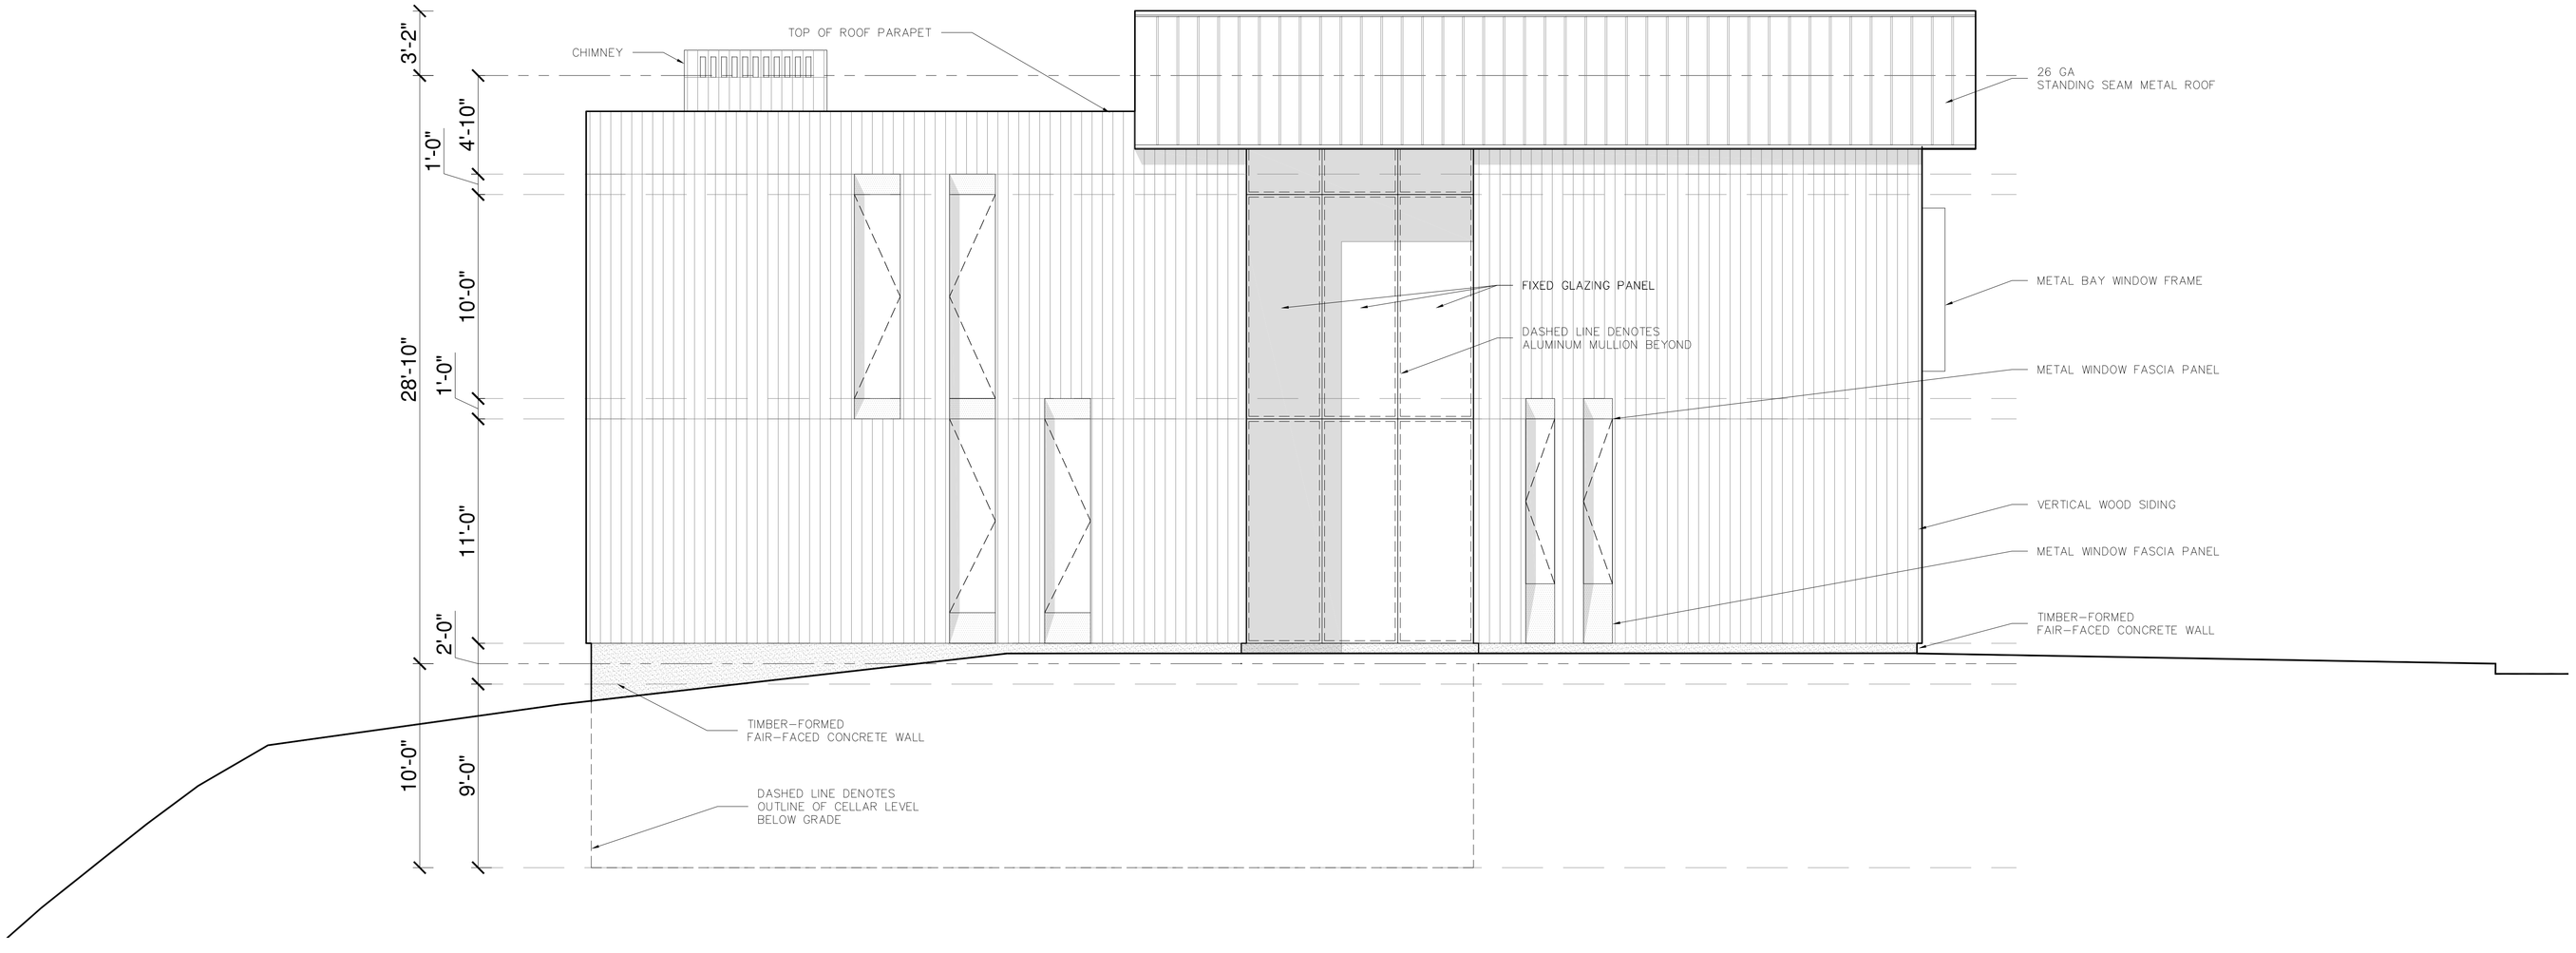

1 NORTH ELEVATION
SCALE: 1/4" = 1' - 0"

DESIGN ARCHITECT
&fold
460 WEST 24TH STREET, 3E
NEW YORK | NEW YORK
STUDIO@ANDFOLD.COM
TEL: 718-564-9663

CONSULTING ARCHITECT
KIER B. LEVESQUE ARCHITECT
NY LICENSE # 15938
49 THIRD AVENUE
NYACK | NEW YORK
KBLEVESQUE@OPTONLINE.NET
TEL: 845-358-2359

GENERAL NOTES

ISSUE NO. / DESCRIPTION / DATE

PROJECT PROJECT NO. 202108

GRAY RESIDENCE

87 PIERMONT AVENUE
NYACK, NY 10960

DRAWING DRAWING NO.

ELEVATIONS A-201.00

SCALE
AS SHOWN

DATE
AUG/27/2021

DRAWN BY
&fold

CHECKED BY
KBL

CONTRACTOR MUST CHECK AND VERIFY ALL SITE DIMENSIONS, DRAWINGS, DETAILS AND SPECIFICATIONS. ERRORS AND DISCREPANCIES TO BE REPORTED BEFORE PROCEEDING WITH WORK.