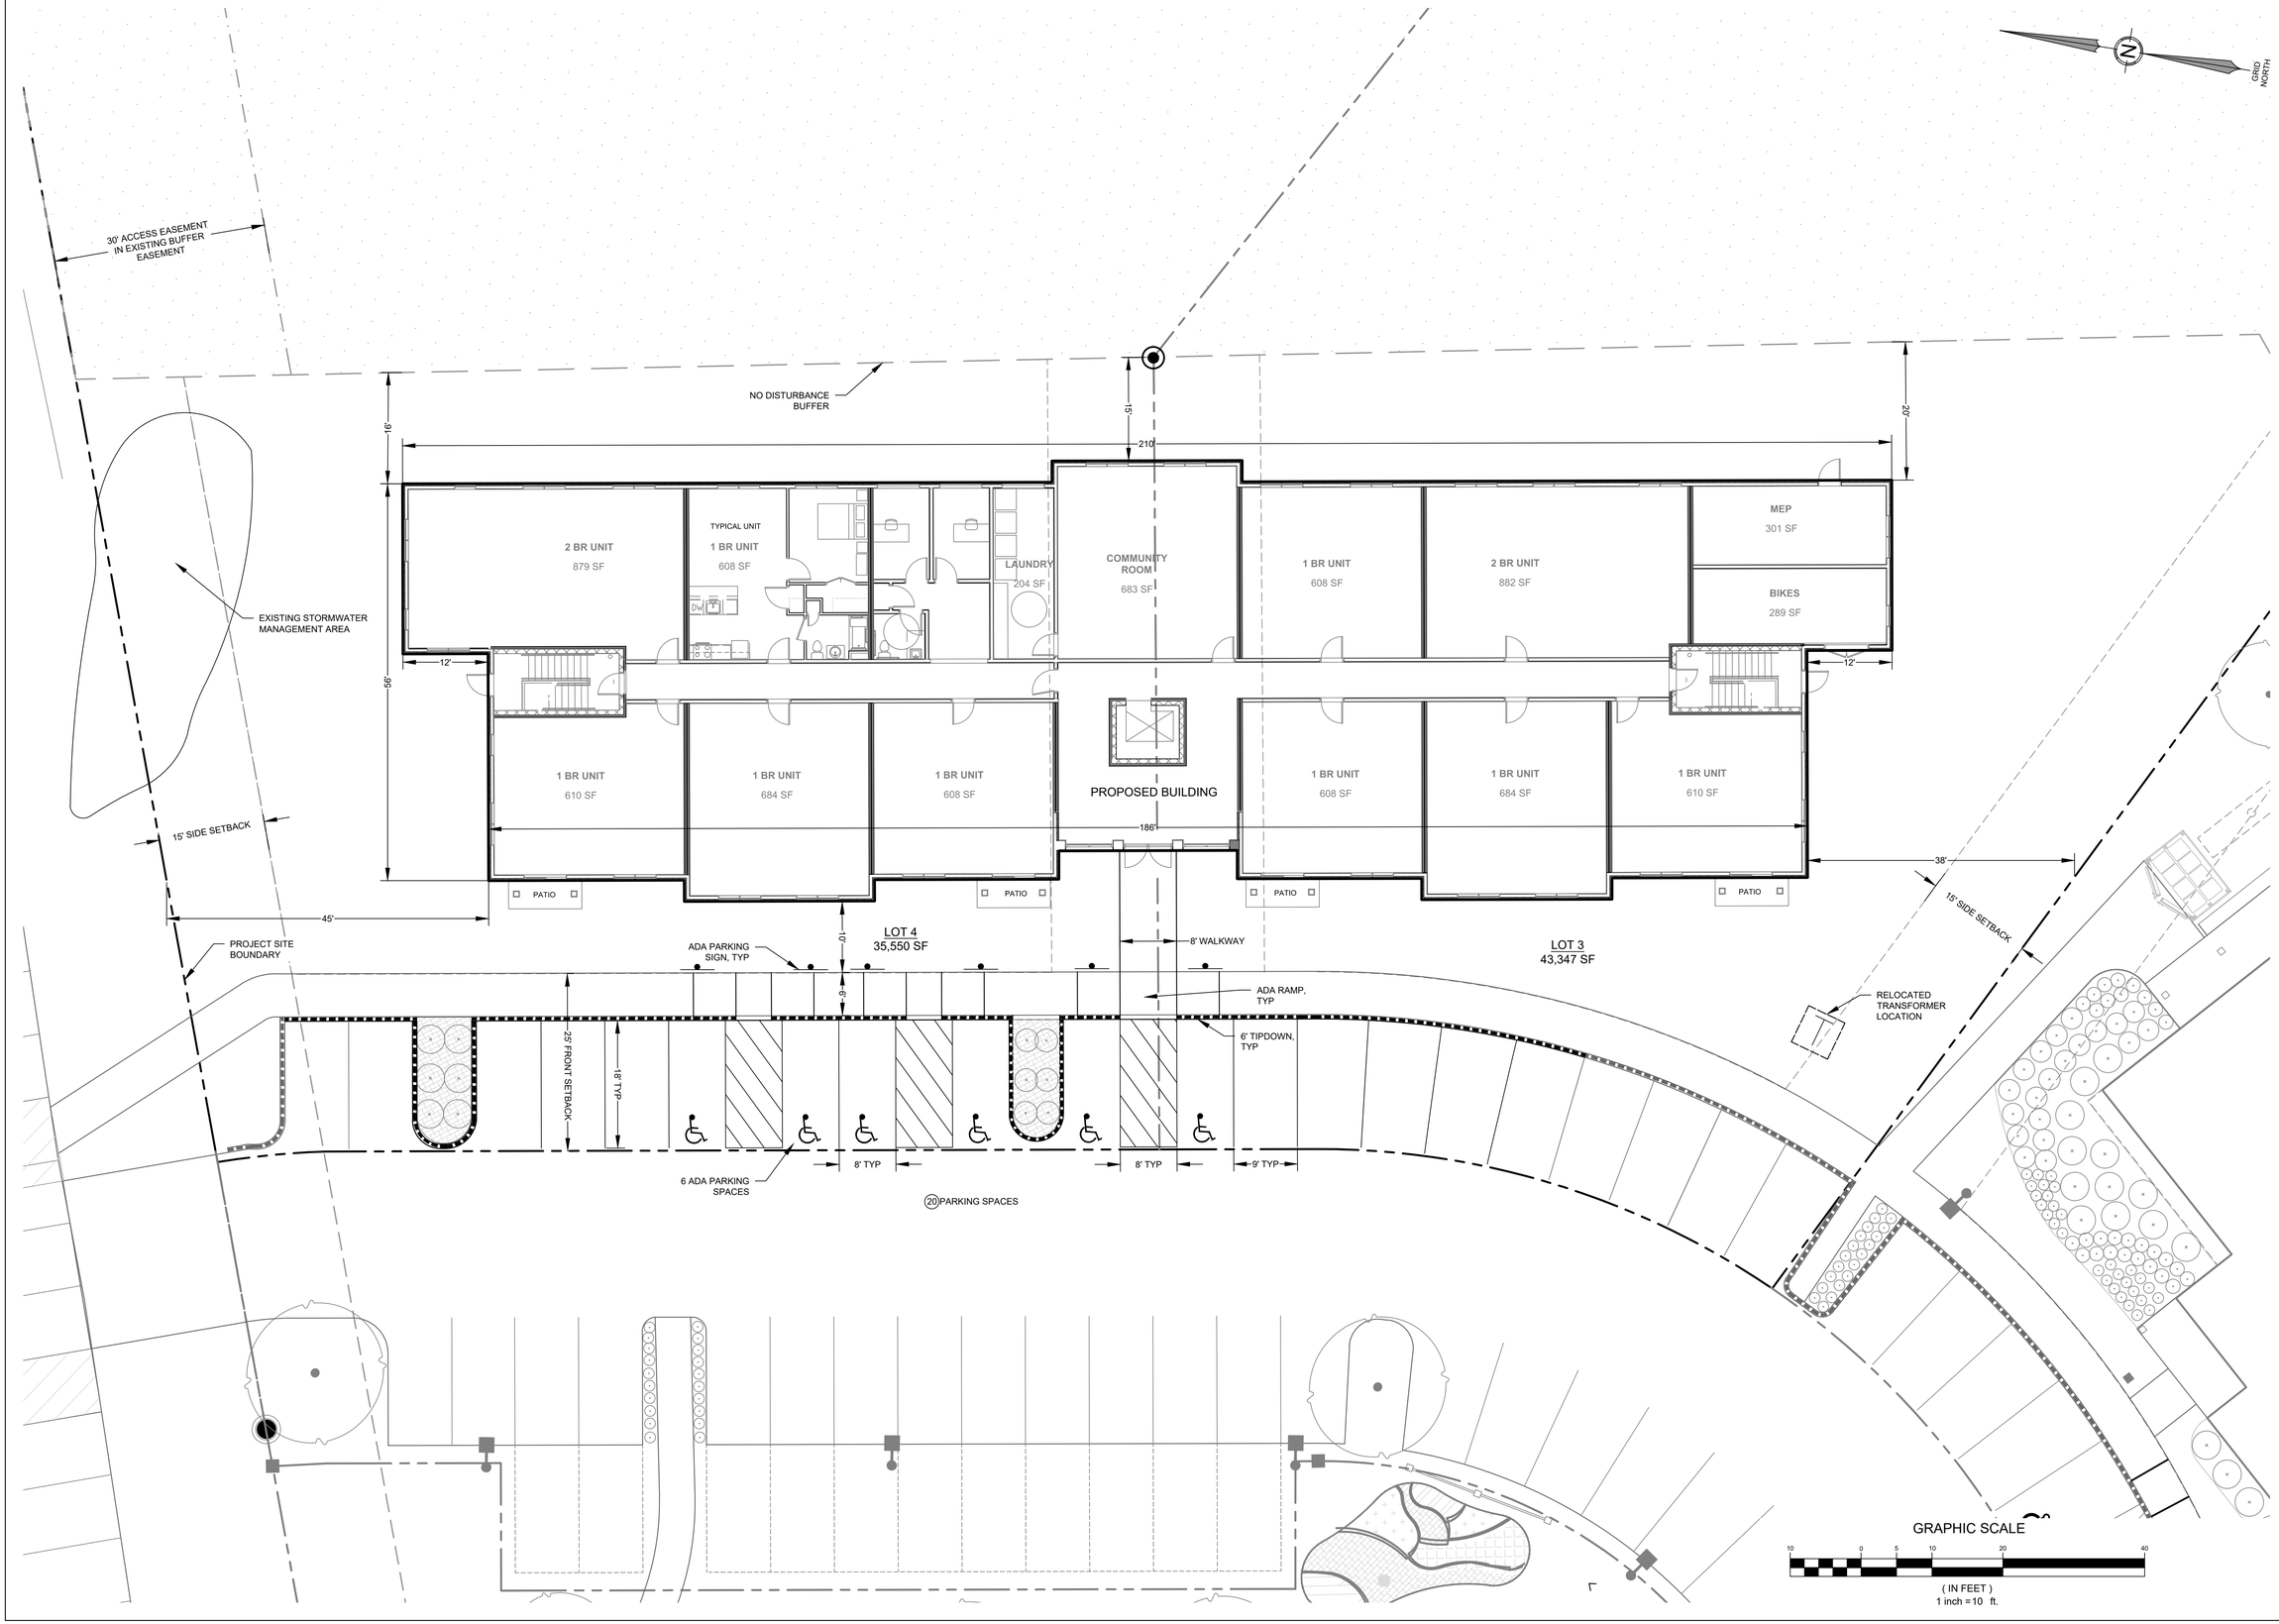

DATE:

P.E.:

NO.	DATE	REVISIONS	APP'D BY

565 CONGRESS STREET
SUITE 201
PORTLAND, ME 04102

41 CAMPUS DRIVE
SUITE 105
NEW GLOUCESTER, ME 04260

OFFICE: (207) 926-5111 FAX: (207) 221-1317
www.terradynconsultants.com

TERRADYN CONSULTANTS, LLC

Civil Engineering | Land Planning | Stormwater Design | Environmental Permitting

PERMIT DRAWING
NOT FOR CONSTRUCTION

PROJECT:
OCEAN HOUSE COMMON
CAPE ELIZABETH

SHEET TITLE:
CONCEPTUAL SITE PLAN

CLIENT:
THE SZANTON COMPANY
482 CONGRESS STREET, SUITE 203
PORTLAND, ME 04101

DATE:	2/16/2021
SCALE:	1"=10'
DESIGNED:	ARF
JOB NO:	2076
FILE:	2076 B.dwg
SHEET	C-1.0