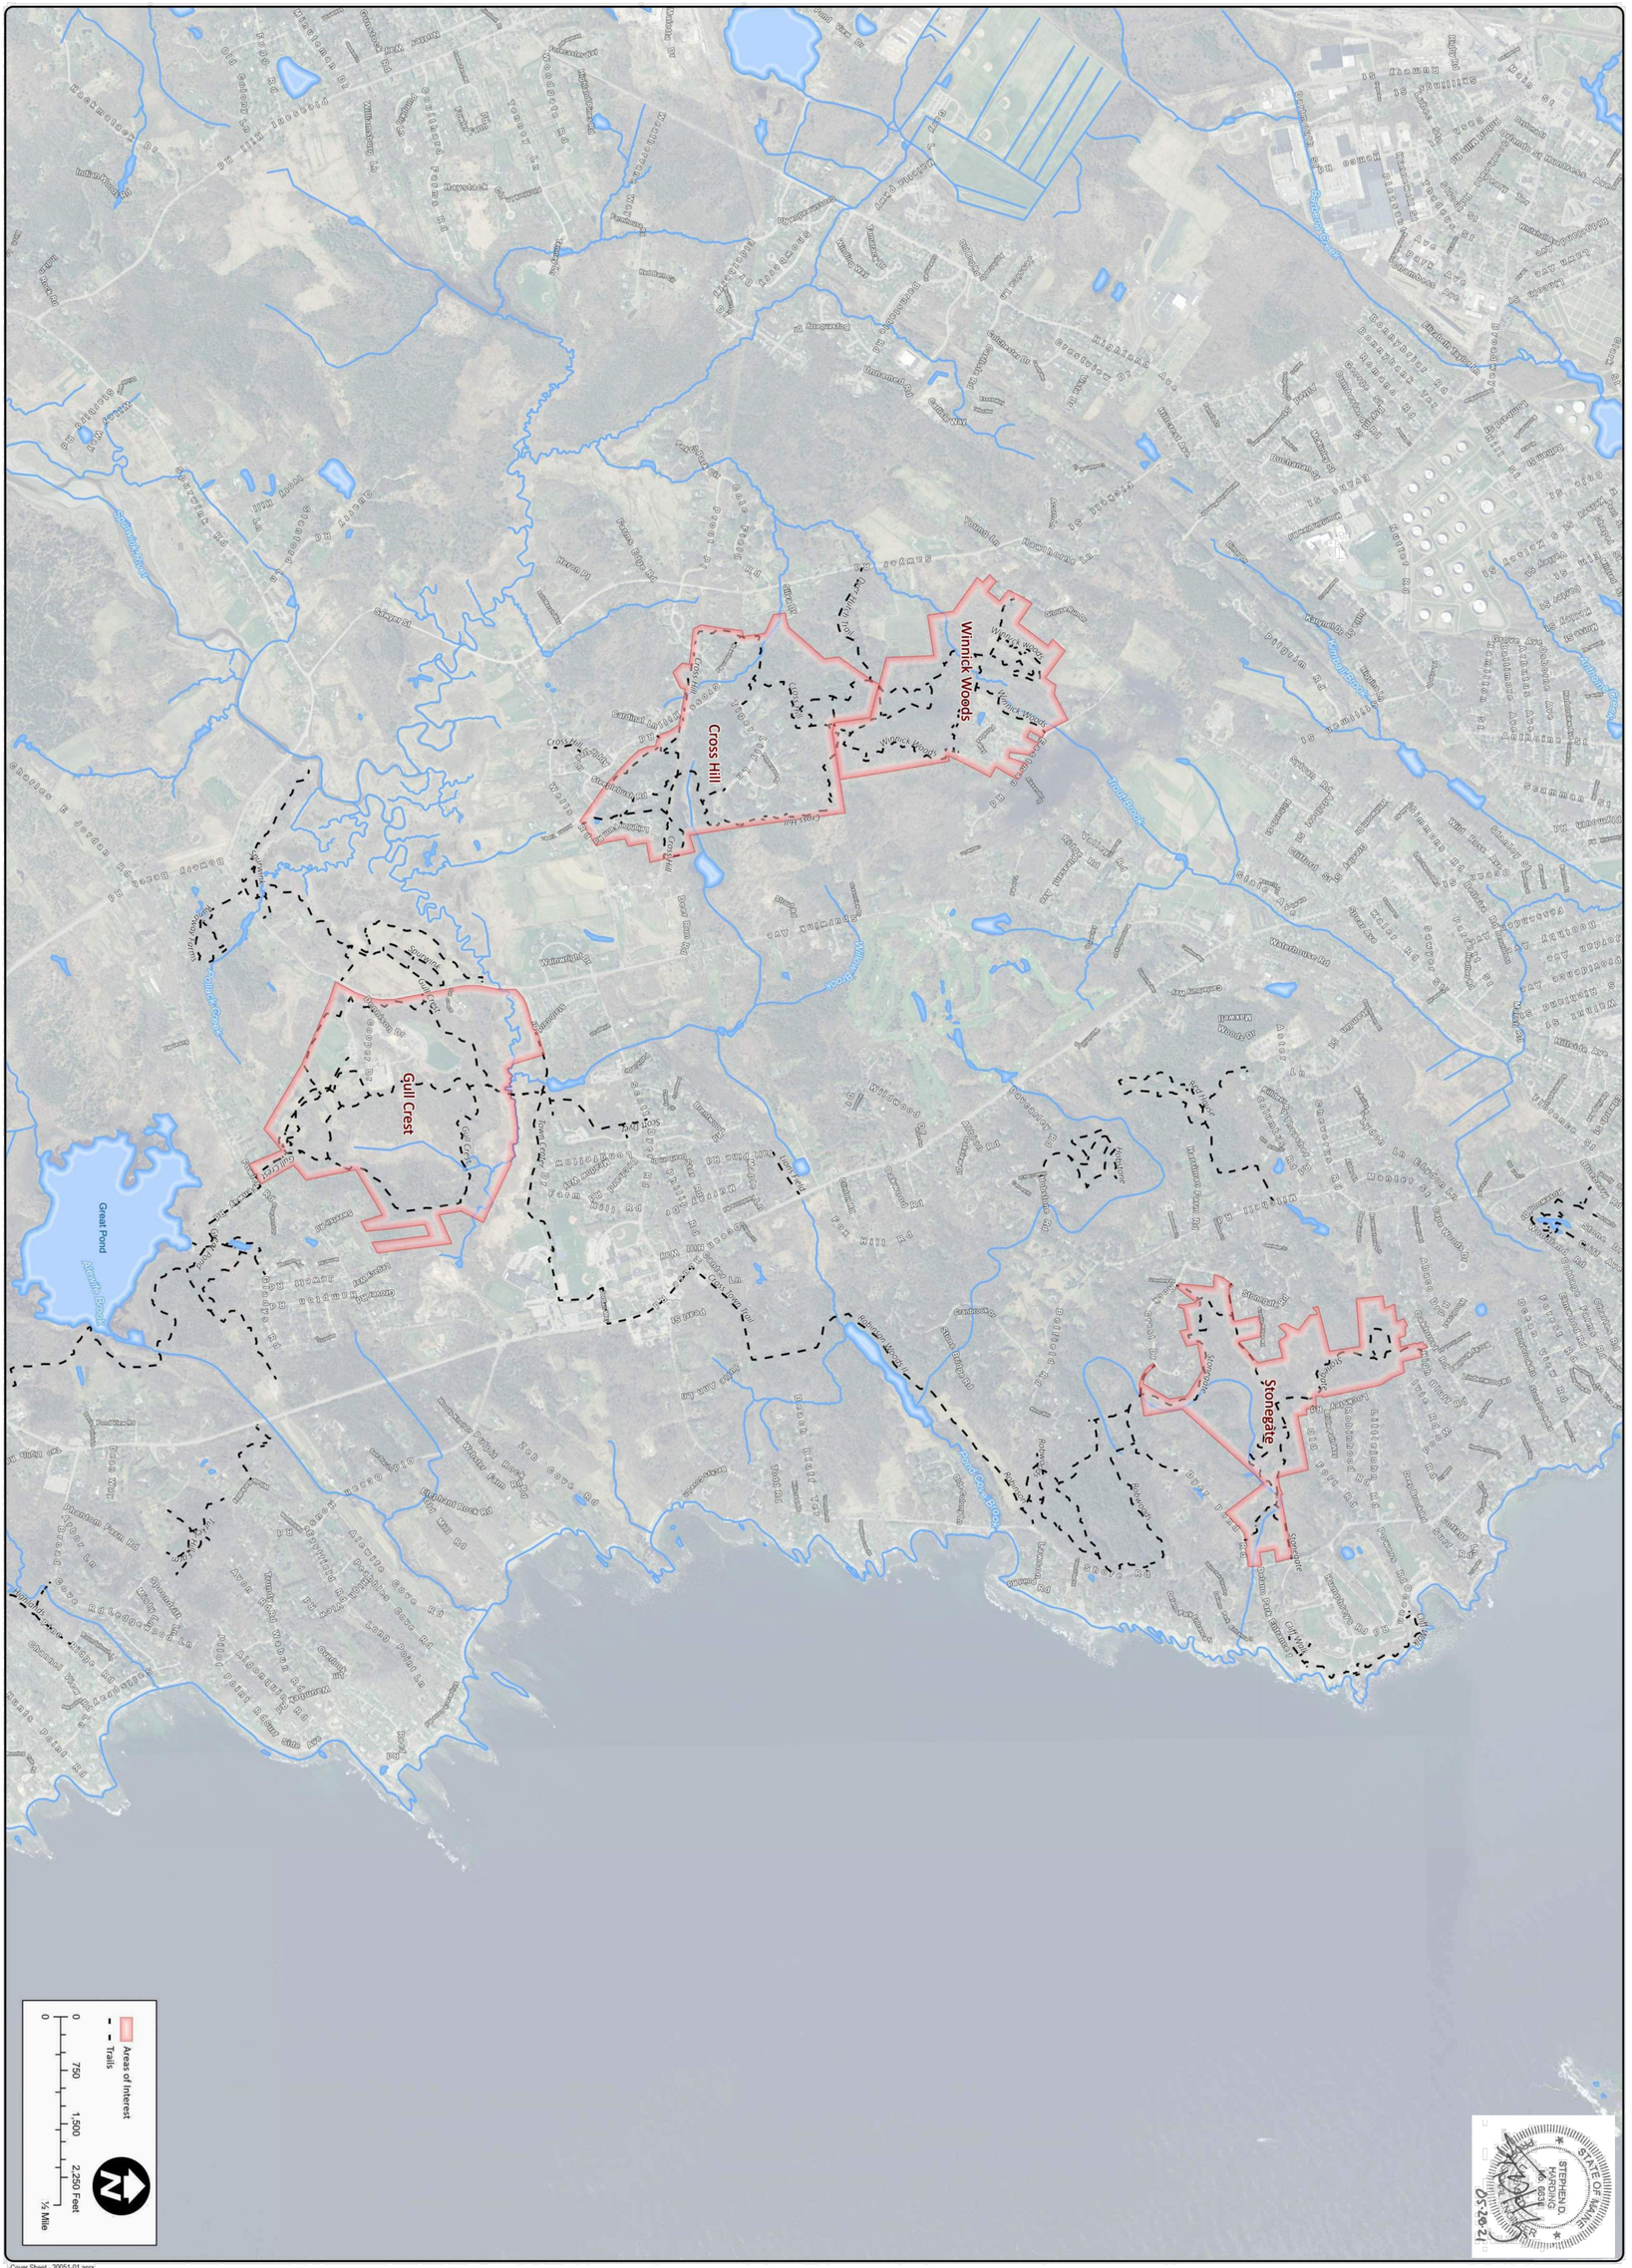

Cover Sheet - 20051-01.aprx

SHEET 1 OF 5

PROJECT	20051-101
SCALE	1" = 1,000'
DATE	4/12/2021
CHECKED	
DRAWN	JLH
DESIGNED	

COVER SHEET - TRAIL INFRASTRUCTURE
OF:
CAPE ELIZABETH
MAINE
FOR:
THE TOWN OF CAPE ELIZABETH
320 OCEAN HOUSE ROAD
CAPE ELIZABETH, ME 04107

SEBAGO TECHNICS
WWW.SEBAGOTECHNICS.COM
75 John Roberts Rd.
Suite 4A
South Portland, ME 04106
Tel. 207-200-2100

REV.	BY:	DATE:	STATUS:
A	SDH	05-28-21	SUBMIT FOR DEP REVIEW

THIS PLAN SHALL NOT BE MODIFIED WITHOUT WRITTEN PERMISSION FROM SEBAGO TECHNICS, INC. ANY ALTERATIONS, AUTHORIZED OR OTHERWISE, SHALL BE AT THE USER'S SOLE RISK AND WITHOUT LIABILITY TO SEBAGO TECHNICS, INC. SOME OR ALL OF THE INFORMATION USED IN THIS GIS PLAN RELIES ON PUBLIC DATA. INTENDED USE OF THIS PLAN IS SOLEY FOR PLANNING PURPOSES. THIS PLAN SHOULD NOT BE USED FOR THE PERMITTING PROCESS.

EXTERNAL DATA SOURCES

E911 Roads - Maine Emergency Services Comm. Bureau
Greenbelt Infrastructure Assesment - FB Environmental
Maine Geolibrary orthRegional2018
Town of Cape Elizabeth

STATE OF MAINE
STEPHEN D. HARKINS
No. 8081
LICENSED
PROFESSIONAL
ENGINEER
5-28-21

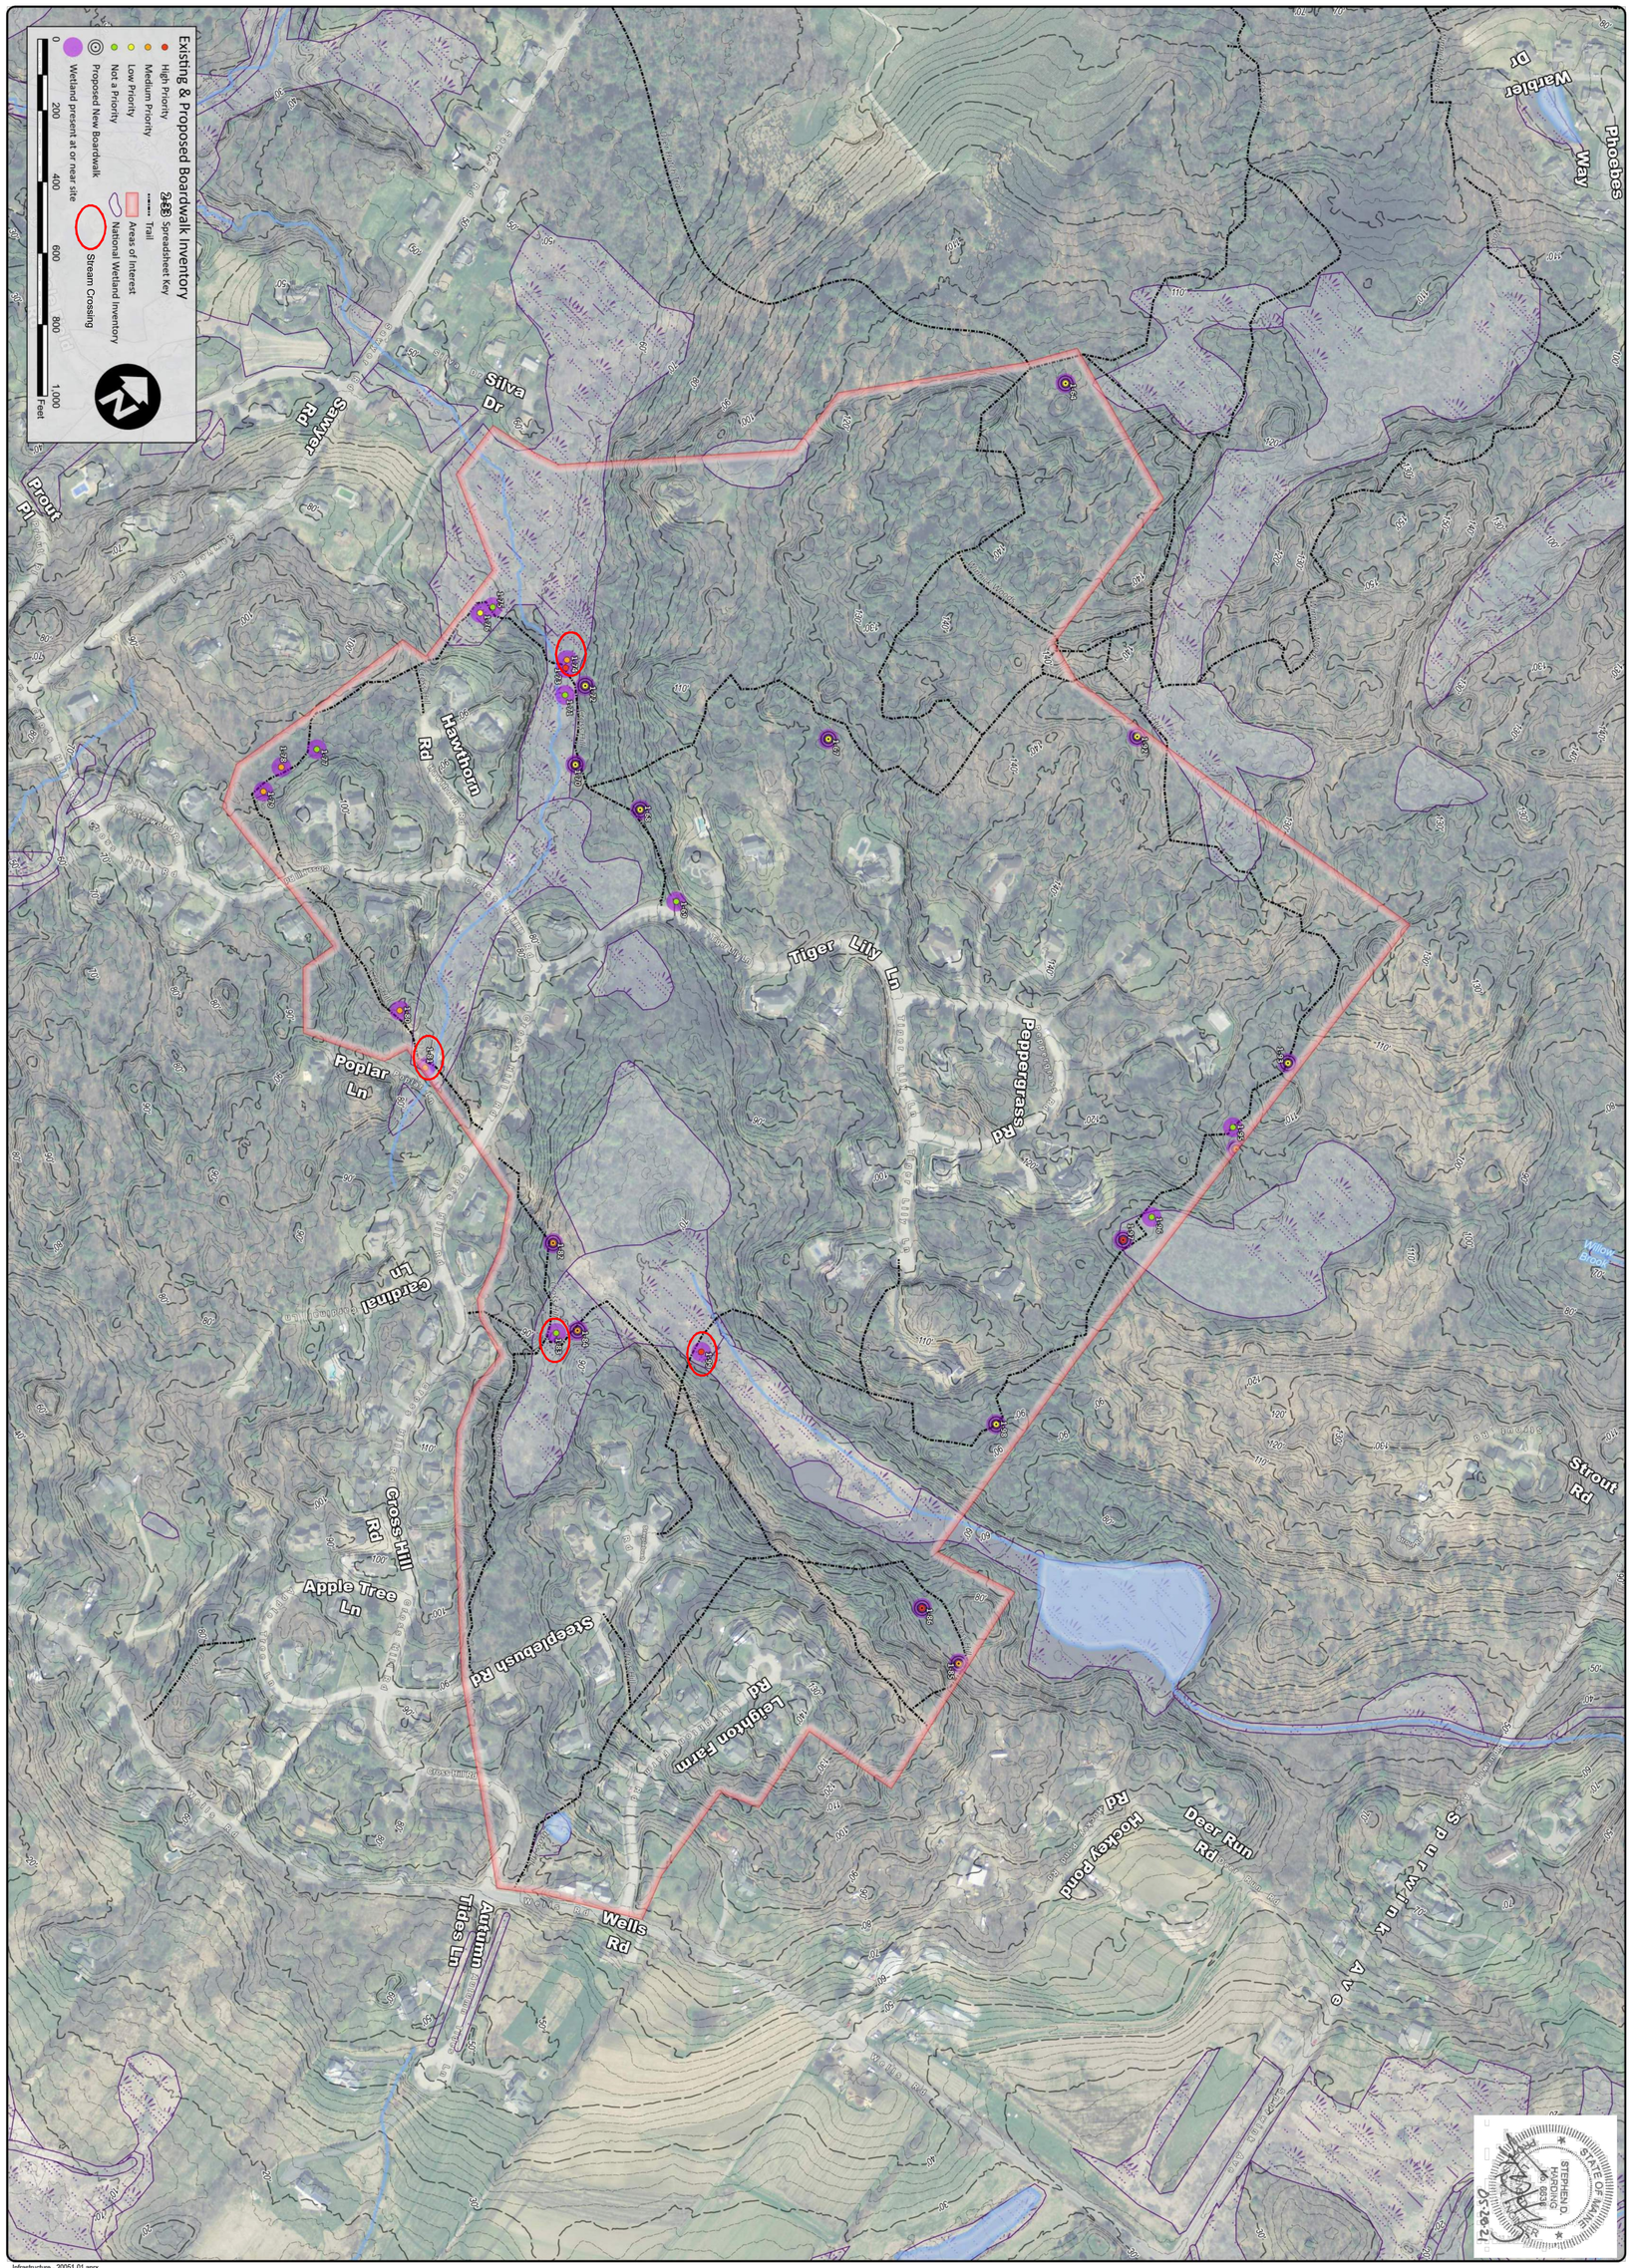

Infrastructure - 20051-01.aprx

SHEET 2 OF 5

PROJECT	20061-101
SCALE	1" = 200'
DATE	5/24/2021
CHECKED	
DRAWN	JLH
DESIGNED	

EXISTING & PROPOSED INFRASTRUCTURE
OF:
THE TRAILS AT CROSS HILL
WELLS ROAD
CAPE ELIZABETH, ME 04107
FOR:
THE TOWN OF CAPE ELIZABETH
320 OCEAN HOUSE ROAD
CAPE ELIZABETH, ME 04107

SEBAGO TECHNICS
WWW.SEBAGOTECHNICS.COM
75 John Roberts Rd.
Suite 4A
South Portland, ME 04106
Tel. 207-200-2100

REV:	BY:	DATE:	STATUS:
A	SDH	05-28-21	SUBMIT FOR DEP REVIEW

THIS PLAN SHALL NOT BE MODIFIED WITHOUT WRITTEN PERMISSION FROM SEBAGO TECHNICS, INC. ANY ALTERATIONS, AUTHORIZED OR OTHERWISE, SHALL BE AT THE USER'S SOLE RISK AND WITHOUT LIABILITY TO SEBAGO TECHNICS, INC. SOME OR ALL OF THE INFORMATION USED IN THIS GIS PLAN RELIES ON PUBLIC DATA. INTENDED USE OF THIS PLAN IS SOLEY FOR PLANNING PURPOSES. THIS PLAN SHOULD NOT BE USED FOR THE PERMITTING PROCESS.

EXTERNAL DATA SOURCES

Maine Parcels Organized Towns - Maine GeoLibrary
E911 Roads - Maine Emergency Services Comm. Bureau
Greenbelt Infrastructure Assesment - FB Environmental
Maine Geolibrary orthRegional2018
Town of Cape Elizabeth

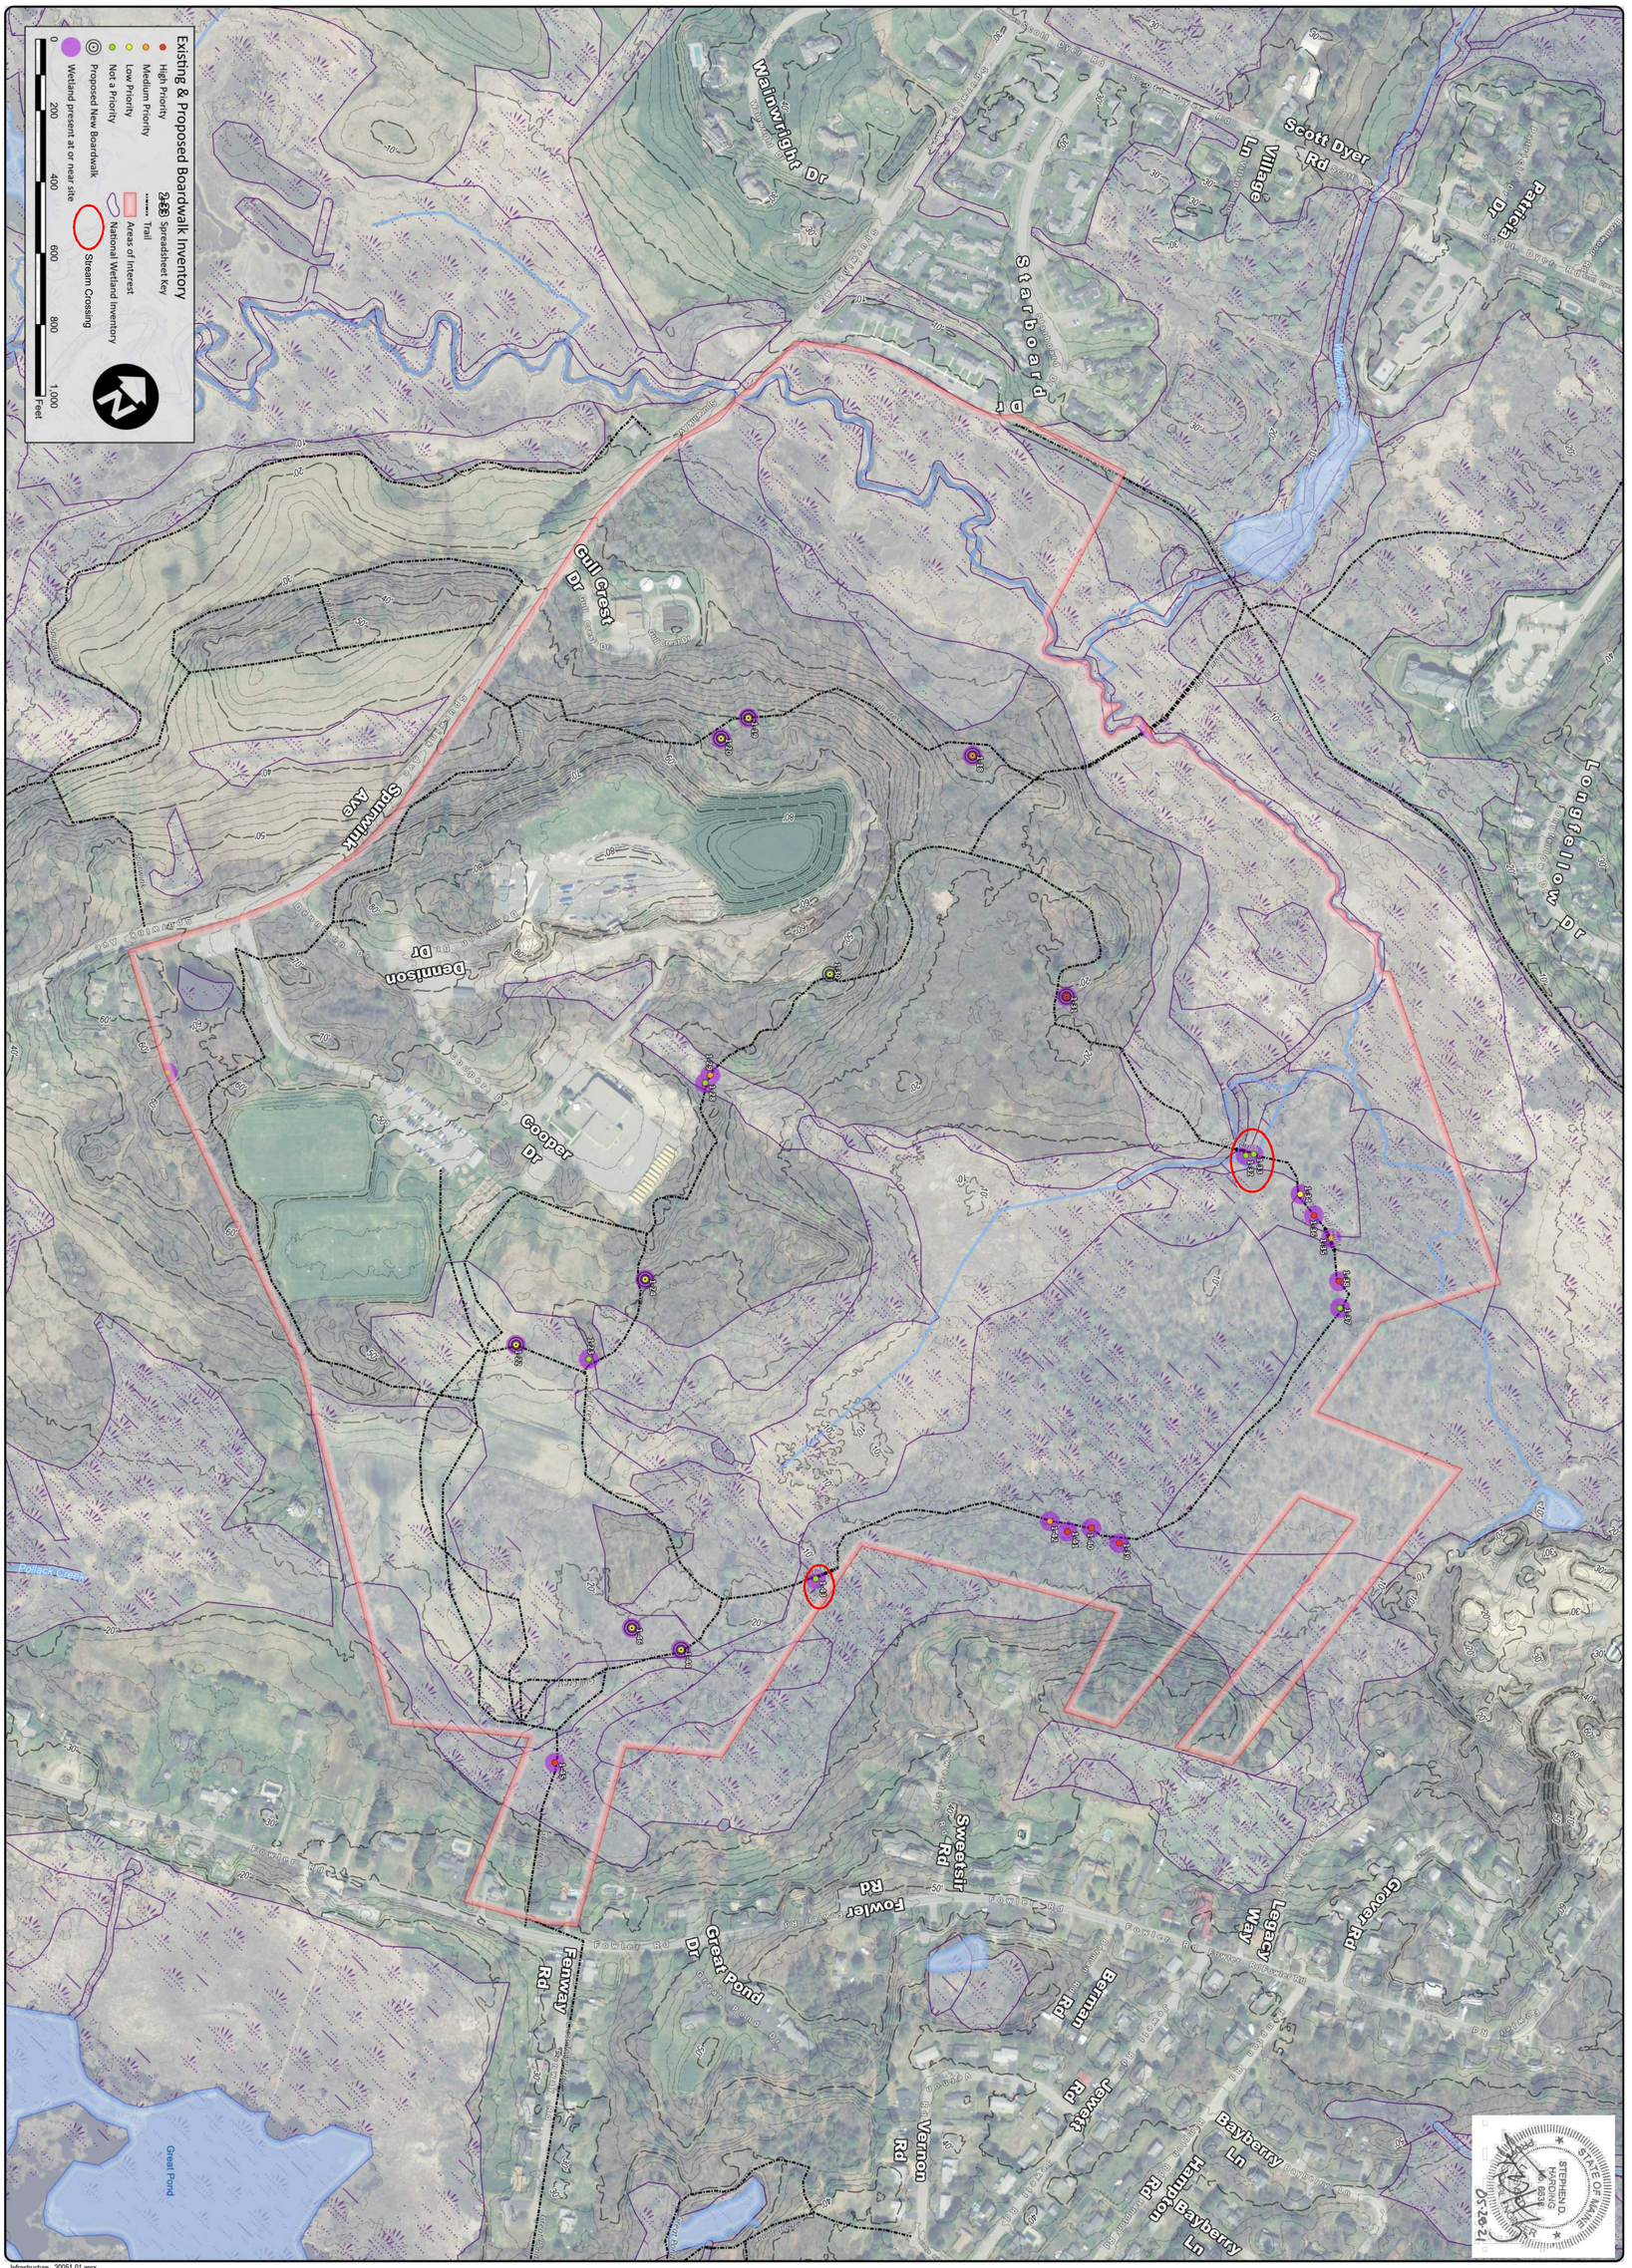

Infrastructure - 20051-01.aprx

SHEET 3 OF 5

PROJECT	20061-01
SCALE	1" = 200'
DATE	5/24/2021
CHECKED	
DRAWN	JLH
DESIGNED	

EXISTING & PROPOSED INFRASTRUCTURE
OF:
THE TRAILS AT GULL CREST
FOWLER ROAD
CAPE ELIZABETH, ME 04107
FOR:
THE TOWN OF CAPE ELIZABETH
320 OCEAN HOUSE ROAD
CAPE ELIZABETH, ME 04107

SEBAGO TECHNICS
WWW.SEBAGOTECHNICS.COM
75 John Roberts Rd.
Suite 4A
South Portland, ME 04106
Tel. 207-200-2100

REV:	BY:	DATE:	STATUS:
A	SDH	05-28-21	SUBMIT FOR DEP REVIEW

THIS PLAN SHALL NOT BE MODIFIED WITHOUT WRITTEN PERMISSION FROM SEBAGO TECHNICS, INC. ANY ALTERATIONS, AUTHORIZED OR OTHERWISE, SHALL BE AT THE USER'S SOLE RISK AND WITHOUT LIABILITY TO SEBAGO TECHNICS, INC. SOME OR ALL OF THE INFORMATION USED IN THIS GIS PLAN RELIES ON PUBLIC DATA. INTENDED USE OF THIS PLAN IS SOLEY FOR PLANNING PURPOSES. THIS PLAN SHOULD NOT BE USED FOR THE PERMITTING PROCESS.

EXTERNAL DATA SOURCES

Maine Parcels Organized Towns - Maine GeoLibrary
E911 Roads - Maine Emergency Services Comm. Bureau
Greenbelt Infrastructure Assesment - FB Environmental
Maine Geolibrary orthRegional2018
Town of Cape Elizabeth

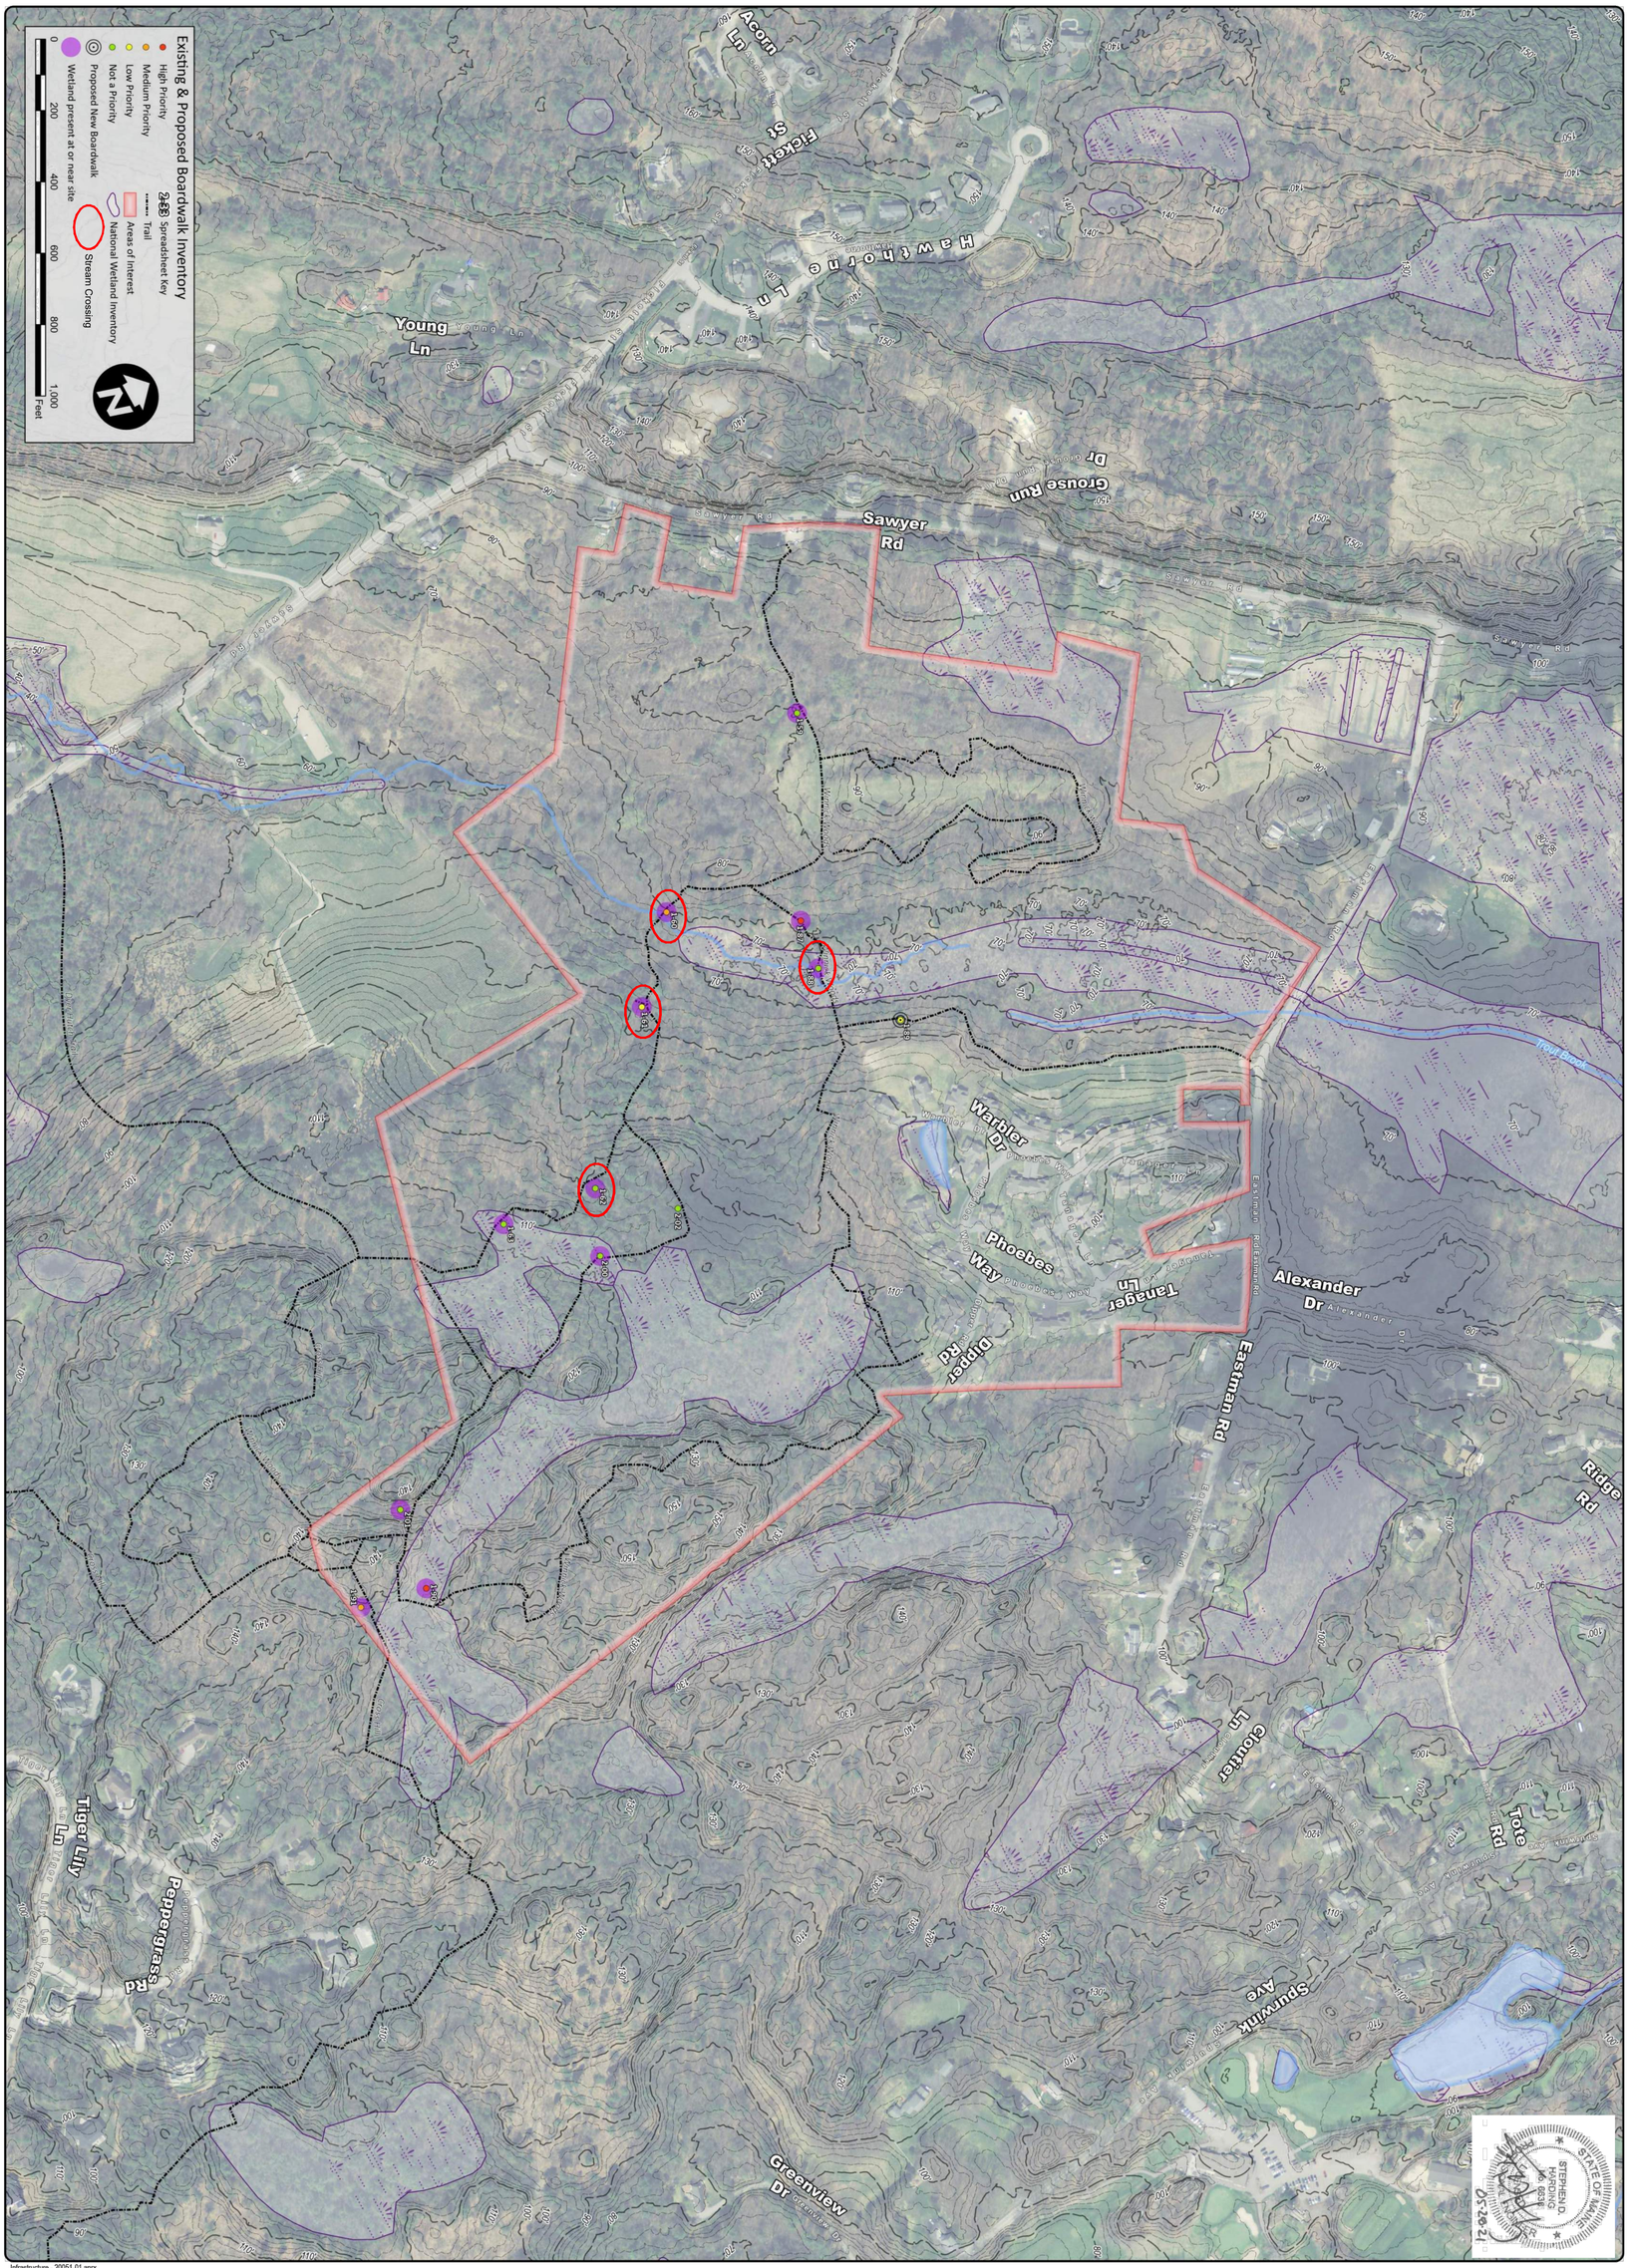

Infrastructure - 20051-01.aprx

SHEET 4 OF 5

PROJECT	SCALE	DATE	CHECKED	DRAWN	DESIGNED
20061-01	1" = 200'	5/24/2021		JLH	

EXISTING & PROPOSED INFRASTRUCTURE
OF:
THE TRAILS AT WINNICK WOODS
SAWYER ROAD
CAPE ELIZABETH, ME 04107
FOR:
THE TOWN OF CAPE ELIZABETH
320 OCEAN HOUSE ROAD
CAPE ELIZABETH, ME 04107

SEBAGO TECHNICS
WWW.SEBAGOTECHNICS.COM
75 John Roberts Rd.
Suite 4A
South Portland, ME 04106
Tel. 207-200-2100

REV:	BY:	DATE:	STATUS:
A	SDH	05-28-21	SUBMIT FOR DEP REVIEW

THIS PLAN SHALL NOT BE MODIFIED WITHOUT WRITTEN PERMISSION FROM SEBAGO TECHNICS, INC. ANY ALTERATIONS, AUTHORIZED OR OTHERWISE, SHALL BE AT THE USER'S SOLE RISK AND WITHOUT LIABILITY TO SEBAGO TECHNICS, INC. SOME OR ALL OF THE INFORMATION USED IN THIS GIS PLAN RELIES ON PUBLIC DATA. INTENDED USE OF THIS PLAN IS SOLEY FOR PLANNING PURPOSES. THIS PLAN SHOULD NOT BE USED FOR THE PERMITTING PROCESS.

EXTERNAL DATA SOURCES

Maine Parcels Organized Towns - Maine GeoLibrary
E911 Roads - Maine Emergency Services Comm. Bureau
Greenbelt Infrastructure Assesment - FB Environmental
Maine Geolibrary orthRegional2018
Town of Cape Elizabeth

STATE OF MAINE
SCOTT H. DENSMORE
REGISTERED LANDSCAPE ARCHITECT
05-28-21

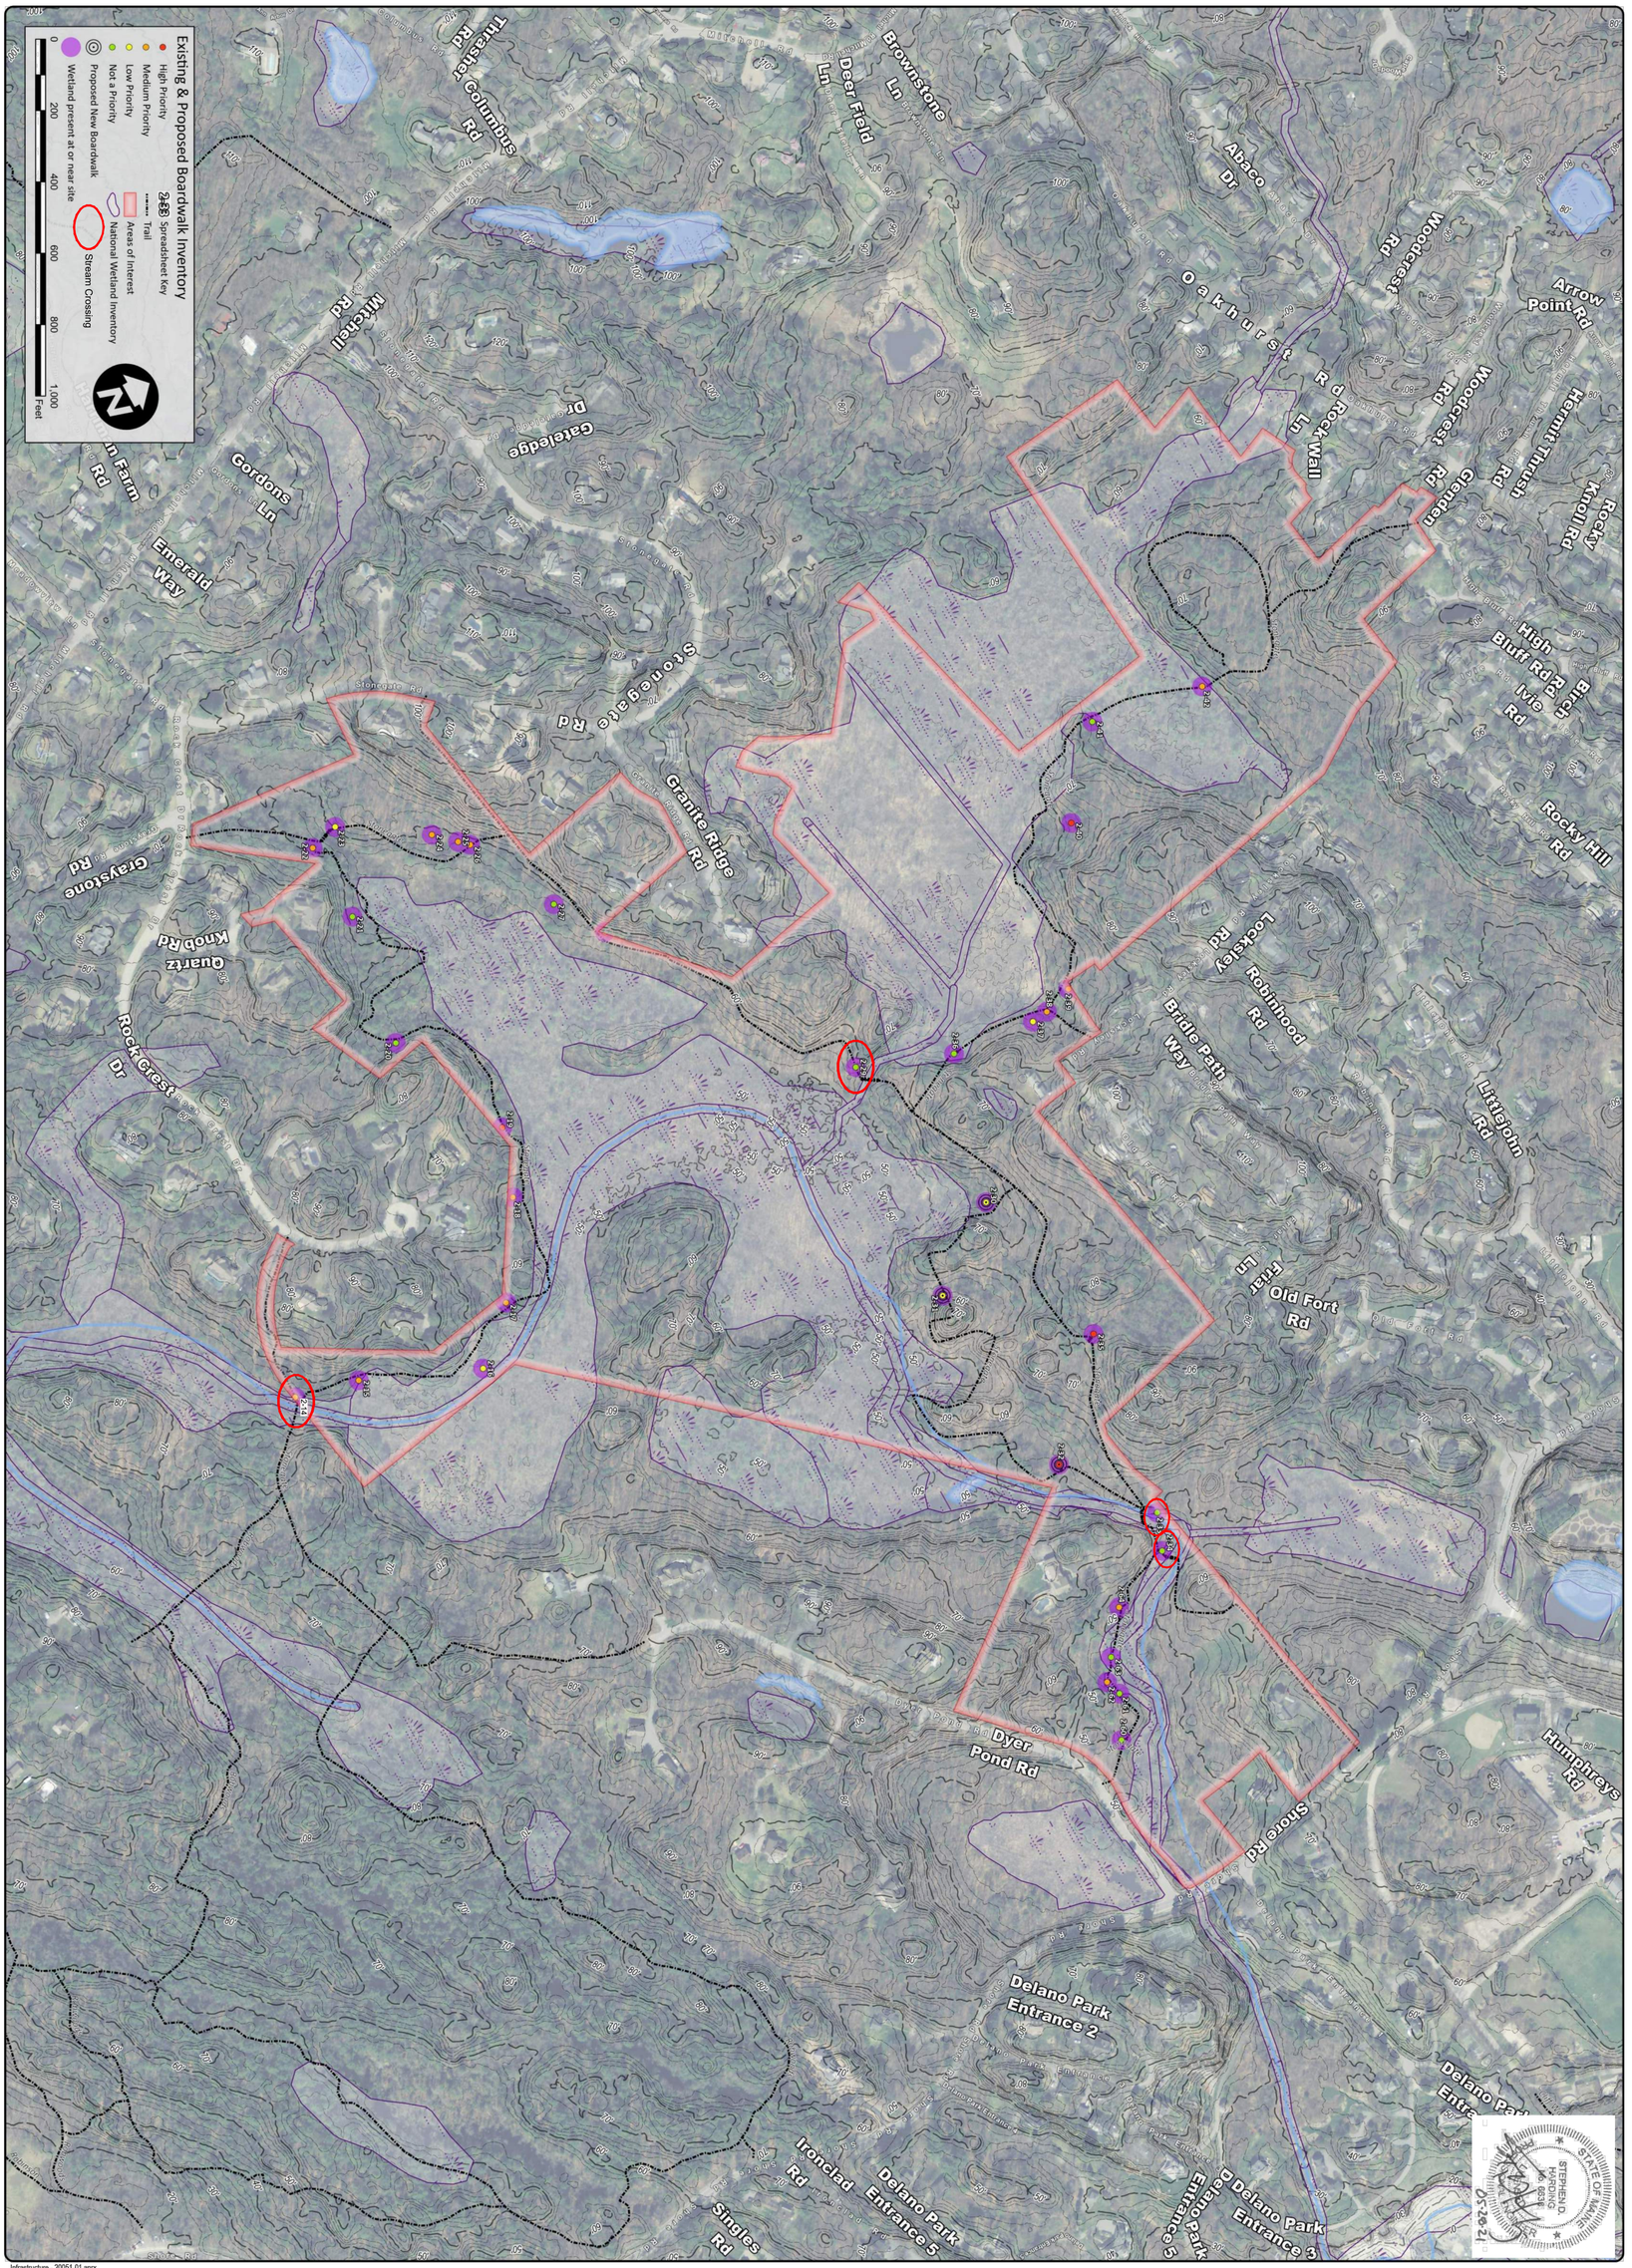

Infrastructure - 20051-01.aprx

SHEET 5 OF 5

PROJECT	DATE	DESIGNED
20061-01	5/24/2021	
SCALE	CHECKED	DRAWN
1" = 200'		JLH

EXISTING & PROPOSED INFRASTRUCTURE
OF:
THE TRAILS AT STONEGATE
STONEGATE ROAD
CAPE ELIZABETH, ME 04107
FOR:
THE TOWN OF CAPE ELIZABETH
320 OCEAN HOUSE ROAD
CAPE ELIZABETH, ME 04107

SEBAGO TECHNICS
WWW.SEBAGOTECHNICS.COM
75 John Roberts Rd.
Suite 4A
South Portland, ME 04106
Tel. 207-200-2100

REV:	BY:	DATE:	STATUS:
A	SDH	05-28-21	SUBMIT FOR DEP REVIEW

THIS PLAN SHALL NOT BE MODIFIED WITHOUT WRITTEN PERMISSION FROM SEBAGO TECHNICS, INC. ANY ALTERATIONS, AUTHORIZED OR OTHERWISE, SHALL BE AT THE USER'S SOLE RISK AND WITHOUT LIABILITY TO SEBAGO TECHNICS, INC. SOME OR ALL OF THE INFORMATION USED IN THIS GIS PLAN RELIES ON PUBLIC DATA. INTENDED USE OF THIS PLAN IS SOLEY FOR PLANNING PURPOSES. THIS PLAN SHOULD NOT BE USED FOR THE PERMITTING PROCESS.

EXTERNAL DATA SOURCES

Maine Parcels Organized Towns - Maine GeoLibrary
E911 Roads - Maine Emergency Services Comm. Bureau
Greenbelt Infrastructure Assesment - FB Environmental
Maine Geolibrary orthRegional2018
Town of Cape Elizabeth

STATE OF MAINE
SEBAGO
SHAWN D. HOOD
5-28-21