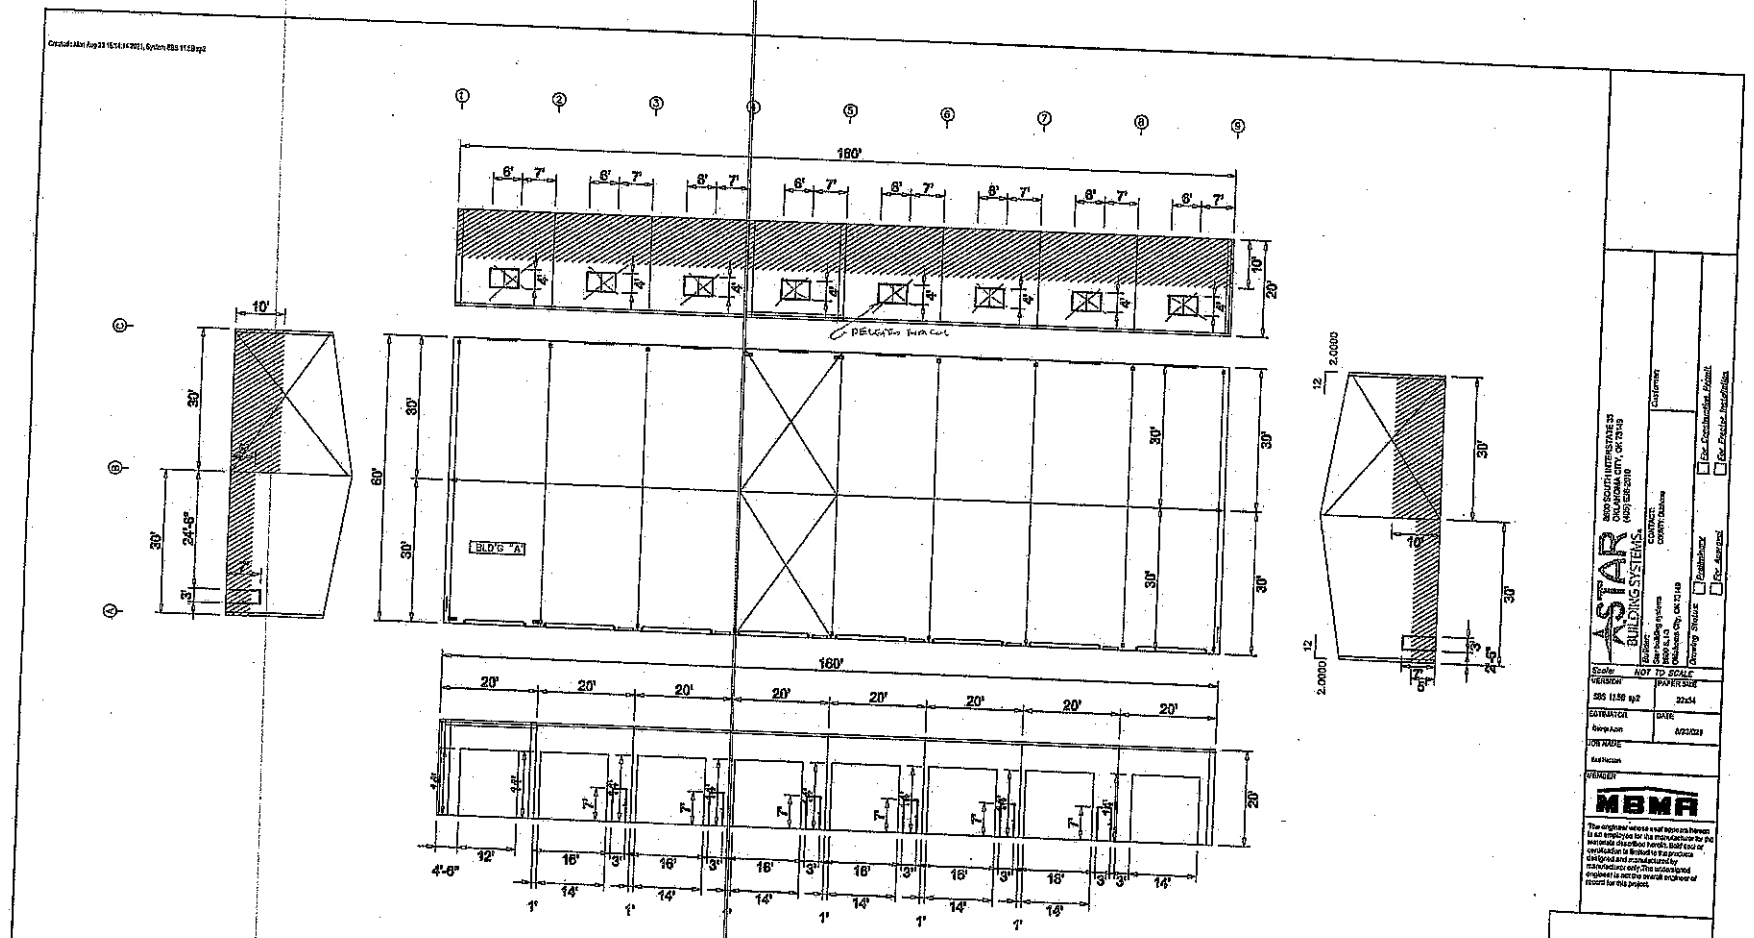


2D BUILDING SKETCH - (A) East Haddam

ENGINEERING CERTIFICATION OF MATERIALS SUPPLIED BY STAR WILL BE PROVIDED BY SEAL AND SIGNATURE OF LICENSED ENGINEER ON FINAL ERECTION DRAWINGS.
ALLEN D. HURTZ, CONNECTICUT PE#PEN0030625

ELIZABETHTON, TN

STAR BUILDING SYSTEMS
3900 SOUTH INTERSTATE 35
OKLAHOMA CITY, OK 73129
(405) 528-2010

Customer:
CONTACT:
Geordie Malone


Preliminary
For Approval

Scale: NOT TO SCALE
VERSION: 505 11.59 sp2
PAPER SIZE: 22x34

The engineer whose seal appears hereon is an employee for the manufacturer for the services described herein. Both said or certification is limited to that portion designed and manufactured by manufacturer only. The undersigned engineer is not the overall engineer of record for this project.