


WILDWOOD COTTAGE 38 (1 OF 3)


PLAN B

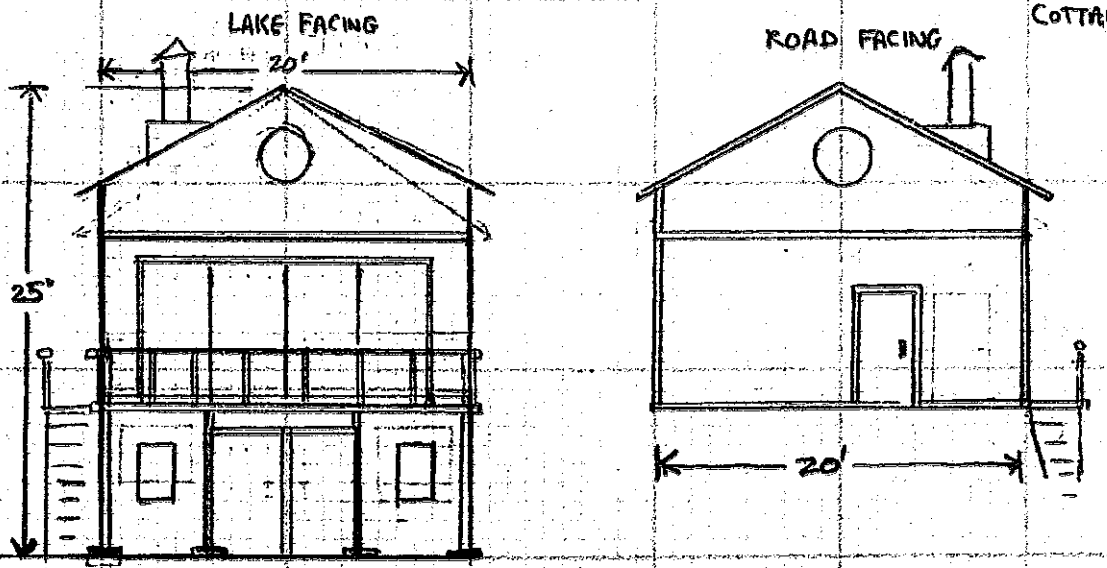


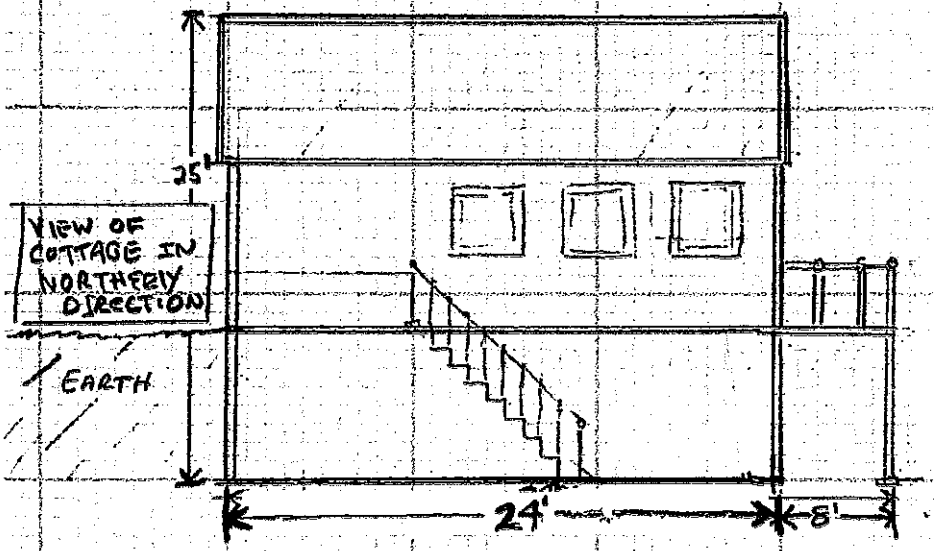

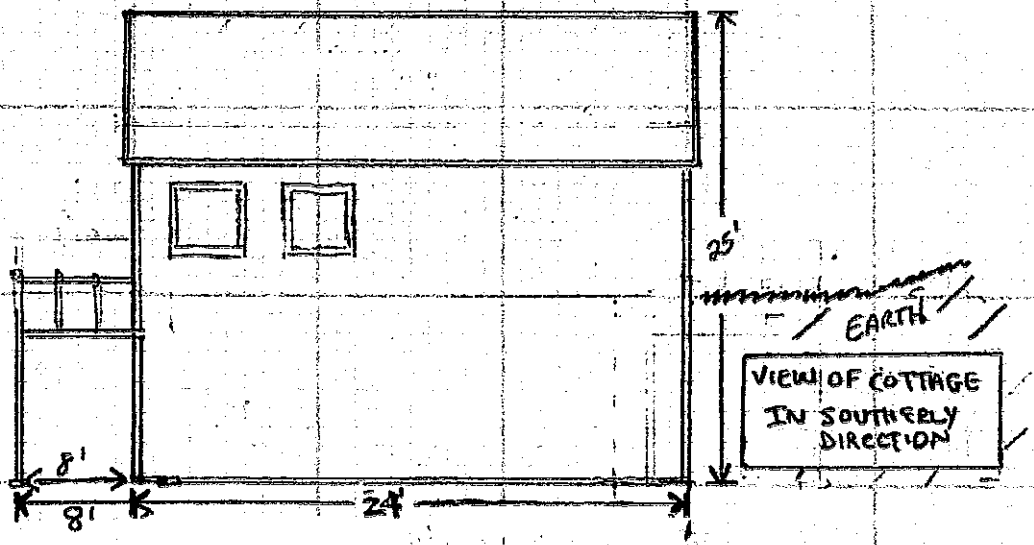

PLAN B

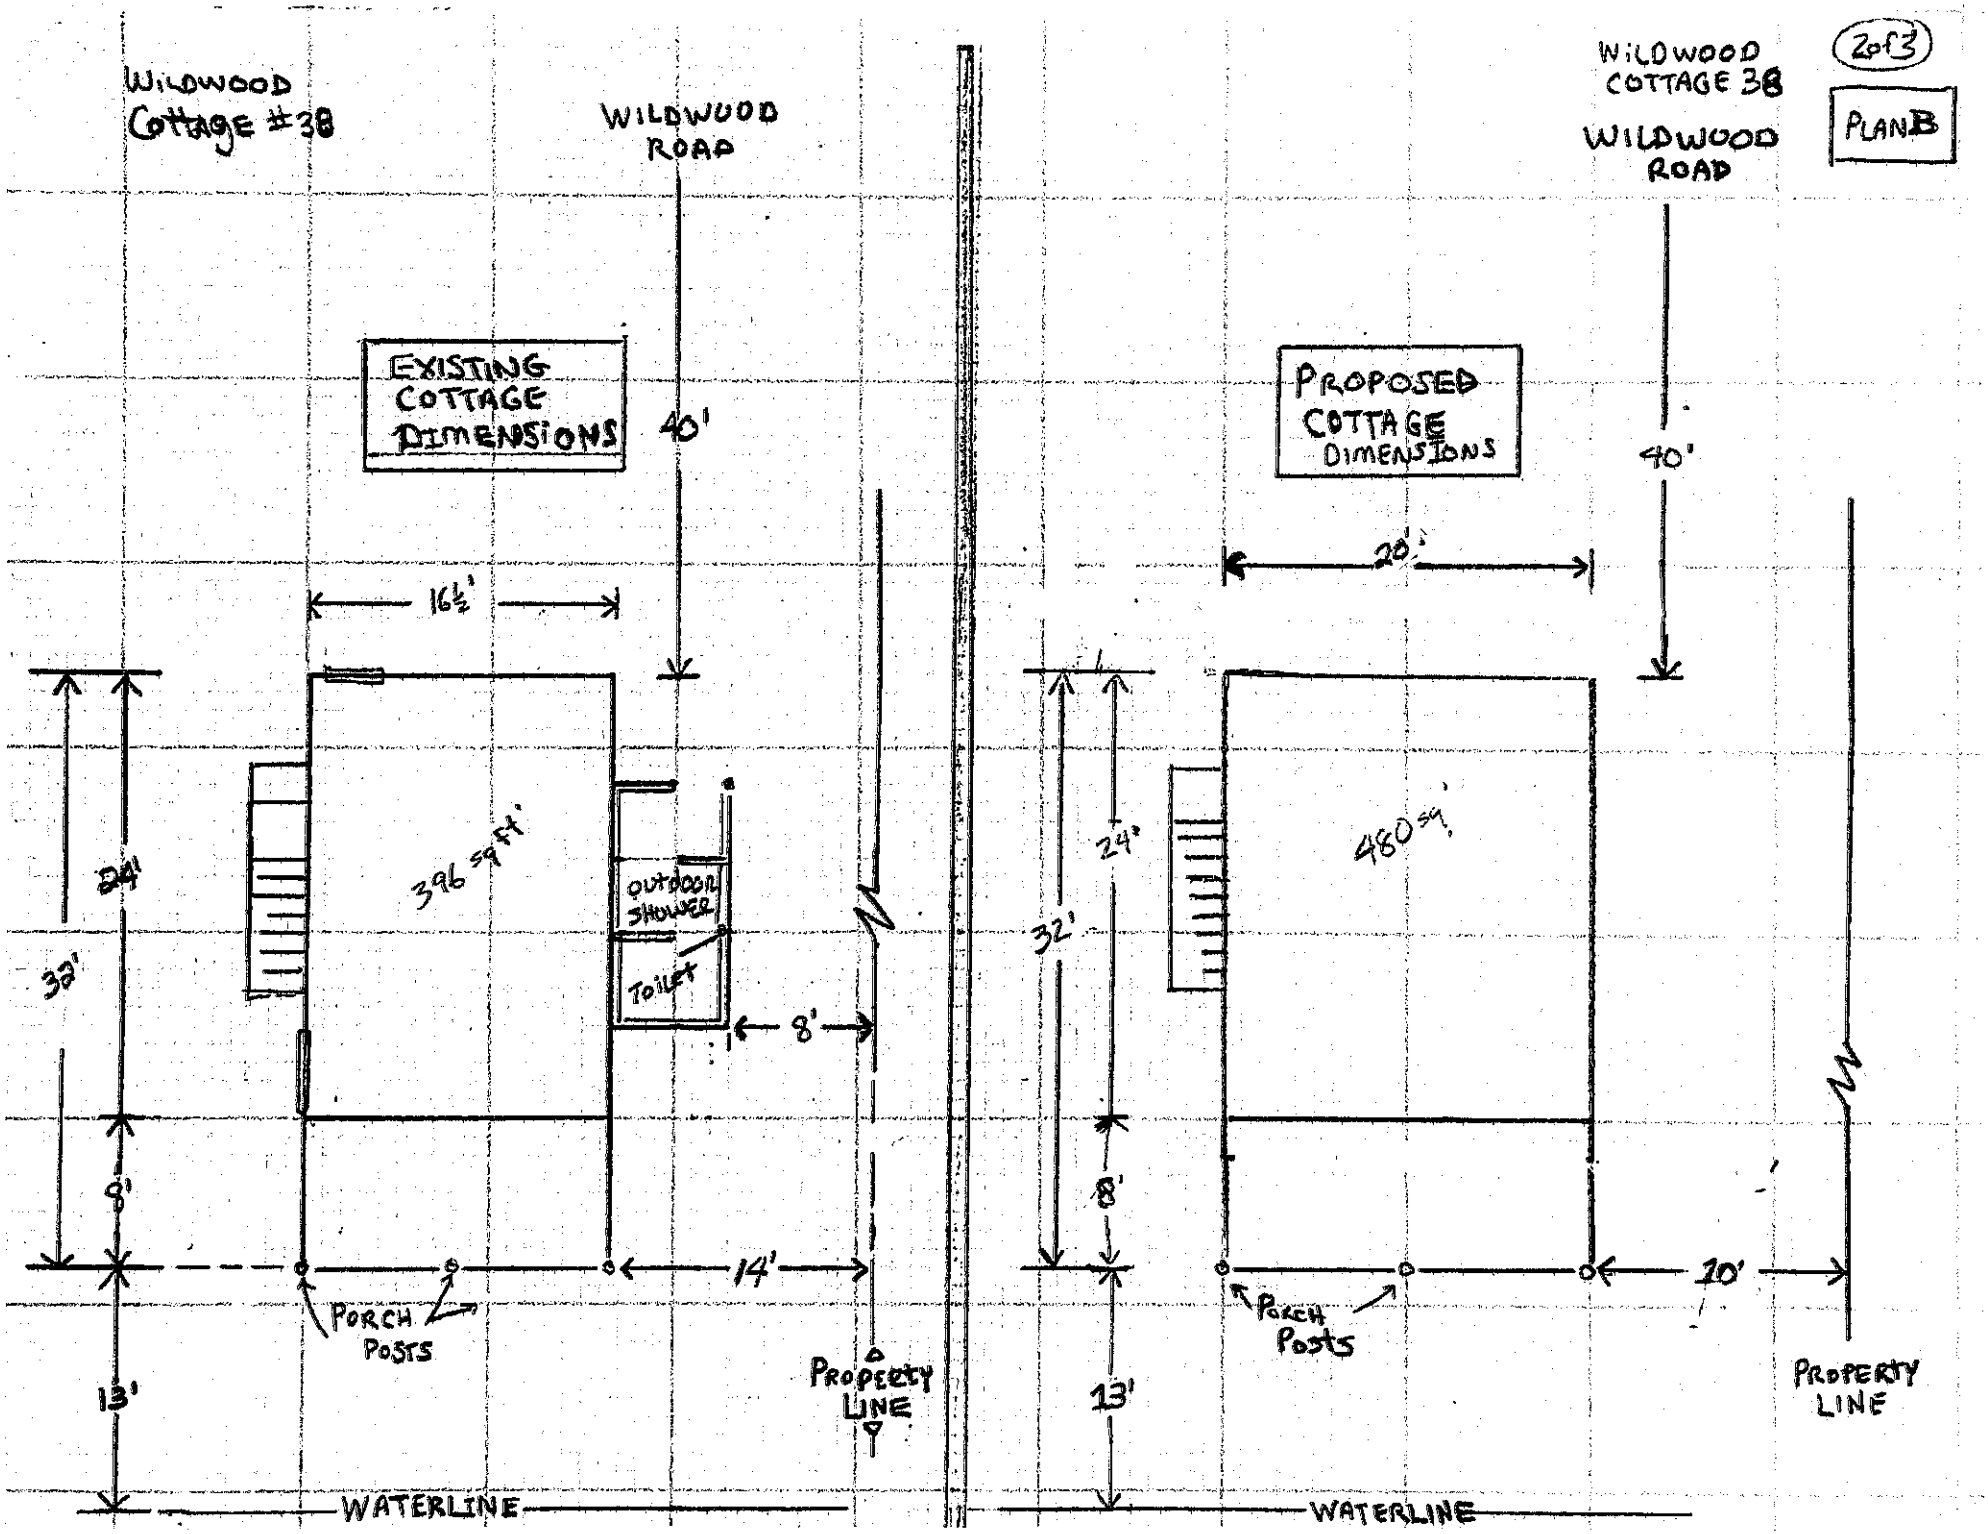
WILDWOOD COTTAGE #38
WILDWOOD ROAD
EXISTING COTTAGE DIMENSIONS
40'
16½'
24'
33'
396 sq ft
OUTDOOR SHOWER
TOILET
8'
9'
14'
PORCH POSTS
PROPERTY LINE
13'
WATERLINE
WILDWOOD COTTAGE 3B
WILDWOOD ROAD
PROPOSED COTTAGE DIMENSIONS
40'
20'
24'
32'
480 sq.
8'
10'
PORCH POSTS
PROPERTY LINE
13'
WATERLINE

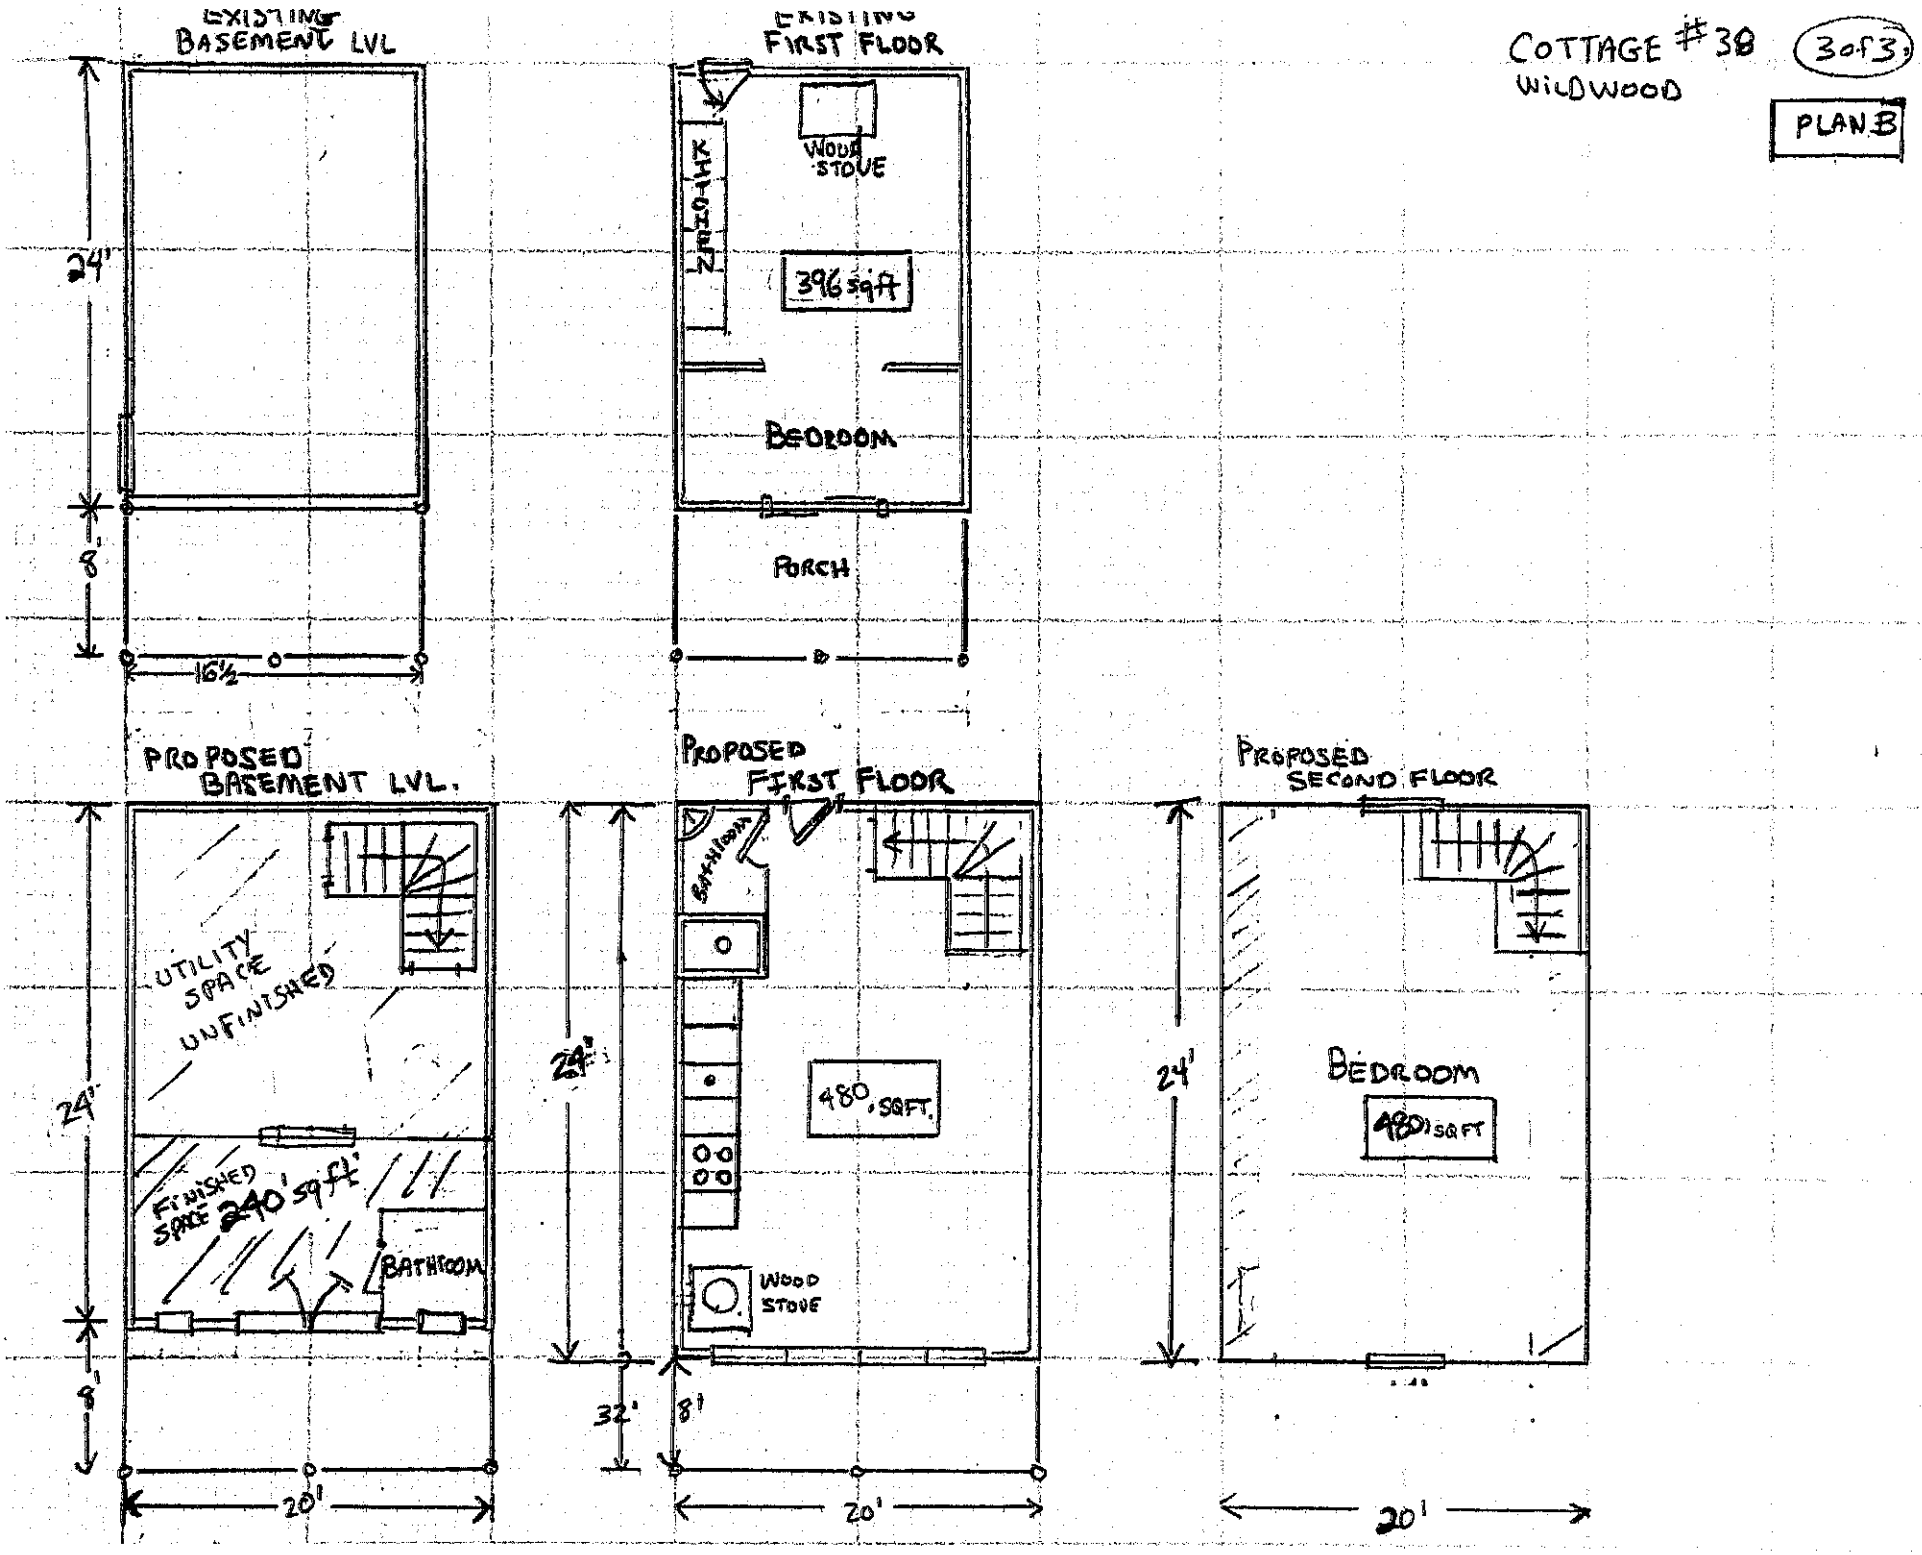
EXISTING BASEMENT LVL
24'
8'
16½
EXISTING FIRST FLOOR
WOOD STOVE
KITCHEN
396 sqft
BEDROOM
PORCH
8
PROPOSED BASEMENT LVL.
UTILITY SPACE UNFINISHED
FINISHED SPACE 240 sqft
BATHROOM
24'
8'
20'
PROPOSED FIRST FLOOR
BATHROOM
480 SQFT.
WOOD STOVE
24'
32'
8'
20'
PROPOSED SECOND FLOOR
BEDROOM
480 SQFT
24'
20'
COTTAGE #38
WILDWOOD
3 of 3
PLAN B