

CAREFREE SMALL BUILDINGS
"Built To Last A Lifetime"

Typical 14' Wide
CAREFREE COTTAGE
Storage Master Series

SIDEWALL ELEVATION

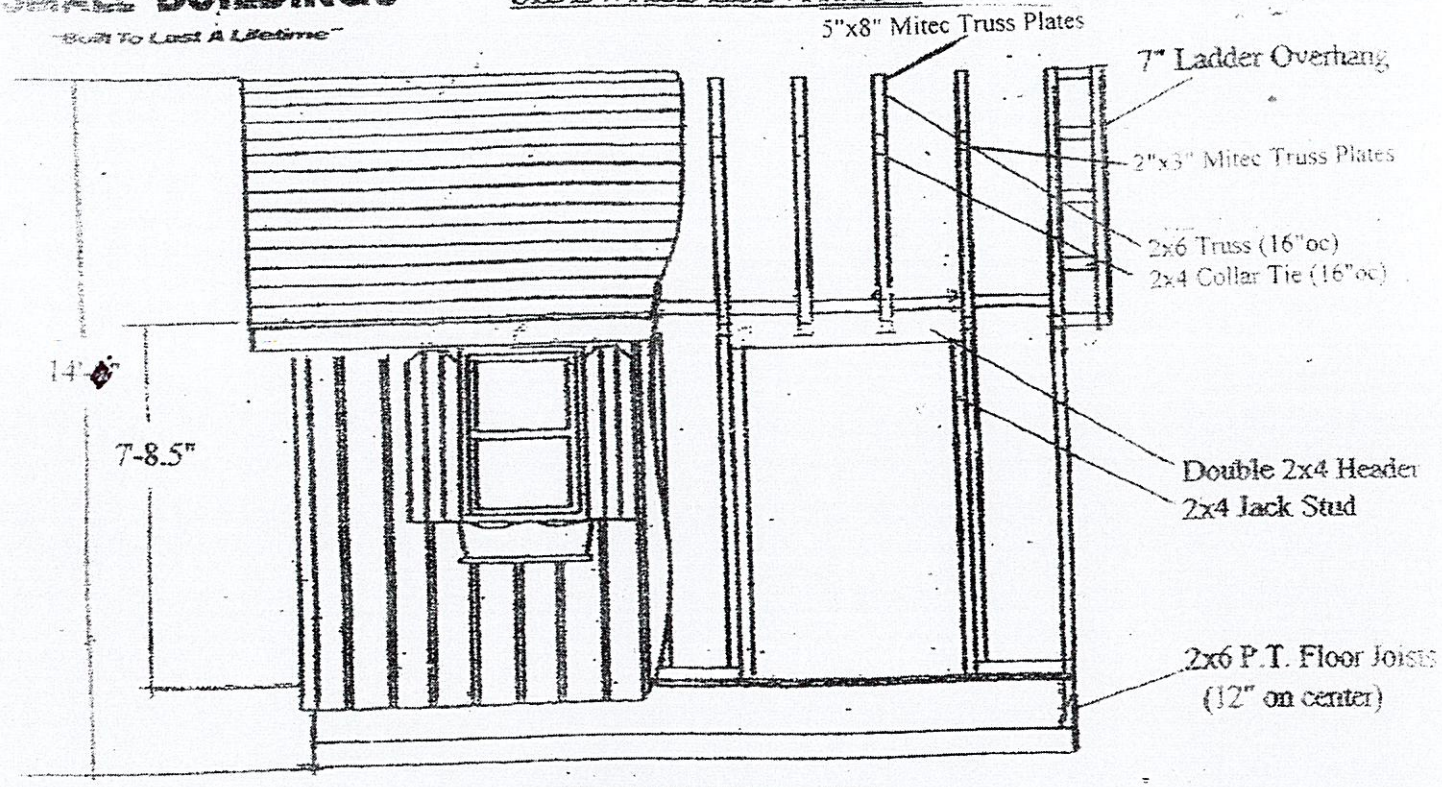

END WALL ELEVATION

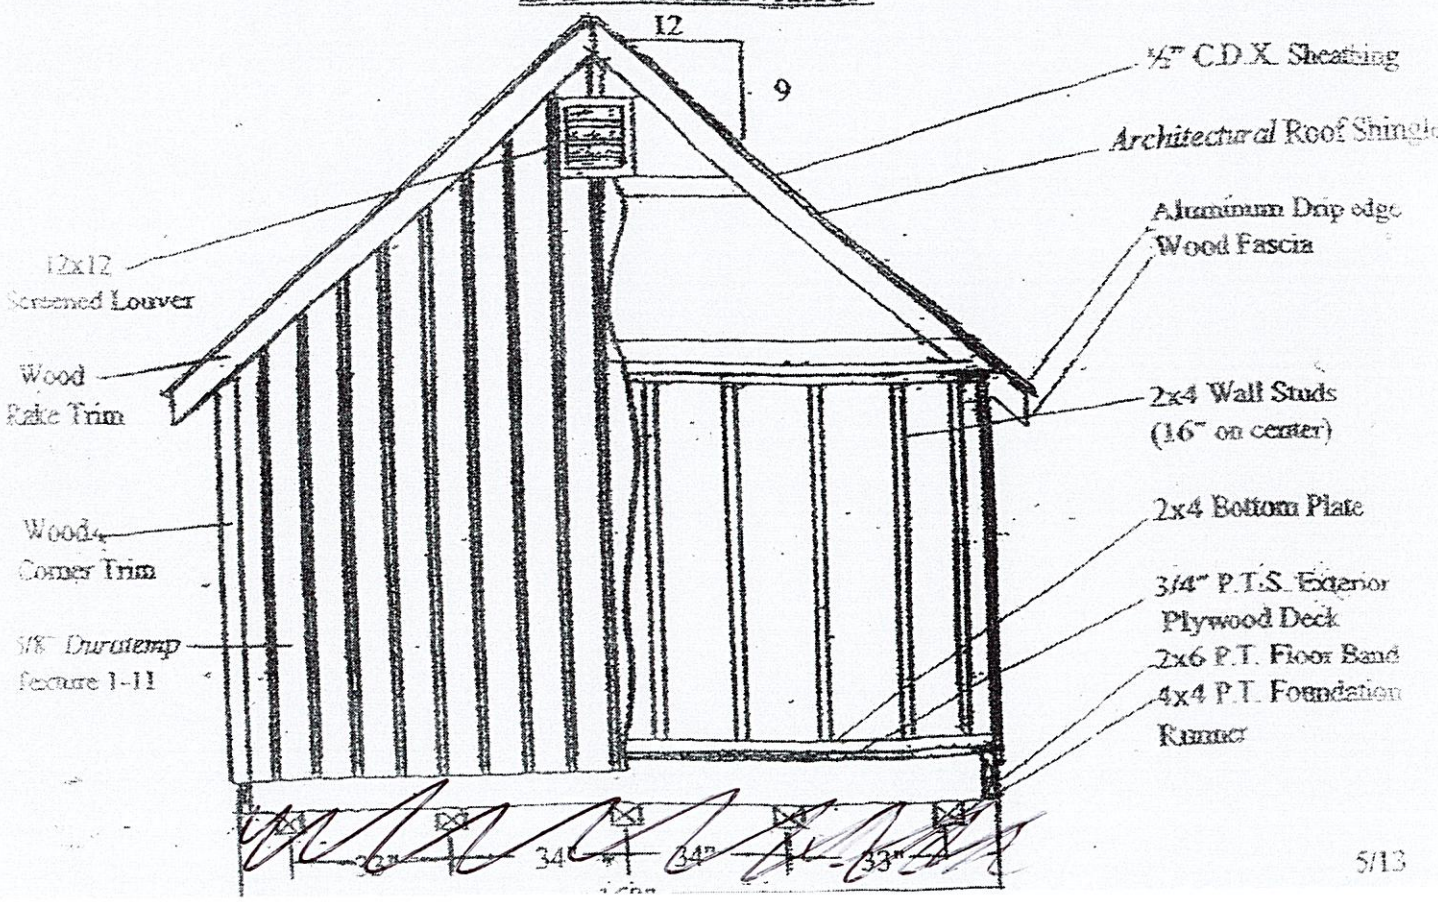

5/13