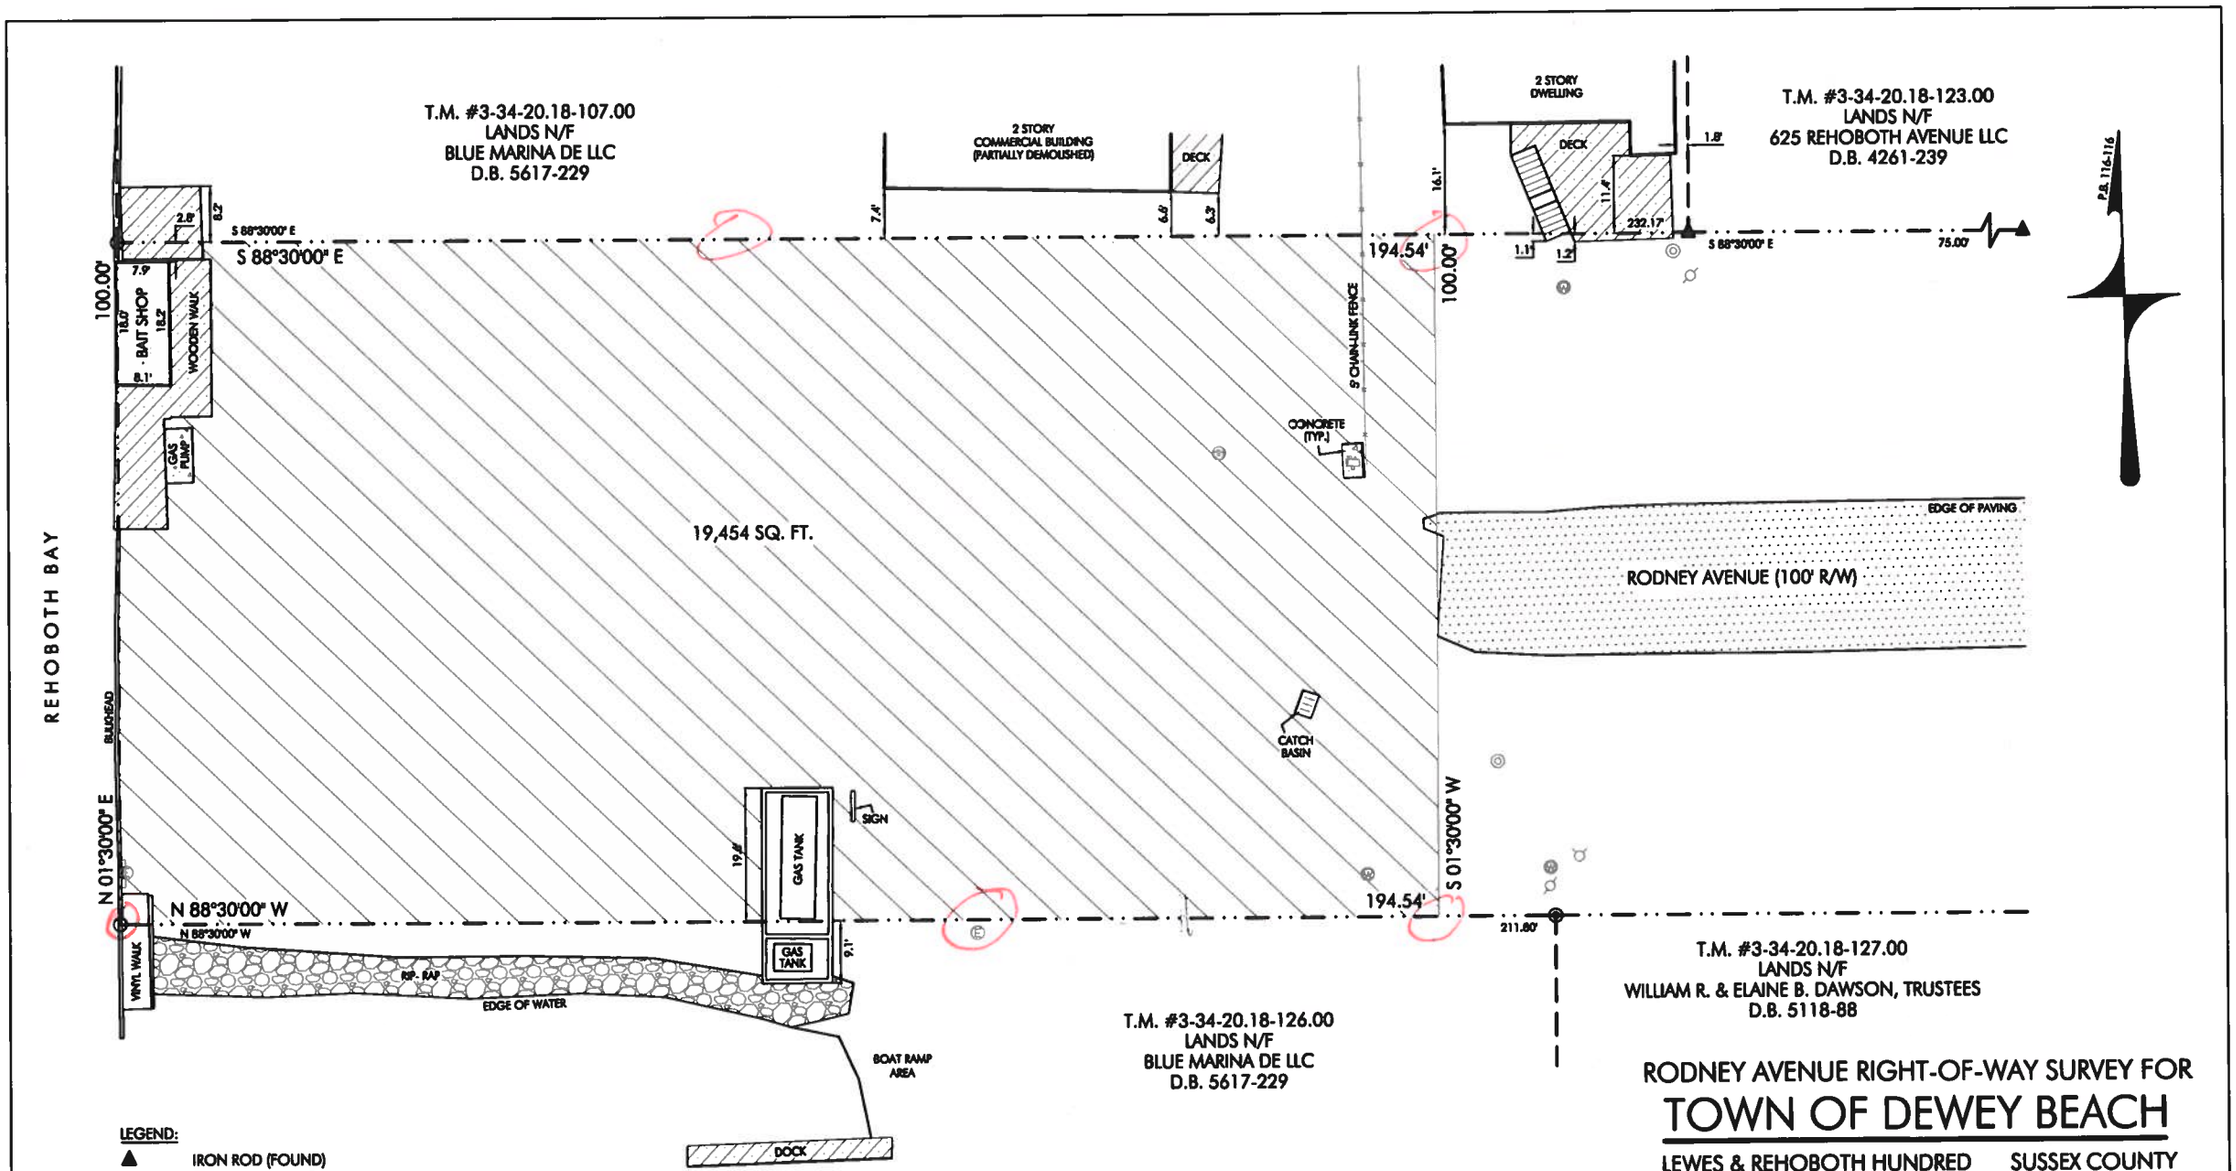

LEGEND:

- IRON ROD (FOUND)
- DRILL HOLE IN CONCRETE CURB (FOUND)
- POINT
- WATER METER
- MANHOLE
- SANITARY CLEAN OUT
- FIRE HYDRANT
- ELECTRIC METER PANEL
- UTILITY POLE

SCALE: 1" = 20'

0 20 40 60

NOTES:
THIS DRAWING DOES NOT VERIFY THE EXISTENCE OR NON-EXISTENCE OF WETLANDS, UTILITIES, OR EASEMENTS IN REFERENCE TO OR LOCATED ON THIS PROPERTY.
NO TITLE SEARCH PROVIDED OR STIPULATED.
SURVEY CLASS: SUBURBAN

RODNEY AVENUE RIGHT-OF-WAY SURVEY FOR

TOWN OF DEWEY BEACH

LEWES & REHOBOTH HUNDRED SUSSEX COUNTY
TOWN OF DEWEY BEACH
STATE OF DELAWARE
FEBRUARY 3, 2023 SCALE: 1" = 20'

Prepared by:
FORESIGHT Services
Surveying & Precision Measurement
302 226 2229 phone 302 226 2239 fax 2103A Coastal Highway Dewey Beach, DE 19971