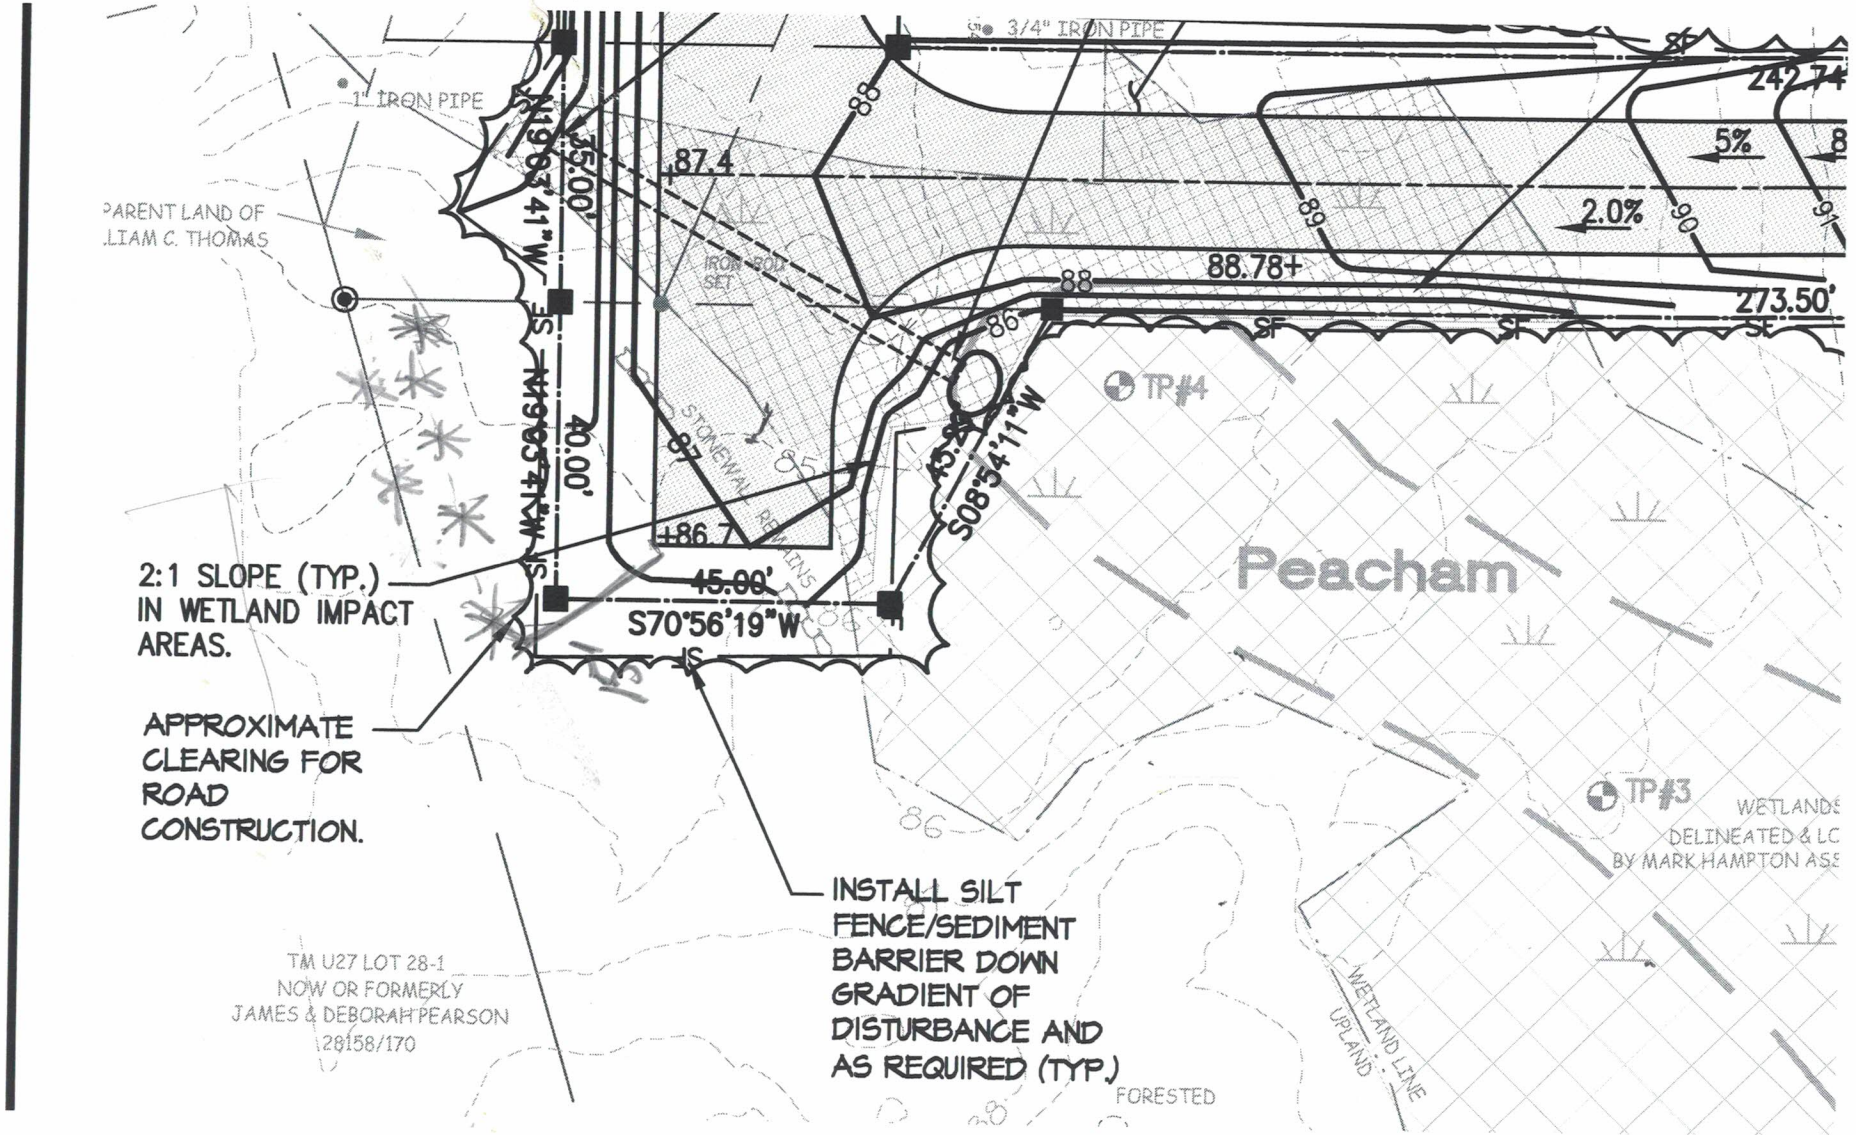

3/4" IRON PIPE
1" IRON PIPE
PARENT LAND OF
LIAM C. THOMAS
N19°03'41"W
35.00'
40.00'
87.4
86.7
88.78+
273.50'
242.74
5%
2.0%
IRON ROD SET
STONEWALL REMAINS
S08°54'11"W
45.00'
S70°56'19"W
TP#4
TP#3
Peacham
2:1 SLOPE (TYP.) IN WETLAND IMPACT AREAS.
APPROXIMATE CLEARING FOR ROAD CONSTRUCTION.
INSTALL SILT FENCE/SEDIMENT BARRIER DOWN GRADIENT OF DISTURBANCE AND AS REQUIRED (TYP.)
TM U27 LOT 28-1
NOW OR FORMERLY
JAMES & DEBORAH PEARSON
28158/170
FORESTED
WETLAND LINE
UPLAND
WETLANDS
DELINEATED & LO
BY MARK HAMPTON ASS